
3.26 ± Acres


NOTES:

1. PARCEL NUMBERS SHOWN THUS (00) PERTAIN TO PROPERTY MAPS 142-9-A
2. [----] SHADED AREA REPRESENTS LIMITED COMMON ELEMENT

CURVE DATA

CURVE	Δ	R	T	Lc
(1)	10°59'50"	660.00'	63.54'	126.68'
(2)	29°21'10"	600.00'	157.14'	307.38'
(3)	27°18'29"	418.49'	101.66'	199.46'
(4)	27°18'29"	478.49'	116.24'	228.06'
(5)	22°00'	520.00'	101.08	199.67'
(6)	22°00'	580.00	112.74'	222.70'
(7)	90°00'	30.0'	30.0'	47.12'
(8)	63°15'38"	218.53'	134.60'	241.28
(9)	63°15'38"	268.53'	165.40'	296.49'
(10)	63°01'27"	911.57'	252.33'	452.72'
(11)	63°01'27"	361.57'	221.66'	397.72

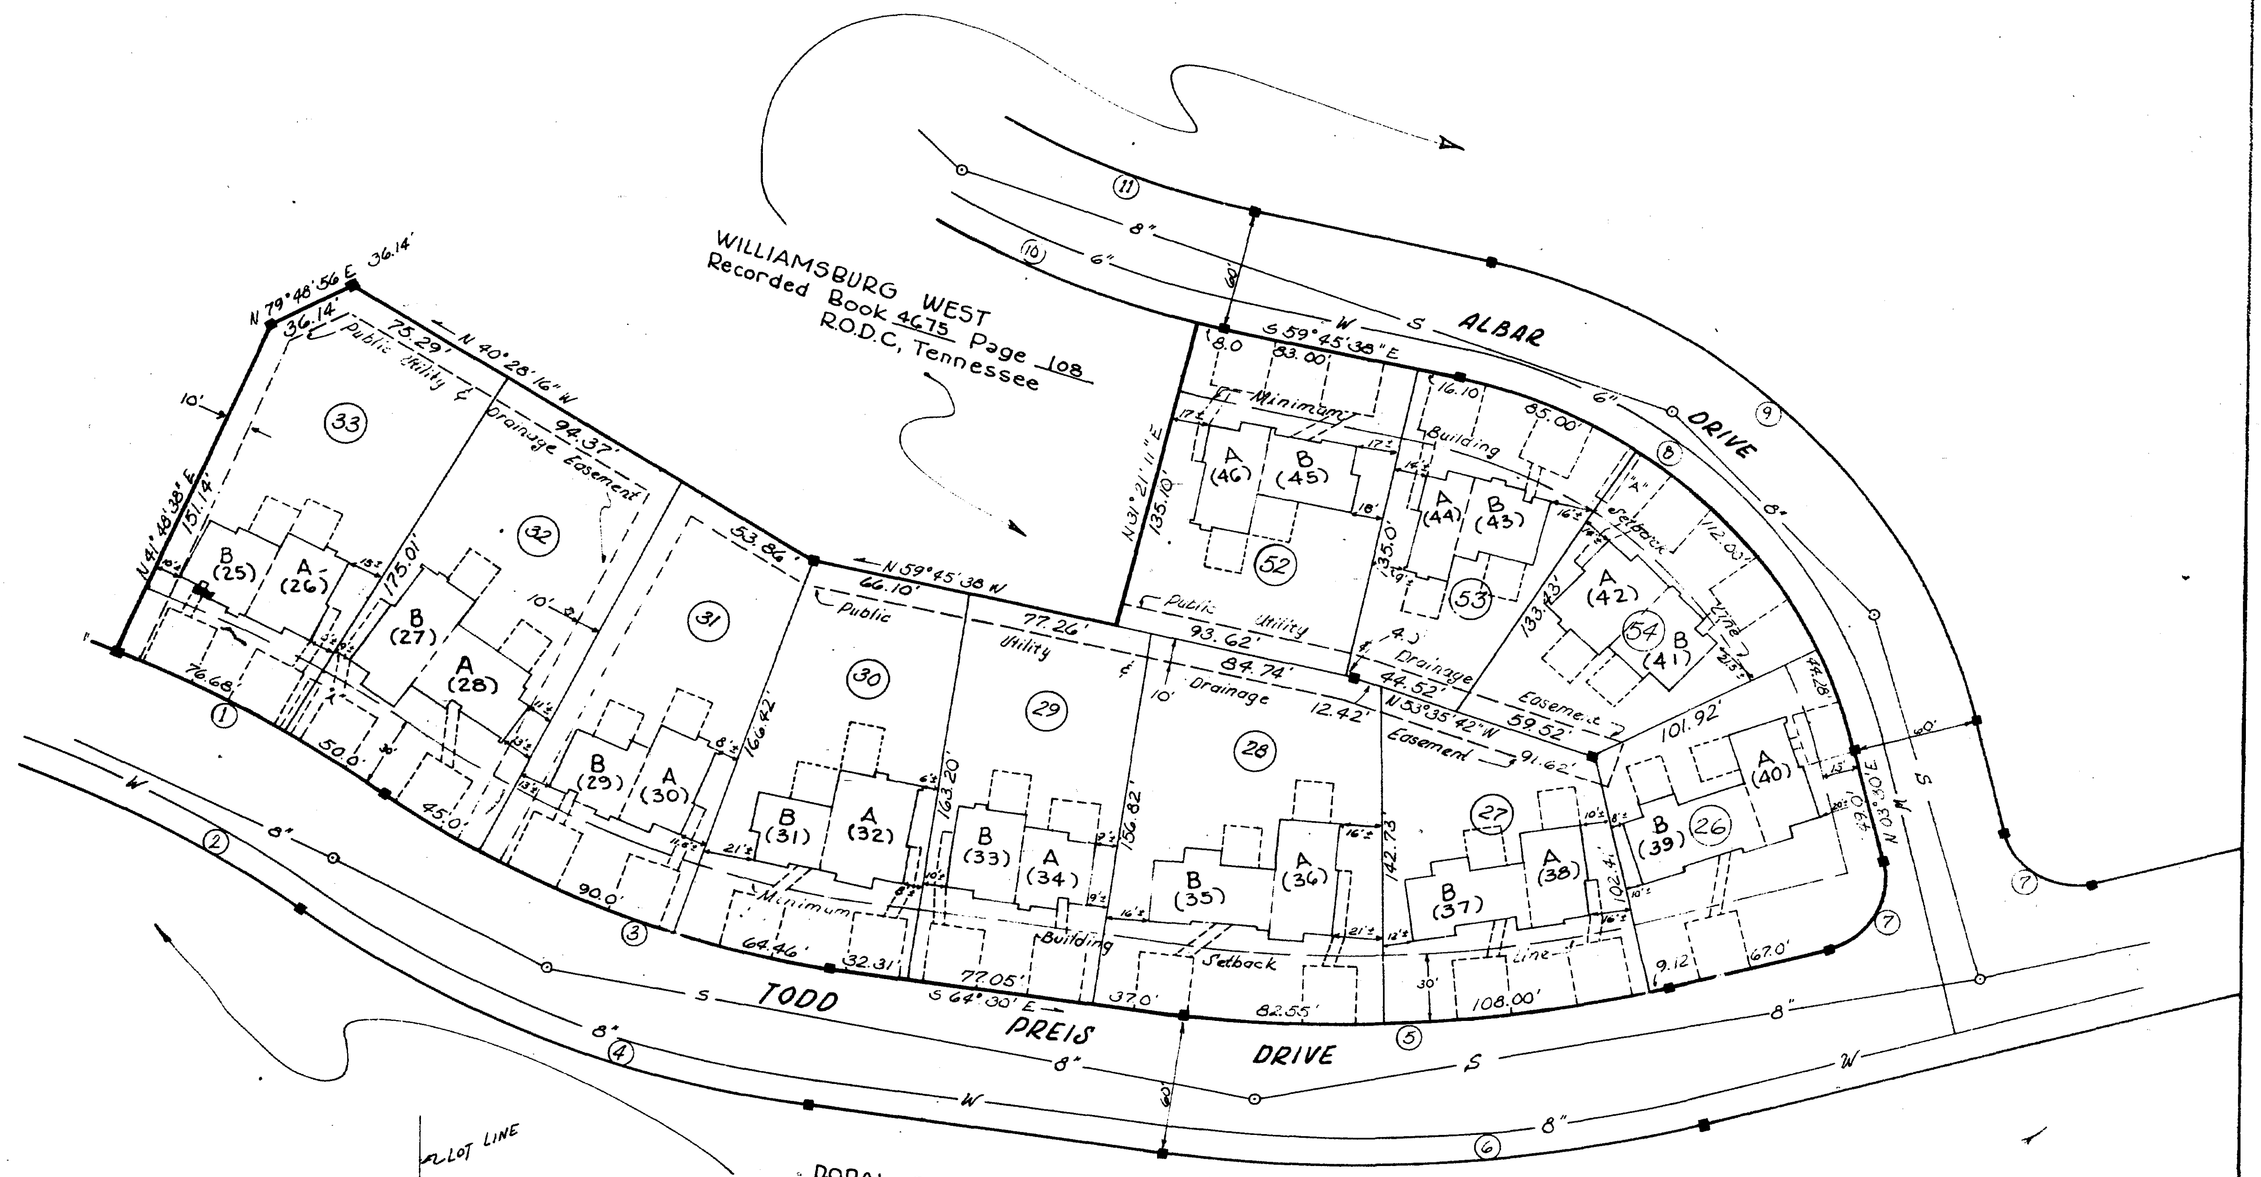

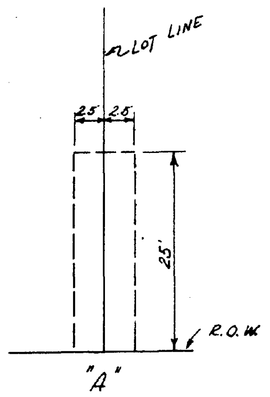

UTILITY ANCHOR EASEMENT
(NOT TO SCALE)

OWNER'S CERTIFICATE

Barry Construction Company, Inc., a Tennessee Corporation hereby certifies that it is the owner of the property shown hereon as evidenced in Book 5007 Page 214, R.O.D.C., Tenn. and adopt the plan of the property as shown hereon, establish common elements for the benefit of the horizontal property regime established pursuant to Chapter 27 of Title 64 of the Tennessee Code Annotated as amended and dedicate all easements as noted hereon. This plan shall not be altered or changed until otherwise approved by the Metropolitan Planning Commission. Easements for ingress and egress are reserved hereby upon all access easements as shown hereon, or upon any approved revision hereof for the benefit of the purchasers of properties within the development, their invitees, leasees, and other parties claiming by, through, or under them. The access easements shown hereon are reserved by the aforesaid owner and are not dedicated to the public.

Barry Construction Company, Inc

By _____ Title _____

Date _____

SURVEYOR'S CERTIFICATE

I/We hereby certify that the plat shown hereon as Doral Country Villa, Section _____ is correct and represents Lots 26 through 33 and Lots 49 through 54 of Williamsburg West as recorded in Plat Book 4675, Page 108, R.O.D.C., Tenn. and may be revised by any notes and symbols as shown hereon.

JAMES L. [illegible] JR. R.L.S.

By _____ Date 7/12/76

COMMISSION'S APPROVAL

Approved for record in the Register's Office for Davidson County, Tennessee, not a subdivision but a plat of units for reference in transferring title to the units.

By: Secretary _____ Date 1-22-76

RECORD

Recorded July 22, 1976 Book 4860, page 122, in the Register's Office of Davidson County, Tennessee.

NO 76-176-G

SECTION TWO SITE PLAN

DORAL COUNTRY VILLA

35th COUNCILMANIC DISTRICT -- DAVIDSON COUNTY, TENNESSEE

BARRY CONSTRUCTION CO., INC. - OWNER

SCALE: 1" = 50' JULY 9, 1976