




SECOND FLOOR

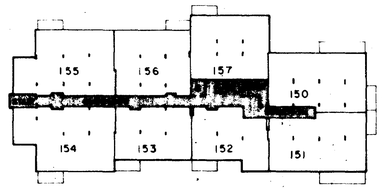


FIFTH FLOOR

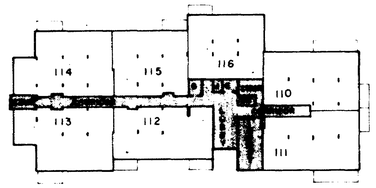


FIRST FLOOR

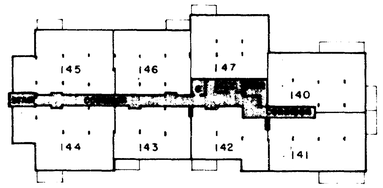

FOURTH FLOOR

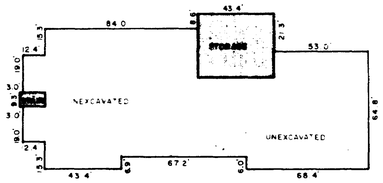


GROUND FLOOR
Scale 1"= 50' (TYPICAL)

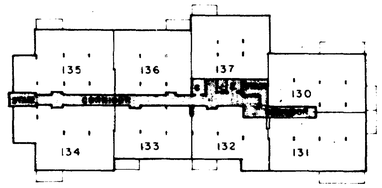


THIRD FLOOR

FLOOR PLAN LEGEND

UNIT No. & TAX PROPERTY PARCEL No.	110
PERTAINS TO PROPERTY MAP No.	143-3-D
COMMON AREA LEGEND	
GARBAGE ROOM	G
JANITOR FLOOR STORAGE ROOM	J
ELEVATOR	E
ELEVATOR MECHANICAL ROOM	EM

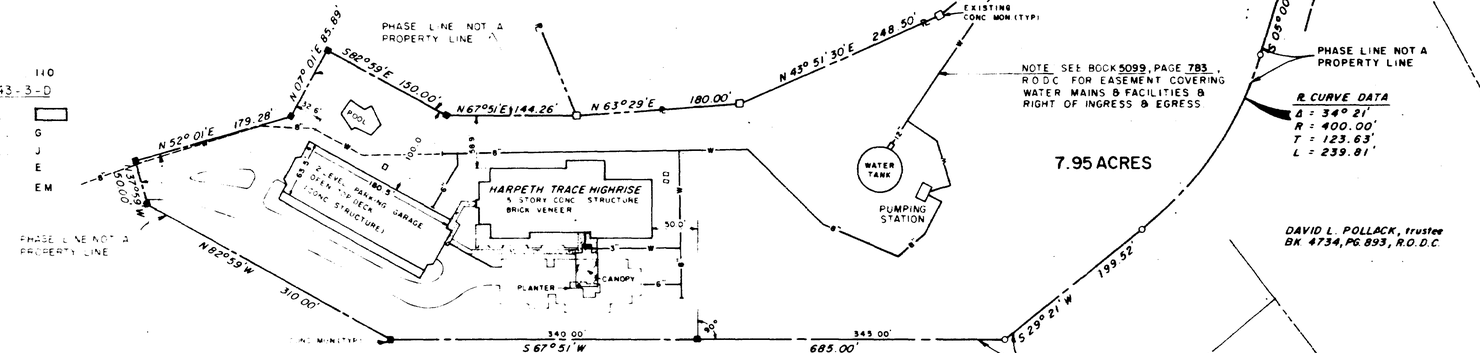

ENLARGED SITE PLAN
SCALE 1"=400'

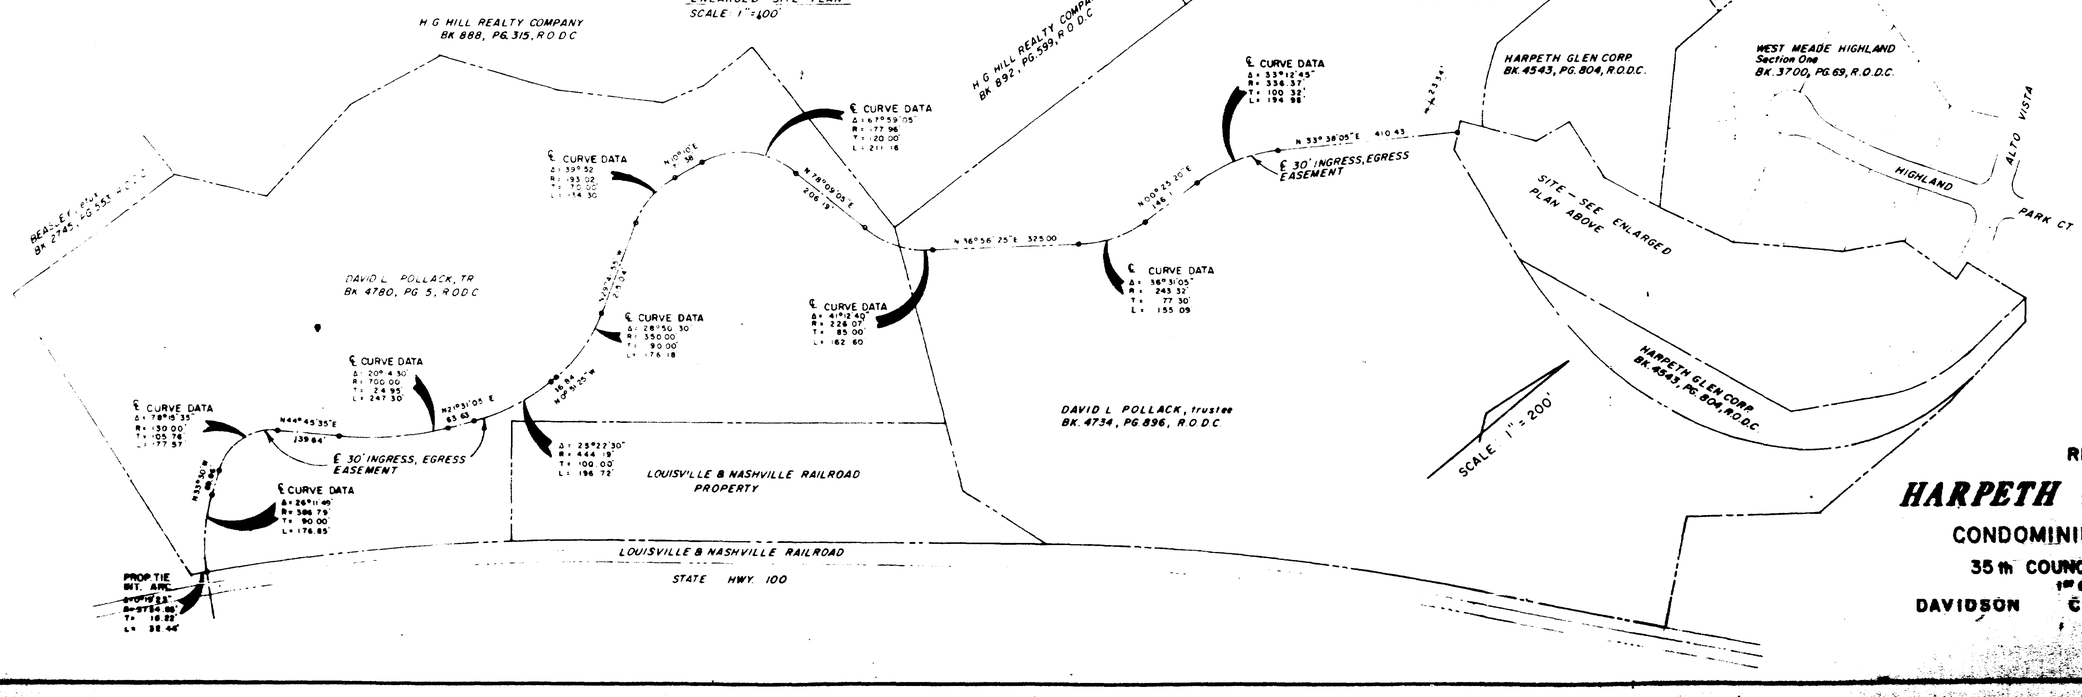

OWNER'S CERTIFICATION

We (I) hereby certify that We (I) are the owners of the property shown hereon as evidenced in Book *, Page *, Register's Office, Davidson County, Tennessee, and adopt the plan of horizontal property regime shown.

Name Harpeth Glen Corp. by, O.D. Mc Pres. President

METROPOLITAN PLANNING COMMISSION APPROVAL

Approved for record in Register's Office for Davidson County, not a subdivision but a Plat of Apartments in a horizontal property regime for reference.

By: Secretary Date 2-8-77

RECORD

Recorded February 18th 1977 Book 5050, Page 47, in the Register's Office of Davidson County, Tennessee.

ENGINEER'S CERTIFICATION

To the best of my knowledge and belief, I certify that this is a plat of a horizontal property regime in the building known as Harpeth Trace High Rise, located on State Highway 100 in the 35th Councilmatic District, Davidson County, Tennessee, situated on land described in the deed to Harpeth Glenn Corporation from David L. Pollack, and recorded in Book *, Page * of the Register's Office of Davidson County, Tennessee, and that the said plat truly represents the proposed common areas and proposed condominium apartment areas (divided) of the building as derived from the plans and specifications for the project prepared by Bernard L. Wolmesley and Associates, Nashville, Tennessee, dated January 11, 1974.

This plat is filed pursuant to Section 64-2707 of the Tennessee Code Annotated.

BARGE, WAGGONER, SUMNER & CANNON, INC.

By: Tenn. Reg. No. 172

NUMBER 77-28-U

* BK. 4543, PG. 804 & BK. 5116, PG. 2

NOTE:
THE RECORDING OF THIS PLAN VOIDS, VACATES AND SUPERCEDES THE RECORDING OF HARPETH TRACE HIGHRISE, CONDOMINIUM APARTMENTS AS OF RECORD IN PLAT BOOK 5050, PAGE 45, R.O.D.C. AND AMENDS ONLY EVIDENCE OF OWNERSHIP AS SHOWN IN OWNER'S CERTIFICATION AND ENGINEER'S CERTIFICATION BY THE ADDITION OF BOOK 5116, PAGE 2, R.O.D.C.

REVISED PLAN

HARPETH TRACE HIGHRISE

CONDOMINIUM APARTMENTS

35th COUNCILMANIC DISTRICT
1st CIVIL DISTRICT

DAVIDSON COUNTY, TENNESSEE