

CURVE DATA				
No	Δ	R	T	LC
1	61° 54' 38"	411.57	260.86	449.72

Notes:
1. Parcel numbers shown thus (00) pertain to Property Maps 142-9-A
2. [ ] shaded area represents limited common element.
3. See Metropolitan Zoning Appeal Case No. 75-238 approved June 5, 1975

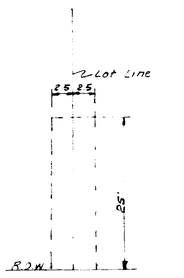

Utility Anchor Easement
(not to scale)

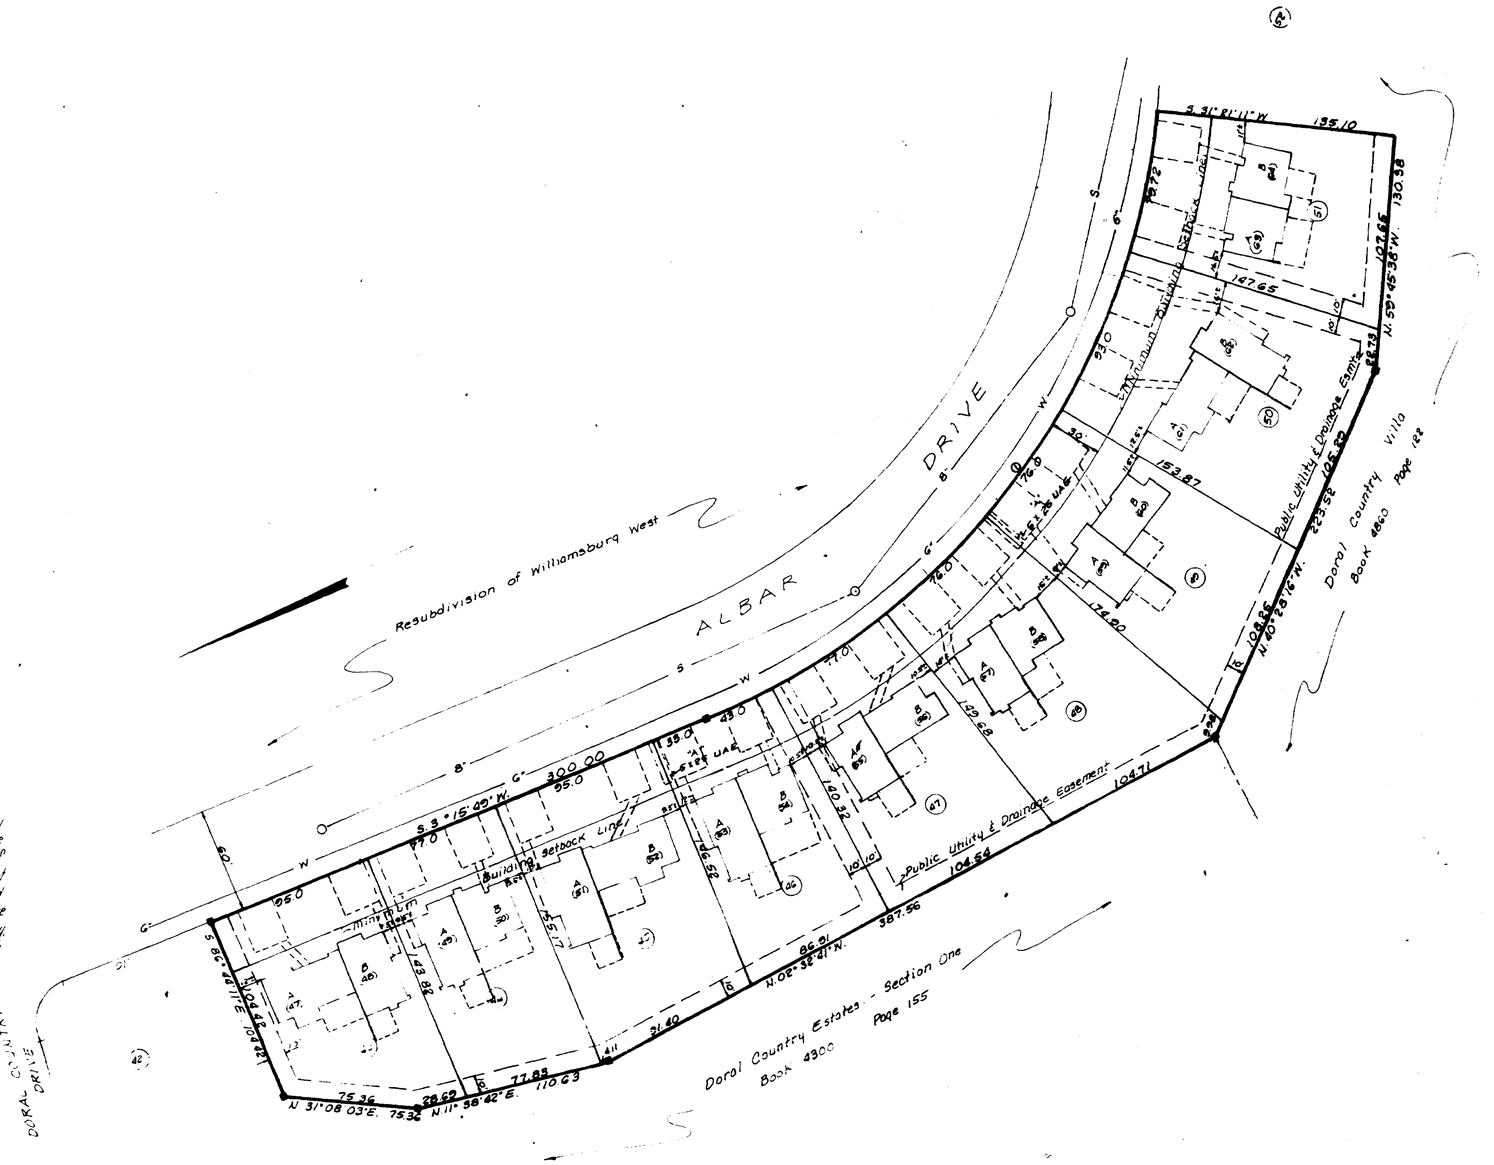

OWNER'S CERTIFICATE

Barry Construction Company, Inc., a Tennessee Corporation hereby certifies that it is the owner of the property shown hereon as evidenced in Book 5007 Page 314, R.O.D.C., Tenn. and adopt the plan of the property as shown here on, establish common elements for the benefit of the horizontal property regime established pursuant to Chapter 27 of Title 64 of the Tennessee Code Annotated as amended and dedicate all easements as noted hereon. This plan shall not be altered or changed until otherwise approved by the Metropolitan Planning Commission. Easements for ingress and egress are reserved hereby upon all access easements as shown hereon, or upon any approved revision hereof, for the benefit of the purchasers of properties within the development, their invitees, leasees, and other parties claiming by, through, or under them. The access easements shown hereon are reserved by the aforesaid owner and are not dedicated to the public.

Barry Construction Company, Inc.
By Barry Gruttin Title Pres.

SURVEYOR'S CERTIFICATE

We hereby certify that the plat shown hereon as Doral Country Villa, Section 3 is correct and represents Lots 43-51 of Williamsburg West as recorded in Plat Book 4675, Page 108, R.O.D.C., Tenn. and may be revised by any notes and symbols as shown hereon.

[illegible] & Co.
By

COMMISSION'S APPROVAL

Approved for record in the Registers Office for Davidson County, Tennessee, not a subdivision but a plat of units for reference in transferring title to the units.

By Fannie A. Deep Secretary Date 2-17-77

RECORD

Recorded February 18th, 1977 Book 5050, Page 48, in the Registers Office of Davidson County, Tennessee

NO. 77-27-G

SECTION THREE SITE PLAN

DORAL COUNTRY VILLA

35th COUNCILMANIC DISTRICT — DAVIDSON COUNTY, TENNESSEE

BARRY CONSTRUCTION CO., INC. - OWNER

SCALE: 1" = 50' Nov. 16, 1976