
NOTES:

1. Parcel numbers shown thus (00) pertain to property maps 142. G-C
2. ▭ Shaded Area represents Limited Common Element.

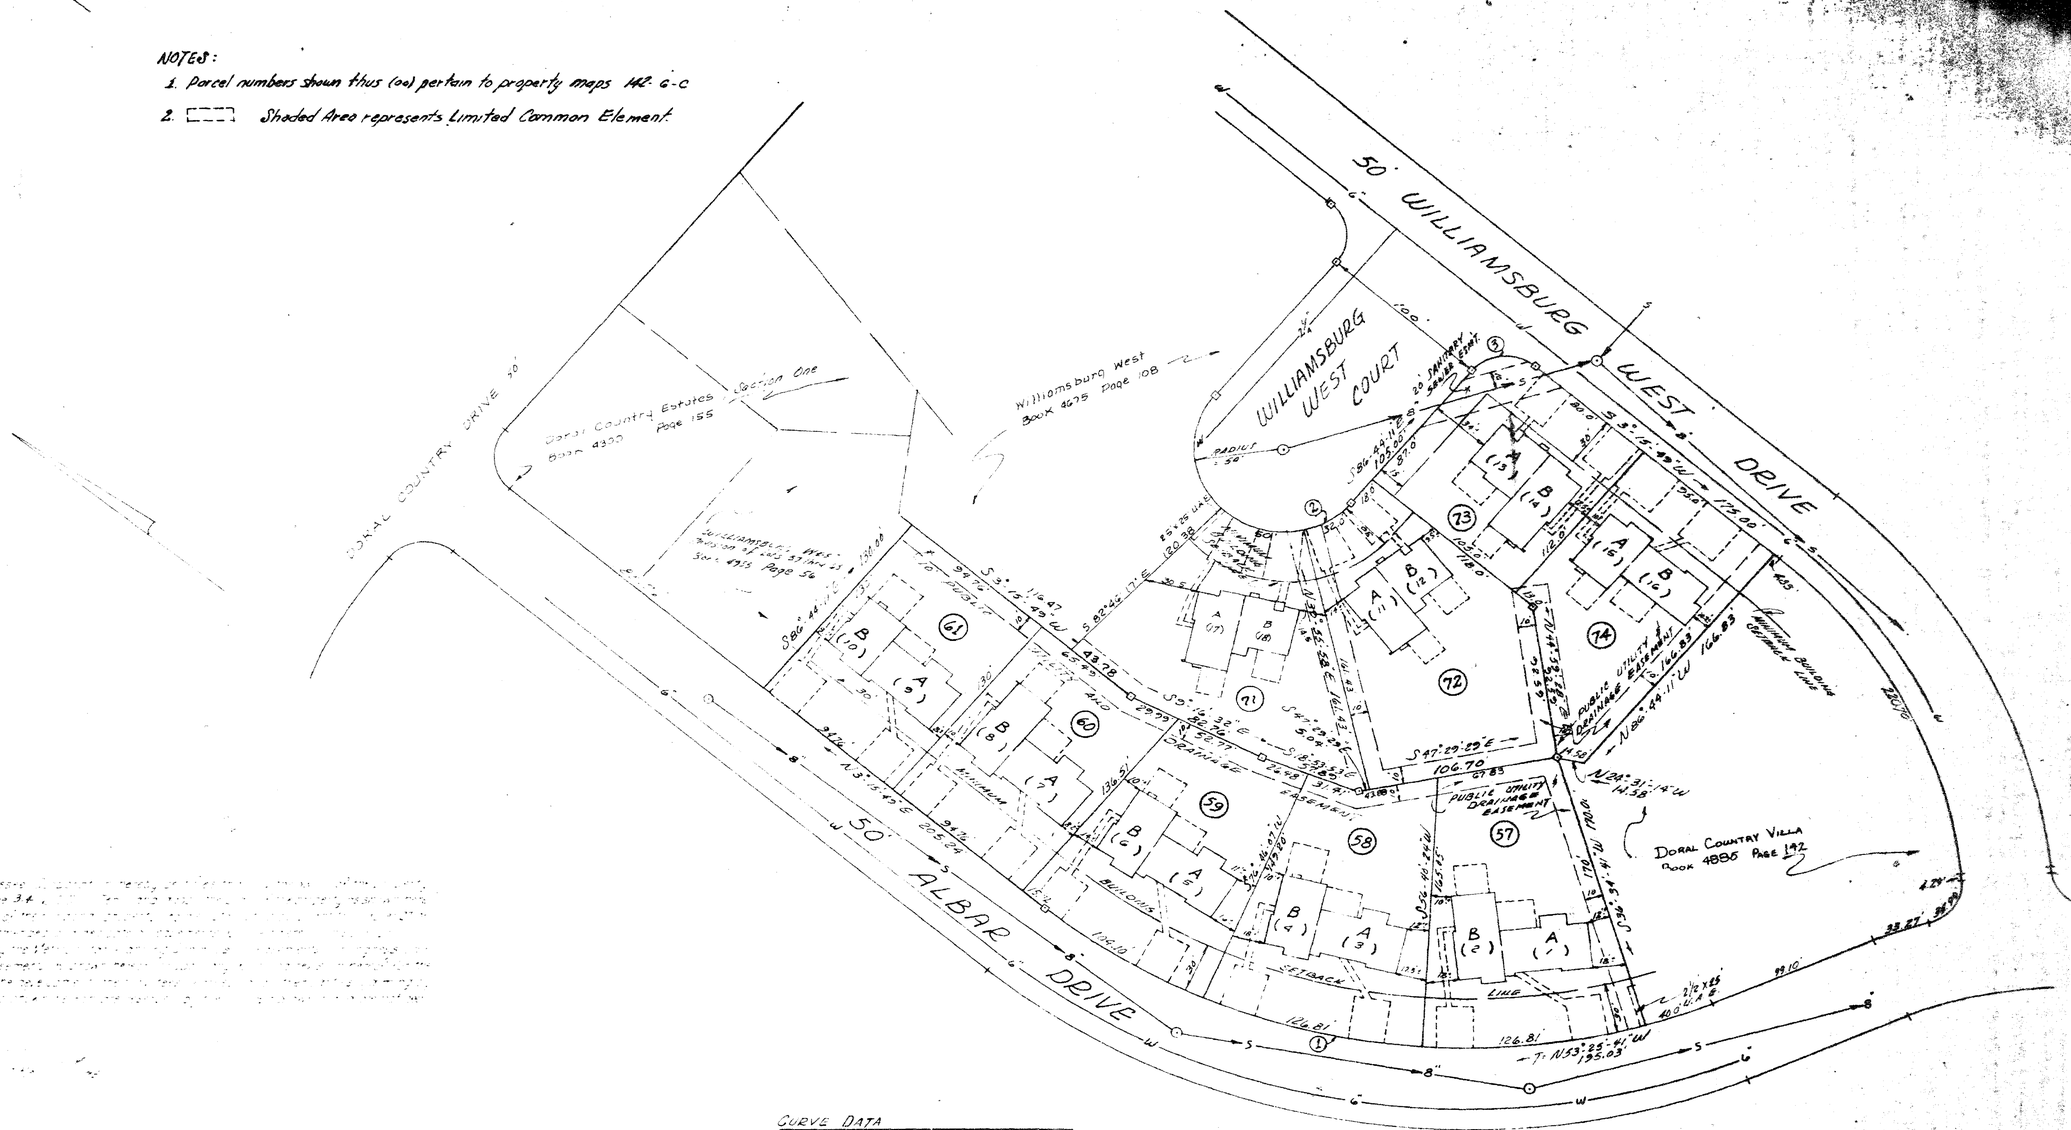

CURVE DATA

CURVE	Δ	T	R	L
(1)	56°-41.08"	195.03	361.57	357.72
(2)	93°-57.54"	53.89	50'	82'
(3)	90°-00	25'	25'	39.27

OWNER'S CERTIFICATE

Barry Construction Company, Inc., a Tennessee corporation, the owner of the property shown hereon, as appears in Book 3007, page 34, ... hereby adopts this plan of subdivision with its free consent, establishes the minimum building setback lines, dedicates the streets, alleys, walks, parks and other public areas to the public use forever, grants perpetual easements for the installation and maintenance of public utilities over, under and across the strips designated on the plan for such purposes, restricts the lots as noted hereon, and covenants that the title to the property is clear of all encumbrances except as noted.

Barry Construction Company, Inc.

By: _____

SURVEYOR'S CERTIFICATE

We hereby certify that the property shown hereon as Doral Country Villa, Section 4 ... consisting of Lots 57 through 61 on the plan of Williamsburg West, revision of Lots 57 thru 63, as recorded in Plat Book 4935, Page 34, R.O.D.C., Tenn.; Lots 73 and 74 on the plan of Williamsburg West, revision of Lots 73 & 74, as recorded in Plat Book 5040, Page 127, R.O.D.C., Tenn., and Lots 71 & 72 on the plan of Williamsburg West as recorded in Plat Book 4675 Page 108, R.O.D.C., Tenn. and may be revised by any notes and symbols as shown hereon.

JAMES L. MURPHY, JR., & CO.

By: _____

JAMES L. MURPHY — REGISTERED LAND SURVEYOR — TENNESSEE NO. 827

COMMISSION'S APPROVAL

Approved for record in the Register's Office for Davidson County, Tennessee, not a subdivision but a plat of units for reference in transferring title to the units

By: Doris A. Deep, Secretary Date 6-2-77

RECORD

Recorded June 7, 1977 Book 5050, Page 161, in the Register's Office of Davidson County, Tennessee

NO 77-162-G

SECTION FOUR SITE PLAN

DORAL COUNTRY VILLA

35th COUNCILMANIC DISTRICT — DAVIDSON COUNTY, TENNESSEE

BARRY CONSTRUCTION CO., INC. - OWNER

SCALE: 1" = 50'