
3.17 ± ACRES

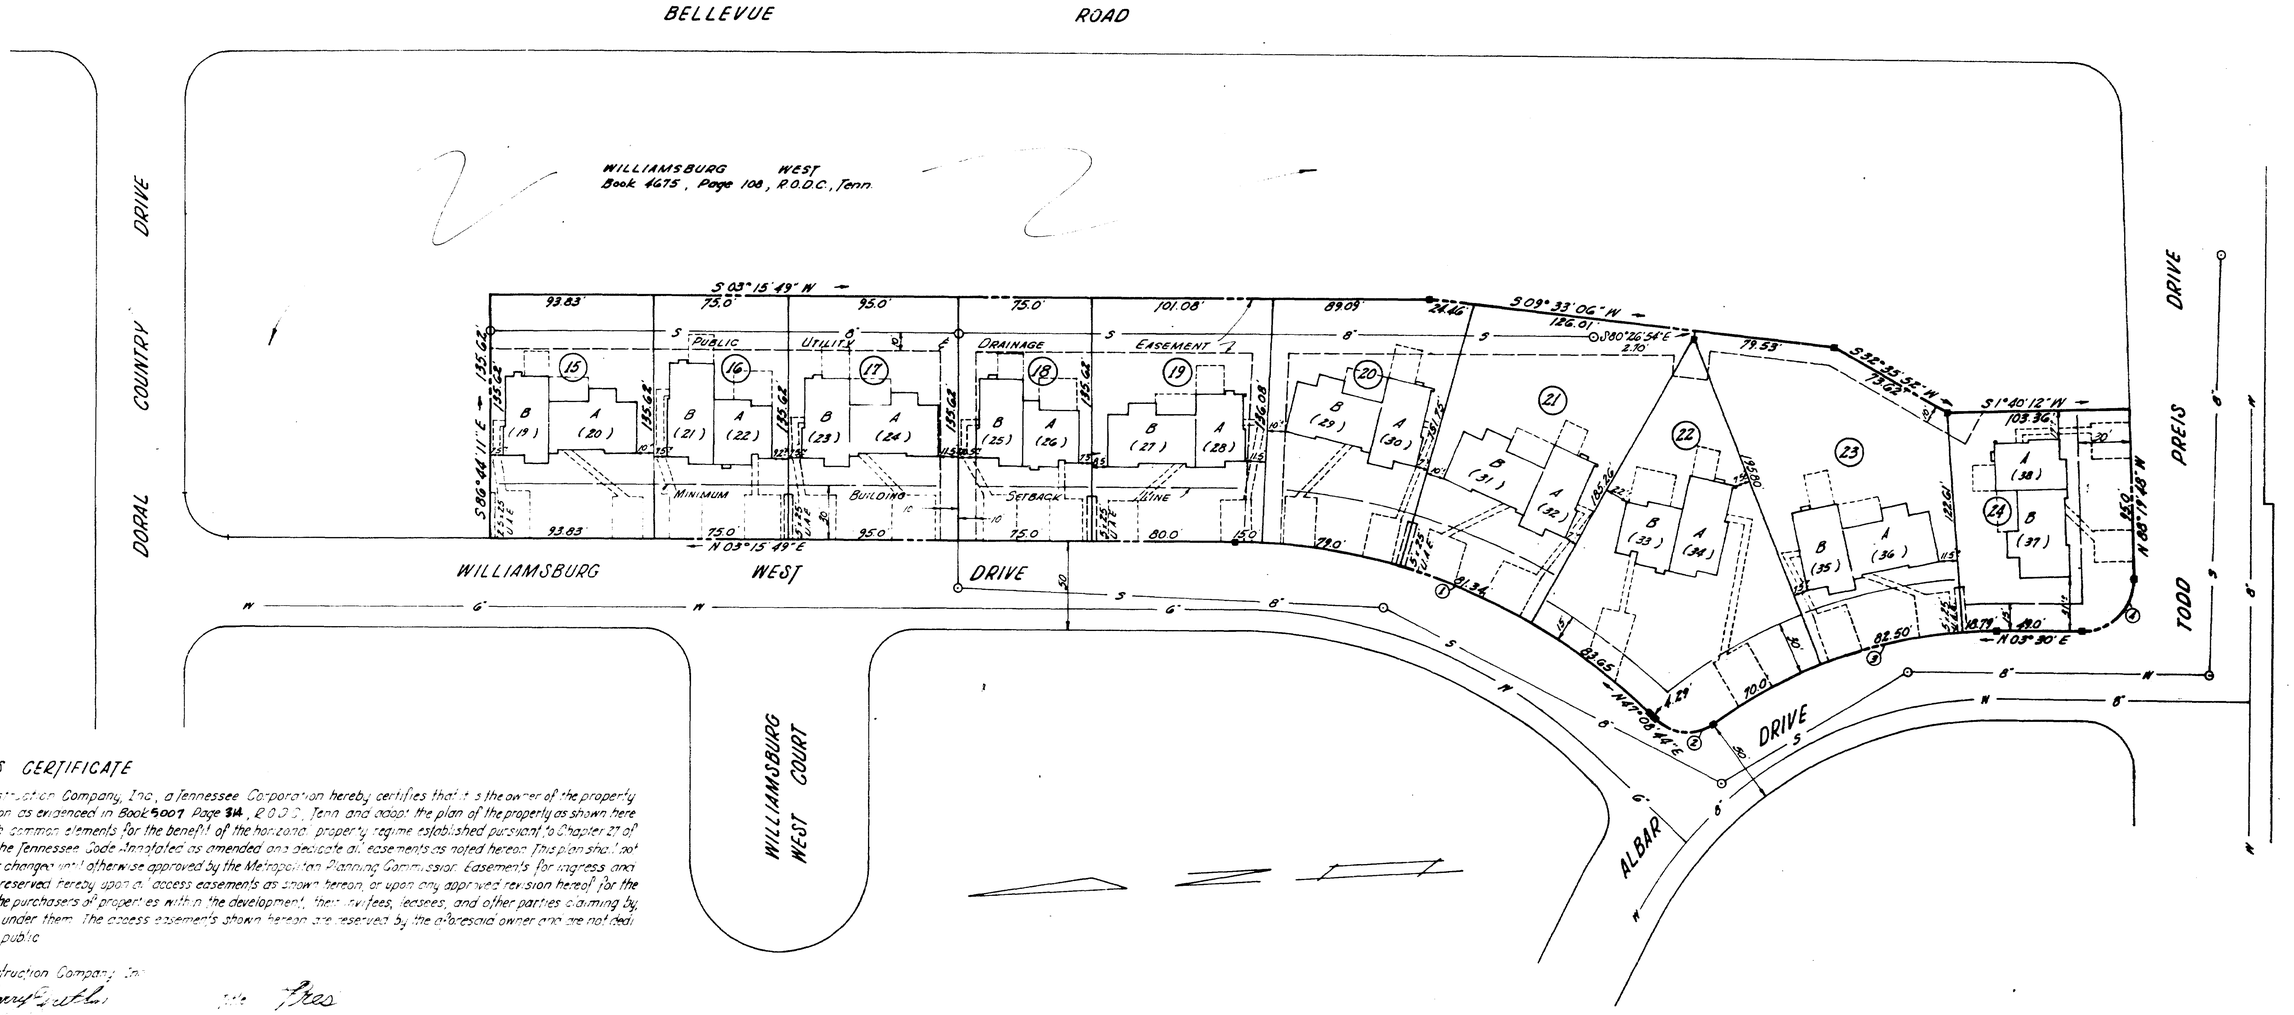

OWNER'S CERTIFICATE

Barry Construction Company, Inc., a Tennessee Corporation hereby certifies that it is the owner of the property shown hereon as evidenced in Book 5007 Page 314, R.O.D.C., Tenn. and adopt the plan of the property as shown hereon, establish common elements for the benefit of the horizontal property regime established pursuant to Chapter 27 of Title 64 of the Tennessee Code Annotated as amended and dedicate all easements as noted hereon. This plan shall not be altered or changed unless otherwise approved by the Metropolitan Planning Commission. Easements for ingress and egress are reserved hereby upon all access easements as shown hereon, or upon any approved revision hereof for the benefit of the purchasers of properties within the development, their invitees, lessees, and other parties claiming by, through, or under them. The access easements shown hereon are reserved by the aforesaid owner and are not dedicated to the public.

Barry Construction Company, Inc.

By Barry Smith Title Pres

Date 8-22-77

SURVEYOR'S CERTIFICATE

We hereby certify that the plat shown hereon as Doral Country Villa Section 1 is correct and represents Lots fifteen through twenty-four of Williamsburg West as recorded in Plat Book 4675, Page 108, R.O.D.C., Tenn. and may be revised by any notes and by-laws as shown hereon.

Surveyed: August 26, 1977

By _____

JAMES L. MURPHY, JR. REGISTERED LAND SURVEYOR AGRICULTURE TENNESSEE NO. 5

COMMISSION'S APPROVAL

Approved for record in the Registers Office for Davidson County, Tennessee, not a subdivision but a plat of Units for reference in transferring title to the Units.

By Travis A. Deep Secretary Date 8-23-77

RECORD

Recorded August 24, 1977 Book 5050, Page 93, in the Registers Office of Davidson County, Tennessee

NOTES:

1. Parcel numbers shown thus (00) pertains to Property Map 142-G-C
2. [---] Shaded area represents Limited Common Element

CURVE DATA

CURVE	Δ	R	T	Lc
1	45°52'35"	338.16'	136.22'	258.99'
2	80°11'35"	25.0'	21.05'	34.99'
3	36°38'52"	268.55'	88.67'	171.89'
4	90°00'	30.0'	30.0'	47.12'

NO 77-262-G

SECTION 5 SITE PLAN

DORAL COUNTRY VILLA

2ND CIVIL DISTRICT – DAVIDSON COUNTY, TENNESSEE

BARRY CONSTRUCTION CO., INC. - OWNER

SCALE: 1" = 50'