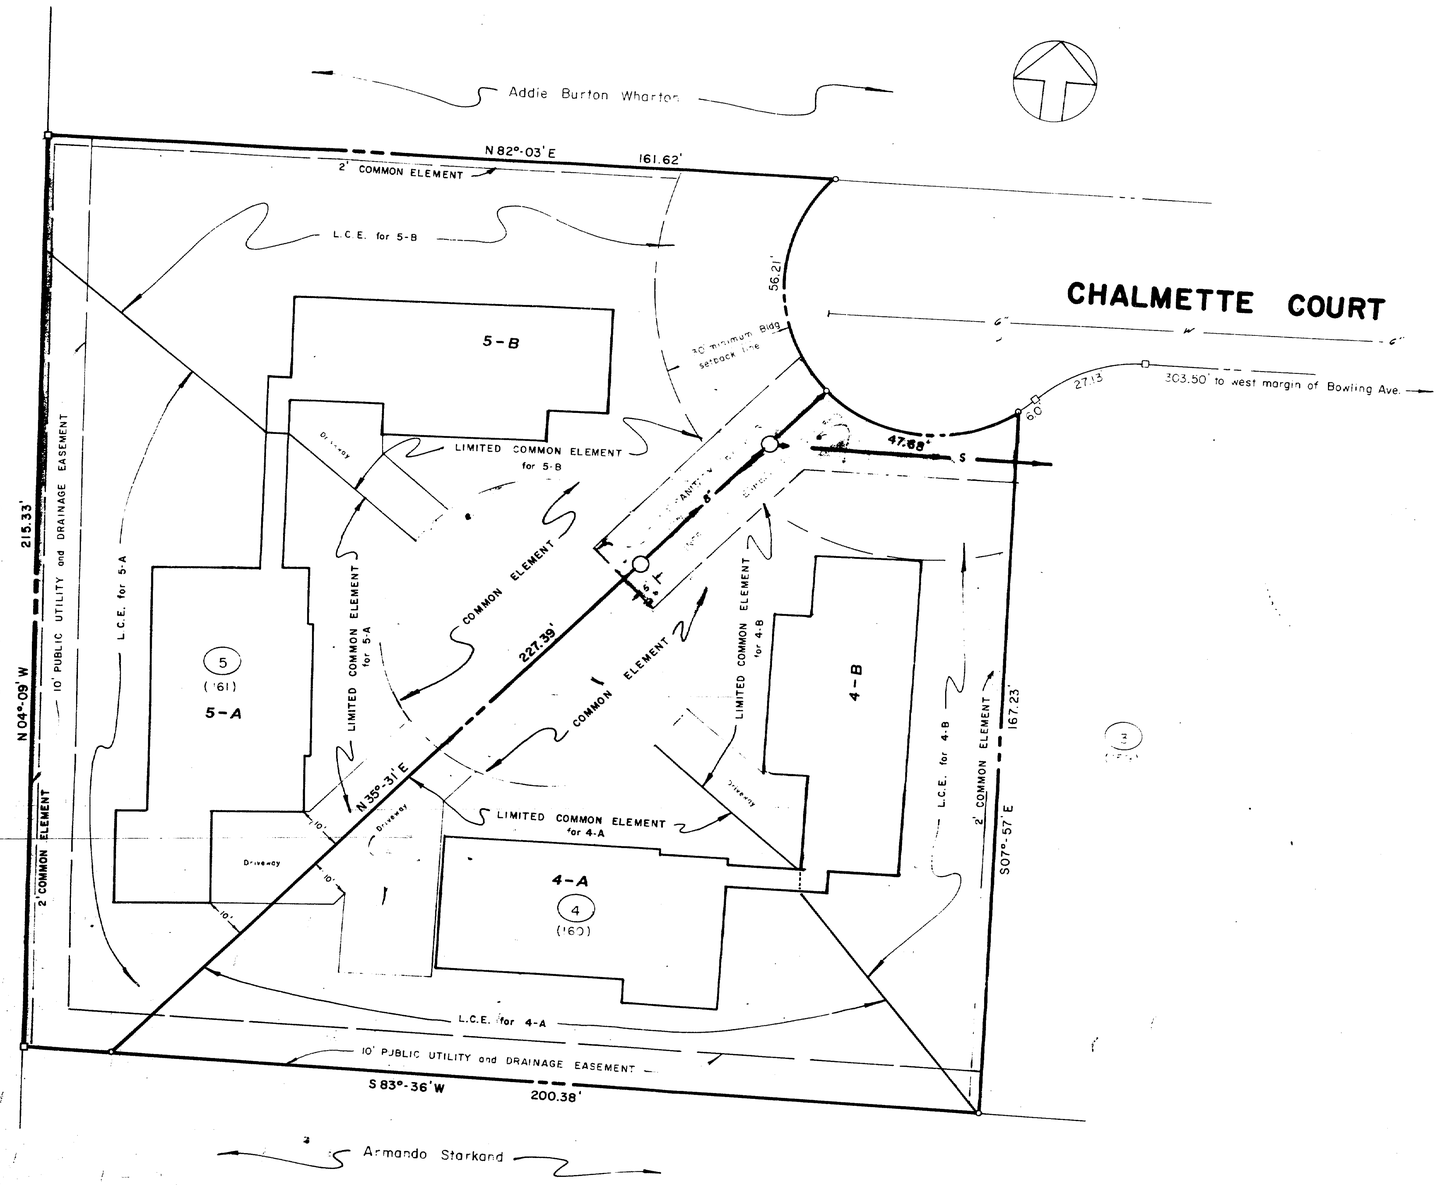


L.C.E. = Limited Common Element
C.E. = Common Element

OWNER'S CERTIFICATE

The undersigned hereby certifies that they are the owners of the property shown hereon as evidenced in book & page (see below) of the Register's Office for Davidson County, Tennessee and adopt the plan of the property as shown hereon, establish common elements for the benefit of the horizontal property regime and dedicate thereto all public utility easements shown hereon. This plan shall not be altered or changed unless otherwise approved by the Metropolitan Planning Commission. Easements for egress and ingress are reserved hereby upon all access easements as shown hereon, or upon any approved revisions hereof for the benefit of the purchasers of properties within the development, their invitees, lessees and other parties claiming by, through, or under them. the access easements shown hereon are reserved by the aforesaid owner and are not dedicated to the public. As condominium units are constructed the aforesaid owner shall record a revised plat showing the improvements, such recordation to be without joinder of any individual condominum owner.

BY: _____ book 4955 page 661 Date 2-27-78

BY: _____ book 4955 page 661 Date 2-27-78

SURVEYOR'S CERTIFICATE

I hereby certify that the plat shown hereon as Chalmette Square is correct and represents lots No. 4 and 5 of Chalmette Square as recorded in plat book 4955 page 117, R.O.D.C., Tenn. As may be revised by any notes and symbols shown hereon.

BY: _____ TRLS # 425 Date Feb. 8, 1978

COMMISSION'S APPROVAL

Approved for record in the Register's Office for Davidson County. Not a subdivision plat but a plat of units for reference in transferring title to the units.

BY: Farris A. Deek Secretary Date 3-29-78

RECORD

Recorded March 29, 1978, book 5200, page 36, of the Registors Office Davidson County, Tennessee.

NUMBER 78-67-U

Parcel numbers shown thus (00) pertain to property map 117-1

CONDOMINUM

SITE PLAN SHOWING

LOTS No. 4 & 5 CHALMETTE SQUARE

Scale 1"=20'