OWNER'S CERTIFICATE
BY Tenn Real Inc by Paul Johnson
DATE VP 5-17-83


SURVEYOR'S CERTIFICATE
BY William M. Anderson
DATE 5-10-83

COMMISSION APPROVAL
BY Farris A. Dodd
DATE 5-17-83

RECORD
BOOK 5200
PAGE 523
DATE May 19, 1983

ALL NOTES SHOWN ON SHEET 1 OF 2 ARE APPLICABLE TO SHEET 2 OF 2.

Subdivision No. 83-224-G

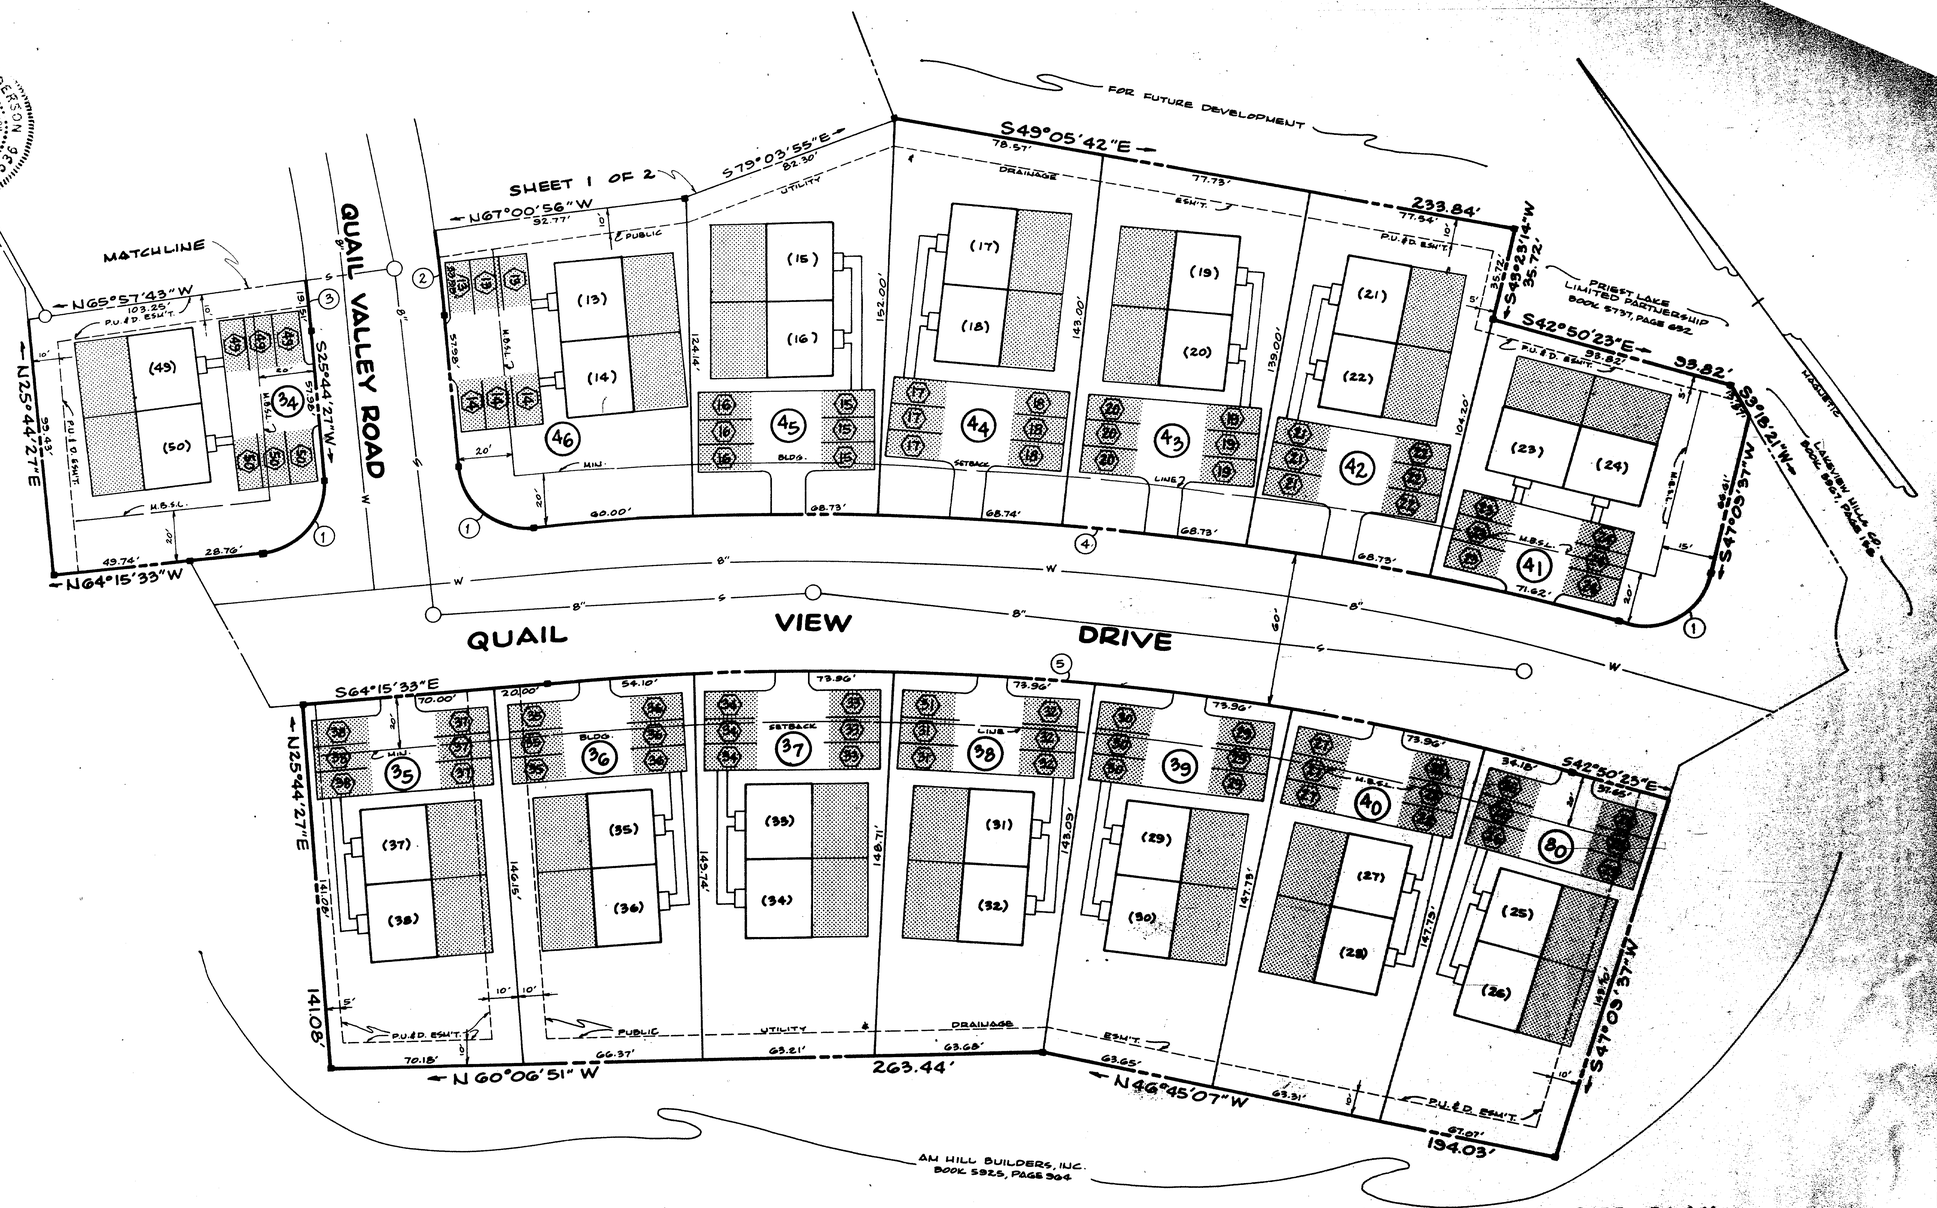

NOTES :

1. Parcel numbers shown thus (00) pertain to Property Map 108-12.A.
2. Limited Common Element includes all sidewalks and areas designated thus : ▨
3. ⬡ - Indicates particular parking space assigned to the individual units shown thus.

CONDOMINIUM SITE PLAN
PHASE SEVEN
LOTS 29-52 & 80
SECTION FOUR

QUAIL VALLEY

2ND CIVIL DISTRICT CONDOMINIUM
TENNREAL DEVELOPMENT INC.
SCALE : 1" = 30'