OWNER'S CERTIFICATE

The undersigned hereby certifies that he is the owner of the property shown hereon as evidenced in book 6236 page 643 ... and adopt this plat ...

DATE ... BY ...

SURVEYORS CERTIFICATE

We Hereby Certify That The Plat Shown Hereon Is Correct And That Approved Monuments Shown Thus ■ Have Been Placed As Indicated Or That A Surety Bond Has Been Posted With The Metropolitan Planning Commission Of Nashville And Davidson Co. Tennessee, To Insure This Placement.

NAME ANDERSON-DELK & ASSOC.
DATE 3/21/84 BY William M. Anderson

COMMISSIONS APPROVAL

Approved By The Metropolitan Planning Commission Of Nashville And Davidson Co., Tennessee
By Farris A. Deep
Date 3-7-84

RECORD

Recorded March 12, 1984, In Book 5200, Page 719, Of The Register's Office Of Davidson Co., Tennessee

GENERAL NOTES


SUBDIVISION NO 84-4C-U

TOTAL AREA WITHIN BOUNDARY = 1.8732 ACRES.

PARCEL NUMBERS SHOWN THUS (00) REFER TO PROPERTY MAP 117-7-D

THIS IS A CLASS "A" SURVEY AND THE RATIO OF PRECISION OF THE UNADJUSTED SURVEY IS GREATER THAN 1:10,000

RMR(W4)

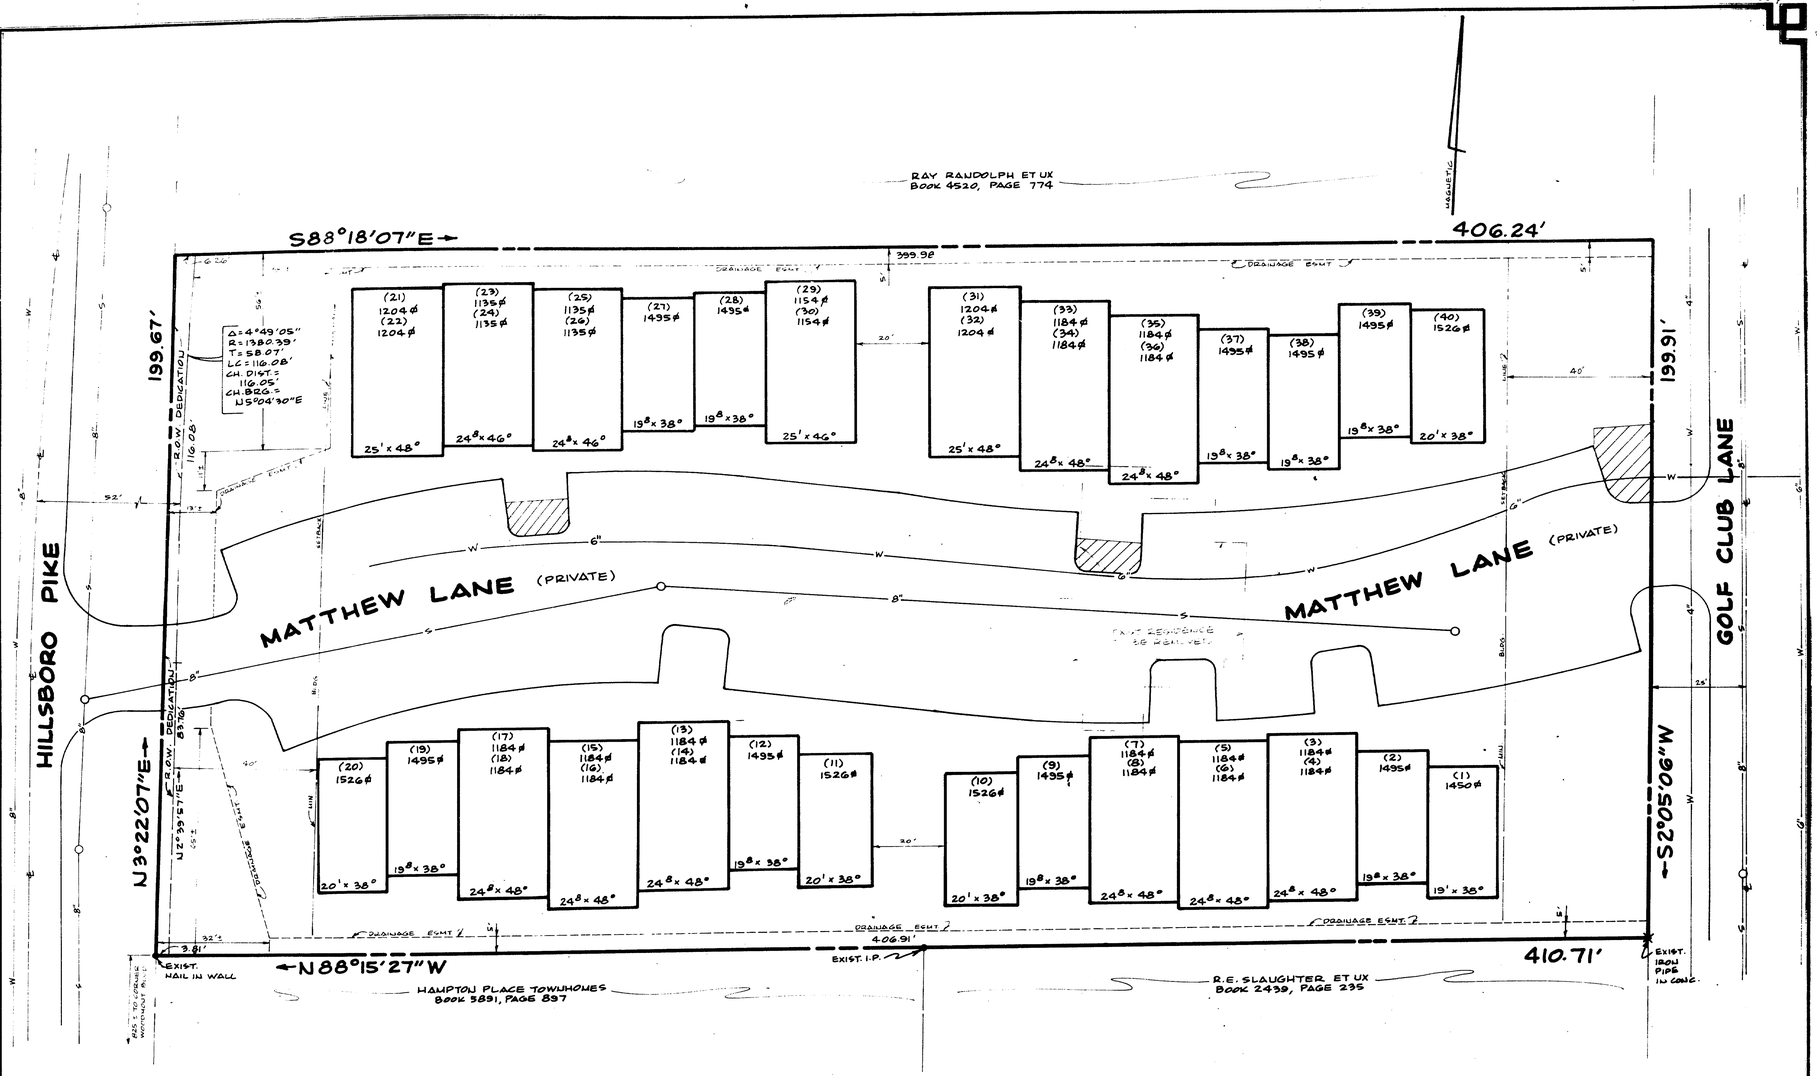

NOTES

1. THE RECORDING OF THIS PLAT VOIDS, VACATES & SUPERSEDES THE RECORDING OF LOTS 230 & 266 ON THE PLAN OF THE NORTH SECTION OF NOEL'S SUBDIVISION OF WATKINS GROVE AS OF RECORD IN BOOK 547, PAGE 156, R.O.D.C., TN.
2. PARCEL NUMBERS SHOWN THUS (00) PERTAIN TO PROPERTY MAP 117-7-D. UNIT NUMBERS & PARCEL NUMBERS ARE THE SAME.
3. THE PRIVATE DRIVE & PARKING AREA SHOWN SHALL CONSTITUTE AN INGRESS, EGRESS, & PUBLIC UTILITY EASEMENT.
4. MASTER DEED RECORDED BOOK 6297, PAGE 872, R.O.D.C., TN.

LEGEND

- LIMITED COMMON ELEMENT
- PUBLIC UTILITY EASEMENT
- DRAINAGE EASEMENT

CONDOMINIUM SITE PLAN FOR

PARK GREEN

FOR

BELLE MEADE BUILDERS, INC.

DATE: 1-26-84 SCALE: 1"=20'

ANDERSON-DELK & ASSOCIATES
4741 TROUSDALE DRIVE
NASHVILLE, TENNESSEE 37220