OWNERS CERTIFICATE
Harold Reeves, Trustee
hereby certifies that it is owner of the property shown hereon as evidence in Book 5713;Page 7 ;Book 5737 ;Page644; Book 5682;Page 514 R.O.D.C., Tennessee and adopt the plan of the property as shown hereon, establish common elements for the benefit of the horizonal property regime established pursuant to Chapter 27 of Title 64 of the Tenn. Code Annotated as amended & dedicate all easements as noted hereon. This plan shall not be altered or changed until otherwise approved by the Metropolitan Planning Commission. Easements for ingress & egress are reserved hereby upon all access easements as shown hereon, or upon any approved revision hereof for the benefit of the purchasers of properties within the development, there invitees, leases, and other parties claiming by through, or under them. The access & private sewer service easements shown hereon are reserved by the aforesaid owner & are not dedicated to the public.
OWNER Tenn Real Inc By: Harold Reeves Pres.
DATE Paul E Johnson 11-23-82

SURVEYORS CERTIFICATE
We hereby certify that the plat shown hereon on Quail Valley Section Two is correct as evidenced in Plat Book 5200, Page 383, R.O.D.C., Tenn., and may be revised by any notes and symbols as shown hereon.
SURVEYOR
DATE 11-23-82


COMMISSIONS APPROVAL
Approved for record in the Register's Office for Davidson County, Tennessee, not a subdivision but a plat of units for reference in transferring title to the units.
BY
DATE 11-28-82

RECORD
Recorded December 6 1982 Book 5800 Page 122 of the Register's Office of Davidson County, Tennessee.

NOTES
1. Parcel number shown this (0) pertain to Property Map 108-8-E
2. Unit numbers are same as parcel numbers and show thus (0).
3. All public and private easements to be included as part of the General Common Element.
4. See original Master Deed recorded in Book 5654, Page 324 & Supplement recorded in Book 5970, Page 628, R.O.D.C. TN.
5. Harold Reeves, Tr., in recording this plat of Quail Valley Condominium Phase II has designated certain areas of land as yard area intended for use by the homeowners in Quail Valley Condominium for recreation and general purpose activities.

NO. 82-277-G

RNO(a/s)

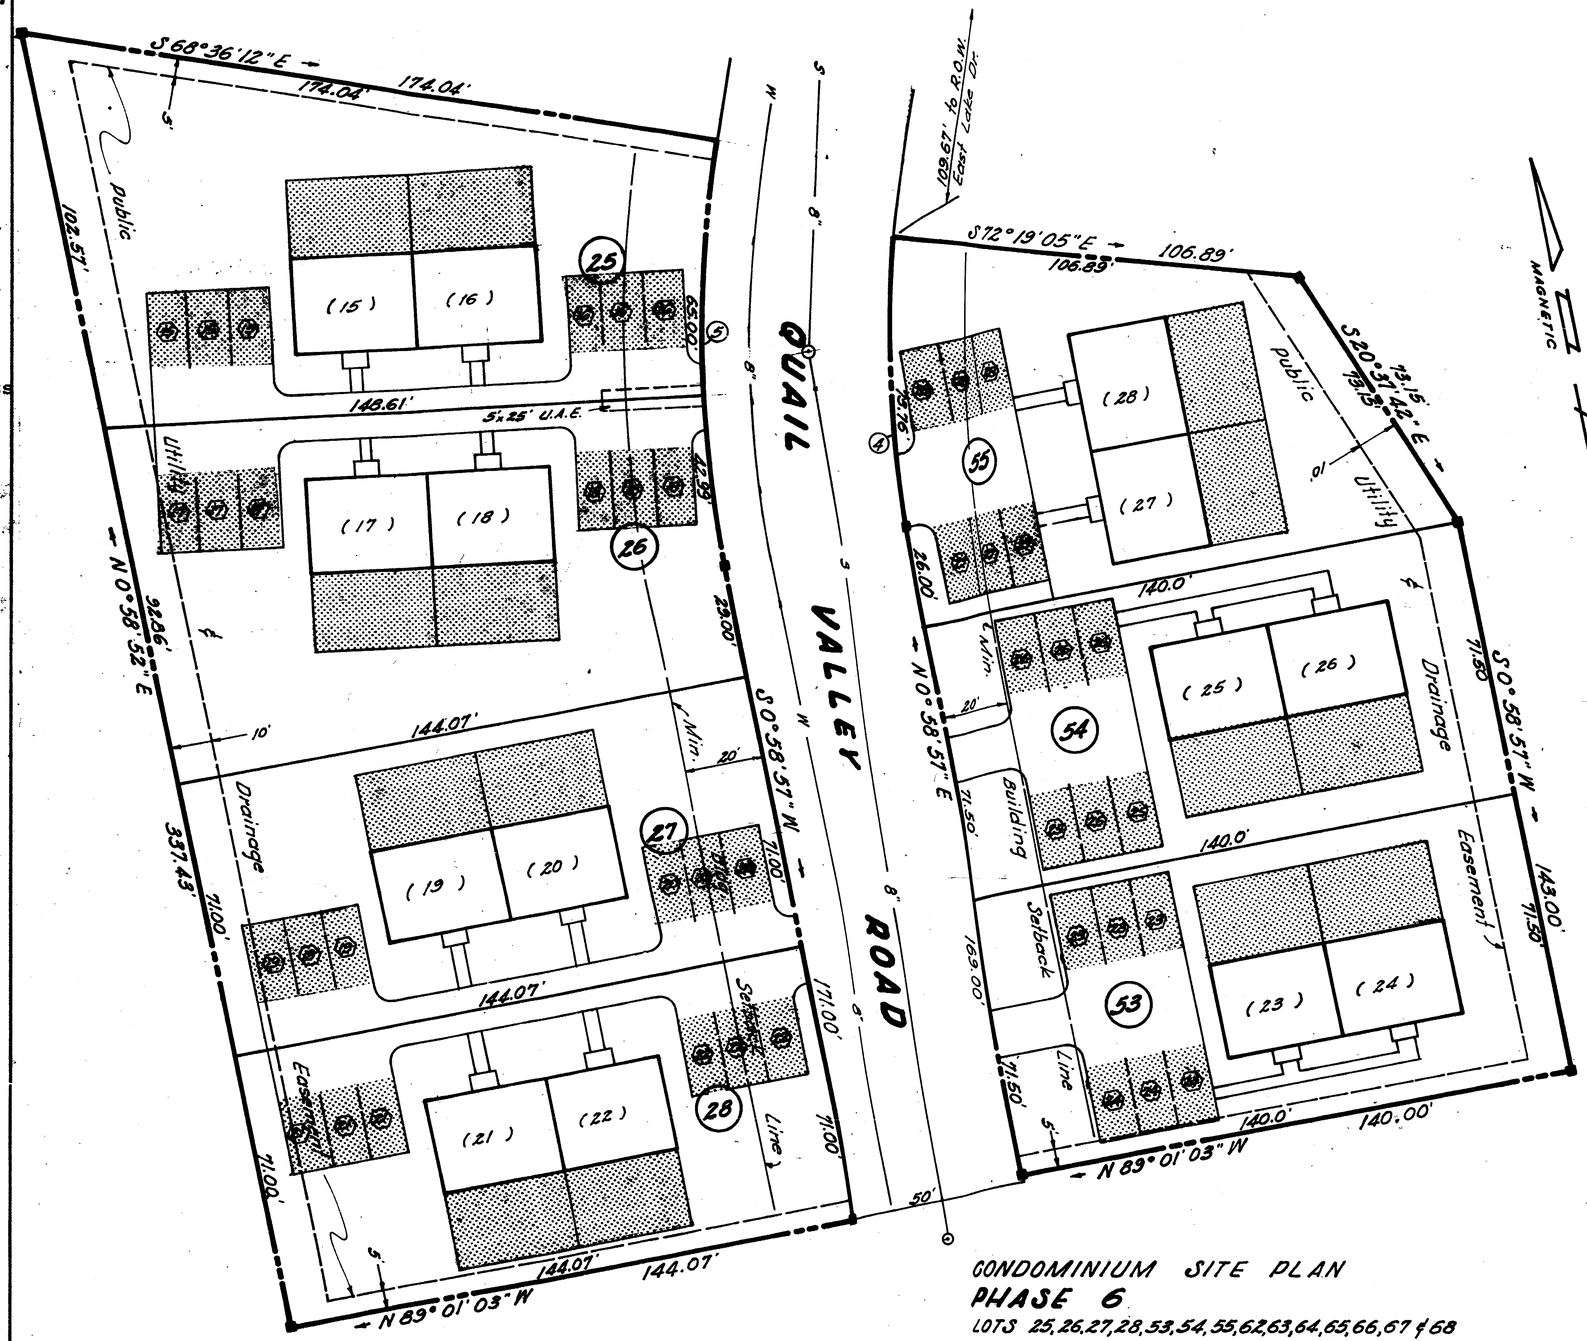

CURVE DATA

CURVE	Δ	R	T	Lo	CHORD BEARING	CHORD DISTANCE
4	16°41'58"	253.07'	37.14'	73.76'	N9°19'56"E	73.50'
5	20°24'56"	303.07'	54.57'	107.99'	S11°11'25"W	107.42'

CONDOMINIUM SITE PLAN
PHASE 6
LOTS 25,26,27,28,53,54,55,62,63,64,65,66,67 & 68
SECTION THREE
QUAIL VALLEY
2ND CIVIL DISTRICT DAVIDSON COUNTY, TN.
TENNREAL, INC. - OWNER & DEVELOPER
SCALE: 1" = 30' 11-3-82
ANDERSON - DELK & ASSOC. - SURVEYOR
4141 TROUSDALE DRIVE
NASHVILLE, TENN. 37220