Prepared by:

KEVIN TUCKER & ASSOCIATES, P.C.
2112 Blair Boulevard
Nashville, Tennessee 37212

BOOK 6128 PAGE 947

AMENDMENT AND CHANGES OF LANDSCAPING EASEMENT APPLICABLE TO LOT NO. 10 ON THE PLAN OF EDGE HILL ESTATES, SECTION 117, AS OF RECORD IN BOOK 4220, PAGE 723 OF THE REGISTER'S OFFICE FOR DAVIDSON COUNTY, TENNESSEE

WHEREAS, the undersigned owner of Lot No. 10 on the plan of Edge Hill Estates, Section 117, as of record in Book 4220, Page 723, of the Register's Office for Davidson County, Tennessee, desires to amend and change the landscaping easement applicable to said lot as shown on said plan of record as aforesaid; and

WHEREAS, there is shown on said plan a 50' landscaping easement from the southerly lot line; and

WHEREAS, the owner of said lot has made application to the Metropolitan Planning Commission to amend and change said 50' landscaping easement as shown on said plan to 10 feet from the southerly lot line in lieu of the presently existing line as shown on said plan, and

NOW THEREFORE, the undersigned, by these presents, do amend, alter and change the aforesaid landscaping easement as shown on the attached drawing and said plan of record as aforesaid applicable to said lot to a distance of 10 feet in lieu of the line shown on said plan.

The Secretary of the Metropolitan Planning Commission has joined in the execution of this instrument on behalf of said Commission thereby evidencing the consent and agreement of said Commission to the aforesaid change and amendment of said landscaping easement.

IN WITNESS WHEREOF the parties hereto have hereunto set their signatures this the 16th day of August, 1983.

H 7.1.2 8 4

IDENTIF. REFERENCE

SEP 2 12 32 PM '83

FELIX Z. WILSON R.D. REGISTER DAVIDSON COUNTY, TN

RUSH

x Jeffrey W. Buntin

METROPOLITAN PLANNING COMMISSION OF NASHVILLE AND DAVIDSON COUNTY, TENNESSEE

BY Janis A. Davis

STATE OF TENNESSEE
COUNTY OF DAVIDSON

Personally appeared before me, the undersigned, a Notary Public in and for said County and State, the within named JEFFREY W. BUNTIN, the bargainors, with whom I am personally acquainted, and who acknowledged that they executed the within instrument for the purposes therein contained.

Witness my hand and official seal at office, this the 16TH day of AUGUST, 1983.

Jerry Haley
NOTARY PUBLIC

NOTARY PUBLIC DAVIDSON CO. TENN.

MY COMMISSION EXPIRES:
1/19/86

09/02 9.00- CASH

4690

BOOK 6128 PAGE 948

STATE OF TENNESSEE
COUNTY OF DAVIDSON

Before me, the undersigned, a Notary Public within and for the State and County aforesaid, personally appeared Farris A. Deep with whom I am personally acquainted, and who upon his oath acknowledged himself to be the Secretary of the Metropolitan Planning Commission, the within named bargainor, and that he as such Secretary, being authorized so to do, executed the foregoing instrument for the purposes therein contained by signing the name of the said Commission by the said Farris A. Deep as such Secretary.


Witness my hand and official seal at office this the 30th day of August, 1983.

Harold D. Eaton
NOTARY PUBLIC

MY COMMISSION EXPIRES:

7-18-87

BOOK 6128 PAGE 949

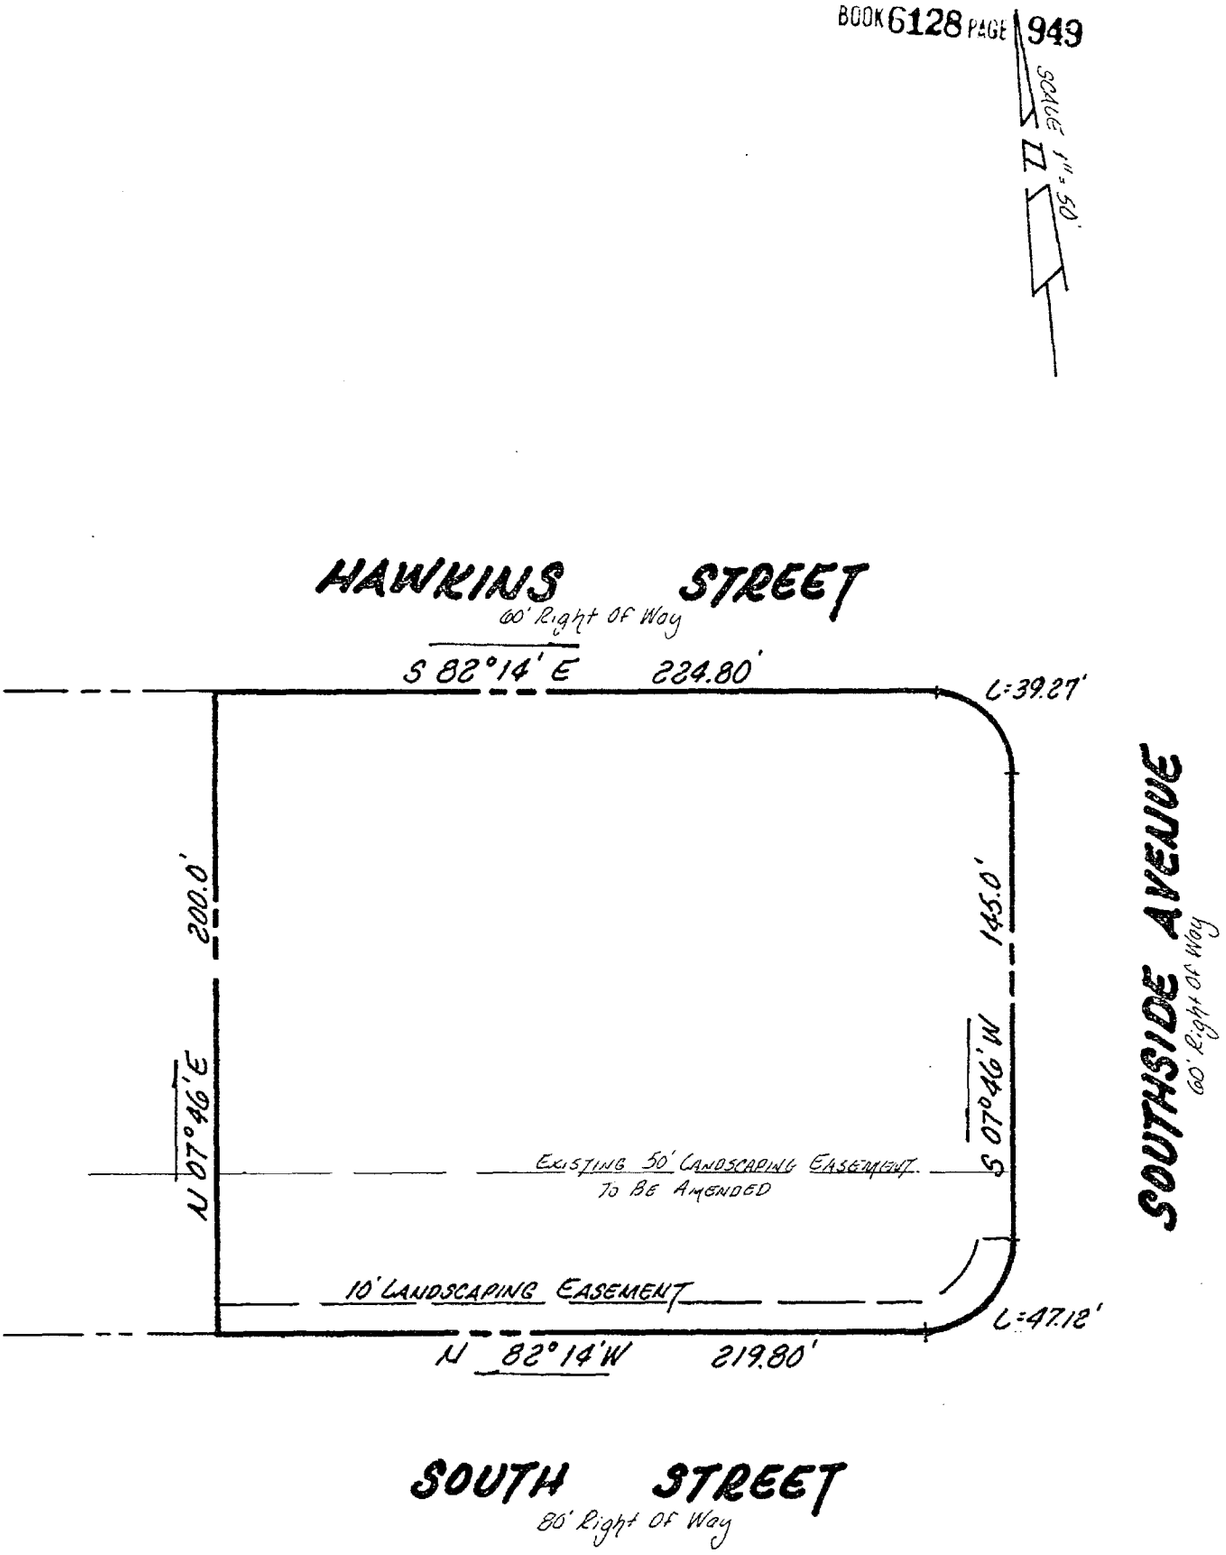

EDGE HILL ESTATES- SECTION 117
LOT NO. 10
PLAT BOOK 4220 PAGE 723 R.O.D.C.
Scale 1"=50' Date: August 14, 1983