I.7.1.6.8.6

BOOK 6454 PAGE 335

7363 12/20 129.00- CHECK

IDENTIF. REFERENCE

DEC 20 2 49 PM '84

FELIX Z. WILSON II REGISTER
DAVIDSON COUNTY, TN

RUSH

THIS INSTRUMENT PREPARED BY:
J. Greg Hardeman
KESTNER & HARDEMAN
174 Third Avenue, North
Nashville, Tennessee 37201

MASTER DEED
FOR
111 PLACE HOMEOWNERS' ASSOCIATION, INC.

THIS MASTER DEED, made and entered into by Rupert Marigza, for convenience hereinafter referred to as the "Developer";

W I T N E S S E T H

WHEREAS, the Developer is the title holder of real estate located at 111 33rd Ave. South, in the city of Nashville, County of Davidson, and State of Tennessee, and being more particularly described as Exhibit "A" hereto and referred to as the "Parcel".

WHEREAS, the Developer intends to and does hereby submit the above referenced Parcel of real estate together with all buildings, structures, improvements and other permanent fixtures of whatsoever kind thereon, and all rights and privileges belonging or in anywise pertaining thereto (hereinafter called the "Property") to the provisions of the Horizontal Property Act of the State of Tennessee; and

WHEREAS, the Developer further desires to establish for its own benefit and for the mutual benefit of all future owners or occupants of the Property or any part thereof, and intends that all future owners, occupants, mortgagees, and any other persons hereinafter acquiring any interest in the Property shall hold said interest subject to certain rights, easements and privileges in, over and upon said premises and certain mutually beneficial restrictions and obligations with respect to the proper use, conduct and maintenance thereof, hereinafter set forth, all of which are declared to be in furtherance of a plan to promote and protect the co-operative aspects of residence of the Property and are established for the purpose of enhancing and protecting the value, desirability and attractiveness of the Property;

WHEREAS, as each Unit is sold, it shall be deemed that other Unit Owners, for themselves, their heirs, representatives and assigns will quitclaim and convey all of their right, title and interest in and to the Parcel underlying such Unit being sold, and Limited Common Elements attributable to that Unit and any improvements located thereon to the purchaser of said Unit; likewise, the new owner shall be deemed to have released and quitclaimed any right, title or interest in and to the Parcel and

Limited Common Elements underlying the other Units, all improvements located thereon and the accessory Limited Common Elements attributable to the other Units. The intention is that each Unit Owner will exercise as much dominion, power and control over the Unit area and Limited Common Elements deeded to him as if he/she were the fee simple owner thereof. The other Unit Owners shall not interfere with such rights except as specifically granted in this Master Deed.

NOW, THEREFORE, the Developer, as the title holder of the real estate hereinabove described, and for the purposes above set forth, declares as follows:

1. Definitions. As used herein, unless the context otherwise requires:

(a) "Act" means the "Horizontal Property Act" of the State of Tennessee.

(b) "Association" means 111 Place Homeowners' Association, Inc.

(c) "Board" means the Board of Directors of 111 Place Homeowners' Association, Inc.

(d) "Building" means the building or buildings located on the Parcel and forming part of the Property and containing the Units. The "Building" is delineated on the plat. When more than one building is shown, then the word, "Building" shall be used in the plural context.

(e) "By-Laws" means the By-Laws of 111 Place Homeowners' Association, attached hereto as Exhibit B and made a part hereof, as amended from time to time. For purposes of the Act, all provisions contained in the body of this Master Deed dealing with the administration and maintenance of the Property shall be deemed to be a part of the By-Laws.

(f) "Common Elements" means all of the Property except for the Units, and, without limiting the generality of the foregoing, shall include those items defined as "General Common Elements" in the Act, including the following:

(1) The Parcel:

(2) All foundations, bearing walls and columns, roofs, halls, lobbies, stairways, elevators and entrances and exits or communication ways;

(3) All basement and roofs, except as otherwise herein provided or stipulated;

(4) All compartments or installations or central services such as power, light, gas, cold and hot water, refrigeration, water tanks and

pumps, and the like;

(5) All garbage incinerators and, in general, all devices or installations existing for common use;

(6) Pipes, ducts, electrical wiring and conduits (except pipes, ducts, electrical wiring and conduits situated entirely within a Unit and serving only such Unit).

(7) All other elements of the Building desirable or rationally of common use or necessary to the existence, upkeep and safety of the condominium regime established by this Master Deed.

(g) "Developer" means Rupert Marigza, its successors and assigns, provided such successors or assigns are designated in writing by Developer as a successor or assign of the rights of Developer set forth herein.

(h) "Limited Common Elements" means all Common Elements contiguous to and serving exclusively a single Unit or one or more adjoining Units as an inseparable appurtenance thereto, the enjoyment, benefit or use of which is reserved to the lawful Occupants or such Unit or Units either in this Master Deed, or by the Board. Said Limited Common Elements shall include such fixtures and equipment located within or adjacent to a Unit and serving only such Unit, pipes, ducts, electrical wiring and conduits located entirely within a Unit or adjoining Units and serving only such Unit or Units, and any portions of the perimeter walls, floors and ceilings, doors, vestibules, windows, and entryways, and all associated fixtures and structures therein, as lie outside the Unit boundaries.

(i) "Majority" or "majority of the Unit Owners" means the owners of more than fifty per cent (50%) of the undivided ownership of the Common Elements. Any specific percentage of Unit Owners means that percentage of Unit Owners who in the aggregate own such specified percentage of the entire undivided ownership of the Common Elements.


(j) "Master Deed" means this instrument, by which the Property is submitted to the provisions of the Act, as hereinafter provided, and such Master Deed as amended from time to time.

(k) "Occupant" means a person or persons in possession of a Unit, regardless of whether said person is a Unit Owner.

(l) "Parcel" means the parcel or tract or real estate, described above in this Master Deed; submitted to the provisions of the Act.

(m) "Person" means a natural individual, corporation, partnership, trustee or other legal entity capable of holding title to real property.

(n) "Property" means all the land, property and space comprising the

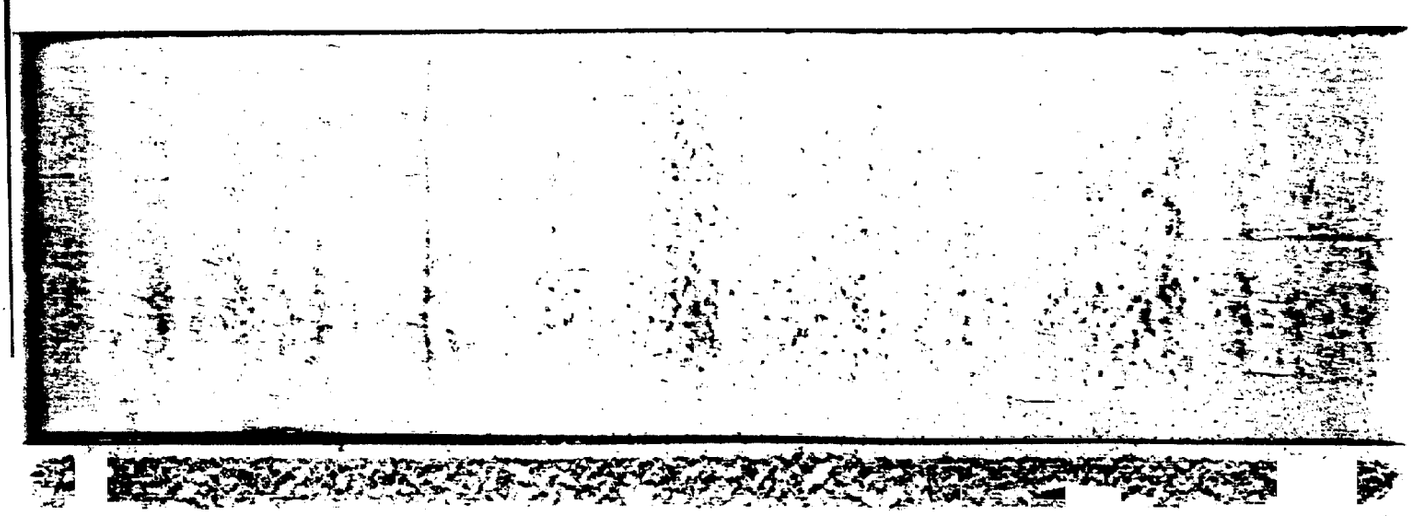

Parcel, and all improvements and structures erected, constructed or contained therein or thereon, including the Building and all easements, rights and appurtenances belonging thereto, and all furniture, furnishings, fixtures and equipment intended for the mutual use, benefit or enjoyment of the Unit Owners, submitted to the provisions of the Act.

(o) "Record or Recording" refers to the record or recording in the office of the Register of Deeds in Davidson County, Tennessee.

(p) "Unit" means an enclosed space consisting of one or more rooms occupying all or part of a floor or floors in the Building, which enclosed space is not owned in common with the Unit Owners of other Units. The boundaries of each Unit shall be and are the interior surfaces of its perimeter walls, floors and ceilings and a Unit includes both the portion of the Building so described and the air space so encompassed, excepting Common Elements. Any Unit may be jointly or commonly owned by more than one Person. It is intended that the term "Unit" as used in this Master Deed shall have the same meaning as the term "Apartment" as used in the Act.

(q) "Unit Owner" means the person or persons whose estates or interests, individually or collectively, aggregate fee simple ownership of a Unit and of the undivided interest in the Common Elements appurtenant thereto and shall be deemed the same as a "co-owner" under the Act. Unless specifically provided otherwise herein, the Developer shall be deemed a Unit Owner so long as it is the legal title holder of any Unit. No person or persons who hold an interest in a Unit solely for the purpose of securing an obligation shall be deemed to be a Unit Owner hereunder.

2. Submission of Property to the Act. The Developer expressly intends to, and by recording this Master Deed does hereby submit and subject the Parcel and the Property to the provisions of the Horizontal Property Act of the State of Tennessee.

3. Plan. The Plan, (Exhibit C) shall set forth the numbers, areas, locations and other data, as required by the Act.

4. Units. The legal description of each Unit shall consist of the identifying number or symbol of such Unit as shown on the plan. Every deed, lease, mortgage, deed of trust or other instrument shall legally describe a Unit by its identifying number or symbol and every such description shall be deemed good and sufficient for all purposes, as provided in the Act. Except as provided by the Act, no Unit owner shall, by deed, plat, court decree or otherwise, subdivide or in any other manner cause his Unit to be separated into any tracts or parcels different from the whole Unit as shown on the plan.

5. (a) Association of Unit Owners and Administration and Operation of the Property. There has been or will be formed an Association having the name "111 PLACE HOMEOWNERS' ASSOCIATION, INC.", a Tennessee corporation, which Association shall be the governing body for all of the Unit Owners, for the maintenance, repair, replacement, administration and operation of the property, as provided in the Act, this Master Deed and the By-Laws. The

By-Laws for the Association shall be the By-Laws attached to the Master Deed as Exhibit B and made a part hereof. The Board of Directors of the Association shall be elected and shall serve in accordance with the provisions of the By-Laws. The fiscal year of the Association shall be determined by the Board, and may be changed from time to time as the Board deems advisable. The Association shall not be deemed to be conducting a business of any kind. All activities undertaken by the Association shall be held and applied by it for the use and benefit of Unit Owners in accordance with the provisions of the Master Deed and By-Laws. Each Unit Owner shall be a member of the Association so long as he is a Unit Owner. A Unit Owner's membership shall automatically terminate when he ceases to be a Unit Owner. Upon the conveyance or transfer of a Unit Owner's Ownership interest to a new Unit Owner, the new Unit Owner shall simultaneously succeed to the former Unit Owner's membership in the Association. The aggregate number of votes for all members of the Association shall be equal to the number of Units which have been subjected to this regime by the Master Deed by the Developer, and each Unit Owner shall be entitled to one vote per Unit owned. Each Unit Owner's respective percentage of ownership interests in the Common Elements shall be the result of a fraction, the numerator being the square footage of unit owned by that Unit Owner and the denominator being the total square footage of all Units under the horizontal property regime.

(b) Management of Property. The Board shall have the authority to engage the services of an agent (herein sometimes referred to as the "Managing Agent") to maintain, repair, replace, administer and operate the Property, or any part thereof, to the extent deemed advisable by the Board, subject to the provisions of subparagraph (c) below. The cost of such services shall be a common expense, as defined in Paragraph 10, below.

(c) Initial Management Contract. The first Board, appointed as provided herein, shall ratify and approve the Management Agreement between the Developer, on behalf of the Association, and a management corporation, which may be a corporation related to the Developer, to act as Managing Agent for the Property for a term commencing on the date this Master Deed is recorded, which ratification and approval shall be subject to the By-Laws of the Association. Such Management Contract shall be cancellable upon 30 days' notice for good cause and upon 90 days' notice for any reason.

(d) Use by Developer. During the period of sale by the Developer of any Units, the Developer and said developer's agents, employees, contractors and subcontractors, and their respective agents and employees shall be entitled to access, ingress to and egress from said Building and Property as may be required for purposes of said sale of Units. While the Developer owns any of the Units and until each unit is sold by it is occupied by the purchasers, the Developer and its employees may use and show one or more of such unsold or unoccupied Units as a model Unit or Units and may use one or more of such unsold or unoccupied Units as a sales office, and may maintain customary signs in connection therewith.

(e) Non-Liability of the Directors, Board, Officers, and Developer. Neither the directors, Board, officers of the Association, nor the Developer shall be personally liable to the Unit Owners for any mistake of judgment or

for any other acts or omissions of any nature whatsoever as such directors, Board, officer, or Developer, except for any acts or ommissions found by a court to constitute gross negligence or actual fraud. The Unit Owners shall indemnify and hold harmless each of the directors, Board, officers, or Developer, and their respective heirs, executors, administrators, successors and assigns in accordance with the By-Laws.

6. Board's Determination Binding. In the event of any dispute or disagreement between any Unit Owners relating to the Property, or any questions of interpretation or application of the provisions of the Master Deed or By-Laws, the determination thereof by the Board shall be final and binding on each and all such Unit Owners.

7. Ownership of the Common Elements. Each Unit Owner shall be entitled to the percentage of ownership in the Common Elements allocated to the respective Unit owned by such Unit Owner, as set out in Paragraph 5 (a) hereof. The percentage of ownership interests shall remain constant unless hereafter changed by recorded amendment to this Master Deed consented to in writing by the Unit Owners, in accordance with Paragraph 21 below, except for obvious scrivener's mistakes, which Developer may correct without joinder of others. Said ownership interest in the Common Elements shall be an undivided interest, and the Common Element shall be owned by the Unit Owners in common in accordance with their respective percentages of ownership. The ownership of each Unit shall not be conveyed separate from the percentages of ownership in the Common Elements corresponding to any Unit. The undivided percentage of ownership in the Common Elements corresponding to any Unit shall be deemed conveyed or encumbered with that Unit, even though the legal description in the instrument conveying or encumbering said Unit may refer only to the fee title to that Unit.

8. Use of the Common Elements. Each Unit Owner shall have the right to use the Common Elements (except the Limited Common Elements and portions of the Property subject to leases made by or assigned to the Board) in common with all other Unit Owners, as may be required for the purposes of access, ingress to, egress from, use, occupancy and enjoyment of the restrictive Unit owned by such Unit Owner. Such right to use the Common Elements shall extend not only to each Unit Owner, but also to his agents, services, tenants, family members, customers, invitees and licensees. However, each Unit Owner shall have the right to the exclusive use and possession of the Limited Common Elements contiguous to and serving such Unit alone. Such rights to use the Common Elements including the Limited Common Elements, shall be subject to and governed by the provisions of the Act, Master Deed, By-Laws and rules and regulations of the Association. In addition, the Association shall have the authority to lease, grant concessions, or grant easements with respect to parts of the Common Elements, subject to the provisions of the Master Deed and By-Laws. All income derived by the Association from leases, concessions or other sources shall be held and used for the benefit of the members of the Association, pursuant to such rules, resolutions or regulations as the Board may adopt or prescribe.

9. Occupancy Limitation; Parking Rules. No two bedroom unit can be

occupied by more than four persons and no three bedroom unit can be occupied by more than six persons (with a maximum of two adults). However, this maximum limitation may be exceeded for not more than a maximum of thirty (30) days within any calendar year, upon good cause shown to the Board, which must give its written consent thereto. The purpose of this requirement is to limit density, discourage nuisances, and to preserve health and the fair market values of the Property. If this restriction should be violated, in addition to the other remedies available to the Board, the Board shall have the authority to assess a special assessment which is reasonable in light of the circumstances for each excess person occupying any such unit in order to compensate the Association and the Property for increased water costs, natural gas costs and wear and tear upon the Common Elements, all as estimated by the Board in its reasonable judgment. The determination of the Board, if based upon reasonable assumptions, shall be final and binding with regard to the amount of such special assessment. This restriction shall be binding upon any transactions entered into or changes in occupancy effected after the effective date hereof. This restriction shall not be binding upon changes in occupancy necessitated by birth of a child of an existing unit owner-occupant of the unit, or to any conditions of occupancy which exist prior to the adoption of this restriction by the unit owners, or to the situation where a child becomes an adult during its occupancy. For purposes of this paragraph an "adult" shall be deemed to be any person of the age of eighteen years or older.

Parking spaces and storage areas shall be Limited Common Elements to those Units to which they are assigned originally by the Developer by Unit Deed, and shall be used by the Unit Owner of such Limited Common Element in such manner and subject to such rules and regulations as the Board may prescribe. No parking spaces or storage areas may be conveyed separate from the Unit to which it is originally allocated as a Limited Common Element.

Parking spaces which are not originally assigned by the Developer by Unit Deed shall be part of the Common Elements, and may be allocated and reallocated, from time to time, to the respective Unit Owners, and shall be used by such Unit Owners in such manner and subject to such rules and regulations as the Board may prescribe, and parking spaces not so used by Unit Owners may be rented or otherwise used in such manner as the Board may prescribe.

10. (a) Common Expenses. Each Unit Owner, including the Developer, shall pay his proportionate share of the expenses of the administration and operation of the Common Elements and of any other expenses incurred in conformance with the Master Deed and By-Laws (which expenses are herein sometimes referred to as "common expenses"), including, but not limited to, the maintenance and repair thereof and any and all replacements and additions thereto. Except for its responsibilities as a Unit Owner, as provided herein, Developer shall not have any responsibility for the maintenance, repair or replacement of any part of the Common Element after the date this Master Deed is recorded. Such proportionate share of the common expenses for each Unit Owner shall be in accordance with his percentage of ownership in the Common Elements. Payment of common expenses, including any prepayment thereof required by contract for a sale of a Unit, shall be in such amounts and at

such times as determined in the manner provided in the By-Laws. No Unit Owner shall be exempt from payment of his proportionate share of the common expenses by waiver or non use or enjoyment of the Common or Limited Common Elements or by abandoment of his Unit. If any Unit Owner shall fail or refuse to make any such payment of the common expenses when due, the amount thereof together with interest thereon at the rate of 18% per annum, or such greater percentage as may then be permitted under the law of the State of Tennessee, after said common expenses become due and payable, shall constitute a lien on the interest of such Unit Owner in the Property as provided in the Act.

(b) Enforcement of Lien. For and in consideration of the privileges, protections, mutual enjoyment and use of the Common Elements and the premises contained herein, the receipt of which is hereby acknowledged and any assumption of the obligations of transferees as required hereunder, and to secure the payment of said Common Expenses, principal, interest, and attorney fees, a lien is expressly retained by the Association on each and every Unit Owner's Unit and prorata interest in the Common Elements (referred to in this subparagraph 10 (b) as "property").

(c) Mortgage and Deed of Trust Protection. The lien for common expenses payable by a Unit Owner shall be subordinate to the lien of a recorded First Mortgage or Deed of Trust on the interest of such Unit Owner, except for the amount of the proportionate share of common expenses which become due and payable from and after the date on which the Mortgagee or Beneficiary accepts a conveyance of any interest therein (other than as security) or forecloses its Mortgage or Deed of Trust. While the lien for assessments may be extinguished, the personal indebtedness therefor shall remain and be the personal obligation of the Unit Owner who owned the Unit when the assessment came due. Any delinquent assessments (after lien extinguishment) may be reallocated and assessed among all Units as a common expense. This subparagraph (c) shall not be amended, changed, modified or rescinded without the prior written consent of all Mortgagees and Beneficiaries of record.

11. Mortgages and Deeds of Trusts. Each Unit Owner shall have the right, subject to the provisions herein, to make separate mortgages and deeds of trust for his respective Unit together with his respective ownership interest in the Common Elements. No Unit Owner shall have the right or authority to make or create, or cause to be made or created from the date hereof, any mortgage, deed of trust or other lien on or affecting the Property or any part thereof, except only to the extent of his own Unit and the respective percentage interest in the Common Elements corresponding thereto.

12. Separate Real Estate Taxes. Real Estate taxes shall be separately taxed to each Unit Owner for his Unit and his corresponding percentage of ownership in the Common Elements, as provided in the Act. In the event that such taxes for any year are not separately taxed to each Unit Owner, but rather are taxed on the Property as a whole, then each Unit Owner shall pay his proportionate share thereof in accordance with this respective percentage of ownership interest in the Common Elements, and, in said event, such taxes shall be a common expense.

13. Insurance. The Board shall have the authority to and shall obtain for the Property, exclusively of the additions within, improvements to and decorations of the Units or Limited Common Elements by the Unit Owners, insurance against loss or damage by fire, vandalism, malicious mischief and such other hazards as are covered under standard extended coverage provisions for the full insurable replacement cost of the Common Elements and the Units, and against such other hazards and for such amounts as the Board may deem advisable. Insurance replacement cost shall be deemed the cost of restoring the Common Elements, Units or any part thereof to substantially the same condition in which they existed prior to or destruction. Such insurance coverage shall be written in the name of, and the proceeds thereof shall be payable to, the Board of the Association, as the trustee for each of the Unit Owners in direct ratio to said Unit Owner's respective percentage of ownership in the Common Elements, as set forth in the Master Deed, and for the holders of mortgages on his Unit, if any. The policy of insurance should also contain, if possible, a waiver of subrogation rights by the insurer against individual Unit Owners. The premiums for such insurance shall be a common expense. However, at the option of the Board, and upon written notice to all Unit Owners, premiums for such insurance shall be separately billed to each Unit Owner for his Unit and his corresponding percentage of ownership in the Common Elements.

In the event of damage to or destruction of any Building as a result of fire or other casualty covered by insurance proceeds (unless more than 2/3rds of any Building requires reconstruction) the Board shall, in its sole and absolute discretion, determine, and without intervention of any Unit Owner arrange for the prompt repair and restoration of the damaged portions of all Units, Buildings and Common Elements substantially in accordance with the original plans and specifications therefor. Where the insurance indemnity is insufficient to cover the cost of such repairs and restoration, the deficit shall be paid by all Unit Owners directly affected by the damage, in a fair proportion deemed by the Board in its absolute discretion. In its absolute discretion, the Board shall determine which Unit Owners are "directly affected" by the casualty, as long as its determination bears a reasonable relation to actual events. The Board shall not be responsible for the repair, replacement or restoration of any improvements, betterments, wall, ceiling or floor decorations or covering or furniture, furnishings, fixtures, appliances or equipment installed in the Unit by a Unit Owner or Occupant unless insurance therefor is specifically provided for in the insurance policy obtained by the Board.

Reconstruction shall not be compulsory where the whole or more than two-thirds (2/3) of all the Buildings and/orCommon Elements are destroyed or damaged by fire or other casualty, as determined by the Board. In such case, and unless otherwise unanimously agreed upon by the Unit Owners, the insurance proceeds shall be delivered to the Unit Owners or their Mortgagees, as their interests may appear, in proportion to the percentage interest of each Unit Owner in the Common Elements; and the Board, as soon as reasonably possible and as agent for the Unit Owners, shall sell the Property, in its then conditions, free from the effect of this Master Deed, which shall terminate upon such sale, on terms satisfactory to the Board, and the net proceeds of


such sale, and the net proceeds of all insurance policies shall thereupon be distributed o the Unit Owners or their Mortgagees, as their interest may appear, in proportion to the percentage interest of each Unit Owner in the Common Elements. If the Board fails to consummate a sale pursuant to this paragraph within twenty-four (24) months after the destruction or damage occurs, then the Managing Agent, or the Board shall, or if they do not, any Unit Owner or Mortgagee may, record a sworn declaration setting forth such decision and reciting that under the provisions of this Master Deed the prohibition against judicial partition provided for in his Master Deed has terminated and that judicial partition of the Property may be obtained pursuant to the laws of the State of Tennessee. Upon final judgment of a court of competent jurisdiction decreeing such partition, this Declaration shall terminate.

Reconstruction also shall not be compulsory where the whole or more than two-thirds (2/3) of any single Building is destroyed as determined by the Board. In such case, and unless otherwise unanimously agreed upon by the Unit Owners and first mortgagees affected, the net proceeds of insurance policies shall be divided among all the Unit Owners and first mortgagees affected by the casualty in proportion to their respective interests as determined in the sole discretion of the Board, after paying from the share of each affected Unit Owner or first mortgagee, as their interest may appear, the just amount of any unpaid liens on this Unit, in the order of priority of such liens. Provided, however, that no such disbursement of the aforesaid insurance proceeds to any Unit Owner shall occur, unless simultaneously with such disbursement each affected Unit Owner delivers to the Board a recordable deed quitclaiming his interest in his Unit or affected portion thereof. Upon the recording of the aforesaid deeds and releases each such Unit or affected portion thereof shall be deemed thereafter to be Common Elements. Upon the withdrawal of any Unit or portion thereof, the percentage of interest in the Common Elements appurtenant to such Unit or portion thereof shall be reallocated among the remaining Units on the basis of the percentage of interest of each remaining Unit. If only a portion of a Unit is withdrawn, the percentage of interest appurtenant to that Unit shall be reduced accordingly, as determined by the Board. After the Board has affected any such withdrawal, the responsibility for the payment of future assessments for any such withdrawn Unit or portion thereof shall cease.

In the event of substantial damage to or destruction of any Unit or any part of the Common Elements, the institutional holder of any first deed of trust or mortgage on a Unit will be entitled to timely written notice of any such damage or destruction and no provision of any document establishing the Property will entitle the owner of a Unit or other party to priority over such institutional holder with respect to the distribution to such Unit of any insurance proceeds.

The Association shall have a duty to maintain in effect casualty and liability insurance and fidelity bond coverage, as specified in Section 803.07p of the FNMA Conventional Home Mortgage Selling Contract Supplement.

The Board shall also have authority to and may obtain such insurance

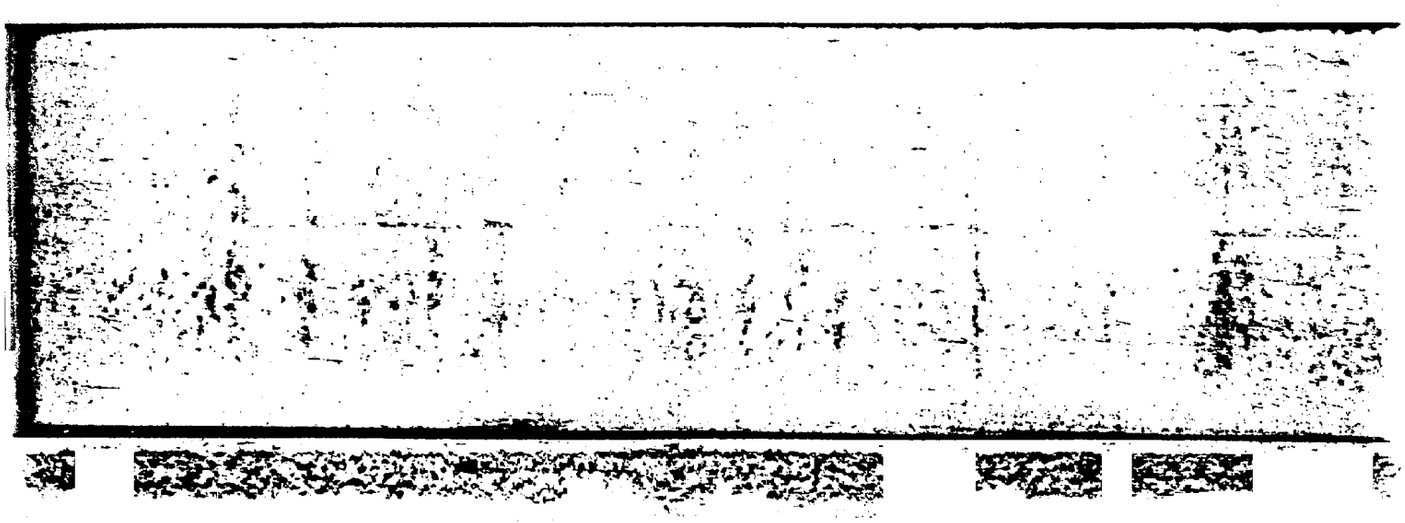

as its deems desirable, in such amounts, from such sources and in such forms as it deems desirable, insuring the Property and each member of the Board and lfficer of the Association, and member of any committee appointed pursuant to the By-Laws of the Association from liability arising from the fact that said person is or was director or officer of the Association, or a member of such a committee. The premiums for such insurance shall be a common expense.

Each Unit Owner shall be responsible for obtaining his own insurance on the contents of his own Unit and Limited Common Elements serving his Unit, as well as his additions and improvements thereto, decorating, furnishings, fixtures, and personal property therein, and personal property stored elsewhere on the Property. In addition, in the event a Unit Owner desires to insure against his personal liability and loss or damage by fire or other hazards above and beyond the extent that his liability, loss or damage is covered by the liability insurance and insurance against loss or damage by fire and such other hazards obtained by the Board for all the Unit Owners as part of the common expenses, as above provided, said Unit Owner, may at his option and expense, obtain additional insurance.

14. Maintenance, Repairs and Replacements. Each Unit Owner, at his own expense, shall furnish and be responsible for all maintenance of, repairs to and replacements within his own Unit or exclusively serving his own Unit or the Board may cause the same to be done at the expense of the Unit Owner. Maintenance of, repairs to and replacements within the Common Elements, except those referred to in the preceding sentence, shall be the responsibility of and shall be furnished by the Association. The cost of maintenance of, repairs to and replacements within the Common Elements shall be part of the common expenses, subject to the By-Laws, rules and regulations of the Association. The expenses, for the maintenance, repair or replacement of a Unit's Limited Common Elements shall be borne by the owner of the unit to which such Limited Common Elements are appurtenant and at the discretion of the Board, maintenance of, repairs to and replacements within the other Limited Common Elements may be assessed in whole or in part to Unit Owners benefitted thereby, and, further, at the discretion of the Board, the Board may direct Unit Owners who stand to be benefitted by such maintenance, of, repairs to and replacement within the Limited Common Elements to arrange for such maintenance, repairs and replacement in the name and for the account of such benefitted Unit Owners, pay the cost thereof with their own funds, and procure and deliver to the Board such indemnities, lien waivers and contractor's and subcontractors sworn statements as may be required to protect the Property from all furnishers', mechanics' or materialmen's lien claims that may arise therefrom.

If, due to the act or neglect of a Unit Owner, or of his agent, servant, tenant, family member, invitee, licensee or household pet, damage shall be caused to the Common Elements or to a Unit or Units owned by others, and maintenance, repair or replacement are required which would otherwise be a common expense, then such Unit Owner shall pay for such damage or such maintenance, repair and replacements, as may be determined by the Association, to the extent not covered by the Association's insurance or sufficient proceeds are not collected from the insurance carrier.

The authorized representatives of the Association, Board or the Managing Agent with approval of the Board shall be entitled to reasonable access to the individual Units and Limited Common Elements as may be required in connection with the preservation of any individual Unit or Limited Common Elements in the event of an emergency, or in connection with maintenance of, repairs or replacements within the Common Elements, Limited Common Elements or any equipment, facilities or fixtures affecting or serving other Units, Common Elements and Limited Common Elements or to make any alteration required by any governmental authority.

15. Alterations, Additions or Improvements. Except as provided in Paragraph 19, herein, no alteration of any Common Elements, or any additions or improvements thereto, shall be made by any Unit Owner without the prior written approval of the Board. The Board may authorize and charge as common expenses alterations, additions and improvements of the Common Elements as provided in the By-Laws. No Unit Owner may make alterations, additions or improvements within the Unit of the Unit Owner without the prior written approval of the Board, and such Unit Owner shall be responsible for any damage to other Units, the Common Elements, the Property, or any part thereof, resulting from such alterations, additions or improvements.

16. Decorating. Each Unit Owner, at his own expense, shall furnish and be responsible for all decorating within his own Unit and Limited Common Elements serving his Unit, as may be required from time to time, including painting, wall papering, washing, cleaning, paneling, floor covering, draperies, window shades, curtains, lighting and other interior furnishings and fixtures. Drapes shall be lined to the satisfaction of the Board. Each Unit Owner shall be entitled to the exclusive use of the interior surfaces of the perimeter walls, floor and ceilings of his Unit, and such Unit Owner shall maintain said interior surfaces in good condition at his sole expense, as may be required from time to time. Said maintenance and use of interior surfaces shall be subject to the rules and regulations of the Association, but each such Unit Owner shall have the right to decorate such interior surfaces from time to time as he may see fit and its his sole expense. Decorating of the Common Elements (other than interior surfaces within the Units as above provided and other than of Limited Common Elements) and any redecorating of Units, to the extent such redecorating of Units is made necessary by damage to Units caused by maintenance, repair or replacement of the Common Elements by the Association, shall be furnished by the Association as part of the common expenses. All windows forming part of a perimeter wall of a Unit shall be cleaned and washed at the expense of the Unit Owner of that Unit.

17. Encroachments. If any portion of the Common Elements shall actually encroach upon any Unit, or if any Unit shall actually encroach upon any Unit, or if any Unit shall actually encroach upon any portions of the Common Elements, as the Common Elements and Units are shown by the Plat, there shall be deemed to be mutual easements in favor of the owners of the Common Elements and the respective Unit Owners involved, to the extent of such encroachments, so long as the same shall exist.

18. Transfer of a Unit-Notice to Association.

A. Unrestricted Transfers. A Unit Owner may not, without restriction under this Master Deed, sell, give, devise, lease or otherwise transfer his unit, or any interest therein, to any person. Such notice shall be given on a form approved by the Board.


B. Limit on Term of Lease. No unit, or interest therein, shall be leased by a Unit Owner for a term of less than one (1) year and no more than two (2) years. A copy of every such lease, as and when executed, shall be furnished to the Board. The lessee under every such lease shall be bound by and subject to all of the obligations, under the Master Deed and By-Laws, of the Unit Owner making such lease and the lease shall expressly so provide. The Unit Owner making such lease shall not be relieved thereby from any said obligations. The Board shall be a third party beneficiary of any such lease and shall have the power to enforce its terms and conditions for the Association's benefit. The Board may establish a standard lease form, the terms of which shall be a prerequisite to the leasing of any Unit and shall be used exclusively by all Unit Owners.

C. Notice to Association of Certain Transfers. Whenever a Unit Owner shall propose to sell, give, devise, lease or otherwise transfer his Unit, or any interest therein, to any person or entity said Unit Owner shall give the Association not less than thirty (30) days prior written notice of the proposed transfer, which notices shall briefly describe the type of transfer proposed by the Unit Owner and shall state the name and address of the proposed transferee. The notice shall also include a copy of the proposed lease, contract for sale or other documents, if any, effecting said transfer. The Board shall be furnished a photocopy of the final executed lease and/or recorded deed.

D. Association's Right to Purchase at a Foreclosure Sale. The Board shall have the power and authority to bid and purchase, for and on behalf of the remaining Unit Owners, any Unit, or interest therein, at a sale pursuant to a deed of trust or mortgage foreclosure, a foreclosure of the lien for common expenses under the Act, or an order or direction of a court, or at any other involuntary sale, upon the consent or approval of Unit Owners.

E. Financing of Purchase by Association. The Board shall have authority to make such mortgage arrangements and special assessments proportionately among the respective Unit Owners, and other such financing arrangements, as the Board may deem desirable, in order to close and consummate the purchase or lease of a Unit, or interest therein, by theAssociation. However, no such financing arrangement may be secured by an emcumbrance on any interest in the Property other than the Unit, or interest therein, to be purchased or leased, and the percentage interest in the Common Elements appurtenant thereto.

F. Miscellaneous. (a) A transfer or lease of an Unit, or interest therein, by or to the Board, the Developer or the holder of any deed of trust or mortgage (or purchaser at foreclosure) on a Unit which comes into

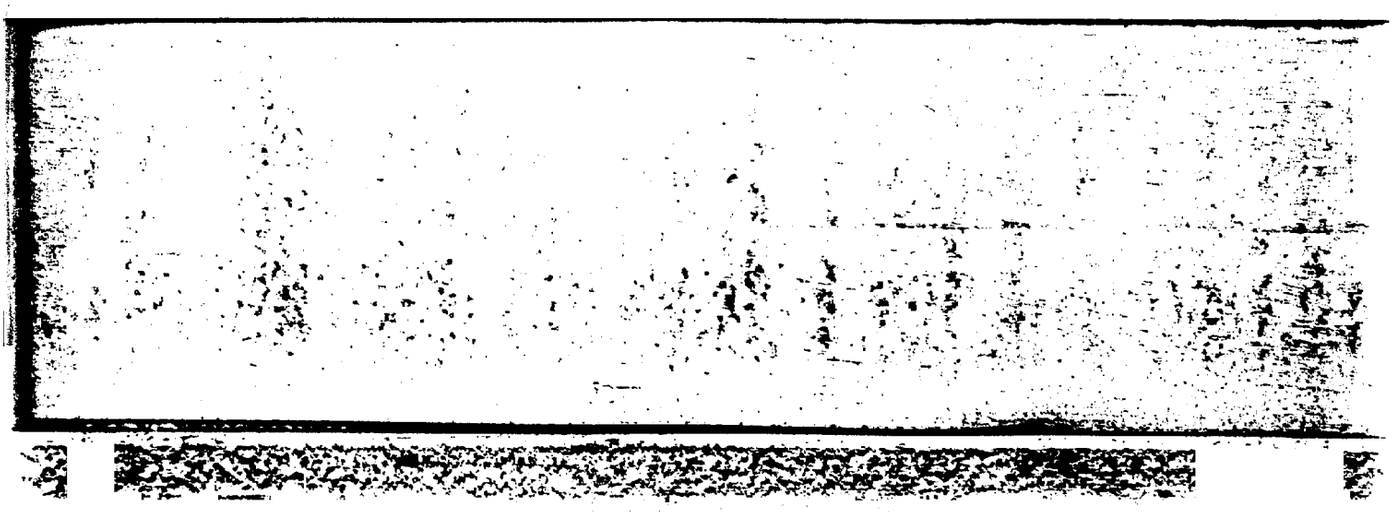

possession of the mortgaged Unit pursuant to remedies provided in such deed of trust or mortgage, or pursuant to foreclosure of such deeds of trust or mortgage, or pursuant to a deed (or assignment) in lieu of foreclosure of such deed of trust or mortgage , shall not be subject to the provisions of this Paragraph 18. The provisions of this Paragraph 18 shall in no way impair the rights of a first mortgagee to any of the following:

1. Foreclose or take title to a condominium unit pursuant to the remedies provided in the mortgage, or

2. Accept a deed (or assignment) in lieu of foreclosure in the event of default by a mortgagor, or

3. Sell or lease a unit acquired by the mortgagee.

The Association shall hold title to or lease any Unit, pursuant to the terms hereof, in the name of the Association, or a nominee thereof delegated by the Board, for the sole benefit of all remaining Unit Owners. The Board shall have the authority at any time to sell, lease or sublease said Unit on behalf of the Association upon such terms as the Board shall deem desirable, but in no event shall a Unit be sold for less than the amount paid by the Association to purchase said Unit unless Unit Owners at least fifty (50) percent of the total ownership of the Common Elements first authorize the sale for such lesser amount.

(b) All notices referred to or required under this Paragraph 18 shall be given in the manner provided in thi~ Master Deed for the giving of notices.

(c) The provisions of Paragraph 18 with respect to the Association's rights shall be and remain in full force and effect until the Property as a whole shall be sold or removed from the provisions of the Act, as provided therein, unless the provisions of this Paragraph 18 are sooner rescinded or amended by the Unit Owners.

(d) The Board may adopt rules and regulations, from time to time, not inconsistent with the provisions of this Paragraph 18, for the purpose of implementing and effectuating said provisions.

(e) If any transfer of lease of a Unit is made or attempted without complying with the provisions of this Paragraph 18, such transfer or lease shall be subject to each and all of the rights of and remedies and actions available to the Association hereunder and otherwise.

19. Use and Occupancy Restrictions. Subject to the provisions of the By-Laws, no part of the Property may be used for purposes other than housing and the related common purposes for which the Property was designed and as allowed by municipal zoning laws. Each Unit or any two or more adjoining Units used together shall be used as a residence or such other use permitted by this Master Deed, and for no other purpose.

With the Board's written permission, that part of the Common Elements separating and located between and exclusively serving two or more adjacent Units used together, (including, without limitation, portions of any hallway and any walls) may be altered to afford ingress and egress to and from such Units and to afford privacy to the Occupants of such Units when using such Common Elements, and that part of the Common Elements so altered may be used by the Unit Owner or Owners of such Units as a license pursuant to a license agreement with the Association, provided (a) the expense of making such alterations shall be paid in full by the Unit Owner or Owners making such alteration; (b) such Unit Owner or Owners shall pay in full the expense of restoring such Common Elements to their condition prior to such alteration in the event such Units shall cease to be used together, as aforesaid; (c) such alteration shall not interfere with use and enjoyment of the Common Elements (other than the aforesaid part of the Common Elements separating such adjacent Unit).

No Unit in the Property may be partitioned or subdivided without amendment hereof and the prior written approval of at least the holder of any first deed of trust or mortgage lien on such Unit.

The Common Elements shall be used only by the Unit Owners and their agents, servants, tenants, family members, customers, invitees and licensees for access, ingress and egress from the respective Units and for such other purposes incidental to use of the Units; provided, however, the receiving rooms, storage areas, attics, and other areas designed for a specific use shall be used for the purposes approved by the Board. The use, maintenance and operation of the Common Elements shall not be obstructed, damaged or unreasonably interfered with by any Unit Owner, and shall be subject to any lease, concession or easement, presently in existence or entered into by the Board at some future time, affecting any part of all of said Common Elements.

20. Remedies. In the event of any violation of the provisions of the Act, Master Deed, By-Laws or rules and regulations of the Board or Association by any Unit Owner (either by his own conduct or by the conduct of any other occupant of his Unit) the Association, or its successors or assigns, or the Board, or its agent, shall have each and all of the rights and remedies which may be provided for in the Act, Master Deed, By-Laws, or said rules and regulations, or which may be available at law or in equity, and may prosecute an action or other proceedings against such defaulting Unit Owner and/or others for enforcement of any lien and the appointment of a receiver for the Unit and ownership interest of such Unit owner, or for damages or injunction or specific performance, or for judgment for payment of money and collection thereof, or the right to take possession of the Unit and to sell the same as provided in Paragraph 10 (b) and as provided hereinafter in this Paragraph 20, or for any combination of remedies, or for any other relief. All expenses of the Board in connection with any such actions or proceedings, including court costs and attorneys' fees and other fees and expenses and all damages, liquidated or otherwise, together with interest thereon at the rate of 18% per annum, or at the then highest contract rate of interest then legally collectible in Tennessee, shall be charged to and assessed against such defaulting Unit Owner, and shall be added to and deemed part of his respective

share of the common expenses, and the Board shall have a lien for all of the same, as well as for nonpayment of his respective share of the common expenses, upon the Unit and ownership interest in the Common Elements of such defaulting Unit Owner and upon all of his additions and improvements thereto and upon all of his personal property in his Unit or located elsewhere on the Property, provided, however, that such lien shall be subordinate to the lien of a recorded first mortgage or deed of trust on the interest of such Unit Owner, except for the amount of the proportionate share of common expenses which become due and payable from and after the date on which the said mortgage or deed of trust owner or holder accepts a conveyance of any interest therein (other than as a security) or forecloses the lien of its Owner, the Board and the manager or managing agent, if so authorized by the Board, shall have the authority to correct such default, and to do whatever may be necessary for such purpose and all expenses in connection therewith shall be charged to and assessed against such defaulting Unit Owner. Any and all such rights and remedies may be exercised at any time and from time to time, cumulatively or otherwise, by the Board. This paragraph shall not be amended, charged, modified or rescinded without the prior consent of all holders of record of mortgage and deed of trust liens against Units in the Building.

The violation of any restriction or condition or regulation adopted by the Board or the breach of any covenant or provision herein contained, shall give the Board the right, in addition to any other rights provided for in this Master Deed; (a) to enter (either peaceably or forceably without liability to such Unit Owner for such entry) upon the Unit, or any portion of the property upon which, or as to which such violation or breach exists and to summarily abate and remove, at the expense of the defaulting Unit Owner, any structure, thing or condition that may exist thereon contrary to the intent and meaning of the provisions hereof, and the Board, or its employees or agents, shall not thereby be deemed guilty in any manner of trespass; or (b) to enjoin, abate or remedy by appropriate legal proceedings, either at law or in equity, the continuance of any breach; or (c) to take possession (either peaceably or forceably without liability to such Unit Owner for such entry) of such Unit Owner for such entry) of such Unit Owner's interest in the property and to maintain an action for possession of such unit in the manner provided by Law.


If any Unit Owner (either by his own conduct or by the conduct of any other occupant of his Unit) shall violate the Act, or any of the convenants or restrictions or provisions of this Master Deed or the regulations adopted by the Board, and if such default or violation shall continue for ten (10) days after notice to the Unit Owner in writing from the Board, or shall occur repeatedly during the ten (10) day period after such written notice or request to cure such violation from the Board, then the Board shall have the power to issue to said defaulting Owner a notice in writing terminating the rights of the said defaulting Owner to continue as a Unit Owner and to continue to occupy, use or control his Unit, and thereupon an action in equity may be filed by the Board against said defaulting Owner for a decree of mandatory injunction against such defaulting Owner or Occupant, or in the alternative, for a decree declaring the termination of said defaulting Owner's right to occupy, use or control the Unit owned by him on account of said violation, and

ordering that all the right, title and interest of said defaulting Owner in the Property shall be sold (subject to the lien of any existing deed of trust or mortgage) at a judicial sale upon such notice and terms as the court shall determine, except that the court shall enjoin and restrain the said defaulting Owner from reacquiring his interest at such judicial sale. The proceeds of any such judicial sale shall first be paid to discharge court costs, court reporter charges, reasonable attorneys' fees and all other expenses of the proceeding and sale, and all such items shall be taxed against said defaulting Owner in said decree. Any balance of proceeds, after satisfaction of such charges and any unpaid assessments hereunder or any liens, shall be paid to said defaulting Owner. Upon the confirmation of such sale, the purchaser shall thereupon be entitled to a deed to the Unit and the Unit Owner's corresponding percentage of ownership in the Common Elements, and to immediate possession of the Unit sold and may apply to the court for a writ of assistance for the purpose of acquiring such possession, and it shall be a condition of any such sale, and the decree shall so provide, that the purchaser shall take the interest and the decree shall so provide, that the purchaser shall take the interest in the Unit Ownership sold subject to this Master Deed. An aggrieved Unit Owner or first mortgagee may bring an action in law or equity to require the enforcement of this Master Deed and the By-Laws by the Board, or may bring an action to enjoin or specifically require a party to perform what is required of him or it hereunder.

As one of its remedies in the event the Board finds that there is excessive noise in one Unit which it characterizes to be a nuisance, the Board may require that walls and/or floors between the Unit wherein the excessive noise originates and adjacent Units, be insulated and/or sound board may be utilized, at the sole cost of the Unit Owner of the Unit wherein the excessive noise originates and the cost thereof shall be deemed to a maintenance expense allocable solely to the Unit Owner of the Unit wherein the excessive noise originates, and shall be assessed against the Unit Owner. The Board may cause such insulation to be installed without the consent of the said Unit Owner and work may be done on or about such Unit wherein the excessive noise has originated, as an easement through and over Common Elements for such purpose. This paragraph may not be utilized as a remedy against the Developer.

21. Amendment. The provisions of this Master Deed may be changed, modified or rescinded by an instrument in writing, setting forth such change, modifications or rescission, signed by Unit Owners owning not less than sixty-six percent (66%) of the total ownership of Common Elements and acknowledged, provided, however, that all lien holders of record have been notified by certified mail of such change, modification or rescission, and an affidavit by the secretary of the Association certifying to such mailing is made a part of such instrument.

However, if the Act, the Master Deed or the By-Laws require the consent or agreement of all Unit Owners or of all lien holders for any action specified in the Act or in this Master Deed, then any instrument changing, modifying or rescinding any provision of this Master Deed with respect to such action shall be signed by all the Unit Owners or all lien holders or both as required by the Act or this Master Deed. The change, modification or rescission, whether accomplished under either of the provisions of these

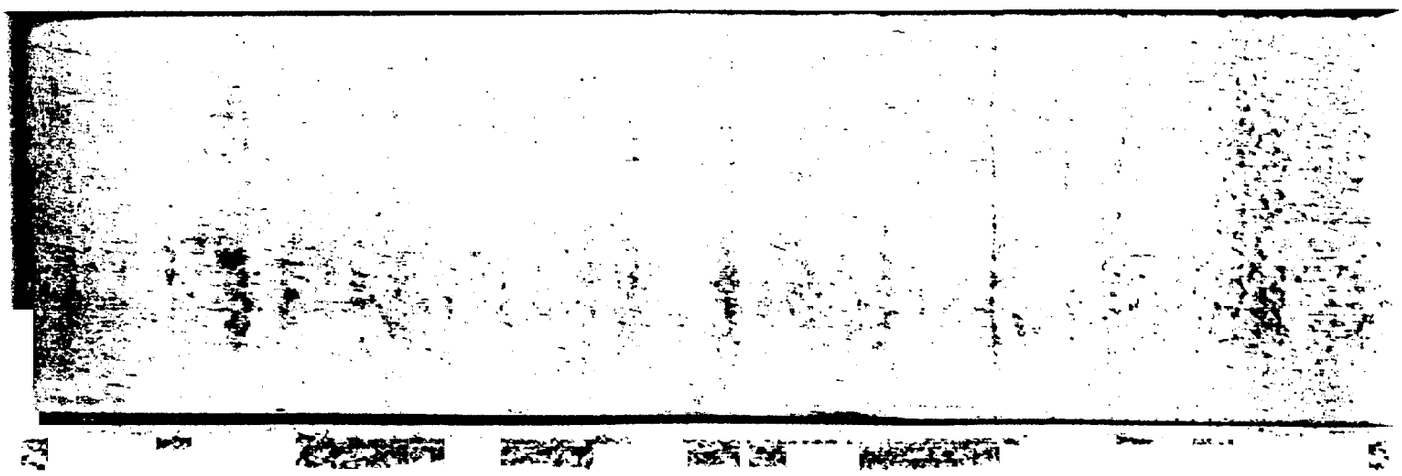

paragraphs, shall be effective upon recording of such instrument in the office of that Register of Deeds in Davidson County, Tennessee; provided, however, that no provisions in this Master Deed may be changed, modified or rescinded so as to conflict with the provisions of the Act.

22. Notices. Notices provided for in the Act, Master Deed or By-Laws shall be in writing, and shall be addressed to the Association or Board, or any Unit Owner, as the case may be, at 111 33rd Ave. So., Nashville, Tennessee, or at such other address as hereinafter provided. The Association or Board may designate a different address or addresses for notices to them, respectively, by giving written notice of such change of address to all Unit Owners. Any Unit Owner may designate a different address for notices to him (other than to his or her Unit) by giving written notice to the Association. Notices addressed as above shall be deemed delivered in person with written acknowledgment of the receipt thereof.

Upon written request to the Board, the holder of any recorded mortgage or trust deed encumbering any Unit shall be given a copy of all notices permitted or required by this Master Deed to be given to the Owner or Owners whose Unit is subject to such mortgage or trust deed.

Upon written request to the Association, identifying the name and address of the holder, insurer or guarantor and the Unit estate number or address, any such eligible mortgage holder or eligible insurer or guarantor will be entitled to timely written notice of:

(a) Any condemnation loss or any casualty loss which affects a material portion of the project or any unit estate on which there is a first mortgage held, insured, or guaranteed by such eligible mortgage holder or eligible insurer or guarantor, as applicable;

(b) Any delinquency in the payment of assessments or charges owned by an owner of a unit estate subject to a first mortgage held, insured or guaranteed by such holder or eligible insurer or guarantor, which remains uncured for a period of 60 days.

(c) Any lapse, cancellation or material modification of any insurance policy or fidelity bond maintained by the Owner's Association;

(d) Any proposed action which would require the consent of a specified percentage of mortgage holders.

23. Severability. If any provision of the Master Deed or By-Laws, or any section, sentence, clause, phrase, word, or the application thereof in any circumstance, is held invalid, the validity of the remainder of this section, sentence, clause, phrase or word in any other circumstances shall not be affected thereby and the remainder of thi~ Master Deed or the By-Laws shall be construed as if such invalid part was never included therein.

24. Perpetuities and Restraints on Alienation. If any of the options, privileges, covenants or rights created by this Master Deed shall be

unlawful, void or voidable for violation of the rule against perpetuities, then such provision shall continue only until twenty-one (21) years after the death of the survivor of the now living descendants of the Governor of Tennessee, Lamar Alexander.

25. Rights and Obligations. Each Grantee of the Developer, by the acceptance of a deed of conveyance accepts the same subject to all restrictions, conditions, convenants, reservations, liens and charges, and the jurisdiction, rights and powers created or reserved by this Master Deed. All future Unit Owners and Occupants shall be subject to and shall comply with the provisions of this Master Deed. Any restrictions or rules in the By-Laws which are more than administrative in nature such as, but not limited to, reservations and future rights of the Developer are hereby incorporated into and made a part of this Master Deed by reference. All rights, benefits and privileges of every character hereby imposed shall be deemed and taken to be covenants running with the land, and shall bind any person having at any time any interest or estate in said land, and shall inure to the benefit of such grantee in like manner as though the provisions of this Master Deed were recited and stipulated at length in each and every deed of conveyance or contract for conveyance.

All present and future Unit Owners, tenants and Occupants of a Unit shall be subject to, and shall comply with, the provisions of the By-Laws appended hereto and recorded herewith, pursuant to Tennessee Code Annotated Sect. 66--27-101, as they may be amended from time to time. The acceptance of a deed of conveyance devise or of a lease to a Unit, or the entering into occupancy of any Unit shall constitute an agreement that the provisions of the said By-Laws and any Rules and Regulations promulgated thereunder, as they may be amended from time to time, are assumed, accepted and ratified by such Unit Owner, tenant occupant, and all of such provisions shall be deemed and taken to be covenants running with the land and shall bind any person having at any time any interest or estate in such Unit, as though such provisions were recited and stipulated at length in each and every deed, conveyance or lease, thereof.

The terms and conditions of the Master Deed, By-Laws and Rules and Regulations may be incorporated by reference in, and become a part of, the agreement between any first mortgagee and any present or future Unit Owner who enters into such an agreement with a first mortgagee. When so incorporated, any default in the terms and conditions of the Master Deed, By-Laws and Rules and Regulations may be considered as a default by the first mortgagee, whereupon said first mortgagee, after exercising its option to declare a default, shall then have the rights and privileges arising as a result of a default under its agreement with said Unit Owner.

26. Trustee as Unit Owner. In the event title to any Unit is conveyed to a land title holding trust, under the terms of which all powers of management, operation and control of the Unit remain vested in the trust beneficiary or beneficiaries, then the beneficiaries thereunder shall be considered Unit Owners for all purposes and they shall be responsible for payment of all obligations, liens, or indebtedness and for the performance of

all agreements, covenants and undertakings chargeable or created under this Master Deed against such Unit (provided that the Board's attorney is at all times furnished with a current, unamended executed copy of such trust). No claim shall be made against any such titleholding trustee personally for payment of any lien or obligation hereunder created and the trustee shall not be obligated to sequester funds or trust property to apply in whole or in part against such lien or obligation. The amount of any such lien or obligation shall continue to be a charge or lien upon the Unit and the disclosed shall continue to be a charge or lien upon the Unit and the disclosed beneficiaries of such trust, notwithstanding any transfers of the beneficial interest of any such trust or any transfer of title to such Unit.

27. Condemnation. In the event of a taking in condemnation or by eminent domain of a part of the Common Elements, the award made for such taking shall be payable to the Board for and on behalf of the Association. If a majority of the Board in their sole and absolute discretion approve the repair and restoration of such Common Elements the Board shall arrange for the repair and restoration of such Common Elements, and the Board shall disburse the proceeds of such award to the contractors engaged in such repair and restoration in appropriate progress payments. In the event that the Board does not approve the repair and commerce restoration of such Common Elements within 120 days after taking the public or private authority, the Board shall disburse the net proceeds of such award on a fair and reasonable basis to the mortgagees directly affected by the condemnation and the balance to the Unit Owners directly affected. The decision of the Board as to fairness and reasonableness shall be binding upon all parties if such decision reasonably relates to the given facts.


If any Unit or portion thereof or the Common Elements or any portion thereof is made the subject matter of any condemnation or eminent domain proceeding or is otherwise sought to be acquired by a condemning authority, the the institutional holder of any first deed of trust or mortgage on a Unit will be entitled to timely written notice of any such proceeding or proposed acquisition and no provision of any document establishing the Property will entitle the owner of a Unit or other party to priority over such institutional holder with respect to the distribution to such Unit of the proceeds of any award of settlement.

28. Rights Reserved. The Unit Owner's right of enjoyment in the property commonly owned by the Association as herein created shall be subject to:

(a) The right of the Association, as provided in its By-Laws, to suspend the enjoyment rights of any member for any period during which any assessment remains unpaid, and for such period as it considers appropriate for any infraction of its published rules and regulations; and

(b) The right of the Association to charge reasonable fees for the use of the parts of the Common Elements; and

(c) The right of the Association to diminish in any way or to

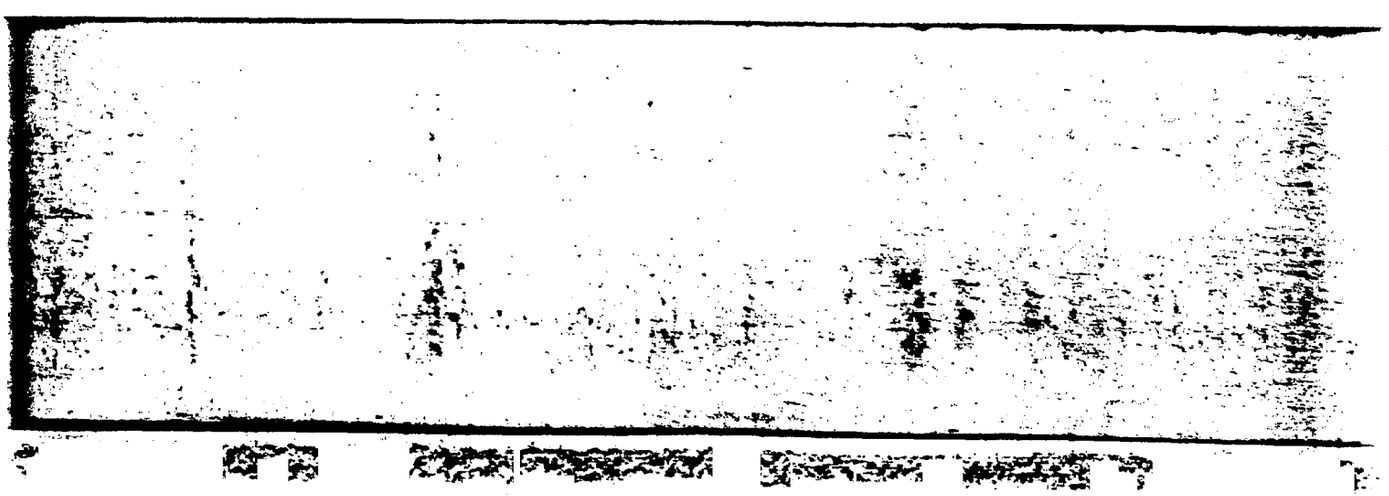

dedicate or transfer all or any part of the Common Elements to any public agency or authority for such purposes and subject to such conditions as may be agreed to by the members entitled to vote thereon, provided that no such diminution or dedication or transfer, determination as to the purposes or as to the conditions thereof, shall be effective unless the Developer, (its successors or assigns) and members of the Association entitled to cast 51% of the total votes of all classes of members entitled to vote has been recorded, agreeing to such dedication, transfer, purpose or condition; and

(d) The right of the Association to grant such easements and rights-of-way to such utility companies or public agencies or authorities as it shall deem necessary for the proper servicing and maintenance of the Common Elements and the individual Units.

29. Federal Home Loan Mortgage Corporation Regulations, etc. Notwithstanding anything to the contrary contained in this Master Deed, or in the By-Laws which are attached hereto, all terms, conditions and regulations which are now existing, or which may be amended from time to time, by the Federal Home Loan Mortgage Corporation pertaining to condominiums are hereby incorporated as terms and conditions of the Master Deed and By-Laws and such shall be governing upon the Property, the Developer, and the Association, so long as such terms or conditions are not inconsistent with the laws of the State of Tennessee as found in T.C.A. 66-27-101 et seq. as amended.

Specifically, without limitation upon the foregoing, the following declarations shall be fully effective and controlling over any terms of the Master Deed or By-Laws which are in conflict. Any portions of such Master Deed or By-Laws which are in conflict with this Paragraph 29, or with any portion of Federal Home Loan Mortgage Corporation regulations pertaining to condominiums, are hereby deleted, such regulations are substituted herefor and to the extent that it is necessary to amend this instrument so that the Seller's Warranties will be deemed to be true (defined in the Sellers Guide, issued by the Federal Home Loan Mortgage Corporation, Part III, Subsection 3. 207), then this instrument and the accompanying By-Laws shall be deemed to be so amended, anything herein to the contrary notwithstanding. The following additional rights of mortgagees are itemized as follows:

(a) A first mortgagee of a condominium unit at his request is entitled to written notification from the Association of any default by the mortgagor of such Unit in the performance of such mortgagor's obligations under the Master Deed, By-Laws, or any of the condominium documents, which is not cured within thirty (30) days.

(b) Any first mortgagee of a condominium Unit who comes into possession of the Unit pursuant to the remedies provided in the mortgage, deed of trust, foreclosure of the mortgage or deed of trust, or deed in lieu of foreclosure shall take the property free of any claims for unpaid assessments or charges against mortgaged Unit, which accrue prior to the time such holder comes into possession of the Unit (except for claims for a prorata share of such assessments or charges resulting from a prorata reallocation of such assessments or charges to all Units including the mortgaged Unit).

(c) Unless at least seventy-five percent (75%) of the first mortgagees (based upon one (1) vote for each mortgage owned) of condominium Units have given their prior written approval, the Association shall not be entitled to:

(i) Change the prorata interest or obligations of any condominium Unit for (a) purposes of levying assessments or charges or allocating distributions of hazard insurance proceeds or condemnation awards and for (b) determining the prorata share of each Unit in appurtenant real estate and any improvements thereon, which are owned by the Unit Owners in the condominium project in undivided prorata interest ("Common Elements").

(ii) Use hazard insurance proceeds for losses to any condominium property (whether to individual Units or Common Elements) for other than the repair, replacement, or reconstructions of such improvements, except as provided by T.C.A. 66-27-118 in case of substantial loss to the Units and/or Common Elements to the condominium project.

(d) First mortgagees shall have the right to examine the books and records of the Association and/or the Property; and upon request, be permitted or entitled to receive an annual audited financial statement of the Property within 90 days following the end of any fiscal year of the Property; and designate a representative to attend all such meeetings.

(e) An adequate reserve fund for the replacement of Common Elements will be established and funded by regular monthly payments rather than by special assessments.

(f) As set forth in T.C.A. 66-27-120, all taxes, assessments and charges which may become liens prior to the first mortgage under the laws of the State of Tennessee shall relate only to the individual condominium Unit and not to the condominium project as a Whole.

(g) No Unit Owner, or any other party shall have priority over any rights of the first mortgagees of condominium Units pursuant to their mortgages in the case of distribution to condominium Unit Owners of insurance proceeds or condemnation awards for losses to or a taking of condominium Units and/or Common Elements.

(h) Any agreement for professional management of the condominium project or any other contract of the Association, whether it be by the Developer, its successors and assigns, or any other person or entity, may be terminated without penalty on ninety (90) days written notice and the terms of such contract shall so provide and shall not be of a duration in excess of three (3) years. This Property shall be managed by professional management at all times.

(i) The Association shall give to the Federal Home Loan Mortgage Corporation or any lending institution servicing such mortgages as are acquired by the Federal Home Loan Mortgage Corporation, notice in writing of any loss to or the taking of, the Common Elements of the condominium project if such loss or taking exceeds Ten Thousand Dollars ($10,000). The Association may rely upon the information contained in the book entitled "Mortgages of Units" as must be established pursuant to the By-Laws, for a list of mortgagees to be notified hereby. All first mortgagees shall register with the "Book of Mortgages".

(j) The interest of a first mortgagee in a mortgaged Unit shall be superior to the interest of any other person, group, partnership, corporation or entity of any kind, including any interest the Board, the Developer or any Unit Owner may have in any portion of the premises, regardless of the nature of the interest or the manner in which it is acquired.

(k) Notwithstanding the above, any first mortgagee shall have all of the rights granted to a first mortgagee herein, and in addition shall have all of the rights granted to an institutional first mortgage under its Deed of Trust, and under the laws of the State of Tennessee.

(1) Any lien of the Association resulting from nonpayment of assessments against a unit must be subordinate to the first mortgage or deed of trust lien against that unit.

(2) An adequate reserve fund for replacement of common element components must be established, which must be funded by monthly payments rather than extraordinary special assessments. In addition, there must be a working capital fund for the initial months of operation of the project equal to at least two months' estimated common-area charge for each unit.

(3) The Association shall give the holders of first deeds of trust and mortgages prompt notice of any default in the unit mortgagor's obligations under the condominium documents not cured within 30 days of default.

(4) The holders of first deeds of trust or mortgages shall have the right to examine the books and records of the Association and to require annual reports and other financial data.

(5) A reasonable method for dealing with any condemnation of the Property shall be provided, specifying written notice to first mortgagees of any such proceedings and not disturbing mortgagee's first lien priority.

(6) The Association shall have the right to maintain existing improvements regardless of any present or future encroachments of the common elements upon another unit.

(7) The unit shall not be subject to any unreasonable restraints or alienation which would adversely affect the title or marketability of the unit, or the ability of the mortgage holder to foreclose its first mortgage lien and thereafter to sell or lease the mortgaged unit.

(8) Appropriate fidelity bond coverage must be required for any person or entity handling funds of the Association, including, but not limited to, employees of the professional manager

(l) Any right of a first mortgagee which is more stringent or onerous than any other right as set out herein, shall control and govern over such other right, to the extent granted herein.

30. Developer intends to complete the development of the Property in accordance with current plans. The Common Elements of any Units initially covered hereby shall inure to the benefit of the Co-Owners of any new Units which may become subjected to this regime by amended Plan, and the Common Elements of each new Unit shall inure to the benefit of the Co-Owners of Units recorded earlier, each to enjoy the Common Elements of the other and to have and to hold the same as if each new Unit had been developed and subjected to this regime simultaneously. All Common Elements shall be jointly maintained and the expenses relative thereto borne in proportion as provided in Section 5 (a) of the Master Deed.

IN WITNESS WHEREOF, the said Developer has caused its name to be signed to these presents by its duly authorized official, this 20th day of December, 1984.

DEVELOPER:

By: Rupert Marigza
Rupert Marigza

STATE OF TENNESSEE
COUNTY OF DAVIDSON

Before me, the undersigned, a Notary Public of the State and County aforesaid, personally appeared RUPERT MARIGZA, with whom I am personally acquainted, and who, upon oath, acknowledged himself to be Developer of the property herein, the within named bargainor, and that he, being authorized to do so, executed the foregoing instrument for the purposes contained.

Witness my hand and seal this 20th day of December, 1984.

John Gregory Hardin
NOTARY PUBLIC

MY COMMISSION EXPIRES: 10-23-85

EXHIBIT A
PROPERTY DESCRIPTION

Land in Davidson County, Tennessee, being Lot No. 45 and the northerly 5 feet of Lot No. 46 on the plan of The Branford Realty Company's West End Avenue Place, of record in Book 332, Page 15, Register's Office for said County.

SAID property adjoins and fronts together 55 feet on the southwesterly margin of 33rd Avenue South and extends back 153 feet on the northwesterly line and 147.5 feet on the southeasterly line to an alley in the rear, measuring 55 feet thereon.

Being the same property conveyed to Rupert Marigza and wife, Mary Helen Marigza by deed from Wilma L. Short of record in Book 6373, Page 551, Register's Office for Davidson County, Tennessee.

EXHIBIT "B"

BY-LAWS
OF
111 PLACE HOMEOWNERS' ASSOCIATION, INC.

ARTICLE 1

MEMBERS

SECTION 1. ELIGIBILITY. The Members of 111 Place Homeowners'Association, a Tennessee not-for profit corporation, shall consist of the respective Unit Owners of the Property known as 111 Place located at 111 33rd Ave. So., Nashville, Tennessee (called "Property"), in accordance with the respective percentages of ownership interest in the Common Elements of the Property owned by the respective Unit Owners (these and other terms are used in the these By-Laws as they are defined in the Master Deed for the 111 Place Homeowners' Association, which Master Deed is recorded in the office of the Register of Deeds of Davidson County, Tennessee. The words "member" or "members" as used in these By-Laws means and shall refer to "Unit Owner" or "Unit Owners" as the case may be, as defined in the Master Deed). If a Unit Owner is a trust, then the member shall be a beneficiary of such trust, and if a Unit Owner or such beneficiary is a corporation or partnership, the member may be an officer, partner of employee of such Unit Owner or beneficiary.

SECTION 2. Succession. The membership of each Unit Owner shall terminate when he ceases to be a Unit Owner, and upon the sale, transfer or other disposition of his ownership interest in the Property, his membership in the Association shall automatically be transferred to the new Unit Owner succeeding to such ownership interest.

SECTION 3. Regular Meetings. The first regular annual meeting of the Unit Owners (the "First Meeting") may be held, subject to the terms hereof, on any date, at the option of the Board, provided, however, that said First Meeting shall be held not less than thirty (30) days and not more than sixty (60) days after the date of recording of the within By-Laws and Master Deed. Subsequent to the First Meeting, there shall be a regular meeting of Unit Owners held each year within thirty (30) days of the anniversary held at such place in Davidson County, Tennessee, and at such time as specified in the written notice of such meeting which shall be delivered to all Unit Owners at least twelve (12) days prior to the date of such meeting.

SECTION 4. Special Meetings. Special Meetings of the Unit Owners may be called by the President or by a majority of the directors of the Board, or by Unit Owners having at least fifty (50%) of the votes entitled to be at such meeting. Said Special Meetings shall be called by delivering written notice to all Unit Owners not less than twelve (12) days prior to the date of said meeting, stating the date, time and place of said Special Meeting and the matters to be considered.

SECTION 5. Delivery of Notice of Meetings. Notices of meetings may

be delivered either personally or by mail to a Unit Owner at the address given to the Board by said Unit Owner for such purpose, or to the Unit Owner's Unit, if no address for such purpose has been given to the Board.

SECTION 6. Voting. The aggregate number of votes for all members of the Association shall be equal to the number of Units which have been subjected to this regime by this Master Deed by the Developer, and each Unit Owner shall be entitled to one vote per Unit owned. Each Unit Owner's respective percentage of ownership interests in the Common Elements shall be a number, which is the result of a fraction, the numerator being the square footage of a Unit owned by that Unit Owner and the denominator being the total square footage of all Units under the horizontal property regime . If any Unit Owner consists of more than one person, the voting rights of such Unit Owner shall not be divided but shall be exercised as if the Unit Owner consisted of only one person in accordance with the proxy or other designation made by the persons constituting such Unit Owner. The Developer may exercise the voting rights with respect to Units owned by it.

No Unit Owner who is in default in the payment of his assessments hereunder shall be entitled to exercise his right to vote until he has cured such default. A Unit Owner shall be deemed to be in default if he has not paid his assessments to the Board, or their agent. A Unit Owner may protest the amount of the assessment, but it still must be paid during the pendency of the protest to the Board.

SECTION 7. Quorum. A quorum of Unit Owners for any meeting shall be constituted by Unit Owners represented in person or by proxy and holding a majority of the votes entitled to be cast at such meeting.

ARTICLE II

Board of Directors

SECTION 1. Number, Election and Term of Office. The Board of Directors of the Association (referred to in the Horizontal Property Act of the State of Tennessee as the "board of administrators," and sometimes referred to herein as the "Board") shall consist of three (3) members (hereinafter referred to as "directors"). Directors shall be elected at the regular annual meeting of Association members by the vote of Unit Owners, except that the first directors (hereinafter called "members of the First Board") shall be appointed by the Developer. Those candidates for election as director receiving the greatest number of votes cast either in person or by proxy at the meeting shall be elected. Every director, except for members of the First Board, shall hold office for the term of two (2) years and until his successor shall be elected and qualified. Two members of the First Board shall hold office until the first regular meeting of Association members, and one (1) member of the First Board shall hold office until the second annual meeting of Association members.

SECTION 2. Qualification. Except for members of the First Board, each director shall be a Unit Owner or the spouse of a Unit Owner (or, if a Unit Owner is a trustee of a trust, a director may be a beneficiary of such

trust, and if a Unit Owner or such beneficiary is a corporation of partnership, a director may be an officer, partner or employee of such Unit Owner or beneficiary). If a Director shall cease to meet such qualifications during his term, he shall thereupon cease to be a director and his place on the Board shall be deemed vacant.

SECTION 3. Vacancies. Any vacancy occuring in the Board shall be filled by majority vote of the remaining members thereof, except that a vacant position on the Board which was last filled by a member of the First Board may be filled by a person appointed by the Developer. Any director so elected or appointed to fill a vacancy shall hold office for a term equal to the unexpired term of the director which he succeeds.

SECTION 4. Meetings. A regular meeting of the Board shall be held within seven (7) days following the regular meeting of Unit Owners. Special Meetings of the Board shall be held upon a call by the President or by a majority of the Board on not less than forty-eight (48) hours notice in writing to each director, delivered personally or by mail or telegram. Any director may waive notice of a meeting, or consent to the holding of a meeting without notice, or consent to any action proposed to be taken by the Board without a meeting. A director's attendance at a meeting shall constitute his waiver of notice of said meeting.

SECTION 5. Removal. Any director may be removed from office for cause by the vote of two-thirds (2/3) of the total undivided ownership of the Common Elements.

SECTION 6. Compensation. Directors shall receive no compensation for their services as directors, unless expressly provided for in resolutions duly adopted by the Unit Owners.

SECTION 7. Quorum. Two (2) directors shall constitute a quorum.

SECTION 8. Powers and Duties. The Board shall have the following powers and duties:

(a) to elect and remove the officers of the Association as hereinafter provided;

(b) to administer the affairs of the Association as hereinafter provided;

(c) to engage the services of an agent (hereinafter sometimes called the "Managing Agent") to maintain, repair, replace, administer and operate the Property or any part thereof for all of the Unit Owners, upon such terms and for such terms and for such compensation and with such authority as the Board may approve;

(d) to formulate policies for the administration, management and operation of the Property and the

common Elements thereof;

(e) to adopt rules and regulations, with written notice thereof to all Unit Owners, governing the administration, management, operation and use of the Property and the Common Elements, and to amend such rules and regulations from time to time;

(f) to provide for the maintenance, repair, and replacement, of the Common Elements and payments therefor, and to approve payment vouchers or to delegate such approval to the officers or the manager or Managing Agent;

(g) to provide for the designation, hiring and removal of employees and other personnel, including accountants and attorneys, and to engage or contract for the service of others, and to make purchases for the maintenance, repair, replacement, administration, management and operation of the Property and the Common Elements, and to delegate any such powers to the Managing Agent (and any such employees or other personnel who may be the employees of a Managing Agent);

(h) to appoint committees of the Board and to delegate to such committees the Board's authority to carry out certain duties of the Board;

(i) to determine the fiscal year of the Association and to change said fiscal year from time to time as the Board deems advisable;

(j) to estimate the amount of the annual budget, and to provide the manner of assessing and collecting from the Unit Owners their respective share of such estimated expenses, as hereinafter provided;

(k) to enter into any lease agreement for lease of any Unit owned or leased by the Association upon such terms as the Board may approve;

(l) unless otherwise provided herein or in the Master Deed, to comply with the instructions of a majority of the Unit Owners (as said majority is defined in Paragraph 1 (i) of the Master Deed), as expressed in a resolution duly adopted at any annual or Special Meeting of the Unit Owners.

(m) to exercise all other powers and duties of the board of managers or Unit Owners as a group referred

to in the Horizontal Property Act of the State of Tennessee, and all powers and duties of a board of managers or a board of directors referred to in the Master Deed or these By-Laws.

SECTION 9. Non-Delegation. Nothing in this Article or elsewhere in these By-Laws shall be considered to grant to the Board, the Association or to the officers of the Association any powers or duties which, by law, have been delegated to the Unit Owners. Except as expressly authorized by the Act or the Master Deed or these By-Laws, the Directors and Officers may not enter into any contractual agreement, or bind the Association or any Unit Owner, or sue or be sued in any other than in its operating or management capacity.

ARTICLE III

Officers

SECTION 1. Designation. At each regular meeting, the directors present at said meeting shall elect the following officers of the Association by a majority vote:

(a) a President, who shall be a director and who shall preside over the meetings of the Board and of the Unit Owners, and who shall be the chief executive officer of record of the Association;

(b) a Secretary, who shall keep the minutes of all meetings of the Board and of the Unit Owners, and who shall, in general, perform all of the duties incident to the office of Secretary, and who may be a representative of the Managing Agent;

(c) a Treasurer, who shall be responsible for financial records and books of account and the manner in which such records and books are kept and reported; the office of Secretary and Treasurer may be held by one person;

(d) such additional officers as the Board shall see fit to elect.

SECTION 2. Powers. The respective officers shall have the general powers usually vested in such officers; provided that the Board may delegate any specific powers to any other officer or impose such limitations or restrictions upon the powers of any officer as the Board may see fit.

SECTION 3. Term of Office. Each officer shall hold office for the term of one (1) year and until his successor shall have been appointed or elected and qualified.

SECTION 4. Vacancies. Vacancies in any office shall be filled by the Board by a majority vote of the remaining members thereof at a Special Meeting of said Board. Any director so elected to fill a vacancy shall hold office for a term equal to the unexpired term of the officer he succeeds. Any officer may be removed for cause at any time by vote of two-thirds (2/3) of the total membership of the Board at a Special Meeting thereof.


SECTION 5. Compensation. The officers shall receive no compensation for their services as officers, unless expressly provided for in a resolution duly adopted by the Unit Owners.

ARTICLE IV

Assessments

SECTION 1. Annual Budget. The Board shall cause to be prepared an estimated annual budget for each fiscal year of the Association. Such budget shall take into account the estimated common expenses and cash requirements for the year including but not limited to salaries, wages, payroll taxes, legal and accounting fees, working capital fund, supplies, materials, parts, services, maintenance, repairs, replacements, landscaping, insurance, fuel, power, and all other common expenses. To the extent that the assessments and other cash income collected from the Unit Owners during the preceding year shall be more or less than the expenditures for such preceeding year, the surplus or deficit, as the case may be, shall also be taken into account. The annual budget shall also take into account the estimated net available cash income for the year from the lease, operation or use of the Common Elements. The annual budget shall provide for a reserve for contingencies for the year and a reserve for replacements, in reasonable amounts as determined by the Board.

SECTION 2. Assessments. The estimated annual budget for each fiscal year shall be approved by the Board, and copies thereof shall be furnished by the Board to each Unit Owner, not later than thirty (30) days prior to the beginning of such year. On or before the first day of the first month and of each succeeding month of the year covered by the annual budget, each Unit Owner shall pay, as his respective monthly assessment for the common expenses, one twelfth (1/12) of his proportionate share of the common expenses for such year as shown by the annual budget. Such proportionate share for each Unit Owner shall be in accordance with his respective ownership interest in the Common Elements. The Board may determine different allocations with respect to a part of such charges whenever it appears to be applied uniformly to all Owners of like situations. The allocation of the Board shall be final and binding upon all parties. In the event the Board shall not approve an estimated annual budget or shall fail to determine new monthly assessments for any year, or shall be delayed in doing so, each Unit Owner shall continue to pay each month the amount of his respective monthly assessment as last determined. Each Unit Owner shall pay his monthly assessment on or before the first day of each month to the Managing Agent or as may be otherwise directed by the Board. No Unit Owner shall be relieved of his obligation to pay his

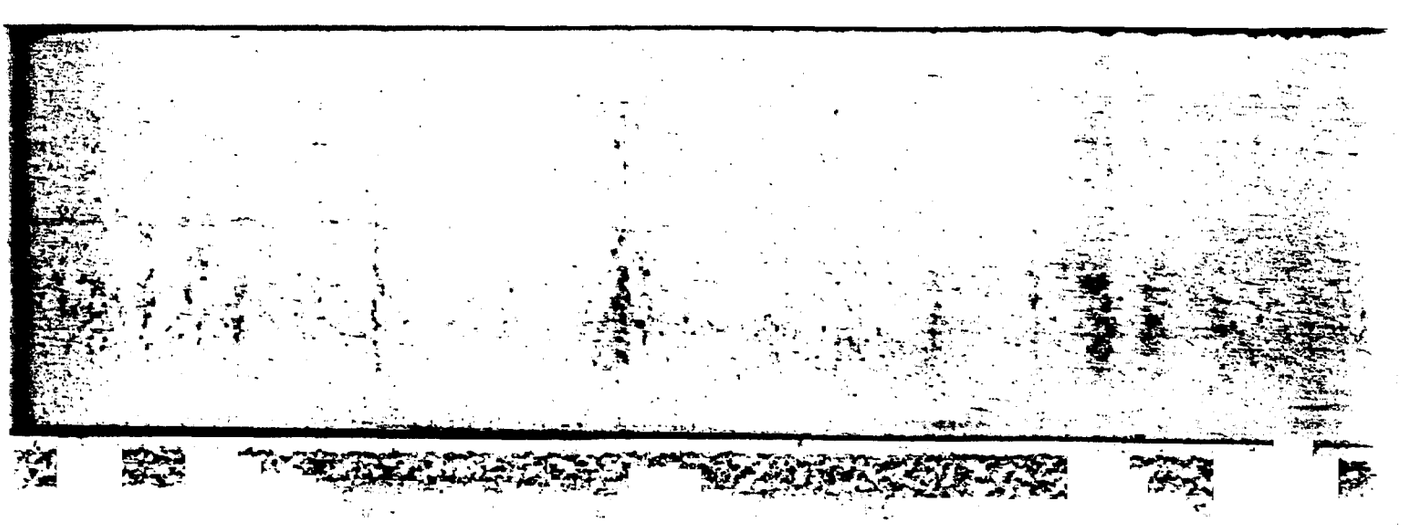

assessment by abandoning or not using his Unit, the Common Elements, or the Limited Common Elements.

SECTION 3. Partial Year. For the first fiscal year, the annual budget shall be as approved by the First Board. If such first fiscal year, or any succeeding fiscal year, shall be less than a full year, then the monthly assessments for each Unit Owner shall be proportionate to the number of months and days in such period covered by such budget. Commencing with the date of occupancy of his Unit, each Unit Owner, shall pay his assessment for the following month or faction of a month, which assessment shall be in proportion to his respective ownership interest in the Common Elements and the number of the months and days remaining of the period covered by the current annual budget, and which assessment shall be as computed by the Board.

SECTION 4. Annual Report. Within forty-five (45) days after the end of each fiscal year covered by an annual budget, or as soon thereafter as shall be practicable, the Board shall cause to be furnished to each Unit Owner a statement for such year so ended, showing the receipts and expenditures and other such information as the Board may deem desirable.

SECTION 5. Supplemental Budget. In the event that during the course of any year, it shall appear to the Board that the monthly assessments, determined in accordance with the estimated annual budget for such year, are insufficient or inadequate to cover the estimated common expenses and limited common expenses for the remainder of such year, then the Board shall prepare and approve a supplemental budget covering the estimated deficiency for the remainder of such year, copies of which supplemental budget shall be furnished to each Unit Owner for his proportionate share of such supplemental budget.

SECTION 6. Expenditures. Except for expenditures and contracts specifically authorized by the Master Deed and By-Laws, and the Board shall not approve any expenditure in excess of One Thousand Dollars ($1,000) unless required for emergency repair, protection or operation of the Common Elements or Limited Common Elements, nor enter into any contract for more than three (3) years without a ninety (90) days cancellation clause without the prior approval of two-thirds (2/3) of the total ownership of the Common Elements, and without securing consents of mortgagees, if necessary.

SECTION 7. LIEN. It shall be the duty of every Unit Owner to pay his proportioniate share of the common expenses and limited common expenses, as provided in the Master Deed, and as assessed in the manner herein provided.

If any Unit Owner shall fail or refuse to make any such payment of the common expenses or limited common expenses when due, the amount thereof together with the interest thereon at the rate of 18% per annum or at the then highest contract rate of interest then legally collectible in Tennessee after said common expenses become due and payable, shall constitute a lien, as provided in the Act, enforceable by the Board, on the interest of such Unit Owner in the Property, provided, however, that such lien shall be subordinate to the lien of a recorded first mortgage or deed of trust on the interest of such Unit Owner, except for the amount of the proportionate share of common

expenses and limited common expenses which are due and payable from and after the date on which such mortgage owner or holder either accepts a conveyance of any interest therein (other than as security), or files suit to foreclose its mortgage or deed of trust. The provisions of this paragraph of this Section 7 shall not be amended, changed, modified or rescinded in any way without the prior written consent of all such lien holders of record.

The Association or its successors and assigns, or the Board or its agents, shall have the right to enforce the lien as provided in Paragraph 10 (b) of the Master Deed or to maintain a suit to foreclose any such lien, and there shall be added to the amount due the costs of said suit and other fees and expenses, together with legal interest and reasonable attorney's fees to be fixed by the Court. Furthermore, if any Unit Owner shall fail or refuse to pay when due his proportionate share of the common expense or limited common expenses and such Unit Owner withholds possession of his Unit after demand by the Board or Association in writing setting forth the amount claimed, the Board or the Association shall have the right to possession of such Unit or halt or inhibit the use of drives, walks and utility services by such defaulting Unit Owner or Occupant. The Board of the Association shall have the authority to exercise and enforce any and all rights and remedies as provided for in the Horizontal Property Act, the Master Deed or these By-Laws, or as are otherwise available at law or in equity, for the collection of all unpaid assessments.

SECTION 8. Records and Statement of Account. The Board shall cause to be kept in detailed and accurate records in chronological order of the receipts and expenditures affecting the Common Elements and Limited Common Elements, specifying and itemizing the common expenses and limited common expenses incurred. Payment vouchers may be approved in such manner as the Board may determine.

The Board shall, upon receipt of ten (10) days written notice to it or the Association and upon payment of a reasonable fee, furnish to any Unit Owner a statement of his account setting forth the amount of any unpaid assessments or other changes due and owing from such Owner.

SECTION 9. Discharge of Liens. The Board may cause the Association to discharge any mechanic's lien or other encumbrance which in the opinion of the Board may constitute a lien against the Property or the Common Elements, rather than a lien against only a particular Unit Ownership. When less than all the Unit Owners are responsible for the existence of any such lien, the Unit Owners responsible shall be jointly and severally liable for the amount necessary to discharge the same and for all costs and expenses, including attorneys' fees, incurred by reason of such lien.

SECTION 10. Holding of Funds. All funds collected hereunder shall be held and expended for the purpose designated herein, and (except for such special assessments as may be levied hereunder against less than all of the Unit Owners and for such adjustments as may be required to reflect delinquent or prepaid assessments) shall be deemed to be held for the benefit, use and account of all the Unit Owners in the percentages of the Unit Owners as from

time to time existing.

ARCICLE V

Use and Occupancy Restrictions.

SECTION 1. General. No unlawful, noxious or offensive activities shall be carried on in any Unit or elsewhere on the Property, nor shall anything be done therein or thereon which shall constitute a nuisance or which shall in the judgment of the Board cause unreasonable noise or disturbance to others.

Each Unit Owner shall maintain his Unit in good condition and in good order and repair, at his own expense, and shall not do or allow anything to be done in his Unit which may increase the cost or cause the cancellation of insurance on other Units or on the Common Elements. No Unit Owner shall display, hand, store or use any clothing, sheets, blankets, laundry or other articles outside his Unit, or which may be visible from the outside his Unit, (other than draperies, curtains, or shades of a customary nature and appearance, subject to the rules and regulations of the Board), or paint or decorate or adorn the outside of his Unit, or install outside his Unit any canopy or awning, or outside radio or television antenna, or C.B. radio transmitters, or other equipment, fixture or items of any kind, without the prior written permission of the Board. The foregoing restrictions as to use and occupancy shall not be construed to prohibit a Unit Owner from placing and maintaining outdoor furniture and decorative foliage of a customary nature and appearing on a balcony which is a limited common element appurtenant to his Unit. No owner of a Unit shall display, hang, store or use any sign outside his Unit, in a hallway or elsewhere, or which may be visible from the outside of his Unit without the prior written permission of the Board.

With the exception of a lender in possession of a condominium unit following a default in a first deed of trust or mortgage, a foreclosure proceeding or any deed or other arrangement in lieu of foreclosure, no Unit Owner shall be permitted to lease his Unit for transient or hotel purposes. No Unit Owner may lease less than the entire unit. Any lease agreement shall be required to provide that the terms of the lease shall be subject in all respects to the provisions of the Master Deed and the By-Laws and that any failure by the lease to comply with the terms of such documents shall be a default under the lease. All leases shall be required to be in writing .

No two bedroom unit can be occupied by more than four persons and no three bedroom unit can be occupied by more than six persons (with a maximum of two adults). However, this maximum limitation may be exceeded for not more than a maximum of thirty (30) days within any calendar year, upon good cause shown to the Board, which must give its written consent thereto. The purpose of this requirement is to limit density, discourage nuisances, and to preserve health and the fair market values of the Property. If this restriction should be violated, in addition to the other remedies available to the Board, the Board shall have the authority to assess a special assessment which is

reasonable in light of the circumstances for each excess person occupying any such unit in order to compensate the Association and the Property for increased water costs, natural gas costs and wear and tear upon the Common Elements, all as estimated by the Board in its reasonable judgment. The determination of the Board, if based upon reasonable assumptions, shall be final and binding with regard to the amount of such special assessment. This restriction shall not be binding upon changes in occupancy necessitated by birth of a child of an existing unit owner-occupant of the unit, or to any conditions of occupancy which exist prior to the adoption of this restriction by the unit owners, or to the situation where a child becomes an adult during its occupancy. For purposes of this paragraph an "adult" shall be deemed to be any person of the age of eighteen years or over.

No structure of a temporary character, trailer, tent, shack, garage, barn or other out-buildings shall be permitted on the Property at any time temporarily or permanently, except with the prior written consent of the Board; provided, however, that temporary structures may be erected for use in connection with the repair or rebuilding of the Buildings or any portion thereof.

SECTION 2. Animals. No animals shall be raised, bred or kept in any Unit, except for dogs, household cats and small birds owned as household pets by a Unit Owner, provided that said pet is not kept for any commercial purpose, and provided that said pet shall be kept in strict accordance with the administrative rules and regulations relating to household pets from time to time adopted or approved by the Board, and provided that said pet shall not in the judgment of the Board constitute a nuisance to others.

SECTION 3. Trash. Trash, garbage and other waste shall be kept only in sanitary containers, and shall be disposed of in a clean and sanitary manner as prescribed from time to time in rules and regulations of the Board.

SECTION 4. Activities. The Board may from time to time reasonably prohibit certain activities in the regime and such prohibitation shall be final and binding uponn all co-owners.

SECTION 5. Tanks. No exposed above-ground tanks will be permitted for the storage of fuel, water or any other substance.

SECTION 6. Mail Boxes. Mail boxes of a type consistent with the character of the regime shall be selected and placed by the Developer of each Unit and shall be maintained by the Association to complement the residences and the neighborhood.

SECTION 7. Clothesline. Outside clotheslines will not be permitted on any parcel.

SECTION 8. Signs. No signs shall be erected or maintained on any parcel, including any professional lettered, builder or realtor sign, or sign of the Owner advertising the residence for sale or rent.

SECTION 9. Maintenance of Property. The Developer reserves the right to cut grass and weeds on the Property and charge the cost of such cutting to the Association.

SECTION 10. Outside Lights. No outside lights shall be permitted except with the written permission of the Developer or of the Board.

SECTION 11. Storage. Articles of personal property belonging to any Unit Owner, such as baby carriages, bicycles, wagons, toys, furniture, clothing and other articles, shall only be stored or kept in the Unit or Unit Storage Room, of the respective Unit. There shall be no storage of boats, trailers, campers, and motor homes on the Property.

SECTION 12. Wiring. No Unit Owner shall overload the electrical wiring in the Building, or operate any machines, appliances, accessories or equipment in such manner as to cause, in the judgment of the Board, an unreasonable disturbance to others, or connect any machines, appliances, accessories or equipment to the heating or plumbing system, without the prior written consent of the Board.

SECTION 13. Use by Developer. During the period of sale by the Developer of any Units, the Developer, and said Developer's agents, employees, contractors and subcontractors, and their respective agents and employees, shall be entitled to access, ingress to and egress from said Building and Property as may be required for purposes of said sale of Units. While the Developer owns any of the Units and until each Unit sold by it is occupied by the purchasers, the Developer and its employees may use and show one or more of such unsold or unoccupied Units as a sales office, and may maintain customary signs in connection therewith.

ARTICLE VI

Contractual Powers

No contract or other transaction between this corporation and one or more of its Directors or between this corporation and any corporation, firm or association in which one or more of the Directors of this corporation are directors, or are financially interested, is void or voidable because such Director or Directors are present at the meeting of the Board or a committee thereof which authorizes or approves the contract or transaction or because his or their votes are counted, if the circumstances specified in either of the following subparagraphs exists:

(a) the fact of the common directorship or financial interest is disclosed or known to the Board or committee and noted in the minutes and the Board or committee authorizes, approves or ratifies the contract or transaction in good faith by vote sufficient for the purpose without counting the vote or votes of such Director or Directors; or

(b) the contract or transaction is just and reasonable as to the corporation at the time it is authorized or approved.

Common or interested Directors may be counted in determining the presence of a quorum at a meeting of the Board or a committee thereof which authorizes, approves or ratifies a contract or transaction.

All contracts shall be terminable by the Board upon ninety (90) days notice, at the election of the Board and without penalty to the Association. Any such contract, interest or quorum must be consistent with TCA 48-1-816.

ARTICLE VII

Amendments

These By-Laws may be amended or modified from time to time by action or approval of two-thirds (2/3) of the total ownership of the Common Elements. Such amendments shall be recorded in the Office of the Register of Deeds of Davidson County, Tennessee.

ARTICLE VIII

Indemnification

SECTION 1. General. The Association shall indemnify and hold harmless each of its directors and officers, each member of any committee appointed pursuant to the By-Laws of the Association, and the Board and Developer, against all contractual and other liabilities to others arising out of contracts made by or other acts of such directors, Board, officers, committee members or Developer, on behalf of the Unit Owners, or arising out of their status as directors, Board, officers, committee members or Developer, unless any such contract or act shall have been made fradulently or with gross negligence or criminal intent. It is intended that the foregoing indemnification shall include indemnification against all costs and expenses (including, but not limited to, counsel fees, amounts of judgments and amounts paid in settlement) reasonably incurred in connection with the defense of any claim, action, suit or proceeding, whether civil, criminal, administrative or other, in which any such director, officer, Board, committee member or Developer may be involved by virtue of such persons being or having been such director, officer, Board, committee member, or Developer; provided, however, that such indemnity shall not be operative with respect to:

(a) any matter as to which such person shall have been finally adjudged in such action, suit or proceeding to be liable for gross negligence or fraud in the performance of his duties as such director, officer, Board, committee member, or Developer, or

(b) any matter settled or compromised, unless, in the opinion of independent counsel selected by or in a manner determined by the Board, there is not reasonable ground for such persons being adjudged liable for gross negligence or fraud in the performance of his duties as such director, officer, Board, committee member, or Developer.

SECTION 2. Success on Merits. To the extent that the Developer or a member of the Board of Directors or an officer of the Association or a member of any committee appointed pursuant to the By-Laws of the Association has been successful on the merits or otherwise in defense of any action, suit or proceeding referred to in Section 1, or in defense of any claim, issue or matter therein, he shall be indemnified against expenses (including attorney's fees) actually and reasonably incurred by him in connection therewith.

SECTION 3. Advance Payment. Expenses incurred in defending a civil or criminal action, suit or proceeding may be paid by the Association in advance of the final disposition of such action, suit or proceeding as authorized by the Board of Directors in the specific case upon receipt of an undertaking by or on behalf of the person or entity seeking such indemnification or payment in advance to repay such amount unless it shall ultimately be determined that he is entitled to be indemnified by the Association as authorized in this Article VIII.

SECTION 4. Miscellaneous. The Association and the Board shall have the power to raise and the responsibility for raising, by special assessment or otherwise, any sums required to discharge its obligations under this Article, provided, however, that the liability of any Unit Owner arising out of any contract made by or other acts of the directors, Board, officers, members or such committees, or Developer, or out of the aforesaid indemnity in favor of the directors, Board, officers, members of such committees, or Developer, shall be limited to such proportion of the total liability hereunder as said Unit Owner's percentage of interest in the Common Elements bears to the total percentage interest of all the Unit Owners in the Common Elements. Every agreement made by the directors, Board, officers, members of such committees, Developer or the Managing Agent on behalf of such committees, Developer or the Managing Agent, as the case may be, are acting only as agent for the Unit Owners and shall have no personal liability thereunder (except as Unit Owners), and that each Unit Owner's liability thereunder shall be limited to such proportion of the total liability thereunder as his percentage of interest in the Common Elements bears to the total percentage interest of all Unit Owners in the Common Elements. The indemnification provided by this Article VIII shall not be deemed exclusive of any other rights to which those seeking indemnification may be entitled under any statute, agreement, vote of members of the Association or disinterested members of the Board of Directors, or otherwise, both as to action in his official capacity and as to action in another capacity while holding such office. Such right to indemnification shall continue as to a person or entity who has ceased to be Developer or member of the Board of Directors, officer of the Association or member of such committee, and shall inure to the benefit of the heirs, executors,

administrators, successors and assigns of such person or entity.

ARTICLE IX

Mortgages

SECTION 1. Notice to Board. A Unit Owner who mortgages his Unit shall notify the Board of the name and address of his mortgagee and shall file a conformed copy of the note and deed of trust or mortgage with the Board; the Board shall maintain such information in a book entitled "Mortgages of Units."

SECTION 2. Notice of Unpaid Common Expenses. The Board whenever so requested in writing by a mortgagee of a Unit, shall promptly report any then unpaid common charges due from, or any other default by the owner of the mortgaged Unit.

SECTION 3. Notice of Default. The Board, when giving notice to a Unit Owner of a default in paying common charges or other default, shall send a copy of such notice to each holder of a mortgage covering such Unit whose name and address has therefore been furnished to the Board.

SECTION 4. Examination of Books. Each Unit Owner and each mortgagee of a Unit shall be permitted to examine the books of account of the Condominium at reasonable times, on business days, but not more often than once a month.

SECTION 5. Interest of Valid First Mortgagee. The interest of a valid first mortgagee shall be superior to the interest of the Board in the event of a default, and nothing in this instrument shall be construed to the contrary. If the first mortgagee has incorporated the terms of these By-Laws, the Master Deed and the contract in its Deed of Trust, then said first mortgagee may at its option declare a default in its Deed of Trust by reason of default hereunder, and may proceed to enforce its rights according to the terms of the Deed of Trust notwithstanding any enforcement instituted by the Board.

ARTICLE X

Definition of Terms


The terms used in these By-Laws, to the extent they are defined therein, shall have the same definition as set forth in the Master Deed for 111 Place, which Master Deed is recorded in the office of the Register of Deeds of Davidson County, Tennessee.

The term "member" as used in these By-Laws means "Unit Owner" as defined in the Master Deed.


ARTICLE XI

Conflicts


The By-Laws are set forth to comply with the requirements of Chapter 27 of Title 66, Tennessee Code Annotated as it may be amended from time to time and to allow the By-Laws to control in specific situations where such law allows. In case any of the By-Laws conflict with the provisions of said statute or of the Master Deed, the provisions of said statute or of the Master Deed, as the case may be, shall control.

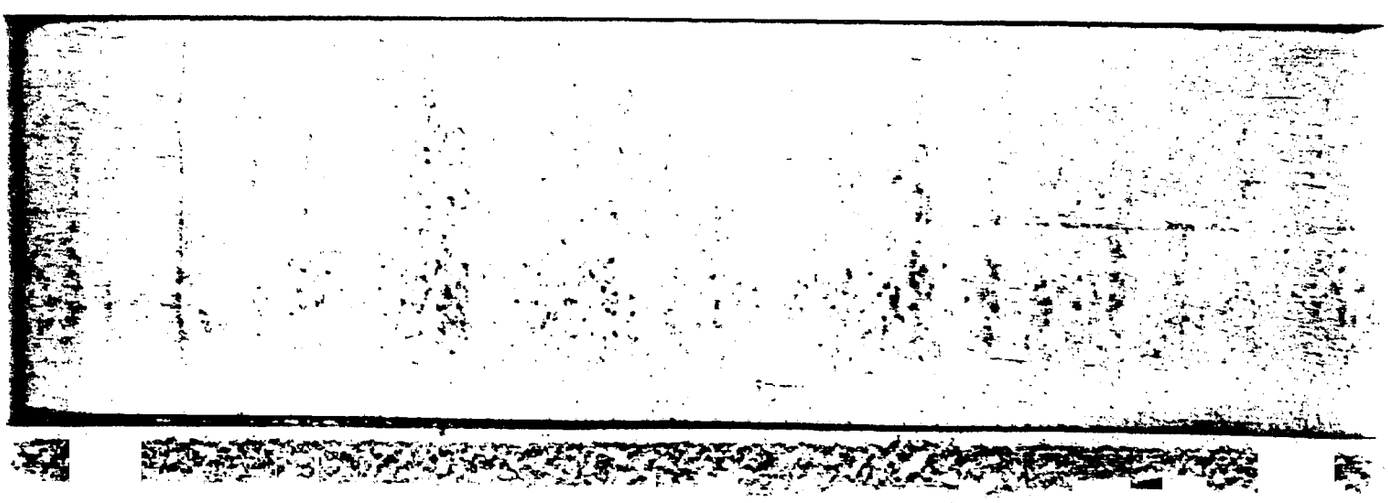


BOOK 6454 PAGE 377

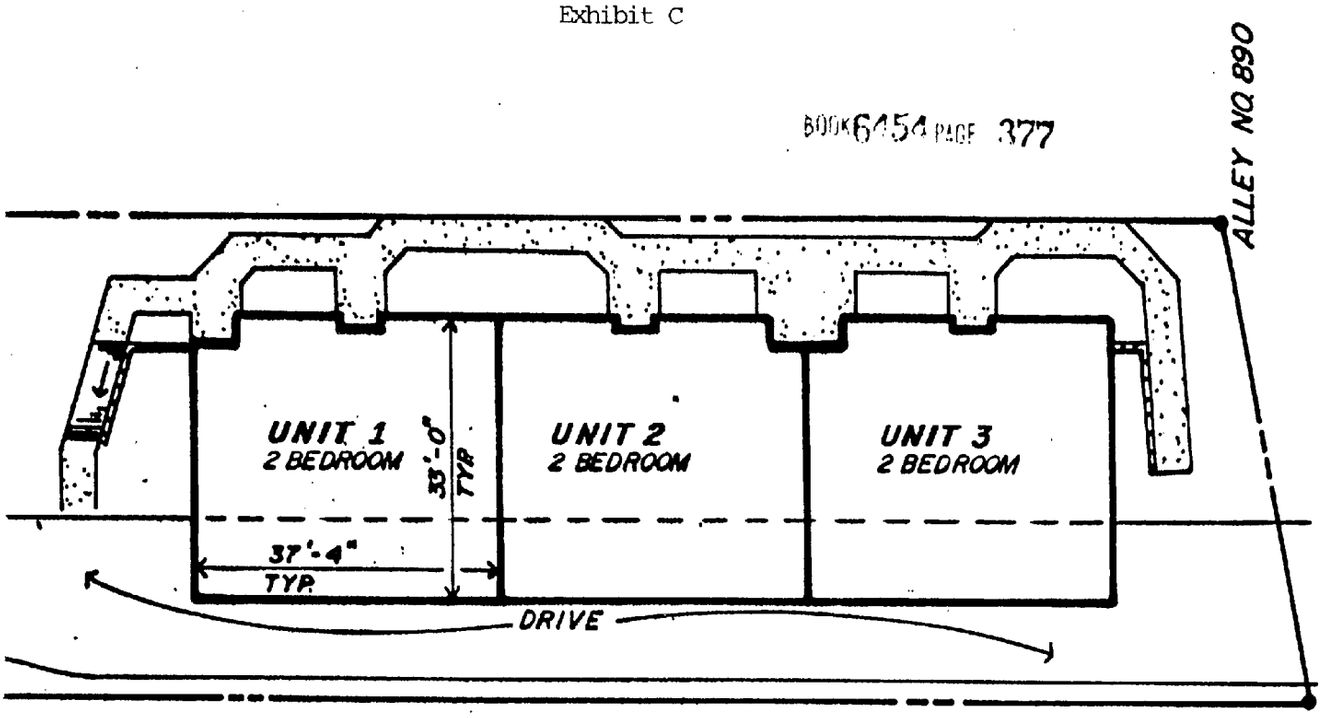


1st FLOOR PLAN

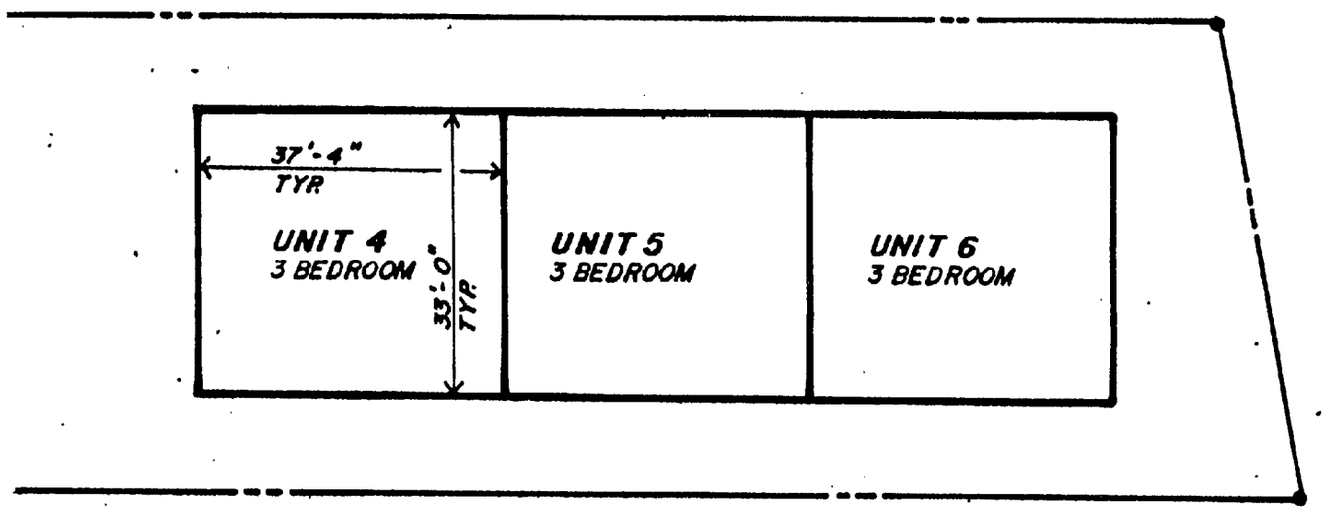


2nd & 3rd FLOOR PLAN

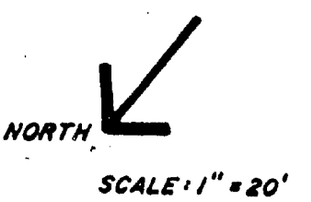


SCALE: 1" = 20'

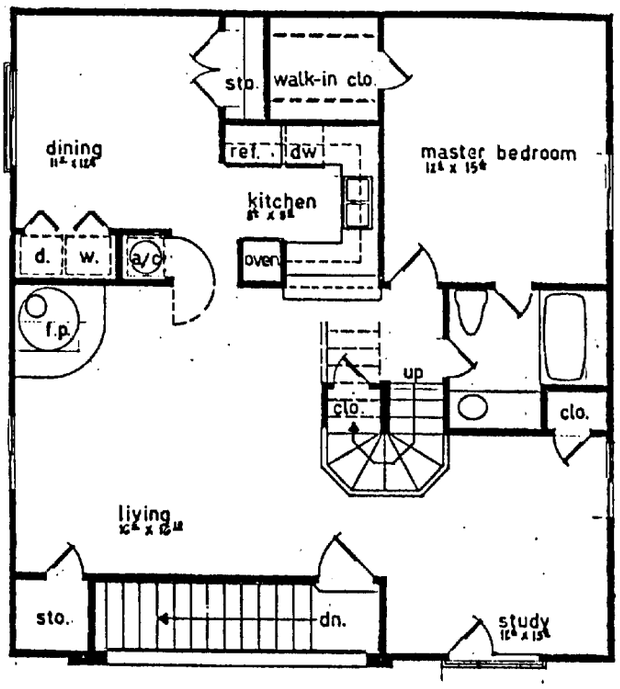


THREE BEDROOM
1768 sq.ft.

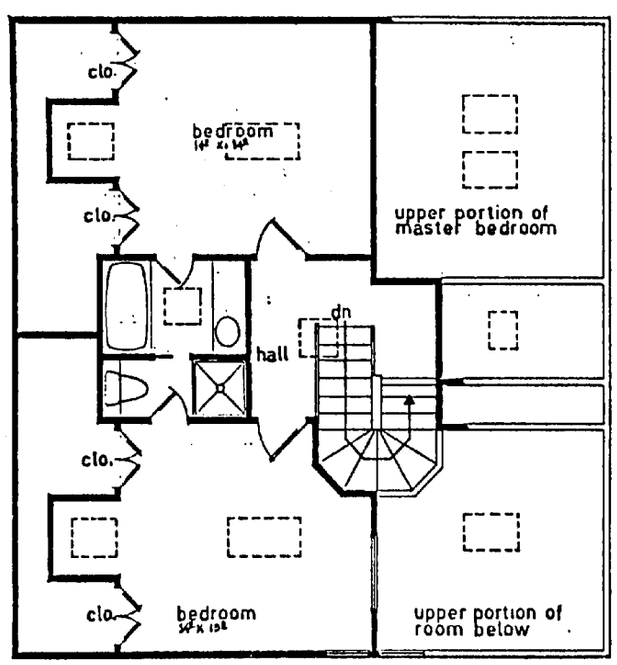


LOFT

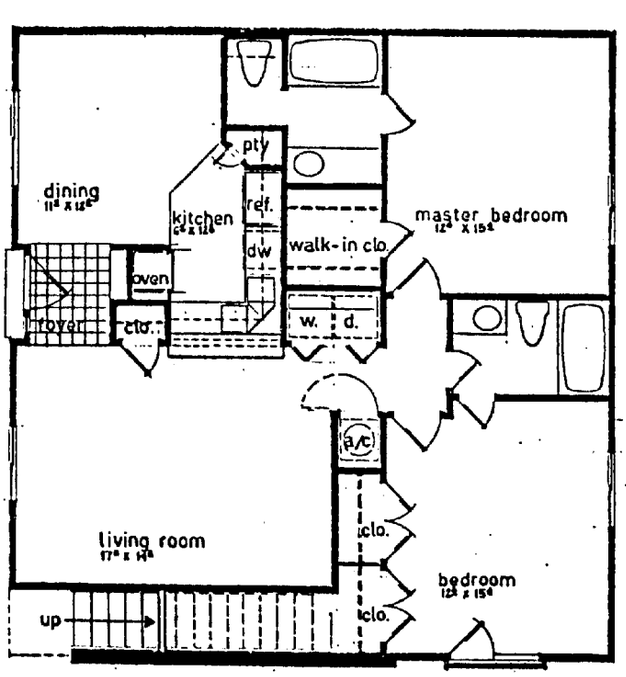

TWO - BEDROOM
1183 sq. ft.

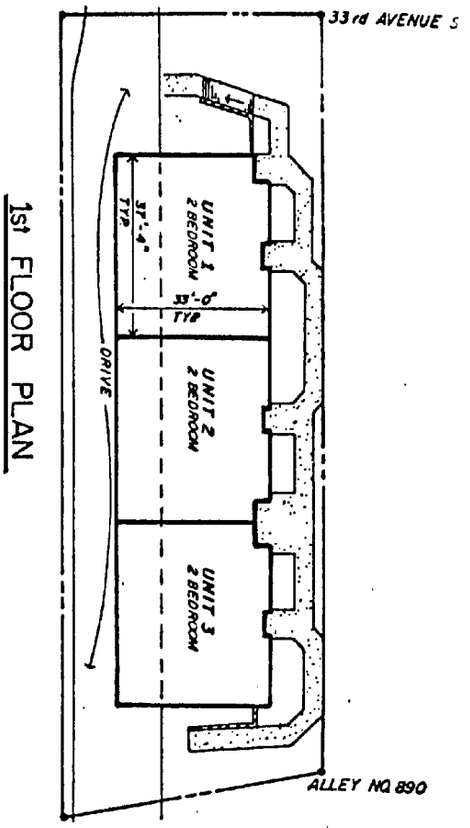

1st FLOOR PLAN

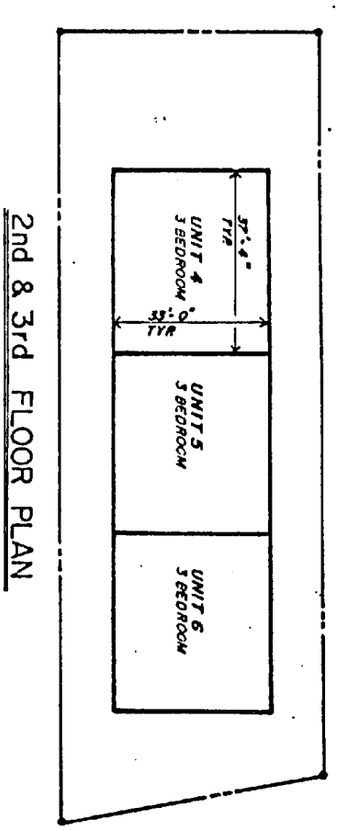

2nd & 3rd FLOOR PLAN

Exhibit C