This instrument prepared by
George E. Mudter, Jr., Esq.
TRABUE, STURDIVANT & DeWITT
27th Floor, L & C Tower
Nashville, Tennessee 37219

MASTER DEED

FOR

CHICKERING WOODS

BOOK 6521 PAGE 647

THIS MASTER DEED, made and entered into by TOM A. WALTZ, JR. AND WIFE, NELL F. WALTZ (hereinafter referred to as "Developer");

W I T N E S S E T H

WHEREAS, Developer is a legal title holder of certain real property located in Davidson County, Tennessee, and more particularly described on Exhibit A hereto (the "Property");

WHEREAS, Developer desires to submit the Property described on Exhibit A, together with all buildings, structures, improvements and other permanent fixtures of whatsoever kind thereon, and all rights and privileges belonging or in any way pertaining thereto to the provisions of the Horizontal Property Act of the State of Tennessee; and

WHEREAS, Developer further desires to establish for its own benefit and for the mutual benefit of all future owners or occupants of the Property or any part thereof, certain rights, easements and privileges in, over and upon the said Premises, and certain mutually beneficial restrictions and obligations with respect to the proper use, conduct and maintenance thereof, for the purpose of enhancing and protecting the value, desirability and attractiveness of the Property.

NOW THEREFORE, Developer declares as follows:

1. Definitions. As used herein, unless the context otherwise requires:

(a) "Act" means the "Horizontal Property Act" of the State of Tennessee, Tennessee Code Annotated, Sections 66-27-101, et seq.

(b) "Association" means Chickering Woods Homeowners' Association, a Tennessee not-for-profit corporation.

(c) "Board" means the Board of Directors of Chickering Woods Homeowners' Association.

(d) "Buildings" mean the buildings located on the Parcel and forming part of the Property and consisting of and containing the Units, as shown on the Condominium Site Plan attached hereto as Exhibit D.

(e) "By-Laws" means the By-Laws of Chickering Woods Homeowners' Association, attached hereto as Exhibit C and made a part hereof, as amended from time to time. For purposes of the Act, all provisions contained in the

3155

body of this Master Deed dealing with the administration and maintenance of the Property shall be deemed to be a part of the By-Laws.

(f) "Condominium Site Plan" means the Condominium Site Plan for the Property, attached hereto as Exhibit D and made a part hereof, which shows the number and location of each Unit and other data required by the Act.

(g) "Common Elements" means all of the Property except for the Units, and, without limiting the generality of the foregoing, shall include those items defined as "General Common Elements" in the Act, including the following:

(1) The Parcel;

(2) All entrances and exits or communication ways;

(3) All yards and gardens, except as otherwise herein provided or stipulated;

(4) All compartments or installations of certain services such as power, light, gas, cold and hot water, refrigeration, reservoirs, water tanks and pumps, swimming pools, and the like (except installations situated entirely within a Unit and serving only such Unit);

(5) All garbage incinerators and, in the general, all devices or installations existing for common use;

(6) All swimming pools, club rooms, guest apartments, and recreational facilities, if any;

(7) All storage areas, if any;

(8) Pipes, ducts, electrical wiring and conduits (except pipes, ducts, electrical wiring and conduits situated entirely within a Unit and serving only such Unit); and

(9) All other elements of the Buildings desirable or rationally of common use or necessary to the existence, upkeep and safety of the condominium regime established by this Master Deed; and

(10) The sewerage lift station to be located on the Property.

(h) "Developer" means Tom A. Waltz, Jr. and wife, Nell F. Waltz, their heirs and assigns, provided such successors and assigns are designated in writing by Developer as a successor or assign of the rights of Developer set forth herein.

(i) "Limited Common Elements" means all Common Elements contiguous to and serving exclusively a single Unit or one or more adjoining Units as an inseparable appurtenance thereto, as shown on the Condominium Site Plan, the enjoyment, benefit or use of which is reserved to the lawful Occupants of such

Unit or Units either in this Master Deed, on the Condominium Site Plan or by the Board.

(j) "Majority" or "majority of the Unit Owners" means the owners of more than fifty percent (50%) of the Units.

(k) "Master Deed" means this instrument, by which the Property is submitted to the provisions of the Act, as hereinafter provided, and such Master Deed as amended from time to time.

(l) "Occupant" means a person or persons in possession of a Unit, regardless of whether said person is a Unit Owner.

(m) "Parcel" means the parcel or tract of real estate, described on Exhibit A attached to this Master Deed and submitted hereby to the provisions of the Act.

(n) "Person" means a natural individual, corporation, partnership, trustee or other legal entity capable of holding title to real property.

(o) "Plat" means the plat of survey of the Parcel submitted to the provisions of the Act, said Plat being of record in Plat Book 6250, page 380, Register's Office for Davidson County, Tennessee.

(p) "Property" means all the land, property and space comprising the Parcel, and all improvements and structures erected, constructed or contained therein or thereon, including the Buildings and all easements, rights and appurtenances belonging thereto, and all furniture, furnishings, fixtures and equipment intended for the mutual use, benefit or enjoyment of Unit Owners, submitted to the provisions of the Act.

(q) "Record or Recording" refers to the record or recording in the Register's Office for Davidson County, Tennessee.

(r) "Rules and Regulations" refer to rules and regulations concerning the use of the Units and the Common Elements, as adopted from time to time by the Board in accordance with the Master Deed and By-Laws.

(s) "Unit" means a part of the Property, designed or intended for independent use as a residential dwelling or such other incidental uses permitted by this Master Deed, as set forth on the Condominium Site Plan attached hereto as Exhibit D. Each Unit shall consist of (a) a separate free-standing building of one (1) or more floors or a portion of any such building which constitutes a separate and single one-family dwelling, as shown on the Condominium Site Plan, and (b) any part of open space upon the Parcel clearly delineated on the Condominium Site Plan for independent use adjacent to and

in connection with the use of any of the foregoing. It is intended that the term "Unit" as used this Master Deed shall have the same meaning as the term "Apartment" as used in the Act.

(t) "Unit Owner" means the person or persons whose estates or interests, individually or collectively, aggregate fee simple ownership of a Unit and of the undivided interest in the Common Elements appurtenant thereto, and shall be deemed the same as "co-owner" under the Act, but "Unit Owner" shall not mean the Mortgagee or Beneficiary of a recorded mortgage or deed of trust who holds a lien solely for security purposes and does not have possession of the Unit. Unless specially provided otherwise herein, Developer shall be deemed a Unit Owner so long as it is the legal title holder of any Unit.

2. Submission of Property to the Act. Developer does hereby submit and subject the Parcel and the Property to the provisions of the Horizontal property regime to be known as Chickering Woods.

3. Condominium Site Plan. The Condominium Site Plan sets forth the numbers and location of each Unit and other data as required by the Act.

4. Units. The legal description of each Unit shall consist of the identifying number of each Unit as shown on the Condominium Site Plan. Every deed, lease, mortgage, deed of trust, or other instrument shall legally describe a Unit by its identifying number as shown on the Condominium Site Plan and every description shall be deemed good and sufficient for all purposes, as provided in the Act. Except as provided by the Act, no Unit Owner shall, by deed, plat, court decree or otherwise, subdivide or in any other manner cause his Unit to be separated into any tracts or parcels different from the whole Unit as shown on the Condominium Site Plan.

5. Association of Unit Owners and Administration and Operation of the Property. (a) There has been or will be formed an Association having the name "Chickering Woods Homeowners' Association", a Tennessee not-for-profit corporation, which Association shall be the governing body for all Unit Owners, and shall be operated to provide for the maintenance, repair, replacement, administration and operation of the Property, as provided in the Act, this Master Deed and the By-Laws, including, without limitation, the maintenance of all portions of Chickering Woods Drive which are not dedicated to public use and those portions of the driveways which are designated as common area on the Condominium Site Plan. The By-Laws for the Association shall be the By-Laws attached to this Master Deed as Exhibit C and made a part hereof. The Board of Directors of the Association shall be elected and serve in accordance with the provisions of the By-Laws. The fiscal year of the Association shall be determined by the Board, and may be changed from time to time as the Board deems advisable. The

Association shall not be deemed to be conducting a business of any kind. All activities undertaken by the Association shall be the sole benefit of the Unit Owners, and all funds received by the Association shall be held and applied by it for the use and benefit of Unit Owners, in accordance with the provisions of this Master Deed and By-Laws. A Unit Owner's membership shall automatically terminate when he ceases to be a Unit Owner. Upon the conveyance or transfer of a Unit Owner's ownership interest to a new Unit Owner, the new Unit Owner shall simultaneously succeed to the former Unit Owner's membership in the Association.

(b) The Association shall have two classes of voting membership:

Class A. Class A members shall be all Unit Owners with the exception of the Developer and shall be entitled to one vote for each Unit owned. When more than one person is the owner of a Unit, all such persons shall be members. The vote for such Unit shall be exercised as they among themselves determine, but in no event shall more than one vote be cast with respect to any Unit.

Class B. The Class B member shall be the Developer and shall be entitled to three votes for each Unit owned. Class B membership shall cease and be converted to Class A membership on the happening of either of the following events, whichever occurs earlier:

(1) When the total votes outstanding in the Class A membership equal the total votes outstanding in the Class B membership;

(2) Three (3) years from and after the date of recordation of the deed evidencing the initial sale of a Unit to a purchaser other than Developer.

(c) Management of Property. The Board shall have the authority to engage the services of an agent (herein sometimes referred to as the "Managing Agent") to maintain, repair, replace, administer and operate the Property, or any part thereof, to the extent deemed advisable by the Board, subject to the provisions of subparagraph (c) below. The Board shall require that such Managing Agent have fidelity bond coverage on its employees handling Association funds. The cost of such services shall be a common expense, as defined in paragraph 10 hereof.

(d) Initial Management Contract. Prior to the appointment of the First Board as provided herein, the Developer, on behalf of the Association, may employ a management corporation, to act as Managing Agent for the Property; provided, however, that such contract shall not exceed a period of three (3) years.

(e) Use by Developer. During the period of sale by Developer of any Units, Developer, and Developer's agents, employees, contractors and subcontractors, and their respective agents and employees, shall be entitled to access, ingress to and egress from the Buildings and Property as may be required for purposes of sale of Units. While

Developer owns any of the Units and until each Unit sold by it is occupied by the Purchasers, Developer and its employees may use and show one or more of such unsold or unoccupied Units as a model Unit or Units and may use one or more of such unsold or unoccupied Units as a sales office, and may maintain customary signs in connection therewith.

(f) Non-Liability of Directors and Officers. To the extent permitted by law, neither the directors nor officers of the Association shall be personally liable to Unit Owners for any mistake of judgment or for any other acts or omissions of any nature whatsoever as such directors or officers, except for any acts or omissions found by a court to constitute gross negligence or fraud. Unit Owners shall indemnify and hold harmless each of the directors or officers and their respective heirs, executors, administrators, successors and assigns in accordance with the provisions of Article VIII of the By-Laws.

6. Board's Determination Binding. In the event of any dispute or disagreement between any Unit Owners relating to the Property, or any questions of interpretation or application of the provisions of this Master Deed or By-Laws, the determination thereof by the Board shall be final and binding on all Unit Owners.

7. Ownership of the Common Elements. Each Unit is hereby allocated an undivided interest in the Common Elements as set forth on Exhibit B attached hereto and made a part hereof as though fully set forth herein. The assigned percentages of interest set forth on Exhibit B shall remain constant unless hereafter changed by recorded amendment to this Master Deed consented to in writing by Unit Owners, in accordance with paragraph 20 hereof. The ownership of a Unit shall not be conveyed separate from the undivided ownership in the Common Elements appurtenant to such Unit. The undivided interest in the Common Elements appurtenant to any Unit shall be deemed conveyed or encumbered with that Unit, even though the legal description in the instrument conveying or encumbering such Unit may refer only to the fee title to that Unit.

8. Use of the Common Elements. Each Unit Owner shall have the right to use the Common Elements (except the Limited Common Elements and portions of the Property subject to leases made by or assigned to the Board) in common with all other Unit Owners, as may be required for the purposes of access, ingress to, egress from, use, occupancy and enjoyment of the respective Unit owned by such Unit Owner, but also to his agent, servants, tenants, family members, customers, invitees and licensees. In the event the driveway serving any Unit is located on the Common Elements or on the Limited Common Elements of another Unit, an easement shall be granted for the use of such driveway and for access, ingress to and egress from the Unit served by such

driveway. However, each Unit Owner shall have the right to the exclusive use and possession of the Limited Common Elements contiguous to and serving such Unit alone or with adjoining Units, and, subject to the provisions of Paragraph 16 herein, each Unit Owner shall have the right to construct improvements within the Limited Common Elements contiguous to and serving such Unit. Such rights to use the Common Elements, including the Limited Common Elements, shall be subject to and governed by the provisions of the Act, Master Deed, By-Laws, and rules and regulation of the Association. In addition, the Association shall have the authority to lease, grant concessions or grant easements with respect to parts of the Common Elements, subject to the provisions of this Master Deed and By-Laws. All income derived by the Association from leases, concessions or other sources shall be held and used for the benefit of the members of the Association, pursuant to such rules, resolutions and regulations as the Board may adopt or prescribe.

9. Parking Spaces, and Storage Areas. Parking spaces, and storage areas on the Property, other than those located within the Limited Common Elements serving any Unit, shall be part of the Common Elements, and may be allocated and reallocated, from time to time, to the respective Unit Owners, and shall be used by such Unit Owners subject to the Rules and Regulations of the Association, and parking spaces, and storage areas not so used by Unit Owners may be rented or otherwise used in such manner as the Board may prescribe. Each Unit Owner is responsible for providing sufficient parking within its Unit or the Limited Common Elements contiguous thereto for the number of vehicles being used by occupants of such Unit.

10. Common Expenses. (a) Each Unit Owner shall pay his proportionate share of the expenses of the administration and operation of the Common Elements and of any other expenses incurred in conformance with this Master Deed and By-Laws (which expenses are herein sometimes referred to as "common expenses"), including, but not limited to, the maintenance and repair of the Property and any and all replacements and additions thereto. Except for its responsibilities as a Unit Owner, as provided herein, Developer shall not have any responsibility for the maintenance, repair or replacement of any part of the Common Elements after the date this Master Deed is recorded; provided, however, in the event Developer expends any of its own funds for the repair, replacement or maintenance of any of the Common Elements, Developer shall be entitled to a credit for such sums against any common expenses Developer might be required to pay by virtue of being a Unit Owner. Each Unit Owner shall be responsible for paying common expenses in the same proportion as his percentage of ownership in the Common Elements. Assessments for the payment of common expenses shall be in such amounts and shall be

payable at such times as determined in the manner provided in the By-Laws. No Unit Owner shall be exempt from payment of his proportionate share of the common expenses by waiver or nonuse or enjoyment of the Common or Limited Common Elements or by abandonment of his Unit. If any Unit Owner shall fail to make such payment of assessments for common expenses when due, the amount thereof together with interest at the highest rate allowed by law, after said assessments become due and payable shall constitute a continuing lien on the Unit against which the assessment is made, as provided in the Act. Each Unit Owner shall be personally liable for his portion of each assessment made while he is the owner of a Unit.

(b) Mortgage and Deed of Trust Protection. The lien for assessments payable by a Unit Owner shall be subordinate to the lien of a recorded first Mortgage or Deed of Trust on the interest of such Unit Owner, except for the amount of the proportionate share of common expenses which become due and payable from and after the date on which the Mortgagee or Beneficiary thereunder either takes possession of the Unit encumbered thereby, accepts a conveyance of any interest therein (other than as security) or forecloses its Mortgage or Deed of Trust and except for claims for a pro-rata share of such assessments or charges resulting from a pro-rata reallocation of such assessment or charges to all Units including the Mortgaged Unit. This subparagraph (b) shall not be amended, changed, modified or rescinded without the prior written consent of all Mortgagees and Beneficiaries of record.

11. Mortgages. Each Unit Owner shall have the right, subject to the provisions herein, to mortgage his Unit together with his respective ownership interest in the Common Elements. No Unit Owner shall have the right or authority to mortgage or place a lien on the Property or any part thereof, except to the extent of his own Unit and his appurtenant interest in the Common Elements.

12. Separate Real Estate Taxes. Real estate taxes shall be separately taxed to each Unit Owner for his Unit and its appurtenant interest in the Common Elements, as provided in the Act. In the event that such taxes for any year are not separately taxed to each Unit Owner, but rather are taxed on the Property as a whole, then each Unit Owner shall pay his proportionate share thereof in accordance with his respective percentage of ownership interest in the Common Elements, and, in said event, such taxes shall be a common expense.

13. Insurance. The Board shall obtain insurance for the Property, exclusive of the Units or Limited Common Elements, against loss or damage by fire, vandalism, malicious mischief and such other hazards as are covered under standard extended coverage provisions, for the full insurable replacement cost of the Common Elements, and

against such other hazards and for such amounts as the Board may deem advisable. Insurable replacement cost shall be deemed the cost of restoring the Common Elements, or any part thereof, to substantially the same condition in which they existed prior to damage or destruction. Such insurance coverage shall be written in the name of, and the proceeds thereof shall be payable to, the Board, as the trustee for the Unit Owners in proportion to the Unit Owners' respective percentages of ownership in the Common Elements, as set forth in this Master Deed, and for the holders of mortgages on the Units, if any. The policy of insurance should also contain, if possible, a waiver of subrogation rights by the insurer against the Unit Owners. The premiums for such insurance shall be a common expense. However, at the option of the Board, and upon written notice to all Unit Owners, premiums for such insurance shall be separately billed to Unit Owners based upon their respective percentages of ownership in the Common Elements.

In the event of damage to or destruction of any Common Elements as a result of fire or other casualty covered by insurance proceeds, the Board shall, in its sole and absolute discretion, determine and without intervention of any Unit Owner arrange for the prompt repair and restoration of the damaged portions of all Common Elements substantially in accordance with the original plans and specifications therefor. Where the insurance indemnity is insufficent to cover the cost of such repairs and restoration, the deficit shall be paid by all Unit Owners with each Unit Owner to bear a proportion thereof based upon his percentage of ownership in the Common Elements. The Board shall not be responsible for the repair, replacement or restoration of any part of a Unit (for which the responsibility of maintenance and repair is that of a Unit Owner), or for furniture, furnishings, fixtures, appliances or equipment installed in the Unit by a Unit Owner or Occupant.

The Board shall also obtain comprehensive public liability insurance, in such amounts as it deems desirable, and workmen's compensation insurance and other liability insurance in such amounts as it deems desirable, insuring each Unit Owner, mortgagee of record, the Association, its officers, directors and employees, Developer, and the Managing Agent, if any, from liability in connection with the Property. The premiums for such insurance shall be a common expense. However, at the option of the Board, and upon written notice to all Unit Owners, premiums for such insurance shall be separately billed to each Unit Owner with each Unit Owner to bear a proportion thereof based upon his percentage of ownership in the Common Elements. The Board shall retain in safekeeping any such public liability policy for six (6) years after the expiration date of the policy.

Notwithstanding any of the foregoing provisions and requirements relating to property or liability insurance, there may be named as an insured, on behalf of the

Association, the Association's authorized representative, including any trustee with whom the Association may enter into an Insurance Trust Agreement or any successor to such trustee (each of whom shall be referred to herein as the "Insurance Trustee"), who shall have exclusive authority to negotiate losses under any policy providing such property or liability insurance. Each Unit Owner shall be deemed to appoint the Association and the Board, or any Insurance Trustee, as attorney-in-fact for the purpose of purchasing and maintaining such insurance; including the collection and appropriate disposition of the proceeds thereof; the negotiation of losses and execution of releases of liability, the execution of all documents; and the performance of all other acts necessary to accomplish such purpose.

The Board shall also obtain Fidelity coverage covering officers, directors, and employees who handle or are responsible for handling Association funds. Such bonds shall be in such amounts as the Board may determine, but in no event less than 150% of the monthly operating expenses of the Association, and shall contain waivers of any defense based upon the exclusion of persons serving without compensation.

The Board shall also obtain such other insurance as it deems desirable, in such amounts, from such sources and in such forms as it deems desirable, insuring the Property and each member of the Board and officer of the Association, and each member of any committee appointed pursuant to the By-Laws of the Association, from liability arising from the fact that said person is or was a director or officer of the Association, or a member of such a committee. The Board shall require such fidelity bond coverage as necessary for any person or Board member handling Association funds. The premiums for such insurance and bonds shall be a common expense.

Each Unit Owner shall be responsible for obtaining his own insurance on his Unit and the Limited Common Elements serving his Unit, as well as his additions and improvements thereto, and all parts of the Unit (for which the responsibility of maintenance and repair is that of the Unit Owner), and for decorations, furnishings, and personal property therein, and personal property stored elsewhere on the Property, if any. In addition, in the event a Unit Owner desires to insure against his personal liability and loss or damage by fire or other hazards above and beyond the extent that his liability, loss or damage is covered by the liability insurance and insurance against loss or damage by fire and such other hazards obtained by the Board for all of the Unit Owners as part of the common expenses, as above provided, said Unit Owner may, at his option and expense, obtain additional insurance.

14. Maintenance, Repairs and Replacements. Each Unit Owner, at his own expense, shall furnish and be responsible for all maintenance of, repairs to and replace

ments within and to his Unit and the Limited Common Elements contiguous to and serving such Unit. Except to the extent hereinafter set forth, maintenance of, repair to and replacement of the Common Elements (except the Limited Common Elements) shall be the responsibility of and shall be furnished by the Association, and the cost thereof shall be part of the common expenses, subject to the By-Laws, and rules and regulations of the Association. Maintenance of, repairs to, and replacements within the Limited Common Elements shall be assessed in whole to Unit Owners benefited thereby. Further, at the discretion of the Board, the Board may direct Unit Owners who stand to be benefited by such maintenance of, repairs to, and replacements within the Limited Common Elements to arrange for such maintenance, repairs and replacements in the name and for the account of such benefited Unit Owners, pay the cost thereof with their own funds, and procure and deliver to the Board such lien waivers and contractor's and subcontractor's sworn statements as may be required to protect the Property from all mechanics' or materialmen's lien claims that may arise therefrom; provided, however, that if, in order to maintain, repair, or replace the electrical wiring, plumbing, or other utilities of a Unit, it shall become necessary to gain entry to another Unit, it shall be the responsibility of the Association to provide such maintenance, repair, or replacement, but the cost of such maintenance, repair, or replacement may be assessed to the Unit Owners benefited thereby, as hereinabove provided.

If, due to the act or neglect of a Unit Owner, or of his agent, servant, tenant, family member, invitee, licensee or household pet, damage shall be caused to the Common Elements or to a Unit or Units owned by others, or maintenance, repairs or replacements are required which would otherwise be a common expense, then such Unit Owner shall pay for such damage or such maintenance, repairs and replacements, as may be determined by the Board, to the extent not covered by the Association's insurance.

The authorized representatives of the Association, Board, or of the Managing Agent with approval of the Board, shall be entitled to reasonable access to the individual Units and Limited Common Elements as may be required in connection with the preservation of any individual Unit or Limited Common Elements in the event of an emergency, or in connection with maintenance of, repairs to, or replacements within the Common Elements, Limited Common Elements, or to make any alteration required by any governmental authority.

15. Alterations, Additions or Improvements. Except as provided in paragraph 16 herein, no alteration of any Common Elements, Limited Common Elements or Unit, or any additions or improvements thereto, shall be made by any Unit Owner without the prior written approval of the Board. The Board may authorize and charge as common

expenses alterations, additions, and improvements of the Common Elements as provided in the By-Laws. Any Unit Owner may make alterations, additions or improvements within his Unit without the prior written approval of the Board, but such Unit Owner shall be responsible for any damage to other Units, the Common Elements, the Property, or any part thereof, resulting from such alterations, additions or improvements.

16. Decorating. (a) Each Unit Owner, at his own expense, shall furnish and be responsible for all decorating within and to his Unit and Limited Common Elements serving his Unit, as may be required from time to time, including painting, wallpapering, washing, cleaning, paneling, floor covering, draperies, window shades, curtains, lighting, and other furnishings and decorating. Each Unit Owner shall be entitled to the exclusive use of interior and exterior surfaces of his Unit, and such Unit Owner shall maintain said Unit surfaces in good condition at his sole expense, as may be required from time to time. Said maintenance and use of Unit surfaces shall be subject to the rules and regulations of the Association, and all exterior colors must be approved by the Association, which reserves the right to require exterior colors to be changed after application to the Unit, but each Unit Owner shall have the right to decorate such interior Unit surfaces from time to time as he may see fit and at his sole expense. Decorating of the Common Elements and any redecorating of Units, to the extent such redecorating of Units is made necessary by damage to Units caused by maintenance, repair or replacement of the Common Elements by the Association, shall be furnished by the Association as part of the common expenses.

(b) Each Unit Owner shall have the right to construct improvements to his Unit and within the Limited Common Elements contiguous to and serving such Unit; provided, however, no construction, reconstruction, remodeling, alteration, or addition to any Unit or Limited Common Elements shall be undertaken without obtaining the prior written approval of the Association as to the location of the same and as to its plans and specifications. As a prerequisite to consideration for such approval, and prior to commencement of the contemplated work, two (2) complete sets of building plans and specifications must be submitted to the Association for approval. The Association shall be the sole arbiter of the same and may withhold approval for any reason, including purely aesthetic considerations. Upon approval being given, construction shall commence within sixty (60) days, and shall be prosecuted to completion promptly and in strict compliance with the approved plans and specifications; otherwise, the approval shall be void. If any Unit Owner deviates from the approved plans and specifications, in any material respect, the Association may withdraw its approval of such plans and specifications, in which event construction shall stop until all areas of noncompliance have been corrected. The failure

of the Association to act upon any set of plans and specifications within fifteen (15) days from the date of the submission of the same shall constitute the approval of such plans and specifications. A reasonable fee, not exceeding One Hundred ($100.00) Dollars, may be charged by the Association to defray its costs incurred in considering and acting upon any proposed plans and specifications requiring changes to secure approval.

17. Encroachments. If any portions of the Common Elements shall actually encroach upon any Unit, or if any Unit shall actually encroach upon any portions of the Common Elements, or if any Unit shall actually encroach upon another Unit, as the Common Elements and Units are shown on the Plat, there shall be deemed to be mutual easements in favor of the owners of the Common Elements and the respective Unit owners involved, to the extent of such encroachments, so long as the same shall exist.

18. Use and Occupancy Restrictions. Subject to the provisions of the By-Laws, no part of the Property may be used for purposes other than housing and the related common purposes for which the Property was designed and as allowed by municipal zoning laws. Each Unit, or any two or more adjoining Units used together, shall be used as a residence or such other use permitted by this Master Deed, and for no other purpose, except that professional and quasi-professional people may use their residence (not in violation of municipal zoning laws) as an ancillary or secondary facility to an office established elsewhere. The foregoing restrictions as to residence shall not, however, be constructed in such manner as to prohibit a Unit Owner from: (a) maintaining his personal professional library; (b) keeping his personal business or professional records or accounts; (c) handling his personal business or professional telephone calls or correspondence. Such uses are expressly declared customarily incident to the principal residential use and not in violation of said restrictions.

The Common Elements shall be used only by Unit Owners and their agents, servants, tenants, family members, customers, invitees and licensees for access, ingress to and egress from the respective Units and for such other purposes incidental to use of the Units; provided, however, the laundry rooms, party rooms, receiving rooms, storage areas, swimming pool area and other areas designed for a specific use shall be used for the purposes approved by the Board. The use, maintenance and operation of the Common Elements shall not be obstructed, damaged or unreasonably interfered with by any Unit Owner, and shall be subject to any lease, concession or easement, presently in existence or entered into by the Board at some future time, affecting any part or all of said Common Elements.

19. Remedies. In the event of any violation of the provisions of the Act, this Master Deed, By-Laws, or Rules and Regulations of the Association by any Unit Owner

(either by his own conduct or by the conduct of any Occupant of his Unit), the Association, or its successors or assigns, shall have each and all of the rights and remedies which may be provided for in the Act, this Master Deed, By-Laws, or said Rules and Regulations, or which may be available at law or in equity, and may prosecute an action or other proceedings against such defaulting Unit Owner and/or others for enforcement of any lien and the appointment of a receiver for the Unit and ownership interest of such Unit Owner, or for damages or injunction or specific performance, or for judgment for payment of money and collection thereof, or the right to take possession of the Unit and to seal the same as provided hereinafter in this paragraph 19, or for any combination of remedies, or for any other relief. All expenses of the Board in connection with any such actions or proceedings, including court costs and attorney's fees and other fees and expenses and all damages, liquidated or otherwise, together with interest thereon at the highest rate allowed by law or such other uniform lawful rate as the Board shall determine, until paid, shall be charged to and assessed against such defaulting Unit Owner, and shall be added to and deemed part of his respective share of the common expenses, and the Board shall have a lien for all of the same, as well as for nonpayment of common expenses, upon the Unit, and its appurtenant interest in the Common Elements, of such defaulting Unit Owner and upon all of his additions and improvements thereto and upon all of his personal property in his Unit or located elsewhere on the Property; provided, however, that such lien shall be subordinate to the lien of a recorded first mortgage or deed of trust on the Unit, to the extent hereinabove set forth in paragraph 10(b) hereof. In the event of any such default by any Unit Owner, the Board and the Manager or Managing Agent, if so authorized by the Board, shall have the authority to correct such default, and to do whatever may be necessary for such purpose and all expenses in connection therewith shall be charged to and assessed against such defaulting Unit Owner. Any and all such rights and remedies may be exercised at any time and from time to time, cumulatively or otherwise, by the Board. This paragraph shall not be amended, changed, modified or rescinded without the prior written consent of all holders of record of mortgage and deed of trust liens against the Units.

The violation of any restriction or condition or regulation adopted by the Board or the breach of any covenant or provision herein contained, shall give the Board the right, in addition to any other rights provided for in this Master Deed: (a) to enter (either peaceably or forceably without liability to such Unit Owner for such entry) upon the Unit, or any portion of the Property upon which or as to which such violation or breach exists, and to summarily abate and remove, at the expense of the defaulting Unit Owner, any structure, thing or condition that may exist thereon contrary to the intent and

meaning of the provisions hereof, and the Board, or its employees or agents, shall not thereby be deemed guilty in any manner of trespass; or (b) to enjoin, abate or remedy by appropriate legal proceedings, either at law or in equity, the continuance of any breach; or (c) to take possession (either peaceably or forceably without liability to such Unit Owner for such entry) of such Unit Owner's interest in the Property and to maintain an action for possession of such Unit in the manner provided by law.

If any Unit Owner (either by his own conduct or by the conduct of any other Occupant of his Unit) shall violate the Act, or any of the covenants or restrictions or provisions of this Master Deed, the By-Laws, or the regulations adopted by the Board, and if such default or violation shall continue for ten (10) days after notice to the Unit Owner in writing from the Board, or shall occur repeatedly during any ten (10) day period after such written notice or request to cure such violation from the Board, then the Board shall have the power to issue to said defaulting Owner a notice in writing terminating the rights of said defaulting Owner to continue as a Unit Owner and to continue to occupy, use, or control his Unit, and thereupon an action in equity may be filed by the Board against said defaulting Owner for a decree of mandatory injunction against such defaulting Owner or Occupant, or in the alternative, for a decree declaring the termination of said defaulting Owner's right to occupy, use, or control the Unit owned by him on account of said violation, and ordering that all the right, title and interest of said defaulting Owner in the Property shall be sold (subject to the lien of any existing deed of trust or mortgage) at a judicial sale upon such notice and terms as the court shall determine, except that the court shall enjoin and restrain the said defaulting Owner from reacquiring his interest at such judicial sale. The proceeds of any such judicial sale shall first be paid to discharge court costs, court reporter charges, reasonable attorney's fees and all other expenses of the proceeding and sale, and all such items shall be taxes against said defaulting Unit Owner in said decree. Any balance of proceeds, after satisfaction of such charges and any unpaid assessments hereunder, or any liens, shall be paid to said defaulting Unit Owner. Upon the confirmation of such sale, the purchaser shall thereupon be entitled to a deed to the Unit and the Unit Owner's corresponding percentage of ownership in the Common Elements, and to immediate possession of the Unit sold and may apply to the court for a writ of assistance for the purpose of acquiring such possession, and it shall be a condition of any such sale, and the decree shall so provide, that the purchaser shall take the interest in the Unit Ownership sold subject to this Master Deed.

20. Amendment. The provisions of this Master Deed may be amended by an instrument in writing, setting forth such amendment, signed by Unit Owners owning not less than sixty-seven percent (67%) of the Units; provided, however, that all lien holders

of record have been notified by certified mail of such amendment, and an affidavit by the Secretary of the Association certifying to such mailing is made a part of such instrument.

However, if the Act, this Master Deed or the By-Laws require the consent or agreement of all Unit Owners or of all lien holders for any action specified in the Act or in this Master Deed, then any instrument amending any provision of this Master Deed with respect to such action shall be signed by all Unit Owners or all lien holders or both as required by the Act or this Master Deed. Any amendment shall be effective upon the recording of such instrument in the Office of the Register of Davidson County, Tennessee; provided, however, that no provisions in this Master Deed may be amended so as to conflict with the provisions of the Act.

Notwithstanding anything herein contained to the contrary, at any time within one (1) year after the recording of this Master Deed, the Developer, without the concurrence of any Unit Owner, may amend this Master Deed or the By-Laws, provided such amendment shall not reduce any Unit Owner's percentage interest ownership in the Common Elements and shall not impinge on any substantial property right of individual Unit Owners.

21. Perpetuities and Restraints on Alienation. If any of the options, privileges, covenants or rights created by this Master Deed shall be unlawful, void or voidable for violation of the rule against perpetuities, then such provision shall continue only until twenty-one (21) years after the death of the survivor of the now living descendants of the Governor of Tennessee, Lamar Alexander.

22. Rights and Obligations. Each Grantee of Developer, by the acceptance of a deed of conveyance, accepts the same subject to all restrictions, conditions, covenants, reservations, liens and charges, and the jurisdiction, rights and powers created or reserved by this Master Deed. All future Unit Owners and Occupants shall be subject to and shall comply with the provisions of this Master Deed. Any restrictions or rules in the By-Laws which are more than administrative in nature such as, but not limited to, reservations and future rights of Developer are hereby incorporated into and made a part of this Master Deed by reference. All rights, benefits and privileges hereby imposed shall be deemed and taken to be covenants running with the land, and shall bind any person having at any time any interest or estate in said land, and shall inure to the benefit of such grantee in like manner as though the provisions of this Master Deed were recited and stipulated at length in each and every deed of conveyance or contract for conveyance.

All present and future Unit Owners and Occupants of a Unit shall be subject to, and shall comply with, the provisions of the By-Laws appended hereto and recorded herewith, pursuant to Tennessee Code Annotated, Section 66-27-111, as they may be

amended from time to time. The acceptance of a deed of conveyance, devise, or lease to a Unit, or the entering into occupancy of any Unit shall constitute an agreement that the provisions of the By-Laws, and any Rules and Regulations promulgated thereunder, as they may be amended from time to time, are assumed, accepted and ratified by such Unit Owner or Occupant, and all of such provisions shall be deemed and taken to be covenants running with the land and shall bind any person having at any time any interest or estate in such Unit, as though such provisions were recited and stipulated at length in each and every deed, conveyance or lease thereof.

The terms and conditions of the Master Deed, By-Laws and Rules and Regulations of the Association may be incorporated by reference in, and become part of, the agreement between any first mortgagee and any present or future Unit Owner who enters into such an agreement with a first mortgagee. When so incorporated, any default in the terms and conditions of this Master Deed, By-Laws, and Rules and Regulations may be considered by the first mortgagee as a default, whereupon said first mortgageee, after exercising its option to declare a default, shall then have all of the rights and privileges arising as a result of a default under its agreement with said Unit Owner.

23. Condemnation. In the event of a taking of part of the Common Elements in condemnation or by eminent domain, the award made for such taking shall be payable to the Association. If a majority of the Board in their sole and absolute discretion approve the repair and restoration of such Common Elements, the Board shall arrange for the repair and restoration of such Common Elements, and the Board shall disburse the proceeds of such award to the contractors engaged in such repair and restoration in appropriate progress payments. In the event the Board does not approve the repair and commence restoration of such Common Elements within 120 days after taking by the public or private authority, the Board shall disburse the net proceeds of such award on the basis of such Unit's percentage of ownership in the Common Elements.

24. Rights Reserved. Unit Owner's right of enjoyment in the Common Elements shall be subject to:

(a) The right of the Association, as provided in its By-Laws or Rules and Regulations to suspend the enjoyment rights of any member for any period during which any assessment remains unpaid, and for such period as it considers appropriate for any infraction or its published Rules and Regulations;

(b) The right of the Association to charge reasonable fees for the use of any part or parts of the Common Elements;

(c) The right of the Association to diminish in any way or to dedicate or transfer all or any part of the Common Elements to any public agency or authority for

such purposes and subject to such conditions as may be agreed to by the members entitled to vote thereon, provided that no such diminution or dedication or transfer or determination as to the purposes or as to the conditions thereof, shall be effective unless members of the Association entitled to cast ninety percent (90%) of the total votes of the Association have agreed to such dedication, transfer, purpose, or condition;

(d) The right of Developer, at its sole expense, to relocate, expand, modify, reduce, or extend existing driveways, parking areas and yard, and to construct, expand, enlarge or relocate sewers, utility lines or service connections, in order to serve the existing Buildings; and

(e) The right of the Association to grant such easements and rights-of-way to such utility companies or public agencies or authorities as it shall deem necessary for the proper servicing and maintenance of the Common Elements and the Units.

25. Provisions Relative to Mortgagee's Rights and to Federal National Mortgage Association and Federal Home Loan Mortgage Corporation Regulations.

(a) Special Actions Requiring Mortgagee Approval. Notwithstanding anything herein to the contrary, unless at least seventy-five percent (75%) of the first mortgagees (based upon one vote for each first mortgage owned), or owners (other than the developer or builder) of the individual condominium units have given their prior written approval, the condominium owners association shall not be entitled to:

(1) By act or omission, seek to abandon or terminate the condominium regime;

(2) Change the pro rata interest or obligations of any individual unit for (i) purpose of levying assessments, change or allocating distributions of hazard insurance proceeds or condemnation awards or (ii) determining the pro rata share of ownership of each unit in the common elements;

(3) Partition or subdivide any condominium unit;

(4) By act or ommission, seek to abandon, partition, subdivide, encumber, sell or transfer, the common elements. The granting of easements for public utilities or for other public purposes consistent with the intended use of the common elements by the condominium project shall not be deemed a transfer within the meaning of this clause;

(5) Use hazard insurance proceeds for losses to any condominium property (whether to units or to common elements) for other than the repair, replacement or reconstruction of such improvements, except as provided by statute in case of substantial loss to the units and/or common elements of the condominium project.

(b) Special Rights of Mortgagees. A first mortgagee, or beneficiary of any Deed of Trust, shall be entitled to the following special rights:

(1) Upon request, such first mortgagee is entitled to written notification from the Homeowners Association of any default in the performance of any individual unit mortgagor of any obligation under the condominium documents which is not cured by such other within sixty (60) days.

(2) Any first mortgagee shall have the right to examine the books and records of the Condominium Owners Association or the condominium project during regular business hours, and such books and records shall be made available to such first mortgagees upon their request.

(c) Conformity with Federal National Mortgage Association and Federal Home Loan Mortgage Corporation Regulations. Notwithstanding anything to the contrary contained in this Master Deed or in the By-Laws, all terms, conditions, and regulations now existing, or which may be promulgated from time to time, by the Federal National Mortgage Association or the Federal Home Loan Mortgage Corporation pertaining to condominiums are hereby incorporated as terms and conditions of the horizontal property regime established by this Master Deed and such shall be governing upon the horizontal property regime constituted hereby, the Developer, and the Association, so long as such terms and conditions are not inconsistent with the laws of the State of Tennessee as found in T.C.A. 66-27-101 et seq., as amended, and do not impinge on any substantial property rights of individual co-owners.

(d) Notices of Mortgages. Any unit owner who mortgages his ownership interest or interest in this unit, shall notify the Association in such manner as the Association may direct, of the name and address of his mortgagees and thereafter shall notify the Association of the payment, cancellation or other alteration in the status of such mortgages. The Association shall maintain such information in a book entitled "Mortgagees of Units".

(e) Copies of Notices to Mortgage Lender. Upon written request delivered to the Board, the holder of any duly recorded mortgage of any ownership interest or interest therein shall be given a copy of any and all notices permitted or required by this Master Deed to be given to the unit owner or owners whose ownership interest or interest therein is subject to such mortgage.

(f) Further Rights of Mortgagees.

(i) As set forth in T.C.A. 66-27-120, all taxes, assessments and charges which may become liens prior to the first mortgage under the laws of the State of

Tennessee shall relate only to the individual Condominium Unit and not to the condominium project as a whole.

(ii) No Unit Owner, or any other party shall have priority over any rights of the first mortgagees of Condominium Units pursuant to their mortgages in the case of a distribution to Condominium Unit Owners of insurance proceeds or condemnation awards for losses to or a taking of condominium Units and/or Common Elements.

(iii) Any agreement for professional management of the condominium project, whether it be by the Developer, its successors and assigns, or any other person or entity, may be terminated on ninety (90) days written notice and the terms of any such contract shall so provide and shall not be of a duration in excess of three (3) years.

(iv) The Association shall give to the Federal National Mortgage Association, the Federal Home Loan Mortgage Corporation or any lending institution servicing such mortgages as are acquired by the Federal National Mortgage Association or the Federal Home Loan Mortgage Corporation, notice in writing of any loss to or the taking of, the Common Elements of the condominium project if such loss or taking exceeds Ten Thousand Dollars ($10,000.00). The Association may rely upon the information contained in book entitled "Mortgages of Units" as must be established pursuant to the By-Laws, for a list of mortgages to be notified hereby.

26. Trustee as Unit Owner. In the event title to any Unit is conveyed to a land title-holding trust, under the terms of which all powers of management, operation and control of the Unit remain vested in the trust beneficiary or beneficiaries, then the beneficiaries thereunder shall be considered Unit Owners for all purposes and they shall be responsible for payment of all obligations, liens, or indebtedness and for the performance of all agreements, covenants and undertakings chargeable or created under this Declar ation against such Unit. No claim shall be made against any such title-holding trustee personally for payment of any lien or obligation shall continue to be a charge or lien upon the Unit and the beneficiaries of such trust, notwithstanding any transfers of the beneficial interest of any such trust or any transfer of title to such Unit.

27. Party Walls. The rights and duties of the Unit Owners with respect to party walls shall be governed by the following:

(a) Each wall, which is constructed as a part of the original construction of a Building, any part of which is placed on the dividing line between separate Units, shall constitute a party wall. With respect to any such wall, each of the

adjoining Unit Owners shall assume the burdens and be entitled to the benefits of these restrictive covenants, and to the extent not inconsistent herewith, the general rules of law regarding party walls shall be applied thereto.

(b) In the event any such party wall is damaged or destroyed through the act of one adjoining Unit Owner or any of his guests or agents or members of his family (whether or not such act is negligent or otherwise culpable) so as to deprive the other adjoining Unit Owner of the full use and enjoyment of such wall, then the first of such Unit Owners shall forthwith proceed to rebuild and repair the same to as good condition as formerly without cost to the adjoining Unit Owner.

(c) In the event any such party wall is damaged or destroyed by some cause other than the act of one of the adjoining Unit Owners, his agents, guests, or family (including ordinary wear and tear and deterioration from lapse of time), then and in such event, both such adjoining Unit Owners shall proceed forthwith to rebuild or repair the same to as good condition as formerly at their joint and equal expense.

(d) In addition to meeting the other requirements of these restrictive covenants and of any building code or similar regulations or ordinances, any Unit Owner proposing to modify, make additions to, or rebuild his condominium Unit in any manner which requires the extension or other alteration of any party wall, shall first obtain the written consent of the adjoining Unit Owner.

(e) In the event of a dispute between Unit Owners with respect to the repair or rebuilding of a party wall or with respect to the sharing of the cost thereof, then upon written request of one of such Unit Owners, the matter shall be submitted to three (3) arbitrators, one chosen by each of the Unit Owners and the third by the two (2) so chosen, or if the two (2) arbitrators cannot agree as to the selection of the third arbitrator within five (5) days, then by any Chancellor of the Chancery Court of Davidson County, Tennessee. A determination of the matter signed by any two (2) of the three (3) arbitrators shall be binding upon the Unit Owners, who shall share the cost of arbitration equally. In the event either party fails to choose an arbitrator within ten (10) days after receipt of a request in writing for arbitration from the other party, then said other party shall have the right and power to choose both arbitrators.

(f) These covenants shall be binding upon the successors, heirs and assigns of any Unit Owners, but no person shall be liable for any act or

omission respecting any party wall except such as took place while a Unit Owner.

28. Notices. Notices provided for in the Act, Master Deed or By-Laws shall be in writing, and shall be addressed to the Association or any Unit Owner, as the case may be, at Chickering Woods Drive, Nashville, Tennessee, or at such other address as hereinafter provided. The Association may designate a different address or addresses for notices to it by giving written notice of such change of address to all Unit Owners. Any Unit Owner may designate a different address for notices to him by giving written notice to the Association. Notices addressed above shall be deemed delivered when mailed by a United States registered or certified mail, or when delivered in person with written acknowledgement of the receipt thereof.

Upon written request to the Board, the holder of any recorded mortgage or trust deed encumbering any Unit shall be given a copy of all notices permitted or required by this Master Deed to be given to the Owner or Owners whose Unit is subject to such mortgage or trust deed.

29. Reservation of Right to Amend Plat. Notwithstanding anything herein contained to the contrary, Developer reserves the right to amend the Plat or this Master Deed to reflect any variations in the proposed building locations and the actual building locations or other changes necessitated by topography, soil conditions or other factors; provided, however, no such amendment may change the percentage interest ownership in the Common Elements or otherwise adversely affect any material right of any Unit Owner. Each Unit Owner hereby appoints Developer as his attorney-in-fact to execute all documents necessary to so amend the Plat or this Master Deed.

30. Severability. If any provision of this Master Deed of By-Laws, or any section, sentence, clause, phrase, word, or the application thereof in any circumstance, is held invalid, the validity of the remainder of this Master Deed and the By-Laws and of the application of any such provision, section, sentence, clause, phrase or word in any other circumstances shall not be affected thereby, and the remainder of this Master Deed or the By-Laws shall be construed as if such invalid part was never included therein.

31. Captions. The captions herein are inserted only as a matter of convenience, and in no way define, limit, or describe the scope of these provisions or the intent of any provision hereof.

32. Gender. The use of the masculine gender in this Master Deed and in the By-Laws shall be deemed to include the feminine gender, and the use of the singular shall be deemed to include the plural whenever the context so requires.

IN WITNESS WHEREOF, Developer executed this Master Deed this 28th day of March, 1985.

TOM A. WALTZ, JR.

NELL F. WALTZ

STATE OF TENNESSEE)
)
COUNTY OF DAVIDSON)

On this 28th day of March, 1985, before me personally appeared Thomas A. Waltz, III, to me known to be the person who executed the foregoing instrument in behalf of Tom A. Waltz, Jr. and wife, Nell F. Waltz, acknowledged that he executed the same as the free act and deed of said Tom A. Waltz, Jr., and wife, Nell F. Waltz. Witness my hand and official seal at Nashville, Tennessee.

Notary Public

My Commission Expires: 1/10/89

EXHIBIT A

TRACT NO. 1:

Described according to a survey made December 17, 1936, by Z. J. Wilkinson, Surveyor, as follows;

Beginning at a point in the center of the Old Vaughn Gap Road, the southeastern boundary line of a tract of land containing 1.56 acres, more or less, conveyed to Geo. I. Waddey, Jr., by deed from A. B. Scruggs and wife, of record in Book 996, Page 593, Register's Office for said County; thence North 54° East with the center of said road and with said Geo. I. Waddey, Jr.'s line 216 feet, more or less, to the center of Old Hickory Boulevard, thence South 77° East with the center of said Boulevard, 72 feet; thence South 10° West 990 feet; thence North 78° 30' West 172 feet and thence North 7° 30' East 811 feet, more or less, to the beginning, containing 4.21 acres, more or less.

TRACT NO. 2:

Beginning at a point in the center of Old Hickory Boulevard, the center of the pier of the bridge across Otter Creek; thence southwesterly with the center of said creek to a point in the center of the Old Vaughn Gap Road; thence southeasterly and northeasterly with the center of said road, to the center of Old Hickory Boulevard, and thence North 71° 35' West with the center of said Boulevard 169 feet to the beginning, containing 1.56 acres, more or less.

TRACT NO. 3:

Described according to a survey made June 26, 1935, by Erle Drake, County Surveyor, as follows:

Beginning at a point in the center of Vaughn's Gap Road, which is North 77° West 1023 feet and South 54° West 216 feet from the intersection with the center of the Old Hillsboro Road; thence South 7° 30' West 811.5 feet; thence North 78° 30' West 759 feet to the center of Otter Creek; thence with the center of said Creek North 21° East 64 ft., North 8° 30' West 70 feet; North 69° 30' East 114 feet; North 27° 30' East 277 ft.; North 20° 15' East 172.5 feet and North 79° 30' East 178 feet to the center of the Creek on bridge, and also the center of Vaughn's Gap Road; thence with the center of said road, South 54° 30' East 139 feet, North 81° East 128 feet, and North 47° East 166 feet to the beginning, containing 10 acres, more or less.

Being the same property conveyed to Tom A. Waltz, Jr. and wife, Nell F. Waltz, by deed of record in Book 5945, Page 655, Register's Office for Davidson County, Tennessee.

EXHIBIT B

UNIT NUMBER	PERCENTAGE OF OWNERSHIP IN COMMON ELEMENTS

ALL UNITS SHALL SHARE EQUALLY IN THE OWNERSHIP OF THE COMMON ELEMENTS.

EXHIBIT C

BY-LAWS

OF

CHICKERING WOODS

ARTICLE 1

Members
(Unit Owners)

Section 1. Eligibility. The Members of Chickering Woods Homeowners Association, Inc., a Tennessee not-for-profit corporation, shall consist of the Unit Owners of the Property known as Chickering Woods, located at Chickering Woods Drive, Nashville, Tennessee (the "Property"). If a Unit Owner is a trust, then the member shall be a beneficiary of such trust, and if a Unit Owner or such a beneficiary is a corporation or partnership, the member may be an officer, partner or employee of such Unit Owner or beneficiary.

Section 2. Succession. The membership of each Unit Owner shall terminate when he ceases to be Unit Owner, and upon the sale, transfer or other disposition of his ownership interest in the Property, his membership in the Association shall automatically be transferred to the new Unit Owner succeeding to such ownership interest.

Section 3. Regular Meetings. The first regular annual meeting of the Unit Owners (the "First Meeting") may be held, subject to the terms hereof, on any date, at the option of the Board; provided, however, that the First Meeting shall be held no later than the earlier of the following events: (a) four months after 75% of the Units have been sold by the Developer; or (b) three years following conveyance of the first Unit by the Developer. For purposes of this provision, 75% of the Units shall mean Units which correspond, in the aggregate, to 75% of the undivided ownership of the Common Elements, as set forth in Exhibit B of the Master Deed. Subsequent to the First Meeting, there shall be a regular annual meeting of Unit Owners held each year within fifteen (15) days of the anniversary of the First Meeting. All such meetings of Unit Owners shall be held at such place in Davidson County, Tennessee, and at such time as specified in the written notice of such meeting which shall be delivered to all Unit Owners at least ten (10) days prior to the date of such meeting.

Section 4. Special Meetings. Special meetings of Unit Owners may be called by the President or by a majority of the Directors of the Association, or by Unit Owners having at least two-fifths (2/5) of the votes entitled to be cast at such meeting. Special

meetings shall be called by delivering written notice to all Unit Owners not less than ten (10) days prior to the date of the meeting, stating the date, time and place of the special meeting and the matters to be considered.

Section 5. Delivery of Notice of Meeting. Notices of meetings shall be delivered either personally or by mail to Unit Owners at the addresses given to the Board by Unit Owners for such purpose, or to a Unit Owner's Unit if no separate address for such purpose has been given to the Board.

Section 6. Voting. The Association shall have two classes of voting membership:

Class A. Class A members shall be all Unit Owners with the exception of the Developer and shall be entitled to one vote for each Unit owned. When more than one person is the owner of a Unit, all such persons shall be members. The vote for such Unit shall be exercised as they among themselves determine, but in no event shall more than one vote be cast with respect to any Unit. In the event of disagreement among such persons and an attempt by two or more of them to cast such vote, such persons shall not be recognized, and such vote shall not be counted.

Class B. The Class B member shall be the Developer and shall be entitled to three votes for each Unit owned. Class B membership shall cease and be converted to Class A membership on the happening of either of the following events, whichever occurs earlier:

(1) When the total votes outstanding in the Class A membership equal the total votes outstanding in the Class B membership;

(2) Three (3) years from and after the date of recordation of the deed evidencing the initial sale of a Unit to a purchaser other than Developer.

No Unit Owner who is in default in the payment of his assessments hereunder shall be entitled to exercise his right to vote until he has cured such default. A Unit Owner shall be deemed to be in default if he has not paid his assessments to the Board, or its agent, within fifteen (15) days after the due date thereof. A Unit Owner may protest the amount of the assessment, but it still must be paid during the pendency of his protest to the Board.

Section 7. Quorum. A quorum of Unit Owners for any meetings shall be constituted by Unit Owners represented in person or by proxy and holding a majority of the votes entitled to be cast at such meeting.

ARTICLE II

Board of Directors

Section 1. Number, Election and Term of Office. The Board of Directors of the Association (referred to in the Horizontal Property Act of the State of Tennesseee as the "board of administrators" and sometimes referred to herein as the "Board") shall consist of three (3) members (hereinafter referred to as "Directors"). Directors shall be elected at the regular annual meeting of Association members by the vote of Unit Owners, except that until such time as the First Meeting of members is held, the Directors (hereinafter called "members of the First Board") shall be appointed by Developer. Those candidates for election as Director receiving the greatest number of votes cast either in person or by proxy at the meeting shall be elected. Every Director, except for members of the First Board, shall hold office for the term of three years and until his successor shall be elected and qualified. One (1) member of the First Board shall hold office until the first regular annual meeting of Association members, one (1) other member of the First Board shall hold office until the second regular annual meeting of Association members, and one (1) other member of the First Board shall hold office until the third regular annual meeting of Association members. Unless otherwise agreed, the one member of the First Board receiving the highest number of votes shall hold office until the third regular annual meeting and the two members receiving the next highest number of votes shall hold office until the second regular annual meeting.

Section 2. Qualification. Except for members of the First Board, each Director shall be a Unit Owner or the spouse of a Unit Owner (or, if a Unit Owner is a trustee of a trust, a Director may be a beneficiary of such trust; and if a Unit Owner or such a beneficiary is a corporation or partnership, a Director may be an officer, partner or employee of such Unit Owner or beneficiary). If a Director shall cease to meet such qualifications during his term, he shall thereupon cease to be a Director and his place on the Board shall be deemed vacant.

Section 3. Vacancies. Any vacancy occurring in the Board shall be filled by majority vote of the remaining members thereof, except that a vacant position on the Board which was last filled by a member of the First Board may be filled by a person appointed by Developer. Any Director so elected or appointed to fill a vacancy shall hold office for a term equal to the unexpired term of the Director whom he succeeds.

Section 4. Nomination. Nomination for election to the Board shall be made by the members at least thirty (30) days prior to the annual meeting, and a brief statement about the qualifications of each individual so nominated shall be included with

the notice of the annual meeting. Nominations shall also be allowed from the members at the annual meeting.

Section 5. Meetings. A regular meeting of the Board shall be held within ten (10) days following the regular annual meeting of Unit Owners. Special meetings of the Board shall be held upon call by the President or by a majority of the Board on not less than forty-eight (48) hours' notice in writing to each Director, delivered personally or by mail or telegam. Any Director may waive notice of a meeting, or consent to the holding of a meeting without notice, or consent to any action proposed to be taken by the Board without a meeting. A Director's attendance at a meeting shall constitute his waiver of notice of said meeting.

Section 6. Removal. Any Director may be removed from office with or without cause by the vote of two-thirds (2/3) of Unit Owners.

Section 7. Compensation. Directors shall receive no compensation for their services as Directors, unless expressly provided for in resolutions duly adopted by Unit Owners.

Section 8. Quorum. Three (3) Directors shall constitute a quorum.

Section 9. Powers and Duties. The Board shall have the following powers and duties:

(a) to elect and remove the officers of the Association;

(b) to administer the affairs of the Association and the Property;

(c) to engage the services of an agent (hereinafter sometimes called the "Managing Agent") to maintain, repair, replace, administer and operate the Property or any part hereof for all Unit Owners, upon such terms and for such compensation and with such authority as the Board may approve;

(d) to formulate policies for the administration, managment and operation of the Property and the Common Elements;

(e) to adopt rules and regulations, with written notice thereof to all Unit Owners, governing the administration, management, operation and use of the Property and the Common Elements, and to amend such rules and regulations from time to time;

(f) to provide for the maintenance, repair, and replacement of the Common Elements and payments therefor, and to approve payment vouchers or to delegate such approval to the officers or the manager or Managing Agent;

(g) to provide for the designation, hiring and removal of employees and other personnel, including accountants and attorneys, and to engage or contract for the services of others, and to make purchases for the maintenance, repair, replacement, administration, management and operation of the Property and the Common Elements, and to delegate any such powers to the Managing Agent (and any such employees or other personnel who may be the employees of a Managing Agent);

(h) to appoint committees of the Board and to delegate to such committees the Board's authority to carry out certain duties of the Board;

(i) to determine the fiscal year of the Association and to change said fiscal year from time to time as the Board deems advisable;

(j) to fix the estimated annual budget, and to provide the manner of assessing and collecting from Unit Owners their respective shares of such estimated expenses, as hereinafter provided;

(k) to enter into any lease of premises suitable for use as guest or custodian apartments, upon such terms as the Board may approve;

(l) to borrow money for the purpose of repair or restoration of Common Elements without the approval of the members of the Association;

(m) to secure insurance policies as required by the Master Deed, and in this regard, annually to review the amounts of coverage afforded by such policies.

(n) unless otherwise provided herein or in the Master Deed, to comply with the instructions of a majority of Unit Owners as expressed in resolutions duly adopted at any annual or special meeting of Unit Owners;

(o) to exercise all other powers and duties of Unit Owners as a group referred to in the Horizontal Property Act of the State of Tennessee, or in the Master Deed or these By-Laws.

Section 10. Authority of Board to Act for Association. Whenever in these By-Laws the Association is given the power to take any action, it is the intention of these By-Laws that the Board shall act for the Association in all cases, except and to the extent that it is expressly provided that action be taken upon vote of the Unit Owners.

Section 11. Non-Delegation. Nothing in these By-Laws shall be considered to grant to the Board, the Association, or to the officers of the Association, any powers or duties which, by law, have been delegated to Unit Owners.

ARTICLE III

Officers

Section 1. Designation. At each regular annual meeting of the Board, the Directors present at such meeting shall elect the following officers of the Association by a majority vote:

(a) a President, who shall be a Director, who shall preside over meetings of the Board and of Unit Owners, and who shall be the chief executive officer of the Association;

(b) a Secretary, who shall keep the minutes of all meetings of the Board and of Unit Owners, and who shall, in general, perform all the duties incident to the office of Secretary, and who may be a representative of the Managing Agent;

(c) a Treasurer, who shall be responsible for financial records and books of account and the manner in which such records and books are kept and reported;

(d) such additional officers as the Board shall see fit to elect.

Section 2. Powers. The respective officers shall have the general powers usually vested in such officers; provided that the Board may delegate any specific powers to any other officer or impose such limitations or restrictions upon the powers of any officer as the Board may see fit.

Section 3. Term of Office. Each officer shall hold office for the term of one (1) year and until his successor shall have been appointed or elected and qualified.

Section 4. Vacancies. Vacancies in any office shall be filled by the Board by a majority vote of the remaining members thereof at a special meeting of said Board. Any Director so elected to fill a vacancy shall hold office for a term equal to the unexpired term of the officer he succeeds. Any officer may be removed for cause at any time by vote of two-thirds (2/3) of the total membership of the Board at a special meeting thereof.

Section 5. Compensation. The officers shall receive no compensation for their services as officers, unless expressly provided for in a resolution duly adopted by Unit Owners.

ARTICLE IV

Assessments

Section 1. Annual Budget. The Board shall cause to be prepared an estimated annual budget for each fiscal year of the Association. Such budget shall take into

account the estimated common expenses and cash requirements for the year, including, but not limited to, salaries, wages, payroll taxes, legal and accounting fees, working capital fund, supplies, materials, parts, services, maintenance, repairs, replacements, landscaping, insurance, fuel, power, and all other common expenses. To the extent that the assessments and other cash income collected from Unit Owners during the preceding year shall be more or less than the expenditures for such preceding year, the surplus or deficit, as the case may be, shall also be taken into account. The annual budget shall also take into account the estimated net available cash income for the year from the lease, operation or use of the Common Elements. The annual budget shall provide for a reserve for contingencies for the year and replacements, in reasonable amounts as determined by the Board.

Section 2. Assessments. The estimated annual budget for each fiscal year shall be approved by the Board, and copies thereof shall be furnished by the Board to each Unit Owner, not later than thirty (30) days prior to the beginning of such year. On or before the first day of the first month and of each succeeding month of the year covered by the annual budget, each Unit Owner shall pay, as his respective monthly assessment for the common expenses, one-twelfth (1/12) of his proportionate share of the common expenses for such year as shown by the annual budget. The proportionate share for each Unit Owner shall be based upon his respective ownership interest in the Common Elements as set forth in Exhibit B to the Master Deed. In the event that the Board shall not approve an estimated annual budget or shall fail to determine new monthly assessments for any year, or shall be delayed in doing so, each Unit Owner shall continue to pay each month the amount of his respective monthly assessment as last determined. Each Unit Owner shall pay his monthly assessment on or before the first day of each month to the Managing Agent or otherwise as directed by the Board. No Unit Owner shall be relieved of his obligation to pay any assessment by abandoning or not using his Unit, the Common Elements, or the Limited Common Elements.

Section 3. Partial Year or Month. For the first fiscal year, the annual budget shall be as approved by the First Board. If such first fiscal year, or any succeeding fiscal year, shall be less than a full year, then the monthly assessments for each Unit Owner shall be proportionate to the number of months and days in such period covered by such budget. Commencing with the date of occupancy of his Unit, each Unit Owner shall pay his assessment for the following month or fraction of a month, which assessment shall be in proportion to his respective ownership interest in the Common Elements and the number of months and days remaining of the period covered by the current annual budget, and which assessment shall be computed by the Board.

Section 4. Annual Report. Within ninety (90) days after the end of each fiscal year covered by an annual budget, or as soon thereafter as practicable, the Board shall cause to be furnished to each Unit Owner a statement for such year, showing the receipts and expenditures and such other information as the Board may deem desirable.

Section 5. Supplemental Budget. In the event that, during the course of any year, it shall appear to the Board that the monthly assessments, determined in accordance with the estimated annual budget for such year, are insufficient or inadequate to cover the estimated common expenses for the remainder of such year, then the Board shall prepare and approve a supplemental budget covering the estimated deficiency for the remainder of such year, copies of which supplemental budget shall be furnished to each Unit Owner, and thereupon a supplemental assessment shall be made to each Unit Owner for his proportionate share of such supplemental budget.

Section 6. Expenditures. Except for the Management Agreement described in Article II, Section 9(c) hereof and expenditures and contracts specifically authorized by the Master Deed and By-Laws, the Board shall not approve any expenditure in an amount in excess of ten percent (10%) of the annual budget for the then current year, unless required for emergency repair, protection or operation of the Common Elements or Limited Common Elements, nor enter into any contract for more than three (3) years, without the prior approval of two-thirds (2/3) of the total ownership in the Common Elements.

Section 7. Lien. It shall be the duty of every Unit Owner to pay his proportionate share of the common expenses as provided in the Master Deed, and as assessed in the manner herein provided.

If any Unit Owner shall fail or refuse to make any such payment of assessments when due, such delinquent payment shall be subject to a late charge in an amount established by the Board, and such delinquent payment shall also bear interest at the highest rate allowed by applicable law. Such delinquent payment, together with penalty and interest, shall constitute a lien, as provided in the Act, enforceable by the Board, on the interest of such Unit Owner in the Property.

The Association, or its successors and assigns, acting through the Board of its agents, shall have the right to maintain a suit to foreclose any such lien, and there shall be added to the amount due the costs of said suit and other fees and expenses, together with legal interest and reasonable attorney's fees to be fixed by the court. Furthermore, if any Unit Owner shall fail or refuse to pay when due his proportionate share of the common expenses, and such Unit Owner withholds payment thereof after demand by the

Association in writing setting forth the amount claimed, the Association shall have the right to possession of such Unit. The Association, acting through the Board, shall have the authority to exercise and enforce any and all rights and remedies as provided for in the Horizontal Property Act, the Master Deed, or these By-Laws, or as are otherwise available at law or in equity, for the collection of all unpaid assessments.

Section 8. Records and Statement of Account. The Board shall cause to be kept detailed and accurate records in chronological order of its receipts and expenditures affecting the Common Elements, specifying and itemizing the common expenses incurred. Payment vouchers may be approved in such manner as the Board may determine.

The Board shall, upon receipt of ten (10) days' written notice to the Association and upon payment of a reasonable fee, furnish to any Unit Owner a statement of his account setting forth the amount of any unpaid assessment or other charges due and owing from such Unit Owner.

Section 9. Discharge of Liens. The Board may cause the Association to discharge any mechanic's lien or other encumbrance which in the opinion of the Board may constitute a lien against the Property or the Common Elements, rather than a lien against only a particular Unit. When less than all the Unit Owners are responsible for the existence of any such lien, the Unit Owners responsible shall be jointly and severally liable for the amount necessary to discharge the same and for all costs and expenses, including attorney's fees, incurred by reason of such lien.

Section 10. Holding of Funds. All funds collected hereunder shall be held and expended for the purposes designated herein, and (except for such special assessments as may be levied hereunder against less than all the Unit Owners and for such adjustments as may be required to reflect delinquent or prepaid assessments) shall be deemed to be held for the benefit, use and account of all the Unit Owners in the percentages set forth on Exhibit B to the Master Deed.

Section 11. Working Capital. There shall be established a working capital fund equal to two months' assessments for each Unit. Each Unit's share of the working capital fund shall be collected and transferred to the Association at the time of closing of the sale of each Unit and maintained in an account for the use and benefit of the Association. Amounts paid into the fund shall not be considered as advance payment of regular assessments. The contribution to the working capital fund for each unsold Unit shall be paid to the Association within sixty (60) days after the date of the conveyance of the first Unit. The purpose of the fund is to insure that the Association will have cash available to meet unforeseen expenditures, or to acquire additional equipment or services deemed necessary or desirable by the Board.

ARTICLE V

USE AND OCCUPANCY RESTRICTIONS

Section 1. General. No unlawful, noxious or offensive activities shall be carried on in any Unit or elsewhere on the Property, nor shall anything be done therein or thereon which shall constitute a nuisance or which shall in the judgment of the Board cause unreasonable noise or disturbance to others.

Each Unit Owner shall maintain his Unit in good condition and in good order and repair, at his own expense, and shall not do or allow anything to be done in his Unit which may increase the cost or cause the cancellation of insurance on other Units or on the Common Elements. The following restrictions shall also apply:

(a) Incinerators for garbage, trash, or other refuse shall not be used or permitted to be erected or placed on any Unit or the Limited Common Elements serving the Unit. Any and all equipment, coolers, woodpiles (except logs for wood-burning fireplaces, neatly stacked), garbage cans, refuse, or storage piles placed on any Unit or the Limited Common Elements serving the Unit, whether temporary or permanent, shall be walled in to conceal the same from the view of neighboring Units, roads, streets, and open areas. Plans for all screening walls and enclosures must be approved by the Association prior to construction.

(b) No lumber, brick, stone, block, concrete, or other building materials or any other thing used for building purposes shall be stored on any Unit or the Limited Common Elements serving the Unit except for the purpose of construction on such Unit or the Limited Common Elements serving the Unit, and then only for such length of time as is reasonably necessary for the construction of the improvements then in progress.

(c) No outside radio transmission tower, receiving antenna or outdoor television antenna shall be erected within the Property.

(d) Outside clotheslines and clothes hanging devices shall not be permitted.

(e) All mail boxes shall conform to the specifications provided by the Developer or the Association.

(f) No advertising sign of any kind whatsoever shall be erected upon or displayed or otherwise exposed to view on any Unit without the prior written consent of the Association; provided that this requirement shall not preclude the installation by the Association of signs identifying the entire development and provided further that this requirement shall not preclude the placement by Unit Owners of "For Sale" signs in the front of individual Units of such size, character, and number as shall from time to time be approved by the Association.

(g) No house trailer, recreational vehicle, camper, tent, shed, or any other such vehicle, trailer, or temporary structure shall be permitted on the Property; provided, however, that temporary buildings and other structures shall be permitted during the construction period or as a temporary real estate sales office of the Association for the sale of Units. No garage, outbuilding, or other appurtenant structure shall be used for residential purposes, either temporarily or permanently.

(h) No exposed above-ground tanks or receptacles shall be permitted for the storage of fuel, water, or any other substance, except for refuse produced through normal daily living and of a nature which is satisfactory for pick-up by the Metropolitan Department of Public Works. All refuse containers of this type shall be screened from view from the street and adjoining Units.

(i) The pursuit of any inherently dangerous activity or hobby, including, without limitation, the assembly and disassembly of motor vehicles or other mechanical devices, the shooting of firearms, fireworks, or pyrotechnic devices of any type or size, and other such activities shall not be pursued or undertaken on the Property without the consent of the Association.

(j) No animals, livestock, or poultry of any kind shall be raised, bred, pastured, or maintained on any Unit, except household pets which may be kept thereon in reasonable numbers as pets for the sole pleasure of the occupants, but not for any commerical purpose or use. All pets shall be kept by their respective owners at all times within fenced areas to be located upon the Unit or the Limited Common Elements serving the Unit, or on a leash. The Association may take appropriate measures to insure compliance with this provision, including requiring the permanent removal from the Property of any pets deemed to be a nuisance.

(k) No Unit shall be used for any commercial or business purpose. Each Unit Owner shall refrain from any act or use of his Unit which could reasonably cause embarrassment, discomfort, annoyance, or nuisance to the neighborhood. Boats and boat trailers may be stored on the Property, but may not be visible from neighboring Units, streets, roads, or open areas. No motorcycle, motorbike, motor scooter, or any other unlicensed motorized vehicle shall be permitted to be operated on or in the streets or other Common Areas.

(l) Unit Owners shall keep the doors to garages closed except when entering and exiting such garage and all garages will be equipped with automatic opening and closing devices.

Section 2. Leases. All leases or rental agreements for Units shall be in writing and must be specifically subject to the Master Deed and By-laws. A copy of every such lease, as and when executed, shall be furnished to the Board. Any lease agreement of a Unit must have a minimum initial term of six (6) months. The lessee under every such lease shall be bound by and subject to all of the obligations under this Master Deed and By-Laws, of Unit Owner making such lease and the lease shall expressly so provide. Any Unit Owner making such lease shall not be relieved thereby from any of said obligations. The Board shall have all the authority in its sole discretion to require at any time that any Unit Owner who is leasing his Unit, place on deposit with the Board such sums as the Board may require and determine to be used as an indemnity against loss or damage to the Common Elements which might be caused by such Unit Owner's lessee. The terms of the indemnity shall be such terms as might be satisfactory to the Board. The Board shall furnish Unit Owner a notice in writing which shall constitute that Unit Owner's notice to make such deposit. In the event Unit Owner fails to comply with the terms of the notice within ten (10) days from the date the notice is mailed to him, the Board at its option may elect to terminate the subject lease. The Board shall give Unit Owner and his lessee notice of such election in writing.

Section 3. Use by Developer. During the period of sale by Developer of any Units, Developer, Developer's agents, employees, contractors and subcontractors, and their respective agents and employees, shall be entitled to access, ingress to and egress from the Buildings and Property as may be required for the egress for purposes of sale of Units. In addition, Developer reserves the right to enter into, upon, over and under any Unit for a period of one (1) year after the date of sale of the Unit for such purposes as may be reasonably necessary for Developer or its agents to service any Unit. While Developer owns any of the Units and until each Unit sold by it is occupied by Purchasers,

Developer and its employees may use and show one or more of such unsold or unoccupied Units as a model Unit or Units and may use one or more of such unsold or unoccupied Units as a sales office, and may maintain customary signs in connection herewith.

Section 4. Wiring. No Unit Owner shall overload the electrical wiring in any Building, or operate any machines, appliances, accessories, or equipment in such manner as to cause, in the judgment of the Board, an unreasonable disturbance to others, or connect any machines, appliances, accessories or equipment to the heating or plumbing system without the prior written consent of the Board or the prior written consent of the Managing Agent, given in accordance with the Board's directions.

Section 5. Rules and Regulations. Unit Owners shall be subject to such further restrictions as may be contained in Rules and Regulations of the Association concerning the use of Units and the Common Elements which may be enacted from time to time by the Board. All such Rules and Regulations shall be binding Rules and Regulations of the Association unless rejected by at least sixty percent (60%) of the votes of Unit Owners, and copies of such Rules and Regulations and any amendments or additions thereto shall be furnished to all Unit Owners upon request.

ARTICLE VI

Contractual Powers

No contract or other transaction between this Association and one or more of its Directors, or between the Association and any corporation, firm or association in which one or more of the Directors of the Association are Directors, or are financially interested, is void or voidable because such Director or Directors are present at the meeting of the Board or a committee thereof which authorizes or approves the contract or transaction or because his or their votes are counted, if the circumstances specified in either of the following subparagraphs exists:

(a) the fact of the common directorship or financial interest is disclosed or known to the Board or committee and noted in the minutes and the Board or committee authorizes, approves or ratifies the contract or transaction in good faith by a vote sufficient for the purpose without counting the vote or votes of such Director or Directors; or

(b) the contract or transaction is just and reasonable as to the Association at the time it is authorized or approved.

Common or interested Directors may be counted in determining the presence of a quorum at a meeting of the Board or a committee thereof which authorizes, approves or ratifies a contract or transaction.

ARTICLE VII

Amendments

These By-Laws may be amended or modified from time to time by action or approval of two-thirds (2/3) of the Unit Owners. Such amendments shall be recorded in the office of the Register of Davidson County, Tennessee.

ARTICLE VIII

Indemnification

Section 1. General. To the extent permitted by law, the Association shall indemnify and hold harmless each of its Directors and officers, each member or any committee appointed pursuant to these By-Laws, against all contractual and other liabilities to others arising out of contracts made by, or other acts of such Directors, officers, or committee members on behalf of Unit Owners, or arising out of their status as Directors, officers, or committee members unless any such contract or act shall have been made fraudulently or with gross negligence or criminal intent. It is intended that the foregoing indemnification shall include indemnification against all costs and expenses (including, but not limited to, counsel fees, amounts of judgments paid and amounts paid in settlement) reasonably incurred in connection with the defense of any claim, action, suit or proceeding, whether civil, criminal, administrative or otherwise, in which any such Director, officer, or committee member may be involved by virtue of such person's being or having been such Director, officer, or committee member, provided, however, that such indemnity shall not be operative with respect to (a) any matter as to which such person shall have been finally adjudged in such action, suit or proceeding to be liable for gross negligence or fraud in the performance of his duties as such Director, officer, or committee member, or (b) any matter settled or compromised, unless, in the opinion of independent counsel selected by or in a manner determined by the Board, there is not reasonable ground for such person's being adjudged liable for gross negligence or fraud in the performance of his duties as such Director, officer, or committee member.

Section 2. Success on Merits. To the extent that a member of the Board, or an officer of the Association, or a member of any committee appointed pursuant to these By-Laws has been successful on the merits or otherwise defense of any action, suit or proceeding referred to in Section 1, or in defense of any claim, issue or matter therein, he shall be indemnified against expenses (including attorney's fees) actually and reasonably incurred by him in connection therewith.

Section 3. Advance Payment. Expenses incurred in defending a civil or criminal action, suit or proceeding may be paid by the Association in advance of the final disposition of such action, suit or proceeding as authorized by the Board in the specific case upon receipt of an undertaking by or on behalf of the person or entity seeking such indemnification or payment in advance to repay such amount unless it shall ultimately be determined that he is entitled to be indemnified by the Association as authorized in this Article VIII.

Section 4. Miscellaneous. The Association and the Board shall have the power to raise and the responsibility for raising, by special assessment or otherwise, any sums required to discharge its obligations under this Article; provided, however, that the liability of any Unit Owner arising out of any contract made by or other acts of the Directors, officers, or members of such committees, shall be limited to such proportion of the total liability hereunder as said Unit Owner's percentage of interest in the Common Elements bears to the total percentage interest of all Unit Owners in the Common Elements. Every agreement made by the Directors, officers, or members of such committees, or by the Managing Agent on behalf of Unit Owners shall provide that the Directors, officers, or members of such committees, or the Managing Agent, as the case may be, are acting only as agents for Unit Owners and shall have no personal liability thereunder (except as Unit Owners), and that each Unit Owner's liability thereunder shall be limited to such proportion of the total liability thereunder as his percentage of interest in the Common Elements bears to the total percent interest of all Unit Owners in the Common Elements. The indemnification provided by this Article VIII shall not be deemed exclusive of any other rights to which those seeking indemnification may be entitled under any statute, agreement, vote of members of the Association, or disinterested members of the Board or otherwise, both as to action in his official capacity and as to action in another capacity while holding such office. Such right to indemnification shall continue as to a person or entity who has ceased to be a member of the Board, officer of the Association, or member of such committee, and shall inure to the benefit of the heirs, executors, administrators, successors and assigns of such person or entity.

ARTICLE IX

Mortgages

Section 1. Notice to Board. A Unit Owner who mortgages his Unit shall notify the Board of the name and address of his mortgagee and shall file a conformed copy of the note and deed of trust or mortgage with the Board; and the Board shall maintain such information in a book entitled "Mortgages of Units."

Section 2. Notice of Unpaid Common Charges. The Board, whenever so requested in writing by a mortgagee of a Unit, shall promptly report any then unpaid common charges due from, or any other default by, the owner of the mortgaged Unit.

Section 3. Notice of Default. The Board, when giving notice to a Unit Owner of a default in paying common charges or other default, shall send a copy of such notice to each holder of a mortgage covering such Unit whose name and address has theretofore been furnished to the Board.

Section 4. Examination of Books. Each Unit Owner and each mortgagee of a Unit shall be permitted to examine the books of account of the Association at reasonable times, on business days, but not more often than once a month.

Section 5. Interest of Valid First Mortgagee. The interest of a valid first mortgagee shall be superior to the interest of the Board in the event of a default, and nothing in this instrument shall be construed to the contrary. If the first mortgagee has incorporated the terms of these By-Laws, the Master Deed and the contract in its deed of trust, then said first mortgagee may at its option declare a default in its deed of trust by reason of any default hereunder, and may proceed to enforce its rights according to the terms of the deed of trust notwithstanding any enforcement instituted by the Board.

ARTICLE X

Definition of Terms


The terms used in these By-Laws, to the extent they are defined therein, shall have the same meaning as set forth in the Master Deed for Chickering Woods, of record in the Office of the Register of Davidson County, Tennessee.

The term "member" as used in these By-Laws, means "Unit Owner" as defined in the Master Deed.

ARTICLE XI

Conflicts

These By-Laws are set forth to comply with the requirements of Chapter 27 of Title 66, Tennessee Code Annotated, as it may be amended from time to time, and to allow the By-Laws to control in specific situations where such law allows. In the event any of the By-Laws conflict with the provisions of said statute or of the Master Deed, the provisions of said statute or of the Master Deed, as the case may be, shall control.

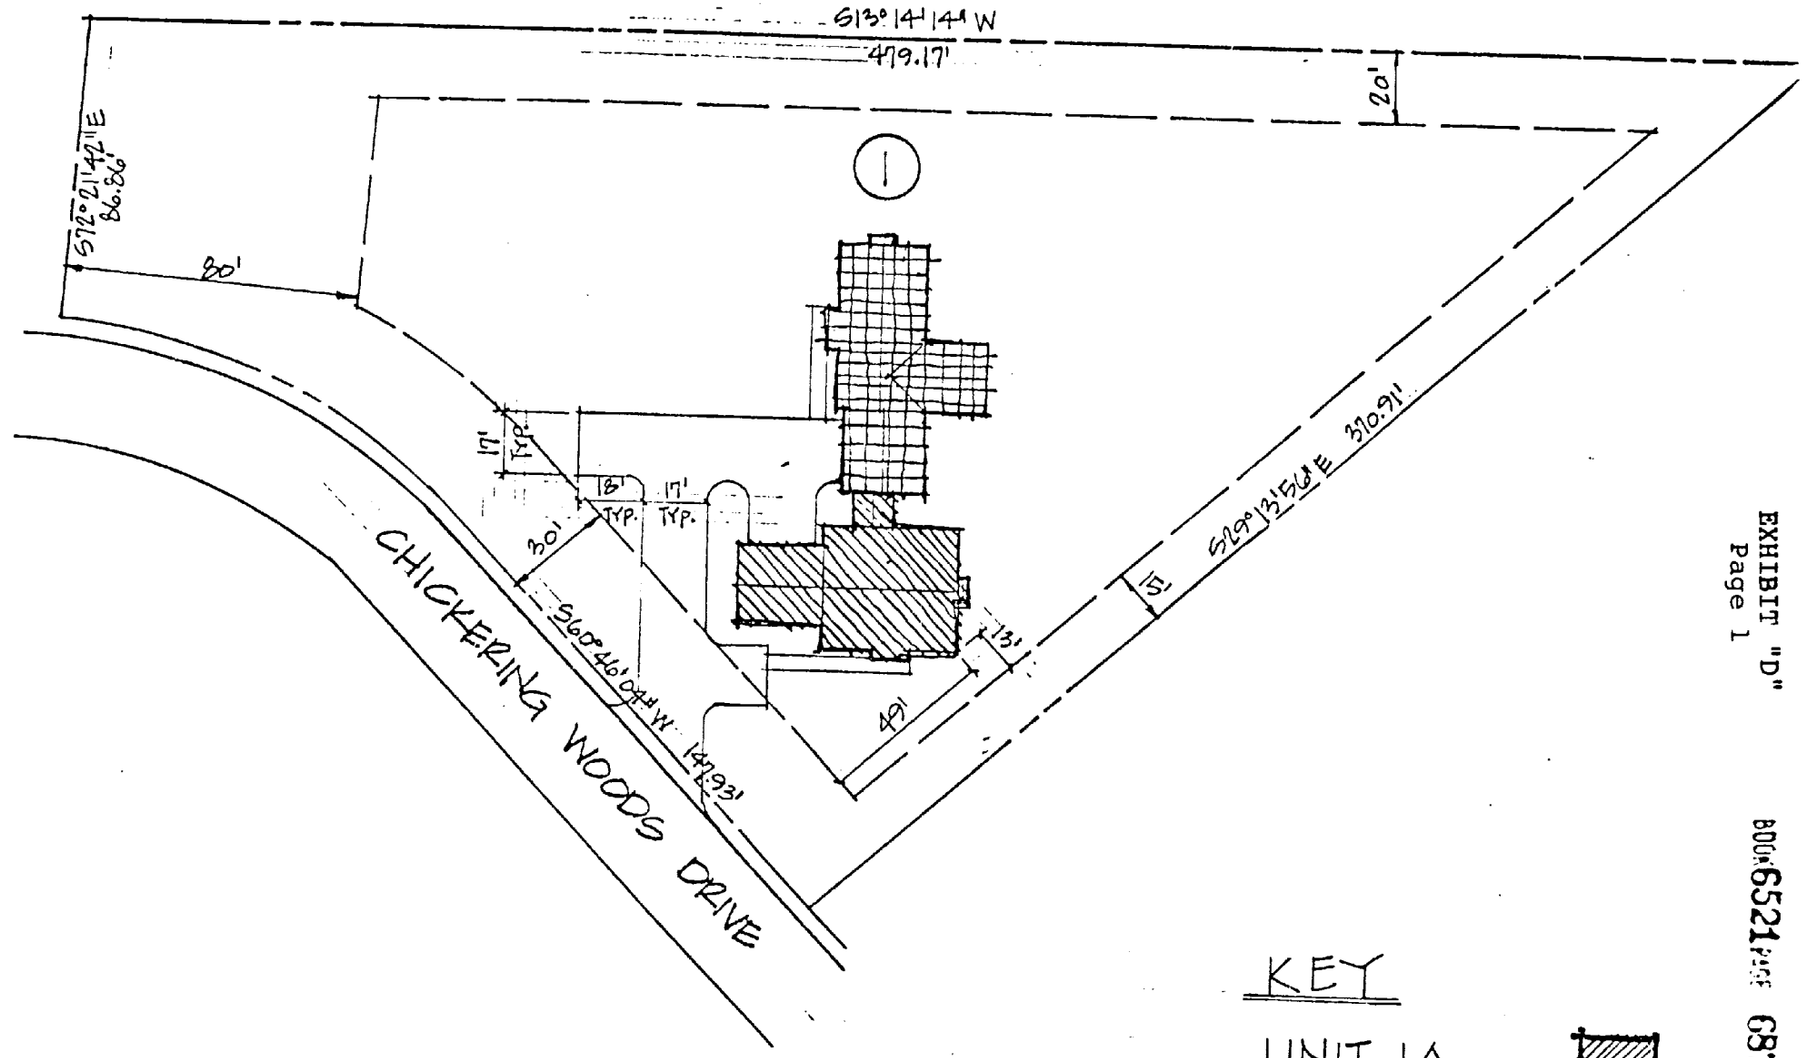


CONDOMINIUM
SITE PLAN - LOT 1

SCALE: 1" = 50'

CHICKERING WOODS


EXHIBIT "D"
Page 1

BOOK 6521 PAGE 687

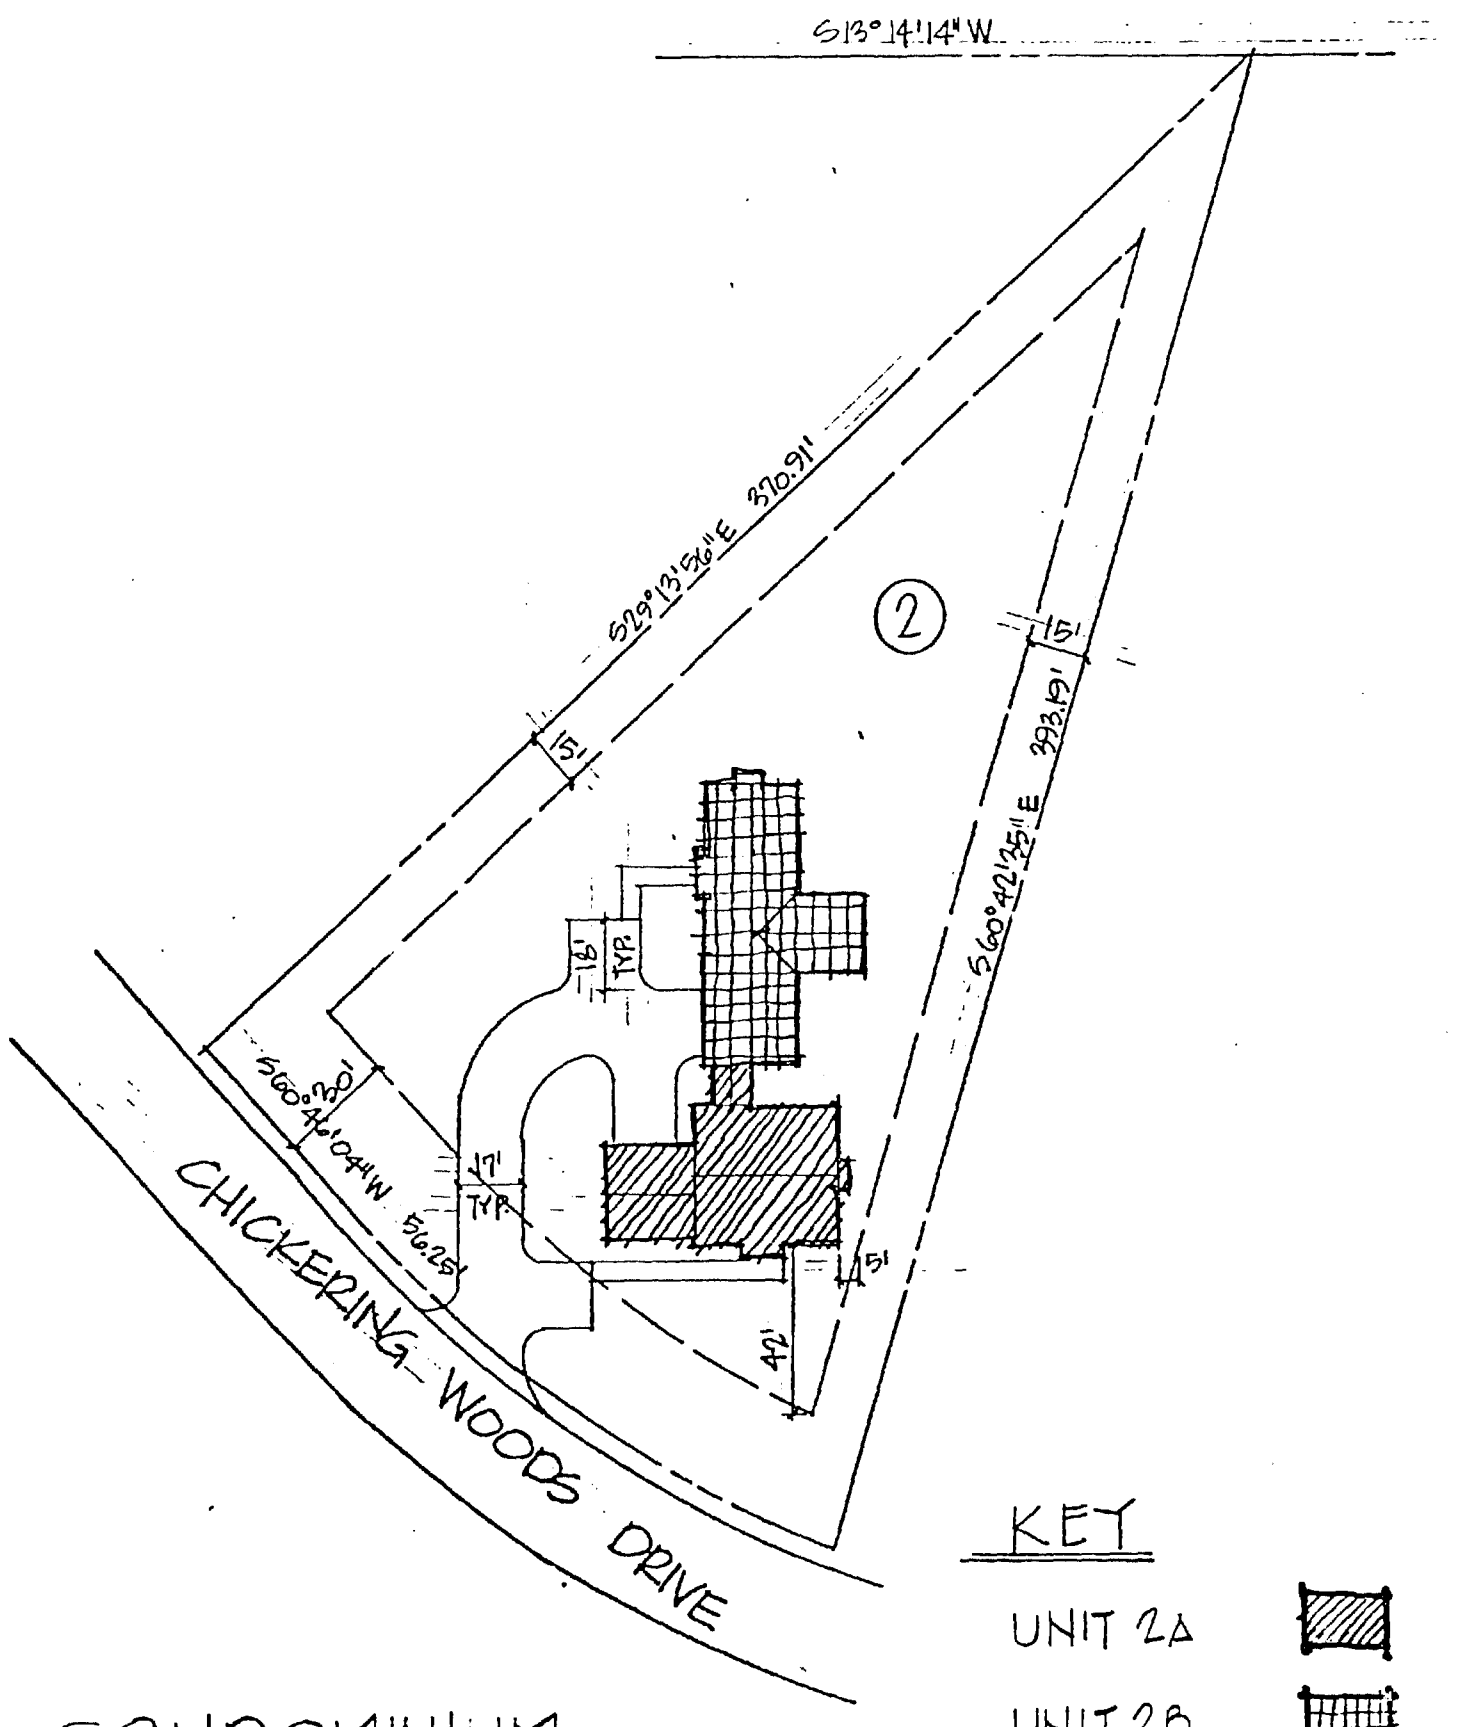

CONDOMINIUM
SITE PLAN - LOT 2

CHICKERING WOODS

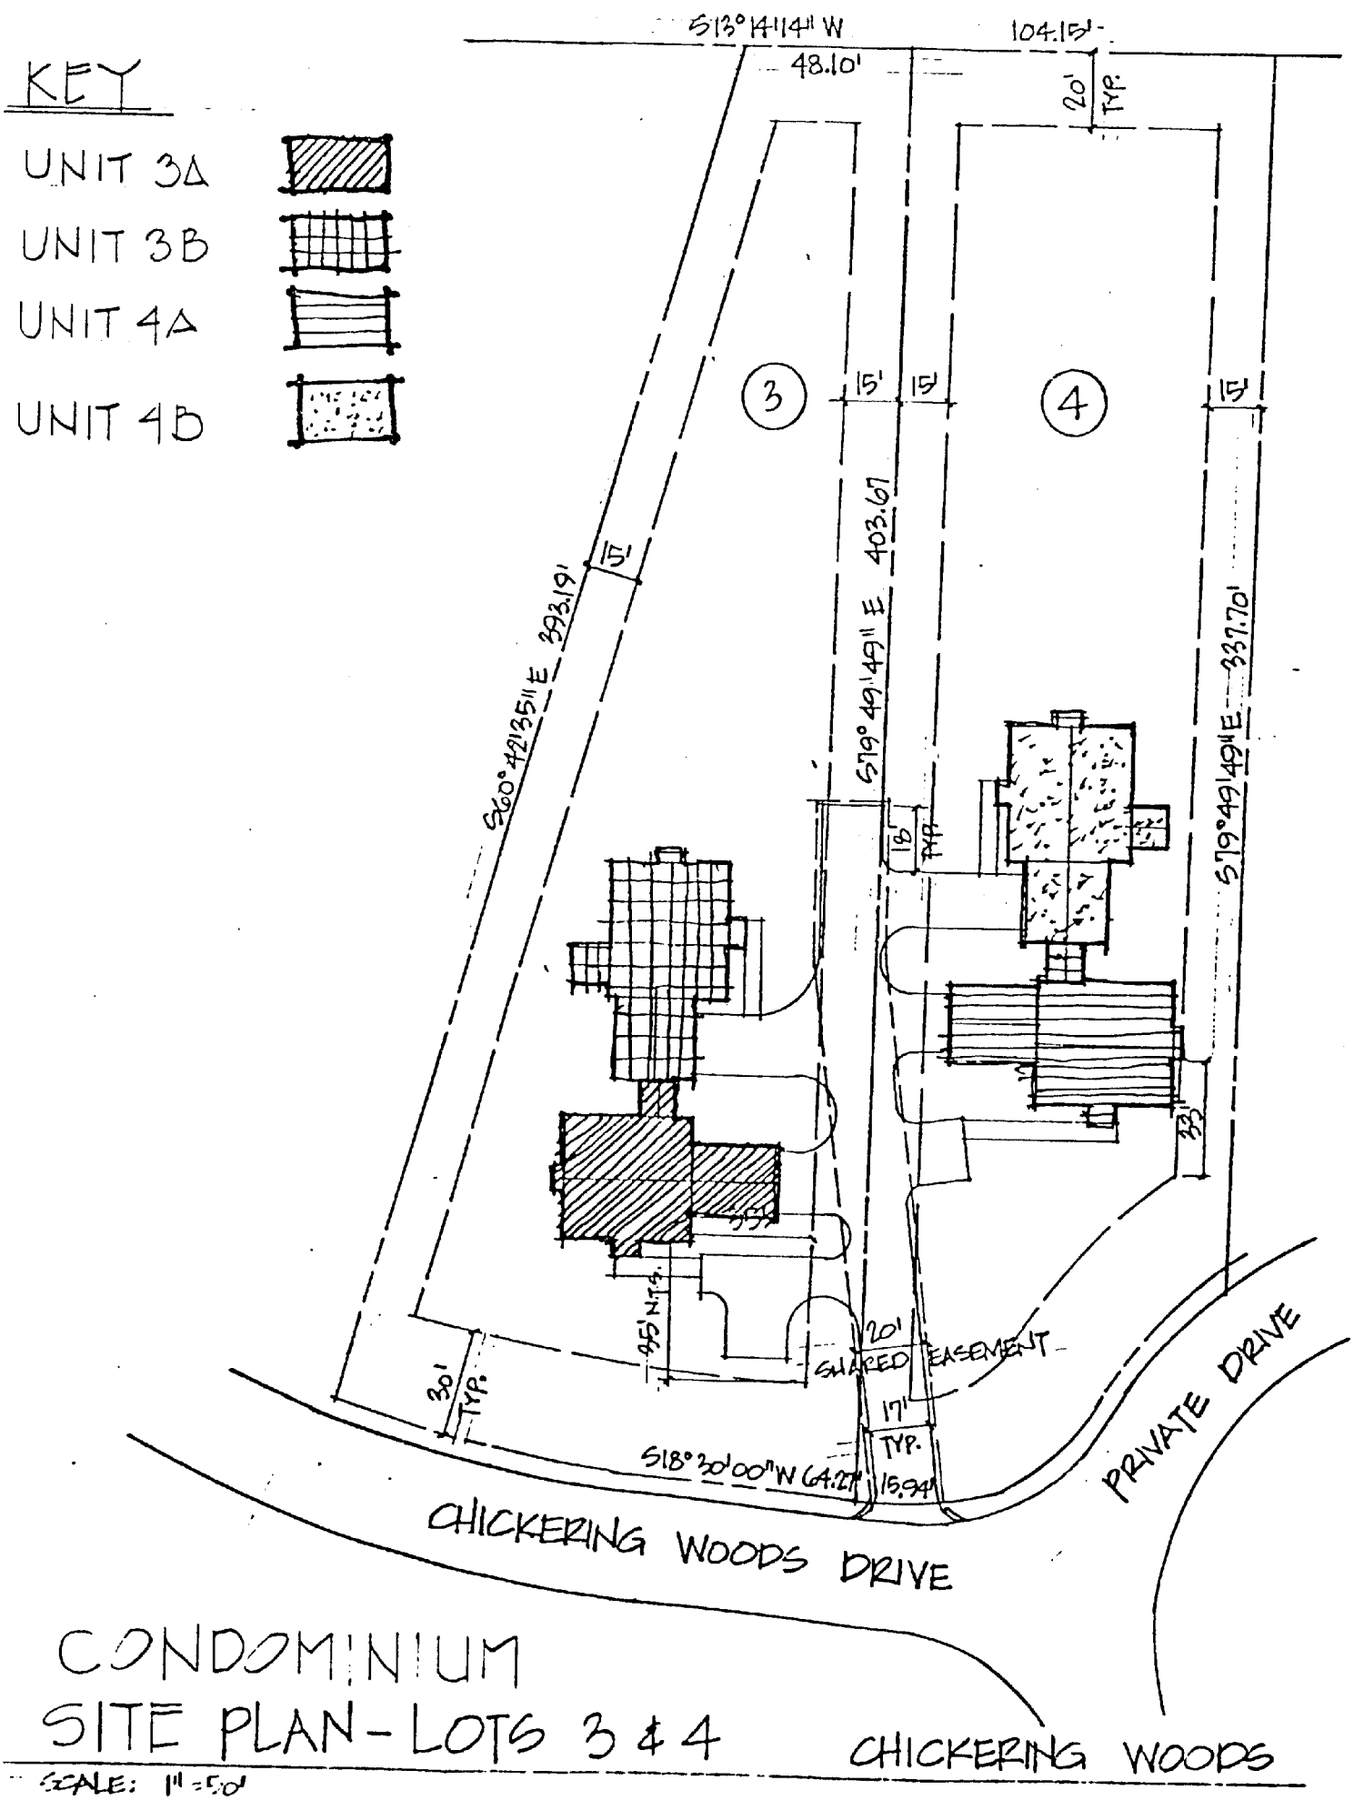


CONDOMINIUM
SITE PLAN - LOTS 3 & 4

CHICKERING WOODS


SCALE: 1" = 50'

BOOK 6521 PAGE 630

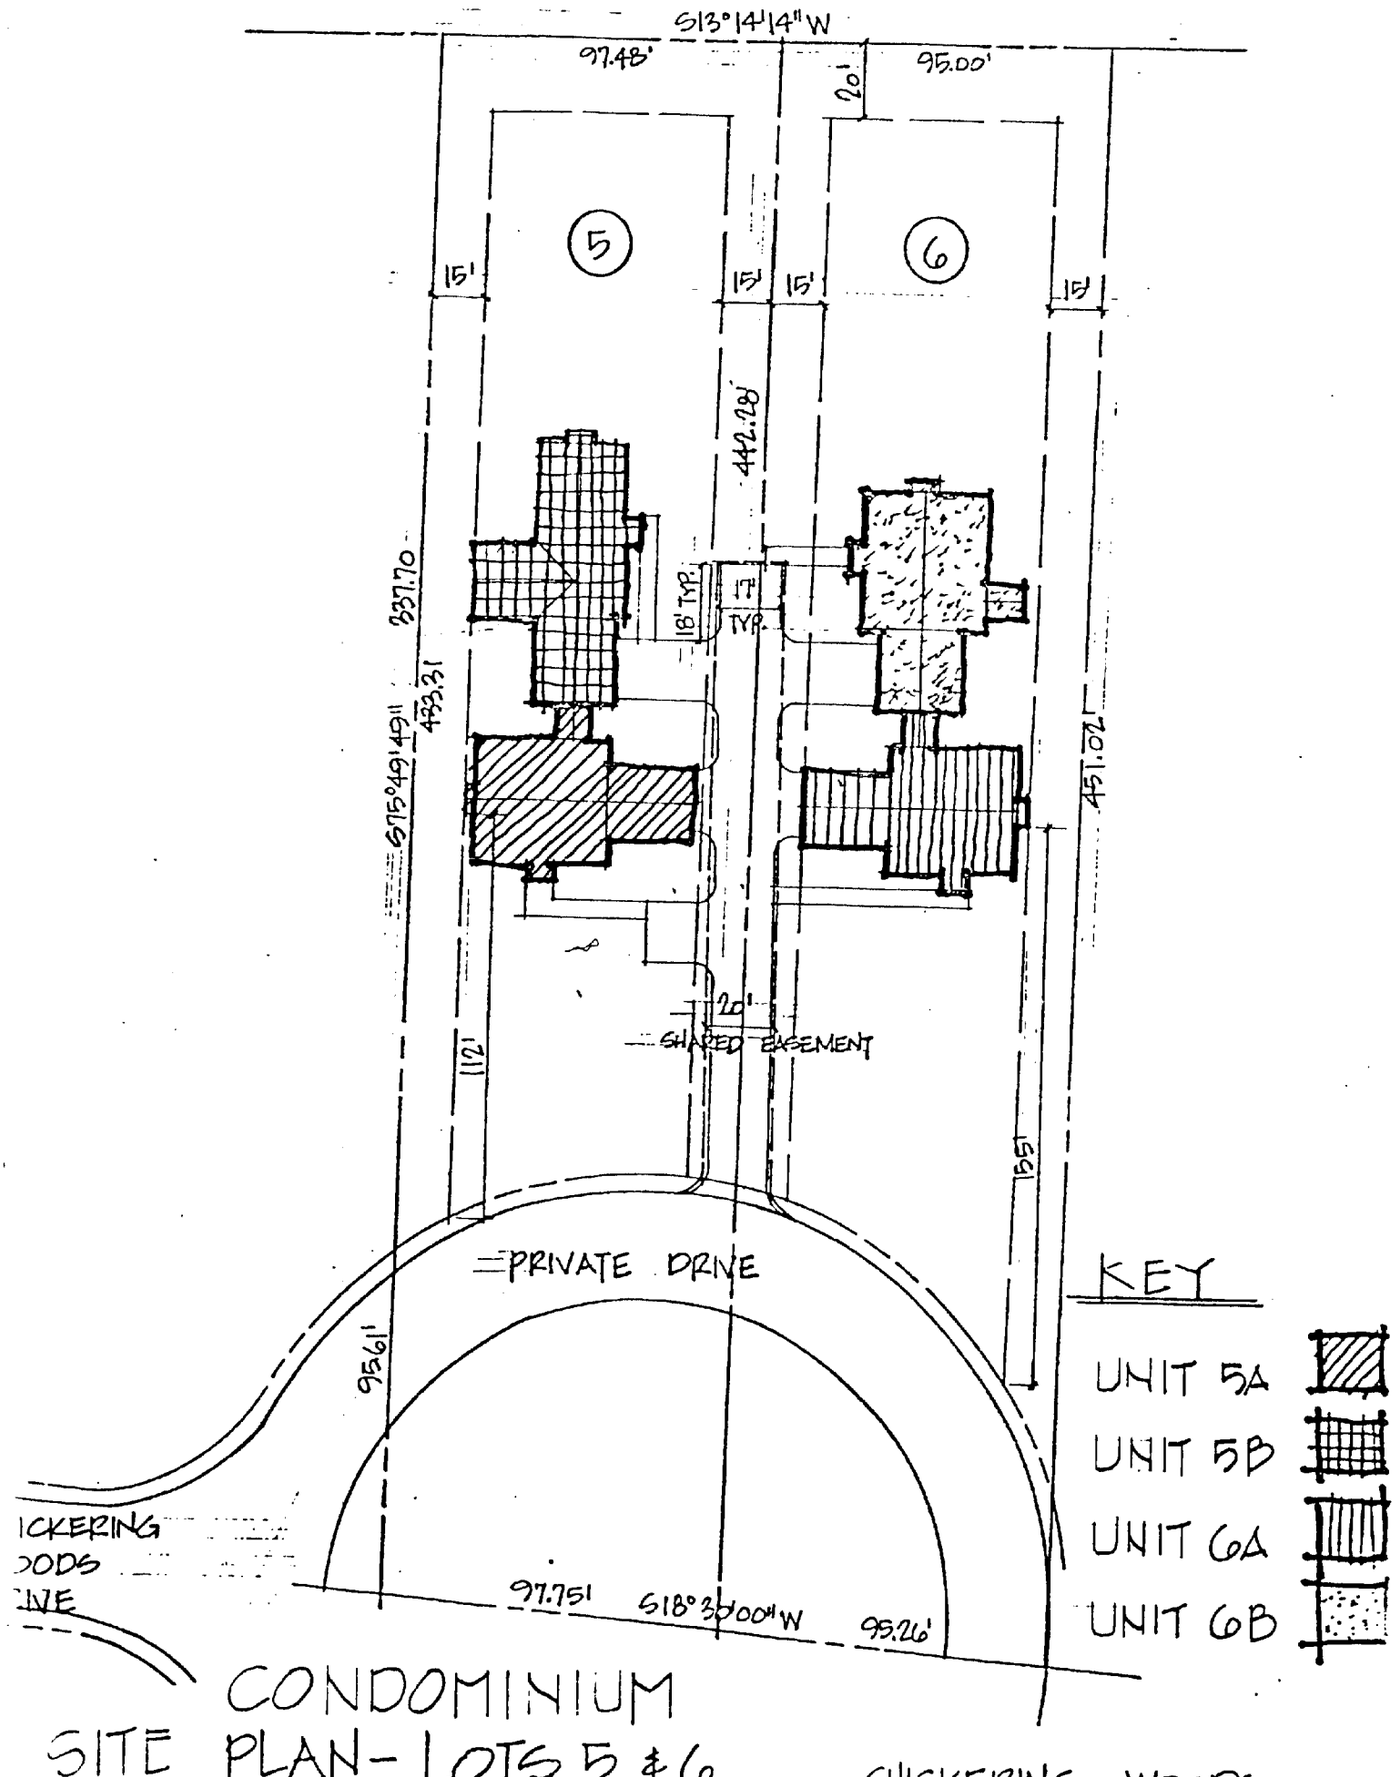

CONDOMINIUM
SITE PLAN - LOTS 5 & 6 CHICKERING WOODS


SCALE: 1" = 50'

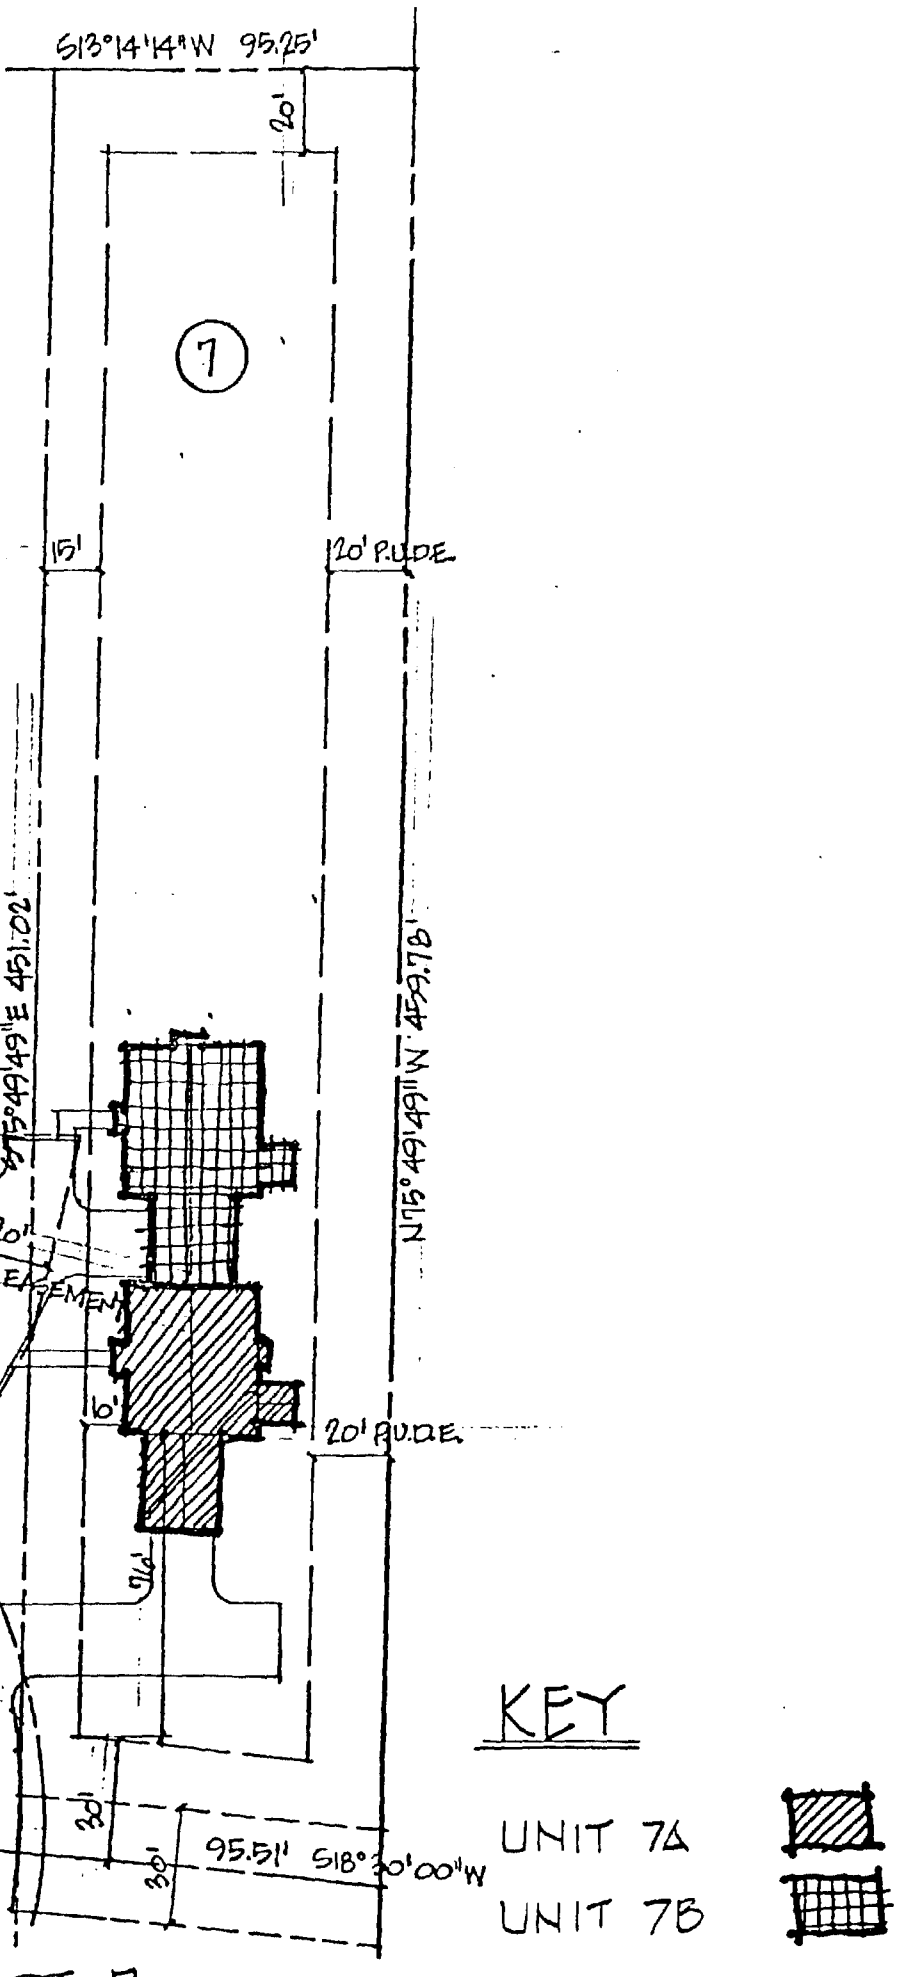

CONDOMINIUM
SITE PLAN-LOT 7

CHICKERING WOODS

SCALE: 1" = 50'

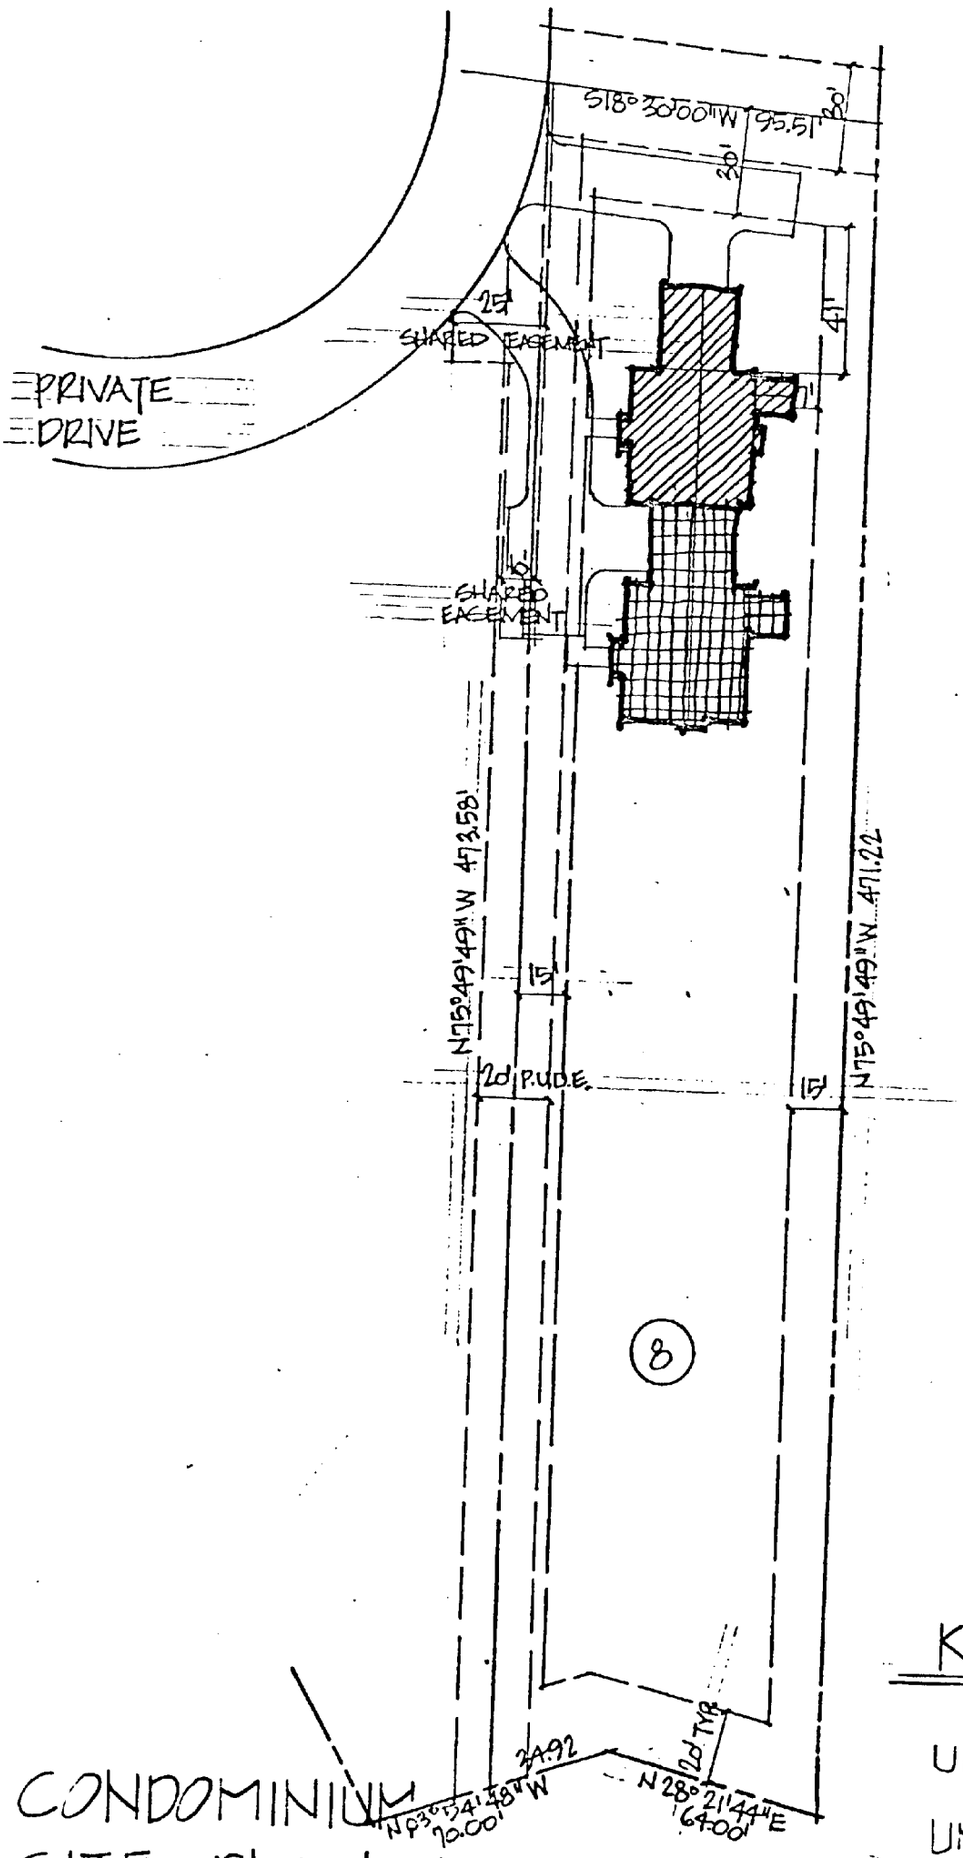

KEY

UNIT 8A


UNIT 8B

CONDOMINIUM SITE PLAN - LOT 8

SCALE: 1" = 50'

CHICKERING WOODS


BOOK 6521 PAGE 693

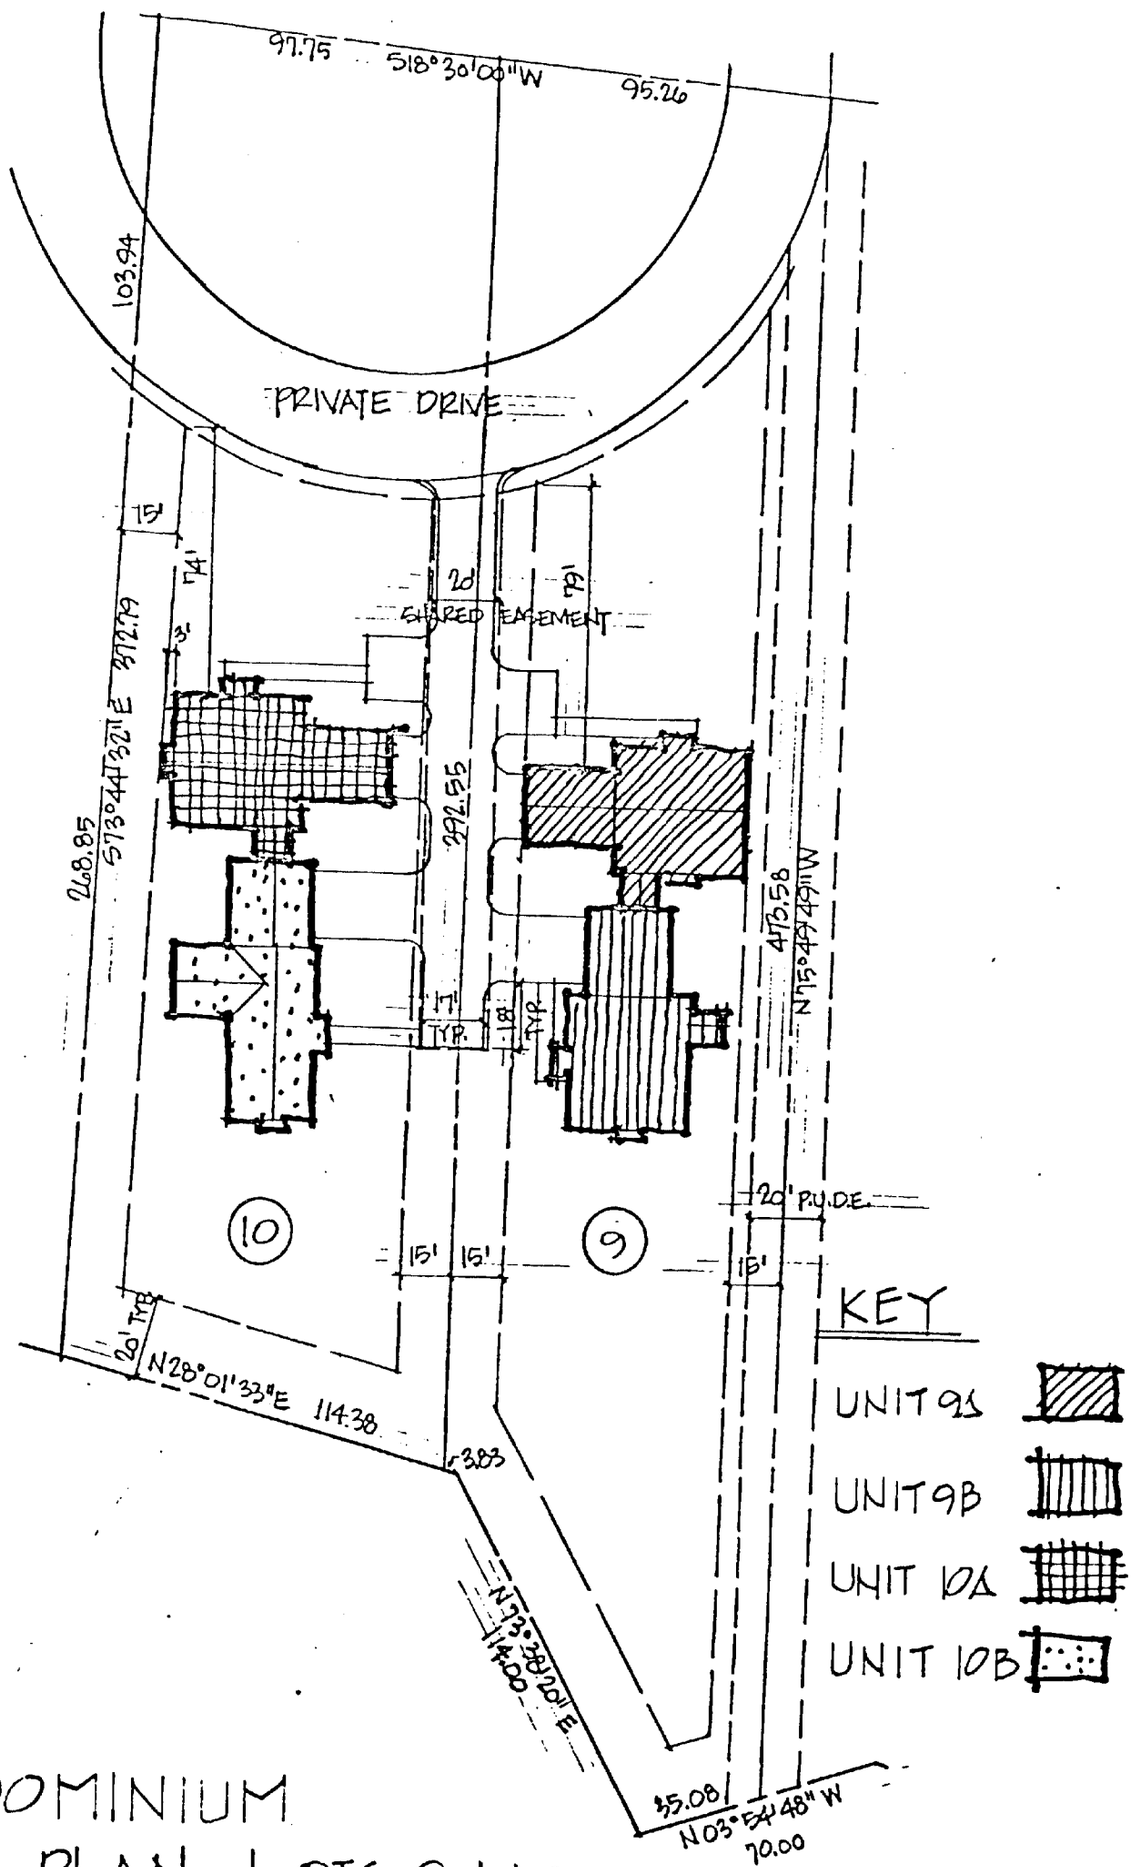

CONDOMINIUM SITE PLAN - LOTS 9 & 10

CHICKERING WOODS

SCALE: 1" = 50'

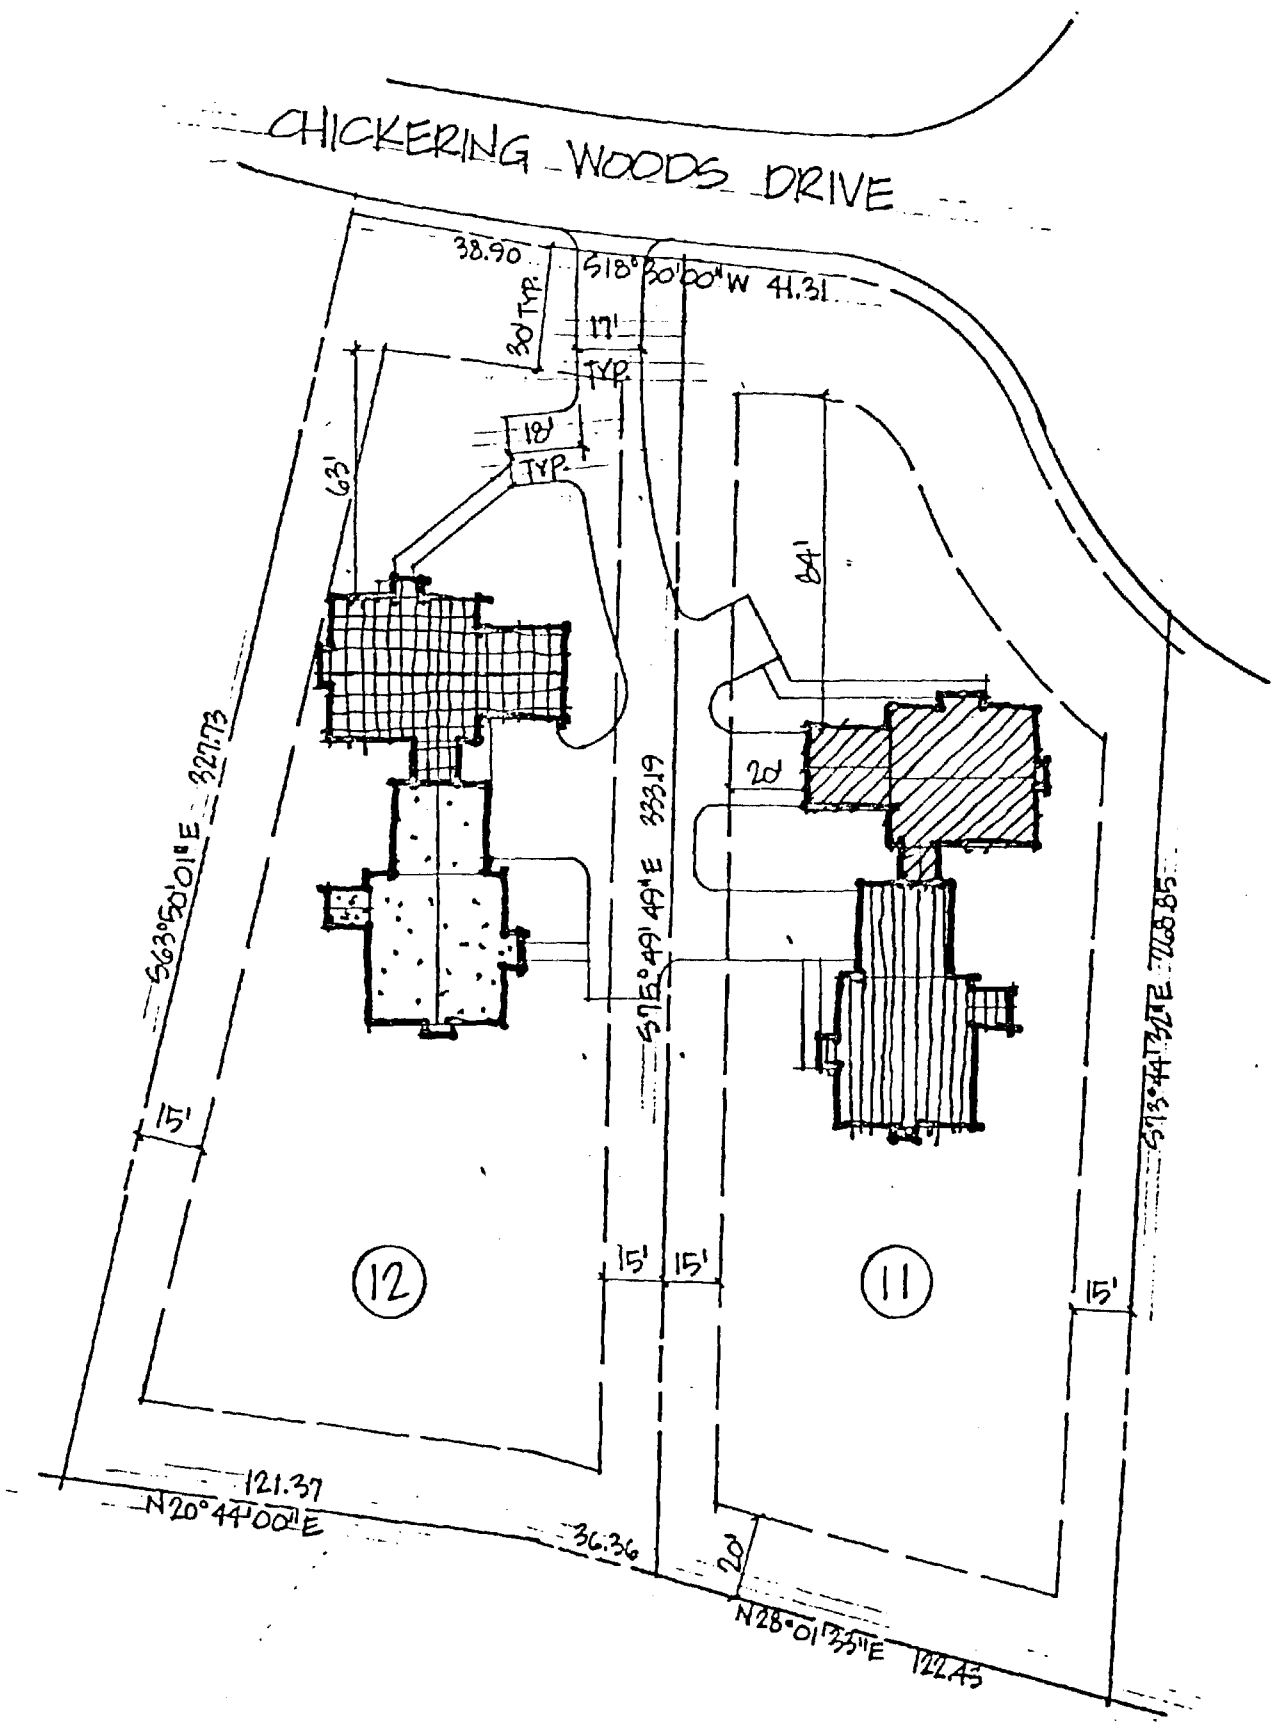

CONDOMINIUM
SITE PLAN - LOTS 11 & 12


UNIT 11A
UNIT 11B
UNIT 12A
UNIT 12B

CHICKERING WOODS

SCALE: 1" = 50'

EXHIBIT "D"
Page 9

BOOK 6521 PAGE 695

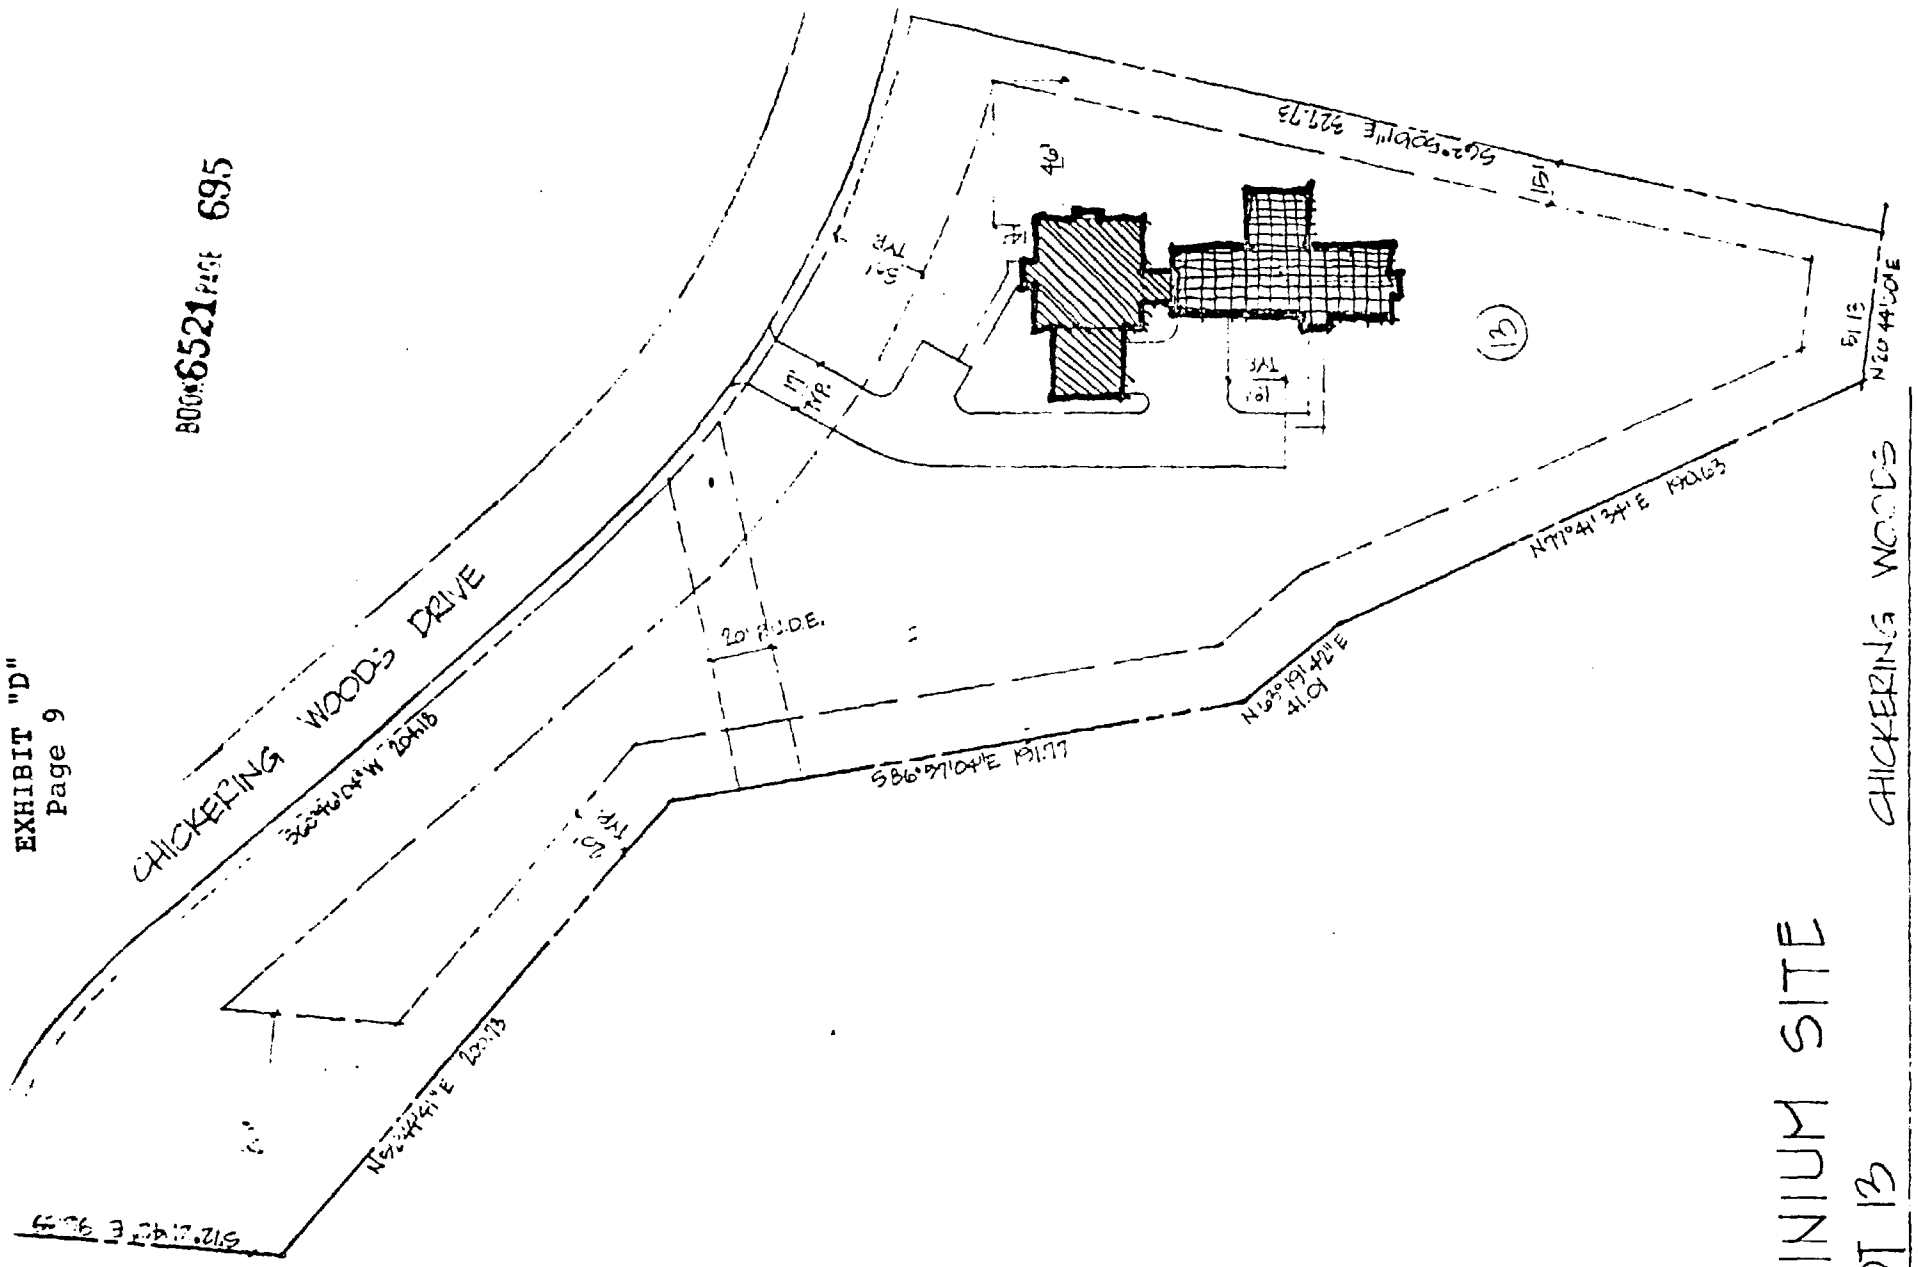

CHICKERING WOODS

CONDOMINIUM SITE
PLAN - LOT 13

KEY
UNIT 13A
UNIT 13B

RUSH

IDENTIF. REFERENCE
FELIX L. WILSON II REGISTER
DAVIDSON COUNTY, TN
MAR 29 9 33 AM '85

I 92689