Prepared by:

Saturn and Mazer Title Services, Inc.
212 Third Avenue, North
Nashville, TN 37201

Davidson County REST
Recvd: 02/06/06 15:43 2 pgs
Fees:12.00 Taxes:0.00
20060206-0014793

AMENDMENT

Hamilton Crossings Townhomes, A P.U.D., recorded in Instrument No.: 20040212-0016945 and amended in Instrument No.: 20050310-0026734, is hereby amended further to include the attached description of additional lots, to be identified as Phase 3. Signed this 31st day of January, 2006.

J. D. EATHERLY, Declarant

STATE OF TENNESSEE)
COUNTY OF DAVIDSON)

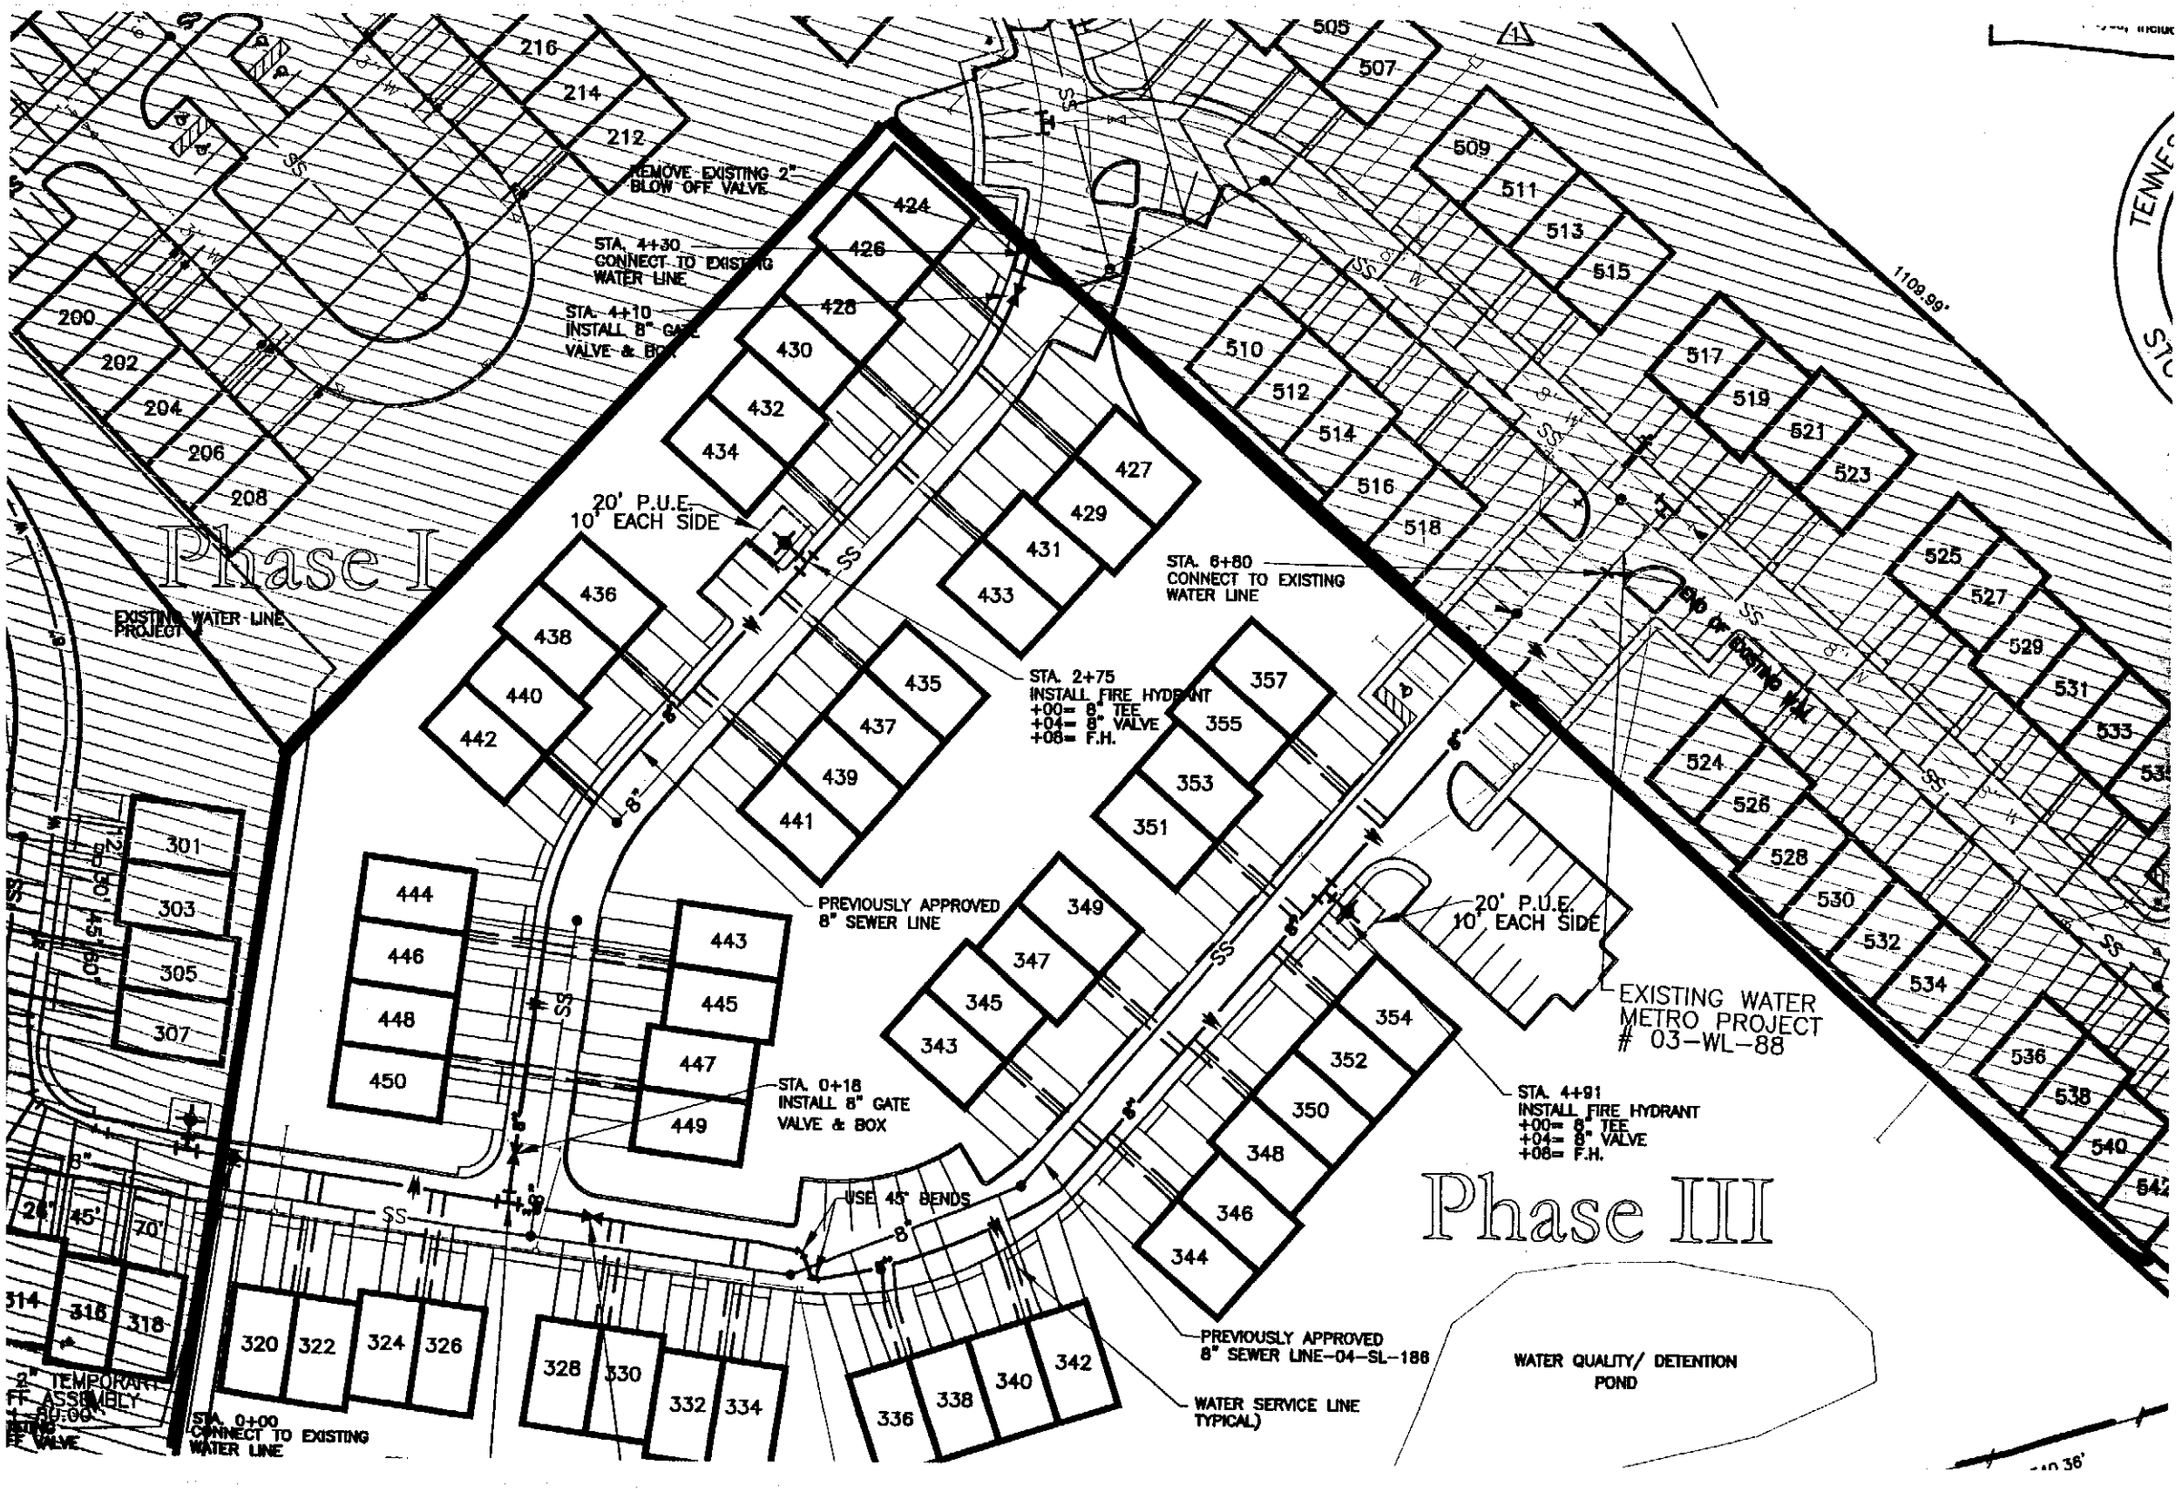
Personally appeared before me, THE UNDERSIGNED authority, a Notary Public in and for said County, and State the within named J. D. EATHERLY, the bargainor, with whom I am personally acquainted or proved to me on the basis of satisfactory evidence and who acknowledged the execution of the within instrument for the purposes therein contained.

Witness my hand and official seal at Nashville, Tennessee, this the 31st day of January, 2006.

NOTARY PUBLIC

My Commission Expires: 5-24-2008

JANET S. DAVIS
NOTARY PUBLIC AT LARGE
DAVIDSON COUNTY, TENN.


Phase I
Phase III
EXISTING WATER LINE PROJECT
REMOVE EXISTING 2" BLOW OFF VALVE
STA. 4+30 CONNECT TO EXISTING WATER LINE
STA. 4+10 INSTALL 8" GATE VALVE & BOX
20' P.U.E. 10' EACH SIDE
STA. 6+80 CONNECT TO EXISTING WATER LINE
STA. 2+75 INSTALL FIRE HYDRANT +00= 8" TEE +04= 8" VALVE +08= F.H.
PREVIOUSLY APPROVED 8" SEWER LINE
STA. 0+18 INSTALL 8" GATE VALVE & BOX
USE 45° BENDS
STA. 4+91 INSTALL FIRE HYDRANT +00= 8" TEE +04= 8" VALVE +08= F.H.
EXISTING WATER METRO PROJECT # 03-WL-88
PREVIOUSLY APPROVED 8" SEWER LINE-04-SL-186
WATER SERVICE LINE TYPICAL)
WATER QUALITY/ DETENTION POND
2" TEMPORARY FF ASSEMBLY
STA. 0+00 CONNECT TO EXISTING WATER LINE
1109.99'