Davidson County DEEDMAST
Recvd: 05/24/06 10:05 36 pg
Fees:182.00 Taxes:0.00
20060524-0060872

This Instrument Was Prepared By:
Overland Title Company, LLC
5121 Maryland Way, Suite 200
Brentwood, TN 37027

MASTER DEED AND BYLAWS FOR EAST MEADE CONDOMINIUM

THIS MASTER DEED is hereby made and entered into by William H. Dorris, (the "Developer").

WITNESSETH:

WHEREAS, the Developer is the legal title holder of certain improved real estate located in Davidson County, Tennessee, and described on the attached Exhibit A, which is incorporated herein by this reference; and

WHEREAS, the Developer hereby submits the Parcel, together with all buildings, structures, improvements and other permanent fixtures of whatsoever kind thereon and all rights and privileges belonging or in any way pertaining thereto, to the provisions of the Horizontal Property Act of the State of Tennessee for the express purpose of establishing thereon a horizontal property regime to be known as East Meade Condominium; and

WHEREAS, the Developer further desires to establish said horizontal property regime for its own benefit and for the mutual benefit of all future owners and occupants of the Property or any part thereof, and intends that all future owners, occupants, deed of trust beneficiaries, and any other persons hereinafter acquiring any interest in the Property, shall hold such interest subject to certain rights, easements and privileges in, over and upon the Property and certain mutually beneficial restrictions and obligations with respect to the proper use, conduct and maintenance thereof, as hereinafter set forth, all of which are declared to be in furtherance of a plan to promote and protect the cooperative aspects of residence on the Property, and are established for the purpose of enhancing the value, desirability and attractiveness of the Property; and

NOW, THEREFORE, the Developer declares as follows:

1. **Definitions.** As used herein, unless the context otherwise requires:

(a) "Act" means the Horizontal Property Act of the State of Tennessee, Tenn. Code Ann. § 66-27-101 through 123, as amended.

(b) "Association" means East Meade Owners Association, a Tennessee nonprofit corporation.

(c) "Board" means the Board of Directors of East Meade Owners Association, a Tennessee nonprofit corporation.

(d) "Building" or "Buildings" means the buildings located on the Parcel and forming part of the Property and containing the Units.

(e) "Bylaws" means the bylaws of East Meade Owners Association attached hereto as Exhibit C and made a part hereof, as amended from time to time. For purposes of the Act, all provisions contained in the body of this Master Deed dealing with the

administration and maintenance of the Property shall be deemed to be a part of the Bylaws.

(f) "Common Elements" means all of the Property except for the Units, and, without limiting the generality of the foregoing, shall include those items defined as "general common elements" in the Act, including the following:

(1) The Parcel;

(2) All foundations, bearing walls and columns, beams, supports, corridors, roofs, halls, lobbies, stairways, entrances, exits and communication ways;

(3) All basements, yards, and gardens, except as otherwise herein provided, stipulated, or shown on the Plat;

(4) All compartments or installations of central services, if any, which provide power, light, gas, cold and hot water, and all devices or installations existing for common use (but not including installations situated entirely within a Unit and serving only such Unit);

(5) Any meeting room, office and recreational facilities (it being understood and declared that the Developer is not obligated to construct or provide any such amenities or facilities);

(6) Pipes, ducts, electrical wiring and conduits (except pipes, ducts, electrical wiring and conduits situated entirely within a Unit and serving only such Unit);

(7) All roadways (except driveways and parking areas that may serve only individual Units) for common use and as shown on the Plat; and

(8) All other elements of the Buildings and parts of the Property desirable or rationally of common use or necessary or convenient to the existence, maintenance and safety of the condominium regime established by this Master Deed.

(g) "Deed of trust" shall include a mortgage, and "deed of trust beneficiary" shall include a mortgagee and a holder of a deed of trust.

(h) "Developer" means William H. Dorris, his heirs, successors and assigns, provided such successors or assigns are designated in writing by Developer as a successor or assign of the rights of Developer set forth herein.

(i) "Limited Common Elements" means all Common Elements contiguous to and serving a single Unit or a certain number of Units to the exclusion of other Units, as an inseparable appurtenance thereto, the enjoyment, benefit or use of which is reserved to the lawful Occupants of such Unit or Units either in this Master Deed, on the Plat, or by later decision of all of the Unit Owners. Said Limited Common Elements shall include, but shall not be limited to, exterior doors, windows, and window frames and sash, any separate furnace, air conditioner, or water heater located within or adjacent to a Unit and serving only such Unit, any pipes, ducts, electrical wiring and conduits located

entirely within a Unit and serving only such Unit, and any patio, deck or balcony adjacent to a Unit but serving only such Unit.

(j) "Majority" or "majority of the Unit Owners" means the owners of more than fifty percent (50%) of the voting rights of the Unit Owners.

(k) "Master Deed" means this instrument, as amended from time to time.

(l) "Occupant" means a person or persons in possession of a Unit, regardless of whether said person is a Unit Owner.

(m) "Parcel" means the parcel or tract of real estate, described on Exhibit A attached to this Master Deed identified by number or letter.

(n) "Person" means a natural individual, corporation, partnership, trustee or other legal entity capable of holding title to real property.

(o) "Plat" means the plat, site plan or survey of the Parcel submitted to the provisions of the Act showing the number of each Unit, expressing its area, location and other data necessary for identification, which Plat is attached hereto as Exhibit B.

(p) "Property" means all the land and space comprising the Parcel(s), and all improvements and structures thereon, including the Buildings and all easements, rights and appurtenances belonging thereto, and all furniture, furnishings, fixtures and equipment intended for the mutual use, benefit or enjoyment of the Unit Owners, submitted to the provisions of the Act.

(q) "Record" or "recording" refers to the record or the recording of a deed, amendment, plat or other applicable instrument in the Register's Office for Davidson County, Tennessee.

(r) "Unit" means an enclosed space consisting of one or more rooms occupying all or part of a floor or floors in a Building, which enclosed space is not owned in common with the Unit Owners of the other Units. Each Unit is numbered as shown on the Plat, and the boundaries of each Unit shall be and are the unfinished interior surfaces of its perimeter walls, floor and ceilings. A Unit includes both the portion of the Building so described and the air space so encompassed, excepting Common Elements. Any Unit may be jointly or commonly owned by more than one person. It is intended that the terms "Unit" and "Lot" as used in this Master Deed or in a deed or deed of trust shall have the same meaning as the term "apartment" as used in the Act.

(s) "Unit Owner" or "Owner" means the person or persons whose estates or interests, individually or collectively, aggregate fee simple ownership of a Unit, and of the undivided interest in the Common Elements appurtenant thereto, and shall be deemed the same as a "co-owner" under the Act. Unless specifically provided otherwise herein, the Developer shall be deemed a Unit Owner so long as it is the legal title holder of any Unit.

2. **Submission of Property to the Act.** The Developer, by recording this Master Deed, hereby submits and subjects the Parcel and the Property to the provisions of the Act and hereby establishes a horizontal property regime as authorized and described in the Act and to be hereafter known as East Meade Condominium.

3. **Plat.** The Plat sets forth the numbers, areas, locations, and other data as required by the Act.

4. **Units.** The legal description of each Unit shall consist of the identifying number or symbol of such Unit as shown on the Plat. Every deed, lease, deed of trust or other instrument shall legally describe a Unit by its identifying number or symbol as shown on the Plat, and every such description shall be deemed good and sufficient for all purposes, as provided in the Act. Except as provided by the Act, no Unit Owner shall, by deed, plat, court decree or otherwise, subdivide or in any other manner cause such Owner's Unit to be separated into any tracts or parcels different from the whole Unit as shown on the Plat. Any vote or action to be taken under this Master Deed by the Unit Owners shall be taken on a basis such that each Unit has one (1) vote and shall be taken in accordance with the Bylaws. If any Unit Owner consists of more than one (1) person, the voting rights of such Unit Owner shall not be divided but shall be exercised as if the Unit Owner consisted of only one (1) person in accordance with the proxy or other designation made by persons constituting such Unit Owner.

5. (a) **Association of Unit Owners and Administration and Operation of the Property.** There has been or will be formed an Association having the name East Meade Owners Association, a Tennessee nonprofit corporation, which Association shall be the governing body for all of the Unit Owners and shall be operated to provide for the maintenance, repair, replacement, administration, operation and care of the Property as provided in the Act, this Master Deed and Bylaws. The Bylaws for the Association shall be the Bylaws attached to this Master Deed as Exhibit C, the Charter is attached as Exhibit D, and both made a part hereof. The Board of Directors of the Association shall be elected and shall serve in accordance with the provisions of the Bylaws. The fiscal year of the Association shall be determined by the Board within the confines of applicable law, and may be changed from time to time as allowed by law as the Board deems advisable. The Association shall not be deemed to be conducting a business of any kind. All activities undertaken by the Association shall be for the use and benefit of Unit Owners in accordance with the provisions of the Master Deed and Bylaws. The Association, through its Board, shall represent the Unit Owners in any proceedings, negotiations, settlements and agreements affecting all or part of the Common Elements. Each Unit Owner shall be a member of the Association so long as such Owner is a Unit Owner. A Unit Owner's membership shall automatically terminate when such Owner ceases to be a Unit Owner. Upon the conveyance or transfer of a Unit Owner's ownership interest to a new Unit Owner, the new Unit Owner shall simultaneously succeed to the former Unit Owner's membership in the Association. The aggregate number of votes for members of the Association shall be divided among Unit Owners with one (1) vote granted to each Unit.

(b) **Management of Property.** The Board shall have the authority to engage the services of an agent (herein sometimes referred to as the "Managing Agent") to maintain, repair, replace, administer and operate the Property, or any part thereof, to the extent deemed advisable by the Board, subject to the provisions of Subsection (c) just below. The Board shall require that such Managing Agent have fidelity bond coverage on its employees handling Association funds. The cost of such services shall be a common expense, as defined in Section 10 below. Any vote of the Board to adopt any form of management of the Property without the services of a professional property management company shall be subject to the prior approval of a majority of all first lien deed of trust beneficiaries of Units.

(c) **Initial Management Contract.** The First Board, appointed as provided herein, shall ratify and approve the Management Agreement between the Developer, on behalf of the Association, and a management company, Bill Dorris & Associates Property Management, to act as Managing Agent for the Property, for a term as approved by said First Board.

(d) **Use by Developer.** During the period of sale by the Developer of any Units, the Developer, and the Developer's agents, employees, contractors and subcontractors, and their respective agents and employees, shall be entitled to access, ingress to and egress from the Buildings and Property as may be required for purposes of sale of the Units. While the Developer owns any of the Units and until each Unit sold by it is occupied by the purchasers, the Developer and its employees may use and show one or more of such unsold or unoccupied Units as a model Unit or Units, or as a sales office, and may maintain customary signs in connection therewith.

(e) **Non-Liability of the Directors, Board, Officers and Developer.** Neither the directors, Board, officers of the Association, Incorporator, nor the Developer shall be personally liable to the Unit Owners for any mistake of judgment or for any other acts or omissions of any nature whatsoever as such directors, Board, officers, or Developer, except for any acts or omissions found by a court to constitute gross negligence or fraud. The Unit Owners shall indemnify and hold harmless each of the directors, Board, officers, and Developer, and their respective heirs, personal and legal representatives, successors and assigns, or any of them, in accordance with, and as provided in, the Bylaws and Charter of the Association.

(f) **Interest of Association in Common Elements.** Ownership of the Common Elements is allocated as described in Section 7 hereof. The Association shall have no ownership interest in the Common Elements.

6. **Board's Determination Binding.** In the event of any dispute or disagreement between any Unit Owners relating to the Property, or any questions of interpretation or application of the provisions of the Master Deed or Bylaws, the determination thereof by the Board shall be final and binding on each and all such Unit Owners.

7. **Ownership of the Common Elements.** Each Unit Owner shall be entitled to the percentage of ownership in the Common Elements allocated to the respective Unit owned by such Unit Owner, with each Unit being allocated a one-half (1/2) interest in the Common Elements. Said ownership interest in the Common Elements shall be an undivided interest, and the Common Elements shall be owned by the Unit Owners as tenants in common in accordance with their respective percentages of Ownership. The ownership of each Unit shall not be conveyed separate from the percentage of ownership in the Common Elements corresponding to said Unit. The undivided percentage of ownership in the Common Elements corresponding to any Unit shall be deemed conveyed or encumbered with that Unit, even though the legal description in the instrument conveying or encumbering said Unit may refer only to the fee title to that Unit.

8. **Use of the Common Elements.** Except as hereinafter set forth (particularly in Section 9), each Unit Owner shall have the right to use the Common Elements, except the Limited Common Elements and portions of the Property subject to leases made by or assigned to the Board, in common with all other Unit Owners, as may be required for permitted uses and for the purposes of

purposes of access, ingress to, egress from, use, occupancy and enjoyment of the respective Unit owned by such Unit Owner. Such right to use the Common Elements shall extend to each Unit Owner, and such Owner's agents, servants, tenants, family members, customers, invitees and licensees. However, each Unit Owner shall have the right to the exclusive use of the Limited Common Elements contiguous to and serving such Unit alone or with adjoining Units. Each Unit Owner shall have an unrestricted right of ingress and egress to his or her Unit. Such rights to use the Common Elements, including the Limited Common Elements, shall be subject to and governed by the provisions of the Act, Master Deed, Bylaws and any rules and regulations established by the Association. In addition, the Association shall have the authority to lease, grant concessions or grant easements with respect to parts of the Common Elements, subject to the other provisions of this Master Deed and the Bylaws. Any income derived by the Association from leases, concessions or other sources shall be held and used for the benefit of the Association, pursuant to such rules, resolutions or regulations as the Board may adopt or prescribe and as allowed by this Master Deed and the Bylaws and Charter of the Association.

9. **Storage Areas and Parking Spaces.** Any storage areas on the Property, except those inside the Units and those which are Limited Common Elements, shall be part of the Common Elements and may be allocated with exclusive use thereof assigned by the Developer to the respective Unit Owners, and shall be used by such Unit Owners in such manner and subject to such rules and regulations as the Board may prescribe. Parking spaces within the Parcel shall be part of the Common Elements as provided herein, and may be allocated with exclusive use thereof assigned by the Developer, or the Board, to the respective Unit Owners, and shall be used by such Unit Owners in such manner and subject to such rules and regulations as the Board may prescribe.

10. (a) **Common Expenses.** Each Unit Owner shall pay his or her proportionate share of the expenses of the administration and operation of the Common Elements and of any other expenses incurred in conformance with the Master Deed and Bylaws (which expenses are herein sometimes referred to as "common expenses"), including, but not limited to, the maintenance and repair thereof and any and all replacements and additions thereto. Such proportionate share of the common expenses for such Unit Owner shall be in accordance with such Owner's percentage of ownership in the Common Elements. Payment of common expenses, including any prepayment thereof required by any contract for a sale of a Unit, shall be in such amounts and at such times as determined in the manner provided in the Bylaws. No Unit Owner shall be exempt from payment of such Owner's proportionate share of the common expenses by waiver or non-use of enjoyment of the Common Elements or Limited Common Elements, or by abandonment of such Owner's Unit. If any Unit Owner shall fail or refuse to make any such payment of the common expenses when due, the amount thereof, together with interest thereon at the rate of six percent (6%) per annum, after said common expenses become due and payable, shall constitute a lien on the interest of such Unit Owner in the Property as provided in the Act. Each assessment for common expenses against a Unit shall be the personal obligation of the Owner of the Unit at the time the assessment is due. A successor in title to a Unit shall not be personally obligated to pay any unpaid assessments for common expenses that have been levied against a Unit unless such successor in title expressly assumes the payment of the same. Provided, however, any lien encumbering a Unit as above described shall not be affected by transfer of a Unit.

(b) **Enforcement.** In the event any Unit Owner fails to maintain such Owner's Unit, or the Limited Common Elements attributable to such Unit, or in the event any Unit Owner fails to pay such Owner's proportionate share of any common expense when such is due, then in any such event the Board may after ten (10) days' notice to the defaulting Unit Owner, have the Association perform such maintenance, advance and pay such sums, or do any other reasonable act necessary to cure such default. The Association shall have a lien against the Unit of the defaulting Unit Owner securing payment of the sums expended or advanced, and shall be entitled to enforce such lien by filing suit in a court of competent jurisdiction. In the event the Association is successful in such suit, it shall be entitled to recover reasonable attorneys' fees and costs incurred in such suit and enforcement of its rights.

(c) **Deed of Trust Protection.** The lien for common expenses payable by a Unit Owner shall be subordinate to the lien of a recorded deed of trust on the interest of such Unit Owner, except for the amount of the proportionate share of common expenses that become due and payable from and after the date on which the beneficiary thereunder takes possession of the Unit encumbered thereby, accepts a conveyance of any interest therein (other than as security) or forecloses on its deed of trust, and except for pro rata assessments resulting from a pro rata reallocation to all Units of common expenses and/or assessments. Any deed of trust beneficiary that takes possession of a Unit in any manner described just above shall be exempt from any right of first refusal. This Subsection (c) shall not be amended, changed, modified or rescinded without the prior written consent of all deed of trust beneficiaries of record.

(d) **Special Assessments.** In addition to the annual assessments for common expenses authorized above, the Association may levy a special assessment for the purpose of defraying, in whole or in part, the cost of any construction, reconstruction, repair or replacement of capital improvements upon or as part of the Common Elements, including fixtures and personal property related thereto, provided that any such assessment shall have the assent of one-half (1/2) of the votes of Unit Owners.

11. **Deeds of Trust.** Each Unit Owner shall have the right, subject to the provisions herein, to make separate deeds of trust for such Owner's respective Unit together with such Owner's respective ownership interest in the Common Elements. No Unit Owner shall have the right or authority to make or create, or cause to be made or created, from the date hereof, any deed of trust or other lien on or affecting the Property or any part thereof, except only to the extent of such Owner's Unit and the respective percentage interest in the Common Elements corresponding thereto.

12. **Separate Real Estate Taxes.** Real estate taxes shall be separately taxed to each Unit Owner for such Owner's Unit and his corresponding percentage of ownership in the Common Elements, as provided in the Act. In the event that such taxes for any year are not separately taxed to each Unit Owner, but rather are taxed on the Property as a whole, then each Unit Owner shall pay such Owner's proportionate share thereof in accordance with such Owner's respective percentage of ownership interest in the Common Elements, and, in said event, such taxes shall be a common expense.

13. **Insurance and Damage.** The Board shall have the authority to and shall obtain insurance for the Property and Common Elements, exclusive of the additions within, improvements to and decorating of the Units by the Unit Owners, against loss or damage by fire, vandalism, malicious

mischief and such other hazards as are covered under standard extended coverage provisions for the full insurable replacement cost of the Common Elements and the Buildings, and against such other hazards and for such amounts as the Board may deem advisable. Such insurance shall, if possible, include all or any portion of all Limited Common Elements. Insurable replacement cost shall be deemed to be the cost of restoring the Common Elements, Units or any part thereof to substantially the same condition in which they existed prior to damage or destruction. Such insurance coverage shall be written in the name of, and the proceeds thereof shall be payable to, the Board of the Association, as the trustee for each of the Unit Owners in direct ratio to said Unit Owner's respective percentage of ownership in the Common Elements, as set forth in the Master Deed, and for the holders of deeds of trust on his Unit, if any. The policy of insurance should also contain, if possible, a waiver of subrogation rights by the insurer against individual Unit Owners. The premiums for such insurance shall be a common expense. However, at the option of the Board, and upon written notice to all Unit Owners, premiums for such insurance shall be separately billed to each Unit Owner for such Owner's Unit and such Owner's corresponding percentage of ownership in the Common Elements.

In the event of damage to or destruction of any Buildings or Common Elements as a result of fire or other casualty covered by insurance proceeds, unless more than two-thirds (2/3) of the Buildings require reconstruction, the Board shall, in its discretion, with the prior written approval of all of the first lien deed of trust beneficiaries of the Units affected, determine and, without intervention of any Unit Owner, arrange for the prompt repair and restoration of the damaged portions of all Units, Buildings and Common Elements substantially in accordance with the original plans and specifications therefor. Where the insurance indemnity is insufficient to cover the cost of such repairs and restoration, the deficit shall be paid by all Unit Owners directly affected by the damage, in proportion to each Unit's percentage of ownership in the Common Elements. The Board shall not be responsible for the repair, replacement or restoration of any wall, ceiling or floor decorations or covering, or furniture, furnishings, fixtures, appliances or equipment installed in the Unit by a Unit Owner or Occupant unless insurance therefor is specifically provided for in the insurance policy obtained by the Board.

Reconstruction shall not be compulsory where the whole or more than two-thirds (2/3) of all the Buildings are destroyed or damaged by fire or other casualty, as determined by the Board. In such case, and unless otherwise unanimously agreed upon by the Unit Owners and their deed of trust beneficiaries, the insurance proceeds shall be delivered to the Unit Owners, or their deed of trust beneficiaries, as their interests may appear, in proportion to the respective interests of the Unit Owners, as computed by dividing the square footage of each Unit by the total square footage of all Units taken together; and the Board, as soon as reasonably possible and as agent for the Unit Owners, shall sell the Property, in its then condition, free from the effect of this Master Deed, which shall terminate upon such sale, on terms satisfactory to the Board, and the net proceeds of such sale and the net proceeds of all insurance policies shall thereupon be distributed to the Unit Owners or their deed of trust beneficiaries, as their interests may appear, in proportion to the percentage interest of each Unit Owner in the Common Elements. If the Board fails to consummate a sale pursuant to this paragraph within twelve (12) months after the destruction or damage occurs, then the Managing Agent, or the Board, shall, or if they do not, any Unit Owner or deed of trust beneficiary may, record a sworn declaration setting forth such decision and reciting that under the provisions of this Master Deed, the prohibition against judicial partition provided for in this Master Deed has terminated and that judicial partition of the Property may be obtained pursuant to the laws

of the State of Tennessee. Upon final judgment of a court of competent jurisdiction decreeing such partition, this horizontal property regime shall terminate.

The Board shall also have authority to and shall obtain comprehensive public liability insurance, in such amounts as it deems desirable, and workers' compensation insurance and other liability insurance as it deems desirable, insuring each Unit Owner, deed of trust beneficiaries of record, if any, the Association, its officers, directors, Board and employees, the Developer, and the Managing Agent, if any, from liability in connection with the Common Elements. The premiums for such insurance shall be a common expense. However, at the option of the Board, and upon written notice to all Unit Owners, premiums for such insurance shall be separately billed to each Unit Owner for such Owner's corresponding percentage of ownership in the Common Elements. The Board shall retain in safekeeping any such public liability policy for six (6) years after the expiration date of the policy.

The Board shall also have authority to and may obtain such insurance as it deems desirable, in such amounts, from such sources and in such forms as it deems desirable, insuring the Property and each member of the Board and officers of the Association, and members of any committee appointed pursuant to the Bylaws of the Association from liability arising from the fact that said person is or was director or officer of the Association, or a member of such a committee.

Each Unit Owner shall be responsible for obtaining his own insurance on the contents of such Owner's Unit, as well as additions and improvements thereto, decorations, furnishings and personal property therein, and personal property stored elsewhere on the Property. In addition, in the event a Unit Owner desires to insure against such Owner's personal liability and loss or damage by fire or other hazards above and beyond the extent that such Owner's liability, loss or damage is covered by the liability insurance and insurance against loss or damage by fire and such other hazards obtained by the Board for all of the Unit Owners as part of the common expenses, as above provided, said Unit Owner may, at such Owner's option and expense, obtain additional insurance.

14. **Maintenance, Repairs and Replacements.** Each Unit Owner, at such Owner's expense, shall furnish and be responsible for all maintenance of, repairs to, and replacements within such Owner's Unit; provided, however, the Board may choose to provide such maintenance and repairs as part of the common expense. Maintenance of, repairs to and replacements within the Common Elements shall be the responsibility of, and shall be furnished by, the Association. The cost of maintenance of, repairs to and replacements within the Common Elements shall be part of the common expenses, subject to the Bylaws, rules and regulations of the Association. To the extent not covered by the Association's insurance, the expenses for the maintenance, repair or replacement of Limited Common Elements shall be borne by the Owner of the Unit to which such Limited Common Elements are appurtenant and at the discretion of the Board, maintenance of, repairs to and replacements within the other Limited Common Elements may be assessed in whole or in part to Unit Owners benefited thereby, and, further, at the discretion of the Board, the Board may direct Unit Owners who stand to be benefited by such maintenance of, repairs to and replacement within the Limited Common Elements to arrange for such maintenance, repairs and replacement in the name and for the account of such benefited Unit Owners, pay the cost thereof with their own funds, and procure and deliver to the Board such lien waivers and contractors' and subcontractors' sworn statements as may be required to protect the Property from all mechanics' or materialmen's lien claims that may arise therefrom.

If, because of the act or neglect of a Unit Owner, or the agent, servant, tenant, family member, invitee, licensee or customer, damage shall be caused to the Common Elements or to a Unit or Units owned by others, or maintenance, repair or replacement are required which would otherwise be a common expense, then such Unit Owner shall pay for such damage or such maintenance, repair and replacements, as may be determined by the Association, to the extent not covered by the Association's insurance or sufficient proceeds are not collected from the insurance carrier.

The authorized representative of the Association, Board or of the Managing Agent with approval of the Board shall be entitled to reasonable access to the individual Units and Limited Common Elements as may be required in connection with the preservation of any individual Unit or Limited Common Elements in the event of an emergency, or in connection with maintenance of, repairs or replacements within the Common Elements, Limited Common Elements or any equipment, facilities or fixtures affecting or serving the other Units, Common Elements or Limited Common Elements, or to make any alteration required by any governmental authority.

15. **Alterations, Additions or Improvements.** Except as provided in Section 16 below, no alteration of any Common Elements, or any additions or improvements thereto, shall be made by any Unit Owner without the prior written approval of the Board. The Board may authorize and charge as common expenses alterations, additions and improvements of the Common Elements as provided in the Bylaws. Any Unit Owner may make alterations, additions or improvements within the Unit of the Unit Owner without the prior written approval of the Board, but such Unit Owner shall be responsible for any damage to other Units, the Common Elements, the Property, or any part thereof, resulting from such alterations, additions or improvements.

16. **Decorating.** Each Unit Owner, at such Owner's expense, shall furnish and be responsible for all decorating within such Owner's Unit and Limited Common Elements serving such Unit as may be required from time to time, including painting, wallpapering, washing, cleaning, paneling, floor covering, draperies, window shades, curtains, lighting and other furnishings and decorating. Each Unit Owner shall be entitled to the exclusive use of the interior surfaces of the perimeter walls, floor and ceilings of his Unit, and such Unit Owner shall maintain said interior surfaces in good condition at such Owner's sole expense, as may be required from time to time. Said maintenance and use of interior surfaces shall be subject to the rules and regulations of the Association, but each such Unit Owner shall have the right to decorate such interior surfaces from time to time as such Owner may see fit and at such Owner's sole expense. Decorating of the Common Elements and Limited Common Elements (other than interior surfaces within the Units as above provided) and any redecorating of Units, to the extent such redecorating of Units is made necessary by damage to Units caused by maintenance, repair or replacement of the Common Elements by the Association, shall be furnished by the Association as part of the common expenses.

17. **Encroachments and Easements.** If any portions of the Common Elements shall actually encroach upon any Unit, or if any Unit shall actually encroach upon any portions of the Common Elements, or if any Unit shall actually encroach upon another Unit, as the Common Elements and Units are shown by the Plat, there shall be deemed to be mutual easements in favor of the owners of the Common Elements and the respective Unit Owners involved, to the extent of such encroachments, so long as the same shall exist.

The Association shall have the right to grant permits, licenses and easements over the Common Elements for utilities, roads and other purposes reasonably necessary or useful for the proper maintenance or operation of the horizontal property regime.

18. **Association's Right to Purchase at a Foreclosure Sale.** The Board shall have the power and authority to bid and purchase, for and on behalf of any Unit, or interest therein, at a sale pursuant to a deed of trust foreclosure, a foreclosure of the lien for common expenses under the Act, or an order or direction of a court, or at any other involuntary sale, upon the consent or approval of Unit Owners owning not less than one-half (1/2) of the total number of Units. Such consent shall set forth a maximum price which the Board or its duly authorized agent may bid and pay for said Unit.

The Board shall have authority to make such loan and deed of trust arrangements and special assessments proportionately among the respective Unit Owners, and other such financing arrangements as the Board may deem desirable, in order to close and consummate the purchase or lease of a Unit, or interest therein, by the Association. However, no such financing arrangement may be secured by an encumbrance on any interest in the Property other than the Unit, or interest therein, to be purchased or leased, and the percentage interest in the Common Elements appurtenant thereto.

19. **Use and Occupancy Restrictions; Lease of a Unit.** Subject to the provisions of the Bylaws, no part of the Property may be used for purposes other than as a residence or the operation of a commercial business, as allowed by applicable zoning laws, and the related common purposes for which the Property was designed. Each Unit or any two or more adjoining Units used together may be used as permitted by this Master Deed, and for no other purpose. All leases of Units shall be in writing and subject to the requirements of this Master Deed, the Bylaws and the rules and regulations of the Association.

The Common Elements shall be used only by the Unit Owners and their agents, servants, tenants, family members, customers, invitees and licensees for access, ingress to and egress from the respective Units and for such other purposes incidental to use of the Units; provided, however, that any areas designed for a specific use shall be used for the purposes approved by the Board. The use, maintenance and operation of the Common Elements shall not be obstructed, damaged or unreasonably interfered with by any Unit Owner, and shall be subject to any lease, concession or easement, presently in existence or entered into by the Board at some future time, affecting any part or all of said Common Elements.

Every lease of a Unit shall be in writing and shall provide that the lessee shall be bound by and subject to the Master Deed, Bylaws, and rules and regulations of the horizontal property regime and the Owners Association. The Master Deed, Bylaws, and rules and regulations, if any, shall be incorporated by reference into each lease. The Unit Owner making such lease shall not be relieved thereby from any of his obligations under the Master Deed, Bylaws, rules and regulations.

20. **Remedies.** In the event of any violation of the provisions of the Act, Master Deed, Bylaws or rules and regulations of the Board or Association by any Unit Owner (either by his own conduct or by the conduct of any other Occupant of such Owner's Unit), the Association, or its successors or assigns, or the Board, or its agent, shall have each and all of the rights and remedies that may be provided for in the Act, Master Deed, Bylaws, or said rules and regulations, or that may be available at law or in equity, and may prosecute an action or other proceeding against such defaulting Unit Owner and/or others for enforcement of any lien and the appointment of a receiver for the Unit and ownership interest of such Unit Owner, or for damages or injunction or specific performance, or for judgment for payment of money and collection thereof, or the right to sell the Unit through judicial process as provided hereinbefore, or for any combination of remedies, or for any other relief. All expenses of the Board in connection with any such actions or proceedings, including court costs and

attorney fees and other fees and expenses and all damages, liquidated or otherwise, together with interest thereon at the rate of six (6%) percent per annum until paid, shall be charged to and assessed against such defaulting Unit Owner, and shall be added to and deemed part of such Owner's respective share of the common expenses, and the Board shall have a lien for all of the same, as well as for nonpayment of his respective share of the common expenses, upon the Unit and ownership interest in the Common Elements of such defaulting Unit Owner and upon all of such Owner's additions and improvements thereto and upon all of such Owner's personal property in such Owner's Unit or located elsewhere on the Property, provided, however, that such lien shall subordinate to the lien of a recorded deed of trust on the interest of such Unit Owner, except for the amount of the proportionate share of said common expenses which become due and payable from and after the date on which said deed of trust beneficiary either takes possession of the Unit, accepts a conveyance of any interest therein (other than as a security) or forecloses on its deed of trust. In the event of any such default by any Unit Owner, the Board and the Managing Agent, if so authorized by the Board, shall have the authority to correct such default, and to do whatever may be necessary for such purpose, and all expenses in connection therewith shall be charged to and assessed against such defaulting Unit Owner. Any and all such rights and remedies may be exercised at any time and from time to time, cumulatively or otherwise, by the Board. This Section 20 shall not be amended, changed, modified or rescinded without the prior consent of all deed of trust beneficiaries of record of the Units.

The violation of any restriction or condition or regulation adopted by the Board or the breach of any covenant or provision herein contained, shall give the Board, and its employees or agents under its direction, the right, in addition to any other rights provided for in this Master Deed:

(a) to enter (either peaceably or forcibly without liability to such Unit Owner for such entry) upon the Unit, or any portion of the Property upon which, or as to which such violation or breach exists and to summarily abate and remove, at the expense of the defaulting Unit Owner, any structure, thing or condition that may exist thereon contrary to the intent and meaning of the provisions hereof, and the Board, or its employees or agents, shall not thereby be deemed guilty in any manner of trespass; or

(b) to enjoin, abate or remedy by appropriate legal proceedings, either at law or in equity, the continuance of any breach; or

(c) to take possession (either peaceably or forcibly without liability to such Unit Owner for such entry) of such Unit Owner's interest in the Property and to maintain an action for possession of such Unit in the manner provided by law.

If any Unit Owner (either by such Owner's conduct or by the conduct of any other Occupant of his Unit) shall violate the Act, or any of the covenants or restrictions or provisions of this Master Deed or the regulations adopted by the Board, and if such default or violation shall continue for ten (10) days after notice to the Unit Owner in writing from the Board, or shall occur repeatedly during any ten (10) day period after such written notice or request to cure such violation from the Board, then the Board shall have the power to issue to said defaulting Owner a notice in writing terminating the rights of said defaulting Owner to continue as a Unit Owner and to continue to occupy, use or control such Owner's Unit, and thereupon an action in equity may be filed by the Board against said defaulting Owner for a decree of mandatory injunction against such defaulting Owner or Occupant, or in the alternative, for a decree declaring the termination of said defaulting

Owner's right to occupy, use or control the Unit owned by him on account of said violation, and ordering that all the right, title and interest of said defaulting Owner in the Property shall be sold (subject to the lien of any existing deed of trust) at a judicial sale upon such notice and terms as the court shall determine, except that the court shall enjoin and restrain said defaulting Owner from reacquiring such Owner's interest at such judicial sale. The proceeds of any such judicial sale shall first be paid to discharge court costs, court reporter charges, reasonable attorney fees and all other expenses of the proceeding and sale, and all such items shall be taxed against said defaulting Owner in said decree. Any balance of proceeds, after satisfaction of such charges and any unpaid assessments hereunder or any liens, shall be paid to said defaulting Owner. Upon the confirmation of such sale, the purchaser shall thereupon be entitled to a deed to the Unit and the Unit Owner's corresponding percentage of ownership in the Common Elements, and to immediate possession of the Unit sold and may apply to the court for a writ of possession or assistance for the purpose of acquiring such possession, and it shall be a condition of any such sale, and the decree shall so provide that the purchaser shall take the interest in the Unit Ownership sold subject to this Master Deed.

In addition to the other remedies provided for herein, in the event of a default by a Unit Owner in the payment of such Unit Owner's respective share of the common expenses which default continues for a period of thirty (30) days, the Board shall have the power and authority to place such Unit Owner's name on a list of delinquent Unit Owners, which list may be posted at a place designated by the Board for notices.

Any aggrieved Unit Owner shall also have all rights of action available in law or equity should another Unit Owner, or the Association, fail to comply with the requirements of the Master Deed, Bylaws, or rules and regulations of the Association.

21. (a) **Amendments Annexing Additional Phase or Phases.** The Developer may, but shall not be obligated to, incorporate additional area within the real property described on Exhibit A, if any, into an additional phase of the horizontal property regime governed by this Master Deed. (b) **Other Amendments.** Except for this Section 21, any provision of this Master Deed may be changed, modified or rescinded by an instrument in writing, setting forth such change, modification or rescission, signed by Unit Owners owning not less than two-thirds (2/3) of the total Units and acknowledged and approved by a majority of the first lien deed of trust beneficiaries. However, if the Act, the Master Deed or the Bylaws require the consent or agreement of all Unit Owners or of all lien holders for any action specified in the Act or in this Master Deed, then any instrument changing, modifying or rescinding any provision of this Master Deed with respect to such action shall be signed by all Unit Owners or all lien holders, or both, as required by the Act or this Master Deed. The change, modification or rescission, whether accomplished under the provisions of the preceding paragraph, shall be effective upon recording of such instrument in the Register's Office for Davidson County, Tennessee; provided, however, that no provision in this Master Deed may be changed, modified or rescinded so as to conflict with the provisions of the Act. Until all Units are sold, the Developer has the right to amend the Master Deed unilaterally with respect to clerical, technical and typographical errors.

22. **Notices.** Notices provided for in the Act, Master Deed or Bylaws shall be in writing, and shall be addressed if to a Unit Owner, to the address of such Owner's Unit, and if to the Association or Board, as the case may be, at 3870 Dickerson Road, Suite D, Nashville, Tennessee 37207, or at

such other address as may be hereinafter provided. The Association or Board may designate a different address or addresses for notices to them, respectively, by giving written notice of such change of address to all Unit Owners. Any Unit Owner may designate a different address for notices to him by giving written notice to the Association. Notices addressed as above shall be deemed delivered when mailed by United States registered or certified mail, or when delivered in person with written acknowledgment of the receipt thereof.

Upon written request to the Board, the holder of any recorded deed of trust, or deed of trust beneficiary, encumbering any Unit shall be given a copy of all notices permitted or required by this Master Deed to be given to the Owner or Owners whose Unit is subject to such deed of trust.

23. **Severability.** If any provision of the Master Deed or Bylaws, or any section, sentence, clause, phrase, word, or the application thereof in any circumstance, is held invalid, the validity of the remainder of this Master Deed and the Bylaws and of the application of any such provision, section, sentence, clause, phrase or word in any other circumstances shall not be affected thereby.

24. **Perpetuities and Restraints on Alienation.** If any of the options, privileges, covenants or rights created by this Master Deed shall be unlawful, void or voidable for violation of the rule against perpetuities, then such provision shall continue only until twenty-one (21) years after the death of the survivor of the now living descendants of the Governor of Tennessee, Phil Bredesen.

25. **Rights and Obligations.** Each grantee of the Developer, by the acceptance of a deed of conveyance, accepts the same subject to all restrictions, conditions, covenants, reservations, liens and charges, and the jurisdiction, rights and powers created or reserved by this Master Deed. All future Unit Owners and Occupants shall be subject to and shall comply with the provisions of this Master Deed. Any restrictions or rules in the Bylaws that are more than administrative in nature such as, but not limited to, reservations and future rights of the Developer, are hereby incorporated into and made a part of this Master Deed by reference. All rights, benefits and privileges of every character hereby imposed shall be deemed and taken to be covenants running with the land, and shall bind any person having at any time an interest or estate in said land, and shall inure to the benefit of such grantee in like manner as though the provisions of this Master Deed were recited and stipulated at length in each and every deed of conveyance or contract for conveyance.

All present and future Unit Owners, tenants and Occupants of a Unit shall be subject to, and shall comply with, the provisions of the Bylaws appended hereto and recorded herewith as they may be amended from time to time. The acceptance of a deed of conveyance, devise or of a lease to a Unit, or the entering into occupancy of any Unit shall constitute an agreement that the provisions of said Bylaws and any rules and regulations promulgated thereunder, as they may be amended from time to time, are assumed, accepted and ratified by such Unit Owner, tenant or Occupant, and all of such provisions shall be deemed and taken to be covenants running with the land and shall bind any person having at any time any interest or estate in such Unit, as though such provisions were recited and stipulated at length in each and every deed, conveyance or lease thereof.

The terms and conditions of the Master Deed, Bylaws and rules and regulations may be incorporated by reference in, and become part of, the agreement between any deed of trust beneficiary and any present or future Unit Owner who enters into such an agreement with a deed of trust beneficiary. When so incorporated, any default in the terms and conditions of the Master Deed, Bylaws or rules and regulations may be considered as a default by the Unit Owner, whereupon said

deed of trust beneficiary, after exercising its option to declare a default, shall then have all of the rights and privileges arising as a result of a default under its agreement with said Unit Owner.

26. **Trustee as Unit Owner.** In the event title to any Unit is conveyed to a land title holding trust, under the terms of which all powers of management, operation and control of the Unit remain vested in the trust beneficiary or beneficiaries, then the beneficiaries thereunder shall be considered Unit Owners for all purposes and they shall be responsible for payment of all obligations, liens, or indebtedness and for the performance of all agreements, covenants and undertakings chargeable or created under this Declaration against such Unit. No claim shall be made against any such title holder trustee personally for payment of any lien or obligation hereunder created and the trustee shall not be obligated to sequester funds or trust property to apply in whole or in part against such lien or obligation. The amount of any such lien or obligation shall continue to be a charge or lien upon the Unit and the beneficiaries of such trust, notwithstanding any transfers of the beneficial interest of any such trust or any transfer of title to such Unit.

27. **Condemnation.** In the event of a taking in condemnation or by eminent domain of a part of the Common Elements, the award made for such taking shall be payable to the Board for and on behalf of the Association and all deed of trust beneficiaries affected. If a majority of the Board in their discretion, with written consent of a majority of the deed of trust beneficiaries affected, approve the repair and restoration of such Common Elements, then the Board shall disburse the proceeds of such award to the contractors engaged in such repair and restoration in appropriate progress payments. In the event that the Board and the deed of trust beneficiaries do not approve the repair and commence restoration of such Common Elements within thirty (30) days after taking by the public or private authority, the Board shall disburse the net proceeds of such award on the basis of such Unit's percentage of ownership in the Common Elements to the Unit Owners and the deed of trust beneficiaries as their interests may appear.

28. **Rights Reserved.** The Unit Owner's right of enjoyment in the property commonly owned by the Association as herein created shall be subject to:

(a) The right of the Association, as provided in its Bylaws, to suspend the enjoyment rights of any member for any period during which any assessment remains unpaid, and for such period as it considers appropriate for any infraction of its published rules and regulations; and

(b) The right of the Association to charge reasonable fees for the use of the parts of the Common Elements; and

(c) The right of the Association to diminish in any way or to dedicate or transfer all or any part of the Common Elements to any public agency or authority for such purposes and subject to such conditions as may be agreed to by the members entitled to vote thereon, provided that, except as allowed by (d) just below, no such diminution, dedication or transfer, or determination as to the purposes or as to the conditions thereof, shall be effective unless the members of the Association entitled to cast one hundred percent (100%) of the total votes of members, and the appropriate consent(s) of the other parties required herein, have all been recorded, agreeing to such act; and

(d) The right of the Association to grant such easements and rights-of-way to such utility companies or public agencies or authorities as it shall deem necessary for the proper servicing and maintenance of the Common Elements and the individual Units.

30. **Miscellaneous.** The captions used herein are for reference purposes only and shall not limit or broaden the meaning of any section. When used herein, the singular shall include the plural, the plural the singular, and the use of one gender shall apply to any gender.

IN WITNESS WHEREOF, the undersigned has executed this Master Deed on this the 27 day of March 2006.

William H. Dorris

STATE OF TENNESEE
COUNTY OF Williamson

On this 27 day of March 2006, before me personally appeared William H. Dorris to me known to be the person described in and who executed the foregoing instrument, and acknowledged that such person executed the same as such person's free act and deed.

Witness my hand, at office, this 27 day of March 2006.

My Commission Expires:

JEFF FARRIS
STATE OF TENNESSEE NOTARY PUBLIC
WILLIAMSON COUNTY
My Commission Expires December 19, 2009

Notary Public

EXHIBIT A

Being Lot No. 4 of Block "B" on the Map of Power and Roth's Madison Park Subdivision, of record in Book 843, Page 7, Register's Office for Davidson County, Tennessee.

Said Lot No. 4 fronts 60 feet on the westerly side of East Meade Avenue and runs back between parallel lines 200 feet to a dead line.

Being the same property conveyed to William H. Dorris by Warranty Deed from Clarice F. Smiley and Don N. Smiley and Glen R. Smiley as Co-Trustees of the Lloyd E. Smiley Marital Trust of record in Instrument 20021227-0159629, Register's Office for Davidson County, Tennessee.

EXHIBIT B

SITE PLAN

SCALE: 1"=20'-0"

LOT ON EAST MEADE AVENUE

DAVIDSON COUNTY, TN


All activities shall be in compliance with the requirements of The Americans with Disabilities Act (ADA) in effect at the time in which the activities are performed.

NOTE:

TREES SHOWN 2" IN DIAMETER

6'-0" TALL DECIDUOUS (MIN.)

(1 IN EVERY 50'-0")

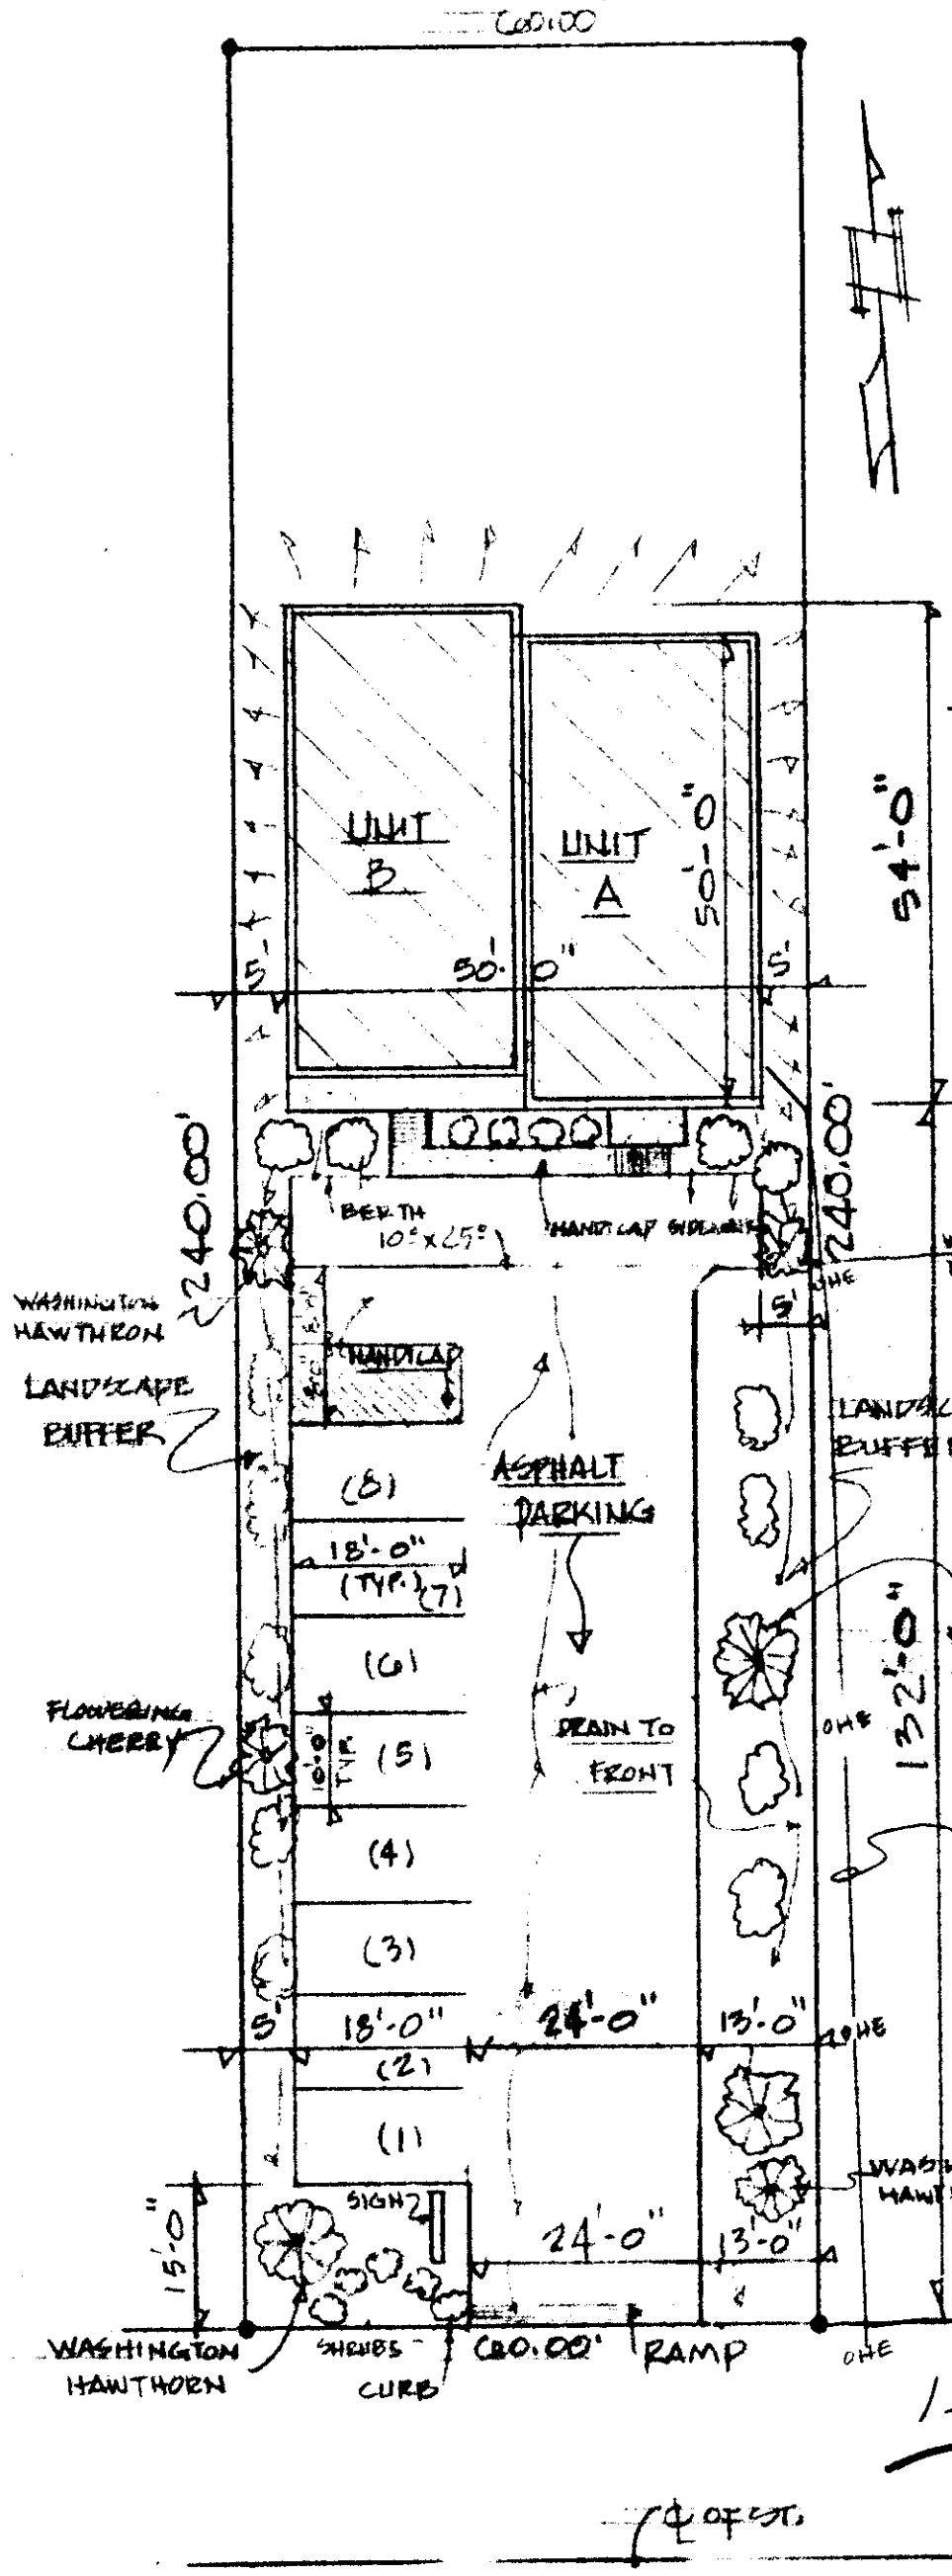

RAMP APPLICATION NO. 2002 22241
DATE SUBMITTED 11-4-03
NO. COPIES SUBMITTED 2
APPLICANT'S SIGNATURE _____
STAMP OF APPROVAL

NAME	
TRAFFIC AND PARKING	
PUBLIC WORKS	B Hall 11-4-03
STATE DEPT. OF TRANS.	B Hall

HOUSE PLANS UNLIMITED
131 Edenwold Road, Madison, TN 37115

I HEREBY CERTIFY THAT THIS DRAWING OR PLAN AND RELATED SPECIFICATIONS MEET ALL LOCAL BUILDING CODE REQUIREMENTS AND ARE TO SUBSTANTIAL COMPLIANCE WITH OR MINIMUM PROPERTY PROTECTION REQUIREMENTS INCLUDING THE ENERGY CONSERVATION REQUIREMENTS OF THE 1992 CURRENT OF AMERICAN BUILDING OFFICIALS CODES MODEL STANDARD CODE INC.

DATE 11/4/03

(813) EAST MEADE AVENUE

EXHIBIT C

BYLAWS
OF
EAST MEADE CONDOMINIUM

ARTICLE I

Members (Unit Owners)

Section 1. Eligibility. The members of the East Meade Owners Association, a Tennessee nonprofit corporation (the "Association"), shall consist of the respective Unit Owners of the East Meade Condominium (the "Property"), in accordance with the respective percentages of ownership interest in the Common Elements of the Property owned by the respective Unit Owners. These and other terms are used in these Bylaws as they are defined in the Master Deed for East Meade Condominium, which Master Deed is recorded in the Register's Office for Davidson County, Tennessee. The words "member" or "members" as used in these Bylaws mean and shall refer to "Unit Owner" or "Unit Owners," as the case may be, as defined in the Master Deed. If a Unit Owner is a land title holding trust under the terms of which all powers of management, operation and control of the Unit remain vested in the trust beneficiary, then the member shall be said beneficiary of such trust.

Section 2. Succession. The membership of each Unit Owner shall terminate when such Owner ceases to be a Unit Owner, and upon the sale, transfer or other disposition of such Owner's ownership interest in the Property, such Owner's membership in the Association shall automatically be transferred to the new Unit Owner succeeding to such ownership interest.

Section 3. Annual Meetings. The annual meeting of Unit Owners shall be held at the time and place specified in the notice of such meeting, but such place shall be within five (5) miles of the Property unless otherwise agreed. The annual meeting of Unit Owners shall be held on the sixtieth (60th) day following the end of the Association's fiscal year of each and every year, if not a legal holiday, and if a legal holiday, then on the next succeeding business day not a legal holiday. At the annual meeting, the Unit Owners shall elect Directors, receive reports on the activities and financial condition of the Corporation, and transact such other business as may properly come before the meeting.

Section 4. Special Meetings. The Association shall hold a special meeting of its Unit Owners upon the call of the Board of Directors or the President, or upon the written demand(s) to the Secretary by Unit Owners holding at least fifty (50%) percent of all votes entitled to be cast on any issue to be considered at the proposed special meeting. Any call or demand for a special meeting shall describe the purpose(s) for which the special meeting is to be held. Only business within the purpose(s) described in the meeting notice for the special meeting may be conducted at such meeting.

Section 5. Notice of Meetings. The Association shall notify its Unit Owners of the date, time and place of each annual and special meeting of Unit Owners no fewer than ten

(10), nor more than forty-five (45), days before the meeting date. The notice of a meeting shall also contain such other information which may be required by these Bylaws.

Section 6. Waiver of Notice. A Unit Owner's attendance at a meeting:

(a) Waives objection to lack of notice or defective notice of the meeting unless the Unit Owner at the beginning of the meeting (or promptly upon arrival) objects to holding the meeting or transacting business at the meeting; and

(b) Waives objection to consideration of a particular matter at the meeting that is not within the purpose(s) described in the meeting notice, unless the Unit Owner objects to considering the matter when it is presented.

Section 7. Voting. The aggregate number of votes of all Unit Owners shall be equal to the total of all Units which are subject to the Master Deed, and shall be divided among the respective Unit Owners with one (1) vote allocated to each Unit. If any Unit Owner consists of more than one (1) person, the voting rights of such Unit Owner shall not be divided but shall be exercised as if the Unit Owner consisted of only one (1) person in accordance with the proxy or other designation made by the persons constituting such Unit Owner. A "majority of the Unit Owners" means the owners of more than fifty percent (50%) of the voting rights of the Unit Owners.

The Developer may exercise the voting rights with respect to Units owned by Developer; however, the Developer shall transfer control of the Association to the other Unit Owners no later than the earlier of:

(a) the time at which a majority of the Units in the project have been conveyed to other Unit Owners; or

(b) three (3) years after the first Unit is sold.

If control must be transferred because of the occurrence of (a) or (b) just above, the Developer's number of votes for Units owned shall be appropriately reduced so that control of the Association is effectively transferred.

Notwithstanding the foregoing, no Unit Owner who is in default in the payment of assessments hereunder shall be entitled to exercise the right to vote until the Owner has cured such default. A Unit Owner shall be deemed to be in default if such Owner has not paid his or her assessments to the Board, or their agent, within ten (10) days after the date such assessments are due. A Unit Owner may protest the amount of the assessment, but it still must be paid during the pendency of the protest to the Board.

Section 8. Quorum. Unless otherwise required by law, a majority of the votes entitled to be cast by Unit Owners must be represented at any meeting of the Unit Owners to constitute a quorum on that matter. If, however, such quorum is not represented at any such meeting, the Unit Owners present at the meeting in person or represented by proxy shall have the power to adjourn from time to time without notice other than announcement at the meeting, until the requisite quorum is present or represented, when any business may be transacted which might have been transacted at the meeting as provided in the original notice.

Section 9. Voting Requirements. Except as otherwise provided in these Bylaws, the Master Deed or the Horizontal Property Act, action on any matter voted upon at a meeting of the Unit Owners is approved if a majority of the Unit Owners vote in favor of the action. However, Directors shall be elected by a plurality of the votes cast by the Unit Owners entitled to vote in the election at a meeting of the Unit Owners at which a quorum is present

Section 10. Action by Written Consent. Action that is required or permitted to be taken at a meeting of the Unit Owners may be taken without such a meeting if all Unit Owners entitled to vote on the action consent to taking such action without a meeting. If all of such Unit Owners so consent, the affirmative vote of the number of votes that would be necessary to authorize or take such action at a meeting shall be the act of the Unit Owners, except as otherwise provided in these Bylaws. Such consent (or counterpart(s) thereof) shall describe the action taken, be in writing, be signed by each Unit Owner entitled to vote on the action, indicate each signing Unit Owner's vote or abstention on the action, and be delivered to the Secretary of the Association and included in the minutes or Association records.

Section 11. Action by Written Ballot. Any action that may be taken at any annual or special meeting of Unit Owners may be taken without a meeting if the Association delivers a written ballot to every Unit Owner entitled to vote on the matter. The written ballot shall set forth each proposed action and shall provide an opportunity to vote for or against each proposed action. Approval by written ballot shall be valid only when the number of votes cast by ballot equals or exceeds the quorum required to be present at a meeting authorizing the action, and the number of approvals equals or exceeds the number of votes that would be required to approve the matter at a meeting at which the total number of votes cast was the same as the number of votes cast by ballot. All solicitations for votes by written ballot shall:

(a) Indicate the number of responses needed to meet the quorum requirements;

(b) State the percentage of approvals necessary to approve each matter other than election of Directors; and

(c) Specify the time by which the ballot must be received by the Association in order to be counted.

ARTICLE II

Board of Directors

Section 1. Number, Election and Term of Office. The Board of Directors of the Association (referred to in the Horizontal Property Act of the State of Tennessee as the "board of administration," and sometimes referred to herein as the "Board") shall consist of two (2) persons (hereinafter referred to as "Directors"). Directors shall be elected at the annual meeting of Association's Unit Owners by the vote of Unit Owners as hereinafter provided, except that the Developer shall appoint the interim Board of Directors ("Interim Board") until the first meeting. At the first meeting, the Unit Owners shall, among other

other business matters, elect one (1) member of the first Board of Directors ("First Board"). Those candidates for election as Director receiving the greatest number of votes cast either in person, or by proxy, at the meeting shall be elected. Directors, except for members of the First Board, Interim Board, shall hold office for the term of two (2) years and until his or her successor shall be elected and qualified. One (1) member of the First Board shall hold office until the second annual meeting of the Association's Unit Owners, one (1) member of the First Board shall hold office until the third annual meeting of the Association's Unit Owners, and one (1) member of the First Board shall hold office until the fourth annual meeting of Association's Unit Owners.

Section 2. Qualification. Except for those persons making up the Interim Board, each Director shall be a Unit Owner or the spouse of a Unit Owner (or, if a Unit Owner is a trustee of a trust, a Director may be a beneficiary of such trust, and if a Unit Owner or such a beneficiary is a corporation, limited liability company, or partnership, a Director may be an officer, partner, member, manager or employee of such Unit Owner or beneficiary). If a Director shall cease to meet such qualifications during his or her term, such Director shall cease to be a Director and his or her place on the Board shall be deemed to be vacant.

Section 3. Regular Meetings. Except as otherwise provided herein, regular meetings of the Board of Directors may be held with or without notice at such time and place as the Board of Directors shall determine from time to time, but no less frequently than once a year.

Section 4. Special Meetings. Special meetings of the Board of Directors may be called by the President or by any Director.

Section 5. Notice of Meetings. Except as otherwise provided herein, regular meetings of the Board of Directors may be held without notice of the date, time, place, or purpose of the meeting. Except as otherwise provided herein, special meetings of the Board of Directors must be preceded by at least two (2) days' notice to each Director of the date, time and place, but not the purpose, of such special meeting. Notice of any adjourned meeting need not be given if the time and place to which the meeting is adjourned are fixed at the meeting at which the adjournment is taken, and if the period of adjournment does not exceed one (1) month in any one (1) adjournment.

Section 6. Waiver of Notice. If a Director attends or participates in a meeting, he or she waives any required notice to him or her of the meeting unless the Director at the beginning of the meeting (or promptly upon arrival) objects to holding the meeting or transacting business at the meeting and does not thereafter vote for or assent to action taken at the meeting.

Section 7. Quorum and Voting. A quorum of the Board of Directors consists of a majority (but no fewer than two (2)) of the Directors then in office before a meeting begins. If a quorum is present when a vote is taken, the affirmative vote of a majority of the Directors present is the act of the Board of Directors, except as otherwise provided in these Bylaws.

Section 8. Vacancy. If a vacancy occurs on the Board of Directors, including a vacancy resulting from an increase in the number of Directors or a vacancy resulting from a removal of a Director with or without cause:

(a) The Unit Owners may fill the vacancy;

(b) The Board of Directors may fill the vacancy; or

(c) If the Directors remaining in office constitute fewer than a quorum of the Board, they may fill the vacancy by the affirmative vote of a majority of all Directors remaining in office.

Any Director elected to fill a vacancy shall hold office for a term equal to the unexpired term of the Director succeeded.

Section 9. Removal of Directors. The Unit Owners may remove any one (1) or more Directors, with or without cause, at any special meeting that is specifically called for that purpose.

Section 10. Action Without Meeting. Action that is required or permitted to be taken at a meeting of the Board of Directors may be taken without such a meeting if all Directors consent to taking such action without a meeting. If all Directors so consent, the affirmative vote of the number of Directors that would be necessary to authorize or take such action at a meeting shall be the act of the Board, except as otherwise provided in these Bylaws. Such consent(s) shall describe the action taken, be in writing, be signed by each Director entitled to vote, indicate each signing Director's vote or abstention on the action, and be delivered to the Secretary of the Association and included in the minutes filed with the Association's records.

Section 11. Indemnification. With respect to claims or liabilities arising out of service as a Director of the Association, the Association shall indemnify and advance expenses to each present and future Director (and his or her estate, heirs, and personal representatives) to the fullest extent allowed by the laws of the State of Tennessee, both as now in effect and as hereafter adopted or amended.

Section 12. Immunity. To the fullest extent allowed by the laws of the State of Tennessee, both as now in effect and as hereafter adopted or amended, each present and future Director (and his or her estate, heirs, and personal representatives) shall be immune from suit arising from the conduct of the affairs of the Association.

Section 13. Compensation. Directors shall receive no compensation for their services as Directors, unless expressly provided for in resolutions duly adopted by the Unit Owners.

Section 14. Powers and Duties. The Board shall have the following powers and duties:

(a) to elect and remove the officers of the Association as hereinafter provided;

(b) to administer the affairs of the Association and the Property;

(c) to engage the services of an agent (hereinafter sometimes called the "Managing Agent") to maintain, repair, replace, administer and operate the Property or any part thereof for all of the Unit Owners, upon such terms and for such compensation and with such authority as the Board may approve; provided, however, that the First Board, appointed as provided herein, shall ratify and approve the Management Agreement between the Developer, on behalf of the Association, and Bill Dorris & Associates Property Management, to act as Managing Agent for the Property for a term as approved by said First Board, provided further, that the Board shall not have the authority to adopt any form of management of the Property which excludes professional management by an independent agent;

(d) to formulate policies for the administration, management and operation of the Property and the Common Elements thereof;

(e) to adopt rules and regulations, with written notice thereof to all Unit Owners, governing the administration, management, operation and use of the Property and the Common Elements, and to amend such rules and regulations from time to time;

(f) to provide for the maintenance, repair, and replacement of the Common Elements and payments therefor, and to approve payment vouchers or to delegate such approval to the officers or the Managing Agent;

(g) to provide for the designation, hiring and removal of employees and other personnel, including accountants and attorneys, and to engage or contract for the services of others, and to make purchases for the maintenance, repair, replacement, administration, management and operation of the Property and the Common Elements, and to delegate any such powers to the Managing Agent;

(h) to appoint committees of the Board and to delegate to such committees the Board's authority to carry out certain duties of the Board;

(i) to determine the fiscal year of the Association and to change said fiscal year from time to time as the Board deems advisable, but only as allowed by law;

(j) to estimate the amount of the annual budget, and to provide the manner of assessing and collecting from the Unit Owners their respective shares of such estimated expenses, as hereinafter provided;

(k) unless otherwise provided herein or in the Master Deed, to comply with the instructions of a majority of the Unit Owners (as said majority is defined in Section 1(j) of the Master Deed), as expressed in a resolution duly adopted at any annual or special meeting of the Unit Owners;

(l) to resolve or mediate disputes, conflicts or problems between Unit Owners;

(m) when necessary, to interpret the rules and regulations of the Association and the Master Deed;

(n) to exercise all other powers and duties of a board of administration as referred to in the Horizontal Property Act of the State of Tennessee and all powers and duties of the Board of Directors referred to in the Master Deed or these Bylaws.

Section 15. Non-Delegation. Nothing in this Article or elsewhere in these Bylaws shall be considered to grant to the Board, the Association or to the officers of the Association any powers or duties which, by law, have been delegated to the Unit Owners.

ARTICLE III

Officers

Section 1. Designation. At each regular meeting, the Directors present at said meeting shall elect the following officers of the Association by a majority vote, provided a quorum exists:

(a) a President, who shall be a Director and who shall preside over the meetings of the Board and of the Unit Owners, and who shall be the chief executive officer of the Association;

(b) a Secretary, who shall keep the minutes of all meetings of the Board and of the Unit Owners, and who shall, in general, perform all the duties incident to the office of Secretary, and who may be a representative of the Managing Agent;

(c) a Treasurer, who shall be responsible for financial records and books of account and the manner in which such records and books are kept and reported; and

(d) such additional officers as the Board shall see fit to elect. The office of Secretary and Treasurer may be held by the same person.

Section 2. Powers. The respective officers shall have the general powers usually vested in such officers; provided that the Board may delegate any specific powers to any other officer or impose such limitations or restrictions upon the powers of any officer as the Board may see fit.

Section 3. Term of Office. Each officer shall hold office for the term of one (1) year and until a successor shall have been appointed or elected and qualified.

Section 4. Vacancies. Vacancies in any office shall be filled by the Board by a majority vote of the remaining Directors at a special meeting of said Board. Any Director so elected to fill a vacancy shall hold office for a term equal to the unexpired term of the officer succeeded.

Section 5. Compensation. The officers shall receive no compensation for their services as officers, unless expressly provided for in a resolution duly adopted by the Unit Owners.

Section 6. Removal. The Board of Directors may remove any officer at any time with or without cause.

Section 7. Indemnification. With respect to claims or liabilities arising out of service as an officer of the Association, the Association shall indemnify and advance expenses to each present and future officer (and his or her estate, heirs and personal representatives) to the fullest extent allowed by the laws of the State of Tennessee, both as now in effect and as hereafter adopted or amended.

ARTICLE IV

Assessments

Section 1. Annual Budget. The Board shall cause to be prepared an estimated annual budget for each fiscal year of the Association. Such budget shall take into account the estimated common expenses and cash requirements for the year, including but not limited to salaries, wages, payroll taxes, legal and accounting fees, working capital fund, supplies, materials, parts, services, maintenance, repairs, replacements, landscaping, insurance, fuel, power, and all other common expenses. To the extent that the assessments and other cash income collected from the Unit Owners during the preceding year shall be more or less than the expenditures for such preceding year, the surplus or deficit, as the case may be, shall also be taken into account. The annual budget shall also take into account any estimated net available cash income for the year from the lease, operation or use of the Common Elements. The annual budget shall provide for a reserve for contingencies for the year and a reserve for replacements, in reasonable amounts as determined by the Board.

Section 2. Assessments. The estimated annual budget for each fiscal year shall be approved by the Board, and copies thereof shall be furnished by the Board to each Unit Owner, not later than thirty (30) days prior to the beginning of such year. On or before the first day of the first month and of each succeeding month of the year covered by the annual budget, each Unit Owner shall pay, as such Owner's respective monthly assessment for the common expenses, one-twelfth (1/12) of such Owner's proportionate share of the common expenses for such year as shown by the annual budget. Such proportionate share for each Unit Owner shall be in accordance with such Owner's respective ownership interest in the Common Elements as set forth in the Master Deed. In the event that the Board shall not approve an estimated annual budget or shall fail to determine new monthly assessments for any year, or shall be delayed in doing so, each Unit Owner shall continue to pay each month the amount of such Owner's respective monthly assessment as last determined. Each Unit Owner shall pay such Owner's monthly assessment on or before the first day of each month to the Managing Agent or as may be otherwise directed by the Board. No Unit Owner shall be relieved of the obligation to pay such Owner's assessment by abandoning or not using such Owner's Unit, the Common Elements, or the Limited Common Elements.

Section 3. Partial Year or Month. For the first fiscal year and thereafter until the First Board is elected, the annual budget shall be approved by the Interim Board. If such first fiscal year, or any succeeding fiscal year, shall be less than a full year, then the monthly assessments for each Unit Owner shall be proportionate to the number of months and days in such period covered by such budget. Each Unit Owner shall pay such Owner's assessment for the following month or fraction of a month, which assessment shall be in proportion to the Owner's respective ownership interest in the Common Elements and the

number of months and days remaining of the period covered by the current annual budget, and which assessment shall be computed by the Board.

Section 4. Annual Report. Within ninety (90) days after the end of each fiscal year covered by an annual budget, or as soon thereafter as shall be practicable, the Board shall cause to be furnished to each Unit Owner, and to any other party required by the Master Deed, a statement for such year so ended, showing the receipts and expenditures and such other information as the Board may deem desirable.

Section 5. Supplemental Budget. In the event that during the course of any year, it shall appear to the Board that the monthly assessments, determined in accordance with the estimated common expenses and limited common expenses for the remainder of such year will be inadequate, then the Board shall prepare and approve a supplemental budget covering the estimated deficiency for the remainder of such year, copies of which supplemental budget shall be furnished to each Unit Owner, and thereupon a supplemental assessment shall be made to each Unit Owner for such Owner's proportionate share of such supplemental budget.

Section 6. Expenditures. Except for the Management Agreement described in Article II, Section 14(c) hereof and expenditures and contracts specifically authorized by the Master Deed and Bylaws, the Board shall not approve any expenditure in excess of five hundred ($ 500.00) Dollars unless required for emergency repair, protection or operation of the Common Elements or Limited Common Elements, nor enter any contract for more than three (3) years without the prior approval of the Unit Owners.

Section 7. Lien. It shall be the duty of every Unit Owner to pay such Owner's proportionate share of the common expenses and limited common expenses, as provided in the Master Deed, and as assessed in the manner herein provided.

If any Unit Owner shall fail or refuse to make any such payment of the common expenses or limited common expenses when due, the amount thereof, together with interest thereon at the rate of six percent (6%) per annum after said common expenses become due and payable, shall constitute a lien, as provided in the Act, enforceable by the Board, on the interest of such Unit Owner in the Property, provided, however, that such lien shall be subordinate to the lien of a recorded deed of trust on the interest of such Unit Owner, except for the amount of the proportionate share of common expenses and limited common expenses which are due and payable from and after the date on which such deed of trust beneficiary either takes possession of the Unit, accepts a conveyance of any interest therein (other than as security), or files suit to foreclose on its deed of trust.

The Association or its successors and assigns, and the Board or its agents, shall have the right to enforce the lien as provided in the Master Deed, and there shall be added to the amount due the costs of any suit maintained to enforce the lien and other fees and expenses, together with legal interest and reasonable attorneys' fees. Furthermore, if any Unit Owner shall fail or refuse to pay when due such Owner's proportionate share of the common expenses or limited common expenses and such Unit Owner withholds possession of such Owner's Unit after demand by the Board or the Association in writing setting forth the amount claimed, the Board or the Association shall have the right to possession of such Unit. The Board or the Association shall have the authority to exercise and enforce any and all rights and remedies as provided for in the Horizontal Property

Act, the Master Deed or these Bylaws, or as are otherwise available at law or in equity, for the collection of all unpaid assessments.

Section 8. Records and Statement of Account. The Board shall cause to be kept detailed and accurate records in a book in chronological order of the receipts and expenditures affecting the Common Elements and Limited Common Elements, specifying and itemizing the common expenses and limited common expenses incurred. Payment vouchers may be approved in such manner as the Board may determine. Said book and the vouchers shall be available for examination by all Unit Owners at convenient hours on working days which shall be set and announced for general knowledge.

The Board shall, upon receipt of ten (10) days' written notice to it or the Association and upon payment of a reasonable fee, furnish to any Unit Owner a statement of account setting forth the amount of any unpaid assessments or other charges due and owing from such Unit Owner.

Section 9. Discharge of Liens. The Board may cause the Association to discharge any mechanic's lien or other encumbrance that in the opinion of the Board may constitute a lien against the Property or the Common Elements, rather than a lien against only a particular Unit ownership. When fewer than all the Unit Owners are responsible for the existence of any such lien, the Unit Owners responsible shall be jointly and severally liable for the amount necessary to discharge the same and for all costs and expenses, including attorneys' fees, incurred by reason of such lien.

Section 10. Holding of Funds. All funds collected hereunder shall be held and expended for the purposes designated herein, and (except for such special assessments as may be levied hereunder against less than all the Unit Owners and for such adjustments as may be required to reflect delinquent or prepaid assessments) shall be deemed to be held for the benefit, use and account of all the Unit Owners.

Section 11. Association Records. The Association shall keep as permanent records minutes of all meetings of its Unit Owners and Board of Directors, a record of all actions taken by the Unit Owners and the Board of Directors without a meeting and all appropriate accounting records.

Section 12. Records at Principal Office. The Association shall keep at all times a copy of the following records at its principal office:

(a) Its Charter or Restated Charter and all amendments thereto;

(b) These Bylaws and all amendments thereto;

(c) Resolutions adopted by the Board of Directors relating to the characteristics, qualifications, rights, limitations and obligations of Unit Owners or any class or category of Unit Owners;

(d) The minutes of all meetings of Unit Owners and the records of all actions taken by Unit Owners without a meeting for the past three (3) years;

(e) All written communications to Unit Owners generally within the past three (3) years, including the past three (3) years' annual financial statements;

(f) A list of the names and business or home addresses of its current Directors and officers;

(g) The most recent annual report delivered to the Tennessee Secretary of State; and

(h) Its Master Deed and all amendments thereto.

Section 13. Annual Financial Statements. The Association shall prepare annual financial statements that include a balance sheet as of the end of the fiscal year, an income statement for that year, and such other information necessary to comply with the requirements of the applicable provisions of the Tennessee Nonprofit Corporation Act.

ARTICLE V

Use and Occupancy Restrictions

Section 1. General. No unlawful, noxious or offensive activities shall be carried on in any Unit or elsewhere on the Property, nor shall anything be done therein or thereon that shall constitute a nuisance or that shall in the judgment of the Board cause unreasonable noise or disturbance to others.

Each Unit Owner shall maintain such Owner's Unit in good condition and in good order and repair, at such Owner's expense, and shall not do or allow anything to be done in such Owners Unit that may increase the cost or cause the cancellation of insurance on other Units or on the Common Elements. No Unit Owner shall display, hang, store or use any clothing, sheets, blankets, laundry, or other articles outside such Owner's Unit, or which may be visible from the outside of such Owner's Unit (other than draperies, curtains, or shades of a customary nature and appearance, subject to the rules and regulations of the Board) or paint or decorate or adorn the outside of such Owner's Unit, or install outside such Owner's Unit any canopy or awning, or outside radio or television antenna, or Citizens Band radio transmitters, or other equipment, fixtures or items of any kind, without the prior written permission of the Board or the written permission of the Managing Agent, acting in accord with the Board's discretion. The foregoing restrictions as to use and occupancy shall not be construed to prohibit a Unit Owner from placing and maintaining outdoor furniture and decorative foliage of a customary nature and appearance on a patio that is a Limited Common Element appurtenant to such Owners Unit, if applicable. No Owner of a Unit shall display, hang, store or use any sign outside such Owner's Unit, in a hallway or elsewhere, or that may be visible from the outside of such Owner's Unit without the prior written permission of the Board of the written permission of the Managing Agent, acting in accord with the Board's discretion.

No structure of a temporary character, trailer, motor home, boat, tent, shack, garage, barn, or other out-buildings shall be permitted on the Property at any time, temporarily or permanently, except with the prior written consent of the Board; provided, however, that temporary structures may be erected for use in connection with the repair or rebuilding of the Buildings or any portion thereof.

Section 2. Animals. No animals shall be raised, bred, or kept in any Unit, except for dogs, cats and small birds owned as pets by a Unit Owner, provided that said pet is not kept for any commercial purpose, and provided that said pet shall be kept in strict accordance with the administrative rules and regulations relating to pets from time to time adopted or approved by the Board, and provided that said pet shall not in the judgment of the Board constitute a nuisance to others, or interfere with other Unit Owners.

Section 3. Trash. Trash, garbage, and other waste shall be kept only in sanitary containers, and shall be disposed of in a clean and sanitary manner as prescribed from time to time in rules and regulations of the Board.

Section 4. Use by Developer. During the period of sale by the Developer of any Units, the Developer, and the Developer's agents, employees, contractors and subcontractors, and their respective agents and employees, shall be entitled to access, ingress to and egress from said Buildings and Property as may be required for purposes of said sale of Units. While the Developer owns any of the Units and until each Unit is sold and occupied by the purchasers, the Developer and its employees may use and show one or more of such unsold or unoccupied Units as a model Unit or Units and may use one or more of such unsold or unoccupied Units as a sales office, and may maintain customary signs in connection therewith.

Section 5. Storage. Articles of personal property belonging to any Unit Owner, such as bicycles, toys, business machines, furniture, clothing and other articles, shall not be stored or kept in common areas. Storage of boats, trailers, campers, and motor homes on the Property shall not be permitted.

Section 6. Wiring. No Unit Owner shall overload the electrical wiring in a Building, or operate any machines, appliances, accessories or equipment in such manner as to cause, in the judgment of the Board, an unreasonable disturbance to others, or connect any machines, appliances, accessories or equipment to the heating or plumbing system, without the prior written consent of the Board or the prior written consent of the Managing Agent, given in accord with the Board's direction.

ARTICLE VI

Contractual Powers

No contract or other transaction between the Association and one or more of its Directors or between the Association and any corporation, firm or association in which one or more of the Directors of the Association are directors, or are financially interested, is void or voidable because such Director or Directors are present at the meeting of the Board or a committee thereof which authorizes or approves the contract or transaction or because his or their votes are counted, if the circumstances specified in either of the following subparagraphs exists:

(a) the fact of the common directorship or financial interest is disclosed or known to the Board or committee and noted in the minutes and the Board or committee authorizes, approves or ratifies the contract or transaction in

good faith by a vote sufficient for the purpose without counting the vote or votes of such Director or Directors; or

(b) the contract or transaction is just and reasonable as to the corporation at the time it is authorized or approved.

Common or interested Directors may be counted in determining the presence of a quorum at a meeting of the Board or a committee thereof which authorizes, approves or ratifies a contract or transaction.

ARTICLE VII

Amendments

These Bylaws may be amended or modified from time to time by action or approval of two-thirds (2/3)of the Unit Owners casting one (1) vote for each Unit owned, as provided in Article I, Section 7 of these Bylaws. Such amendment(s) shall not be operative until they are recorded in the office of the Register of Deeds for Davidson County, Tennessee. These Bylaws may not be amended by the Board of Directors.

ARTICLE VIII

Deeds of Trust

Section 1. Notice to Board. A Unit Owner who mortgages his Unit shall notify the Board of the name and address of the deed of trust beneficiary and shall file a copy of the note and deed of trust with the Board. The Board shall maintain such information in a book entitled "Deeds of Trust on Units."

Section 2. Notice of Unpaid Common Charges. The Board, whenever so requested in writing by a deed of trust beneficiary of a Unit, shall promptly report any then unpaid assessments, fees or common charges due from, or any default by, the Owner of the mortgaged Unit.

Section 3. Notice of Default. The Board, when giving notice to a Unit Owner of a default in paying common charges or other default, shall send a copy of such notice to each deed of trust beneficiary of record covering such Unit whose name and address has theretofore been furnished to the Board.

Section 4. Examination of Books. Each Unit Owner, and others as specified in the Master Deed, shall be permitted to examine the books and records of the Association, current copies of the Master Deed and Bylaws, and rules and regulations of the Association during normal business hours and upon request.

Section 5. Interest of Valid First Lien Deed of Trust. The interest of a valid first lien deed of trust shall be superior to the interest of the Board in the event of a default, and nothing in this instrument shall be construed to the contrary. If the first lien deed of trust has incorporated the terms of these Bylaws, the Master Deed and the contract in its deed of trust, then said first lien deed of trust may at its option declare a default in its deed of trust by reason of any default hereunder, and may proceed to enforce its rights according to the terms of the deed of trust, notwithstanding any enforcement instituted by the Board.

ARTICLE IX

Definition of Terms

The terms used in these Bylaws, to the extent they are defined herein, shall have the same definition as set forth in the Master Deed for the horizontal property regime known as "East Meade Condominium," as such may be amended from time to time, which Master Deed is recorded in the office of the Register for Deeds of Davidson County, Tennessee.

The term "member," as used in these Bylaws, generally means "Unit Owner" as defined in the Master Deed, "Deed of trust," as used herein, includes a mortgage; and "deed of trust beneficiary" includes a mortgagee and a holder of a deed of trust.

ARTICLE X

Miscellaneous Provisions

Section 1. No Seal. The Association shall have no seal.

Section 2. Notices. Whenever notice is required to be given to Unit Owners, Directors or officers, unless otherwise provided by law, the Master Deed, the Charter or these Bylaws, such notice may be given in person or by telephone, telegraph, mail or private carrier. If such notice is given by mail, it shall be sent postage prepaid by first class United States mail or by registered or certified United States mail, return receipt requested, and addressed to the respective address which appears for each such person on the books of the Corporation. Written notice sent by mail to Unit Owners shall be deemed to have been given when it is mailed. Any other written notice shall be deemed to have been given at the earliest of the following:

(a) When received;

(b) Five (5) days after its deposit in the United States mail if sent first class, postage prepaid; or

(c) On the date on the return receipt, if sent by registered or certified United States mail, return receipt requested, and the receipt is signed by or on behalf of the addressee.

Section 3. Waiver of Notice. Whenever any notice is required to be given under the provisions of any statute, or of the Master Deed, the Charter or these Bylaws, a waiver thereof in writing signed by the person entitled to such notice, whether before or after the date stated thereon, and delivered to the Secretary of the Association and included in the minutes or corporate records, shall be deemed equivalent thereto.

Section 4. Negotiable Instruments. All checks, drafts, notes or other obligations of the Association shall be signed by such of the officers of the Association or by such other person(s), as may be authorized by the Board of Directors.

Section 5. Deposits. The monies of the Association may be deposited in the name of the Association in such bank(s) or financial institution(s) as the Board of Directors shall designate from time to time and shall be drawn out by check signed by the officer(s) or person(s) designated by resolution adopted by the Board of Directors.

Section 6. Committee Members. With respect to claims or liabilities arising out of service as a member of a committee duly appointed by the Board of Directors of the Association, the Association shall indemnify and advance expenses to each such present and future committee member (and his or her estate, heirs and personal representatives) to the fullest extent allowed by the laws of the State of Tennessee, both as now in effect and as hereafter adopted or amended.

Section 7. Developer. With respect to claims or liabilities arising out of service as an agent of the Association, the Association shall indemnify and advance expenses to the Developer (its officers, employees and successors) to the fullest extent allowed by the laws of the State of Tennessee, both as now in effect or as hereafter adopted or amended.

ARTICLE XI

Conflicts

These Bylaws are set forth to comply with the requirements of Tenn. Code Ann. § 66-27-101 as it may be amended from time to time, and to allow the Bylaws to control in specific situations where such law allows. In case any of the Bylaws conflict with the provisions of said statute or of the Master Deed, the provisions of said statute or of the Master Deed, as the case may be, shall control.

The undersigned hereby certifies that the foregoing Bylaws were duly adopted as the Bylaws of East Meade Condominium.

DATED the 27 day of March 2006.

William H. Dorris

STATE OF TENNESEE
COUNTY OF Williamson

On this 27 day of March 2006, before me personally appeared William H. Dorris to me known to be the person described in and who executed the foregoing instrument, and acknowledged that such person executed the same as such person's free act and deed.

Witness my hand, at office, this 27 day of March 2006.

My Commission Expires:

Notary Public

JEFF FARRIS
STATE OF TENNESSEE NOTARY PUBLIC
WILLIAMSON COUNTY
My Commission Expires December 19, 2009

Secretary of State
Division of Business Services
312 Eighth Avenue North
6th Floor, William R. Snodgrass Tower
Nashville, Tennessee 37243

DATE: 03/20/06
REQUEST NUMBER: 5722-0441
TELEPHONE CONTACT: (615) 741-2286
FILE DATE/TIME: 03/17/06 1010
EFFECTIVE DATE/TIME: 03/17/06 1010
CONTROL NUMBER: 0516209

EXHIBIT D

TO:
EAST MEADE OWNERS ASSOCIATION
3870 DICKERSON ROAD
SUITE D
NASHVILLE, TN 37207

RE:
EAST MEADE OWNERS ASSOCIATION
CHARTER - NONPROFIT

CONGRATULATIONS UPON THE INCORPORATION OF THE ABOVE ENTITY IN THE STATE OF TENNESSEE, WHICH IS EFFECTIVE AS INDICATED.

A CORPORATION ANNUAL REPORT MUST BE FILED WITH THE SECRETARY OF STATE ON OR BEFORE THE FIRST DAY OF THE FOURTH MONTH FOLLOWING THE CLOSE OF THE CORPORATION'S FISCAL YEAR. ONCE THE FISCAL YEAR HAS BEEN ESTABLISHED, PLEASE PROVIDE THIS OFFICE WITH THE WRITTEN NOTIFICATION. THIS OFFICE WILL MAIL THE REPORT DURING THE LAST MONTH OF SAID FISCAL YEAR TO THE CORPORATION AT THE ADDRESS OF ITS PRINCIPAL OFFICE OR TO A MAILING ADDRESS PROVIDED TO THIS OFFICE IN WRITING. FAILURE TO FILE THIS REPORT OR TO MAINTAIN A REGISTERED AGENT AND OFFICE WILL SUBJECT THE CORPORATION TO ADMINISTRATIVE DISSOLUTION.

WHEN CORRESPONDING WITH THIS OFFICE OR SUBMITTING DOCUMENTS FOR FILING, PLEASE REFER TO THE CORPORATION CONTROL NUMBER GIVEN ABOVE. PLEASE BE ADVISED THAT THIS DOCUMENT MUST ALSO BE FILED IN THE OFFICE OF THE REGISTER OF DEEDS IN THE COUNTY WHEREIN A CORPORATION HAS ITS PRINCIPAL OFFICE IF SUCH PRINCIPAL OFFICE IS IN TENNESSEE.

FOR: CHARTER - NONPROFIT

ON DATE: 03/20/06

FROM:
OVERLAND TITLE, LLC
5121 MARYLAND WAY
STE 209
BRENTWOOD, TN 37027-7516

	FEES	
RECEIVED:	$100.00	$0.00
TOTAL PAYMENT RECEIVED:		$100.00

RECEIPT NUMBER: 00003897131
ACCOUNT NUMBER: 00510458

Riley C. Darnell

RILEY C. DARNELL
SECRETARY OF STATE

SS-4458

FILED
2006 MAR 17 AM 10: 10
RILEY D. DARNELL
SECRETARY OF STATE

5722-0441

CHARTER OF
EAST MEADE OWNERS ASSOCIATION

The undersigned, acting as the incorporator(s) of a corporation under the Tennessee Nonprofit Corporation Act, adopt(s) the following Charter for such corporation:

1. The name of the corporation is East Meade Owners Association.

2. This corporation is a mutual benefit corporation.

3. The street address of the initial registered office of the corporation is 3870 Dickerson Road, Suite D, Nashville, Davidson County, Tennessee 37207, and the initial registered agent for the corporation at that office is William H. Dorris.

4. The name and address of the incorporator is:

Jeff Farris, 5121 Maryland Way, Suite 200, Brentwood, TN 37027

5. The street address of the principal office of the corporation is 3870 Dickerson Road, Suite D, Nashville, Tennessee 37207.

6. The corporation is not for profit.

7. The corporation shall have members. The members of the corporation shall be the owners of office condominium units of East Meade Condominiums. Upon the conveyance or transfer of the ownership interest in a unit of the condominium, the new owner or owners shall succeed to the former unit owner's or owners' membership, and the membership of the former unit owner or owners shall terminate.

8. To the extent allowed by the laws of the State of Tennessee, no present or future director of the corporation (or his or her estate, heirs and personal representatives) shall be liable to the corporation or its members for monetary damages for breach of fiduciary duty as a director of the corporation. Any liability of a director (or his or her estate, heirs and personal representatives) shall be further eliminated or limited to the fullest extent allowed by the laws of the State of Tennessee, as may hereafter be adopted or amended.

9. With respect to claims or liabilities arising out of service as a director or officer of the corporation, the corporation shall indemnify and advance expenses to each present and future director and officer (and his or her estate, heirs and personal representatives) to the fullest extent allowed by the laws of the State of Tennessee, both as now in effect and as hereafter adopted or amended.

10. The purposes for which the corporation is organized are: to operate an office condominium management association solely to provide for the acquisition, construction, management, maintenance and care of association property; and generally to engage in any other lawful endeavor or activity in furtherance of the foregoing.

11. No part of the net earnings of the corporation shall inure to the benefit of, or be distributable to, its directors, officers, members or other private individuals or persons, except that the corporation shall be authorized and empowered to:

(a) pay reasonable compensation for goods and services rendered,

(b) rebate excess membership dues, fees or assessments, and

(c) make payments in furtherance of the purposes set forth in the paragraph just above.

12. Upon dissolution, after all creditors of the corporation have been paid and any excess membership dues, fees or assessments have been rebated, its assets shall be distributed to the members proportionately as determined by the ownership interests in the office units of East Meade Condominiums.

DATED the 15 day of March 2006.

Jeff Ferris, Incorporator

5722-8443