This Instrument Prepared by:
Judy S. Wells, Attorney
7101 Executive Center Drive, #151
Brentwood, TN 37027

Davidson County DEEDMAST
Recvd: 08/08/06 13:55 3 pgs
Fees:17.00 Taxes:0.00
20060808-0097413

SUPPLEMENT AND AMENDMENT NO. 4 TO THE MASTER DEED OF HARDING HEIGHTS CONDOMINIUMS

THIS SUPPLEMENT AND AMENDMENT to the Master Deed of Harding Heights Condominiums is made and entered into by **Nashville Property Managers, L.L.P**, a Tennessee limited liability partnership, hereinafter referred to as the "**Developer**".

WITNESSETH:

WHEREAS, the Developer is the sole owner in and to certain property situated in Nashville, Davidson Count, Tennessee, and which is more particularly described on Exhibit "A" attached hereto; and

WHEREAS, the Developer has caused the Master Deed of Harding Heights Condominiums to be recorded in Instrument No. 20040521-0059693 in the Register's Office for Davidson County, Tennessee, hereinafter referred to as "**the Master Deed**"; and,

WHEREAS, THE Developer desires to submit the tract or parcel of land described on Exhibit "A", attached hereto, to the provisions of the Master Deed; and,

WHEREAS, Article 28 of the Master Deed provides that the Developer may bring additional phases under the provisions of the Master Deed;

NOW THEREFORE, the Developer hereby submits the phase of Harding Heights Condominiums as shown on Exhibit "A" attached hereto, to the provisions of the Master Deed.

The Developer hereby declares that the phase, more fully described on Exhibit "A", shall from the date of this Supplement and Amendment forward be and is controlled and regulated according to the terms of the Master Deed and by the By-Laws of Harding Heights Condominiums Homeowners Association, Inc., attached thereto and incorporated herein by reference.

IN WITNESS WHEREOF, the Developer has executed this document on this the 4th day of August, 2006.

DEVELOPER
Nashville Property Managers, L.L.P.,
a Tennessee limited liability partnership

By: _____
Brian Krebs
Its General Partner

STATE OF TENNESSEE
COUNTY OF WILLIAMSON

Before me, the undersigned, a Notary Public within and for the State and County aforesaid, personally appeared Brian Krebs, with whom I am personally acquainted and who upon his oath acknowledged himself to be the General Partner of Nashville Property Managers, LLP, a Tennessee limited liability partnership, the within named bargainor, a limited liability partnership, and that he as such General Partner being authorized so to do, executed the foregoing instrument for the purposes therein contained be signing the name of the limited liability partnership by himself as such General Partner.

Witness my hand and official seal at office at Brentwood, Tennessee, on this the 4th day of August 2006.

_____
Notary Public


My commission expires 9/20/08

JUDY S. WELLS
STATE OF TENNESSEE
NOTARY PUBLIC
DAVIDSON COUNTY, TENN.

EXHIBIT "A"

HORIZONTAL PROPERTY REGIME
LOT 2 HARDING HEIGHTS SUBDIVISION

UNIT NO.	STREET ADDRESS
UNIT 2-A	1128 GRANNY WHITE COURT
UNIT 2-B	1126 GRANNY WHITE COURT

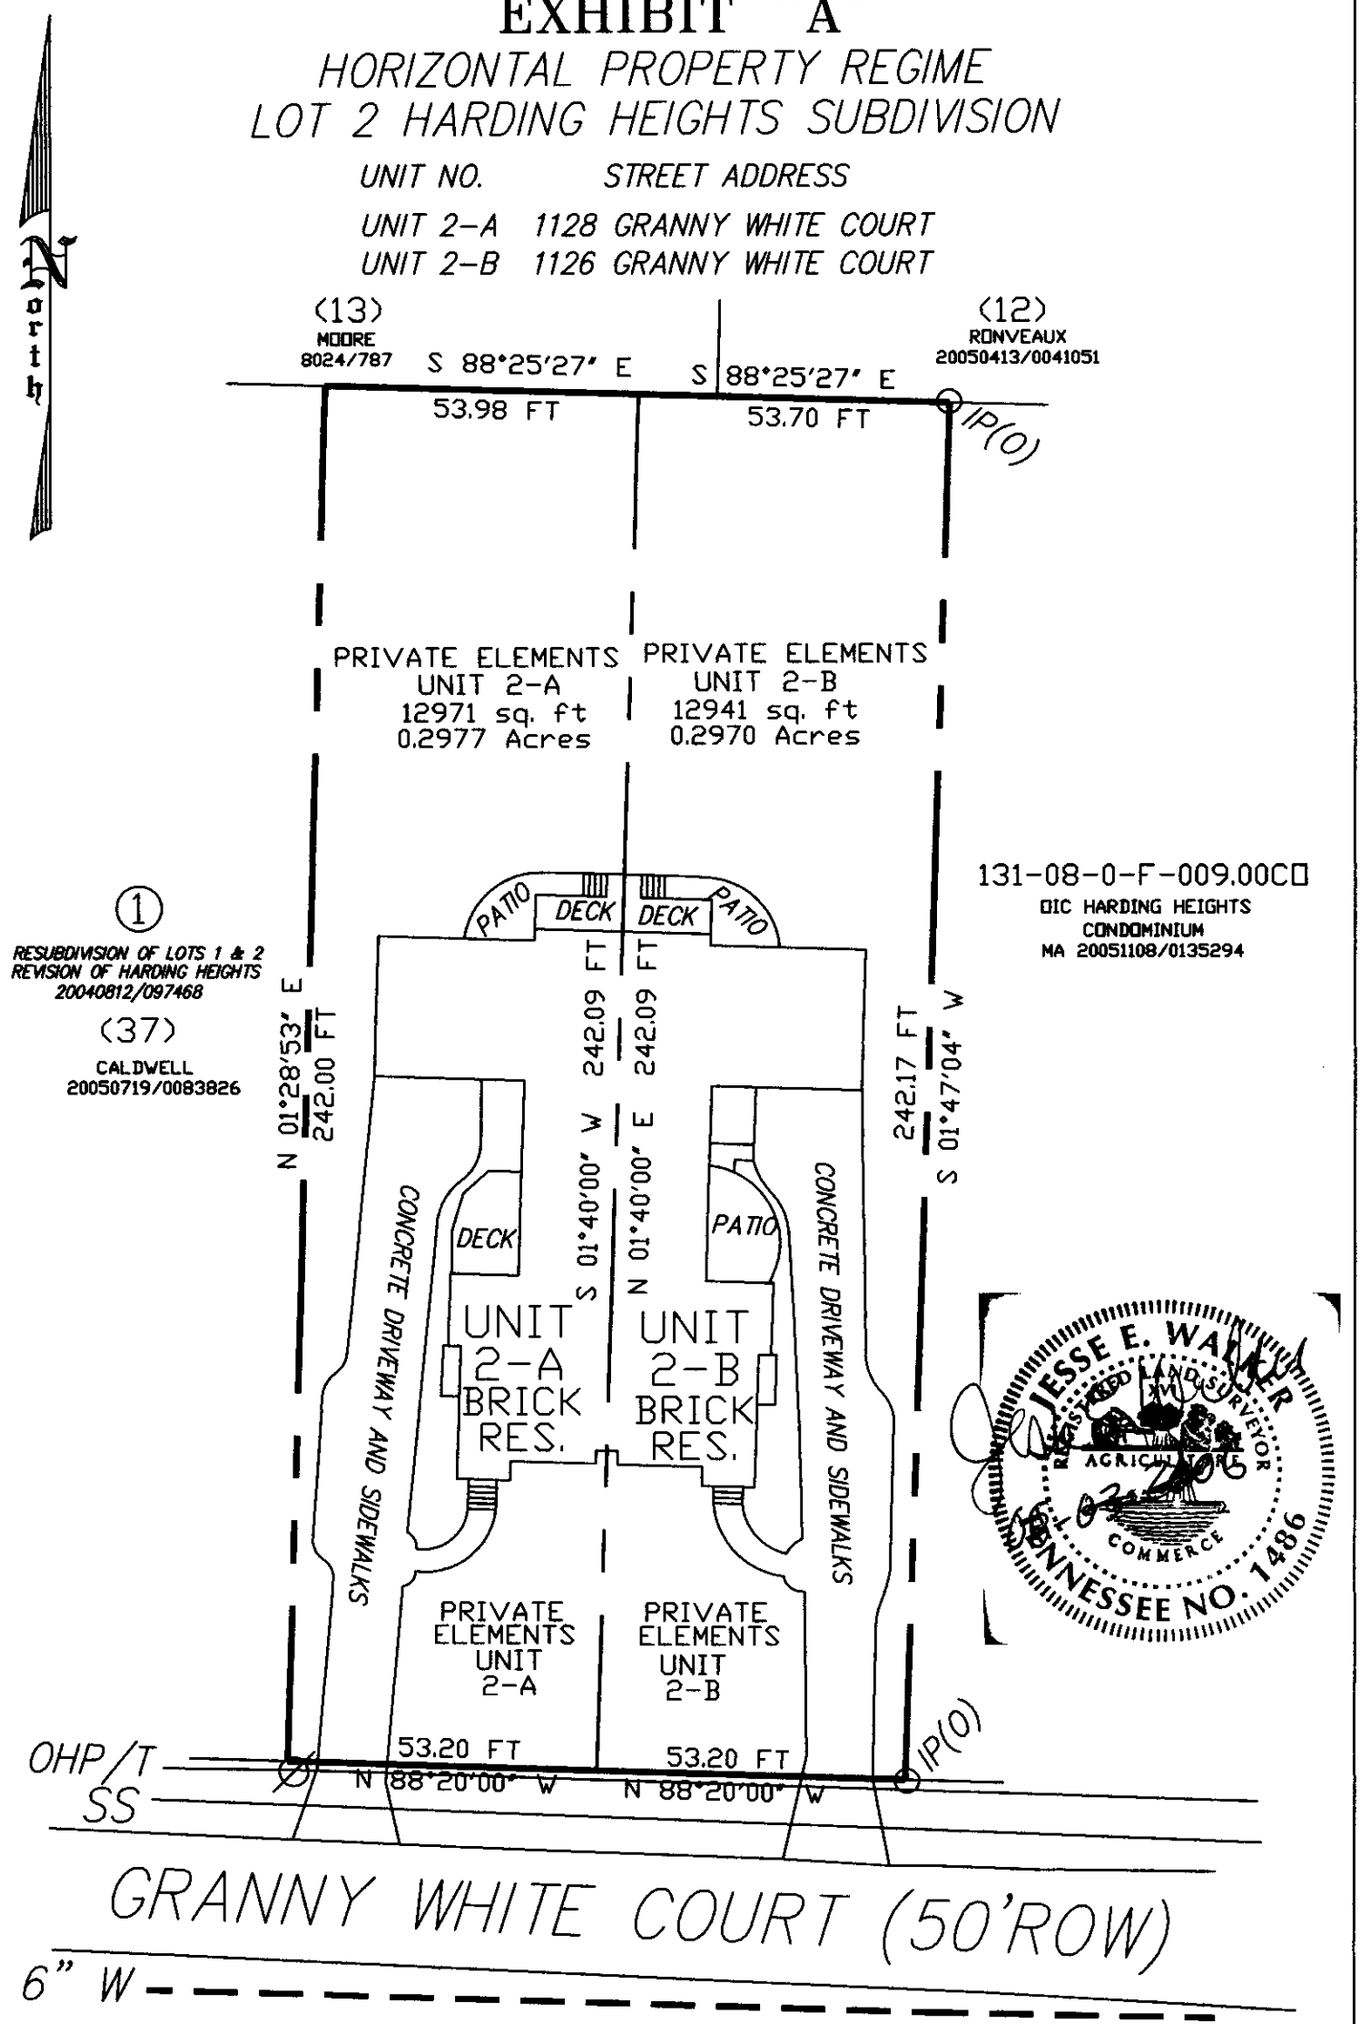

JESSE WALKER ENGINEERING
Professional Survey & Engineering Services
P.O.Box 210456, Nashville, TN 37221-0456
Phone: (615) 646-8228

08-03-2006
JOB: 03114
DWG: 03114HR2AB

SCALE
1 INCH = 30 FEET