THIS INSTRUMENT IS SOLELY FOR THE PURPOSE OF COMBINING THREE (3) PARCELS INTO ONE (1) PARCEL

This instrument was prepared solely from information provided by the Parties.

This Instrument Prepared By:
C. Harold Reeves, Esquire
242 Gardenridge Drive
Franklin, TN 37069

BILL GARRETT, Davidson County
Trans:T20110039038 DEEDQC
Recvd: 06/29/11 15:43 6 pgs
Fees:37.00 Taxes:0.00
20110629-0049881

ADDRESS NEW OWNER:
Buena Vista Church of Christ Inc.
2520 Buena Vista Pike
Nashville, TN 37218

SEND TAX BILL:
Buena Vista Church of Christ Inc.
2520 Buena Vista Pike
Nashville, TN 37218

MAP AND PARCEL:
Map 70-06, Parcels 32, 33, & 34

STATE OF TENNESSEE)
COUNTY OF DAVIDSON)

The actual value or consideration, whichever is greater, for this transfer is $ NONE.

AFFIANT

Subscribed and sworn to before me this 8th day of June, 2011.

NOTARY PUBLIC

My Commission Expires: 10/22/14

ANN B. WADDELL NOTARY PUBLIC STATE OF TENNESSEE COUNTY OF WILLIAMSON

QUITCLAIM DEED

Buena Vista Church of Christ Inc., a Tennessee corporation, hereby Quitclaims all of my rights, title and interest to **C. Harold Reeves, Trustee**, his successors and assigns, a certain tracts or parcels of land in Davidson County, State of Tennessee, described as follows, to wit:

SEE ATTACHED EXHIBIT "A" and "B" FOR LEGAL DESCRIPTION, INCORPORATED HEREIN

These are properties known as 1221, 1223 & 1233 Youngs Lane, Nashville, TN 37218.

And now I, **C. Harold Reeves, Trustee** for the express purpose of carrying out the intent of this conveyance, as above set out above, does hereby Quitclaim and convey all my rights, title and interest to **Buena Vista Church of Christ Inc., a Tennessee corporation**, their successors and assigns, and Grantor(s) covenant with the said Grantee(s) that the same is conveyed subject to the limitations and restrictions as may effect the premises. Wherever used, the singular shall include the plural, the plural the singular, and the use of any gender shall be applicable to all genders.

Witness my hand this the 8th day of June, 2011.

Buena Vista Church of Christ Inc., a Tennessee corporation

By: Eddie L Parrish

Eddie Parrish, Secretary

By: Avery Finch

Avery Finch, Assistant Treasurer

C Harold Reeves

C. Harold Reeves, Trustee

STATE OF TENNESSEE)

COUNTY OF DAVIDSON)

Personally appeared before me, the undersigned Notary Public in and for said County and State, the within named **Eddie Parrish and Avery Finch**, with whom I am personally acquainted (or proved to me on the basis of satisfactory evidence), and who acknowledged that they are the Secretary and Assistant Treasurer, respectively, of **Buena Vista Church of Christ Inc., a Tennessee corporation,** and as such Secretary and Assistant Treasurer, being so authorized by the corporation, executed the within Quitclaim Deed for the purposes therein contained.

Witness my hand and official seal this the 8th day of June, 2011.

NOTARY PUBLIC

EDWARD L. HALL
STATE OF TENNESSEE NOTARY PUBLIC
DAVIDSON COUNTY, TENN.
My Commission Expires 3/3/2015

My Commission Expires: 3/3/2015

STATE OF TENNESSEE)

COUNTY OF DAVIDSON)

Personally appeared before me, the undersigned Notary Public in and for said County and State, the within named **C. Harold Reeves, Trustee**, with whom I am personally acquainted (or proved to me on the basis of satisfactory evidence), and who acknowledged that he as such Trustee executed the within Quitclaim Deed for the purposes therein contained.

Witness my hand and official seal this the 8th day of June, 2011.

NOTARY PUBLIC

My Commission Expires: 10/22/11


ANN B. WADDELL
STATE OF TENNESSEE NOTARY PUBLIC
COUNTY OF WILLIAMSON

E X H I B I T ' A '

BEGINNING AT A POINT AT THE RIGHT-OF-WAY INTERSECTION OF YOUNGS LANE AND BUENA VISTA PIKE; THENCE WITH THE SOUTHERLY MARGIN OF SAID YOUNGS LANE
N 73°14'25" E 402.12 FEET TO A POINT; THENCE
S 17°00'00" E 30.99 FEET TO A POINT; THENCE
N 73°18'03" E 58.00 FEET TO A POINT; THENCE
N 17°00'00" W 30.99 FEET TO A POINT; THENCE,
N 73°14'25" E 193.55 FEET TO A POINT; THENCE
S 17°00'00" E 18.70 FEET TO A POINT ON THE NORTHERLY MARGIN OF WEST TRINITY LANE; THENCE WITH SAID NORTHERLY MARGIN, WITH A CURVE TO THE LEFT THAT HAS A RADIUS OF 1457.39 FEET, A CHORD BEARING & DISTANCE OF
S 51°33'13" W 339.32 FEET FOR AN ARC LENGTH OF 340.09 FEET TO A POINT; THENCE WITH A CURVE TO THE LEFT THAT HAS A RADIUS OF 1945.86 FEET A CHORD BEARING & DISTANCE OF S 44°07'19" W 164.97 FEET
FOR AN ARC LENGTH OF 165.02 FEET TO A POINT; THENCE
N 15°39'57" W 2.37 FEET TO A POINT; THENCE WITH A CURVE TO THE LEFT THAT HAS A RADIUS OF 1947.86 FEET A CHORD BEARING & DISTANCE OF S 40°29'28" W 84.25 FEET FOR AN ARC LENGTH OF 84.25 FEET; THENCE
S 39°15'07" W 124.59 FEET TO A POINT; THENCE WITH A CURVE TO THE RIGHT THAT HAS A RADIUS OF 20 FEET A CHORD BEARING & DISTANCE OF
N 54°17'45" W 20.04 FEET FOR AN ARC LENGTH OF 20.99 FEET TO A POINT ON THE EASTERLY MARGIN OF SAID BUENA VISTA PIKE; THENCE
N 18°11'10" W 321.49 FEET TO THE POINT OF BEGINNING, THE DESCRIBED TRACT OF LAND CONTAINING 2.34 ACRES MORE OR LESS.

BEING PART OF THE SAME PROPERTY CONVEYED TO BUENA VISTA CHURCH OF CHRIST INC. BY DEEDS OF RECORD IN INSTRUMENT NO. 20100823-0066505, AND BOOK 10520, PAGE 253, REGISTER'S OFFICE FOR DAVIDSON COUNTY, TENNESSEE.

EXHIBIT 'B'

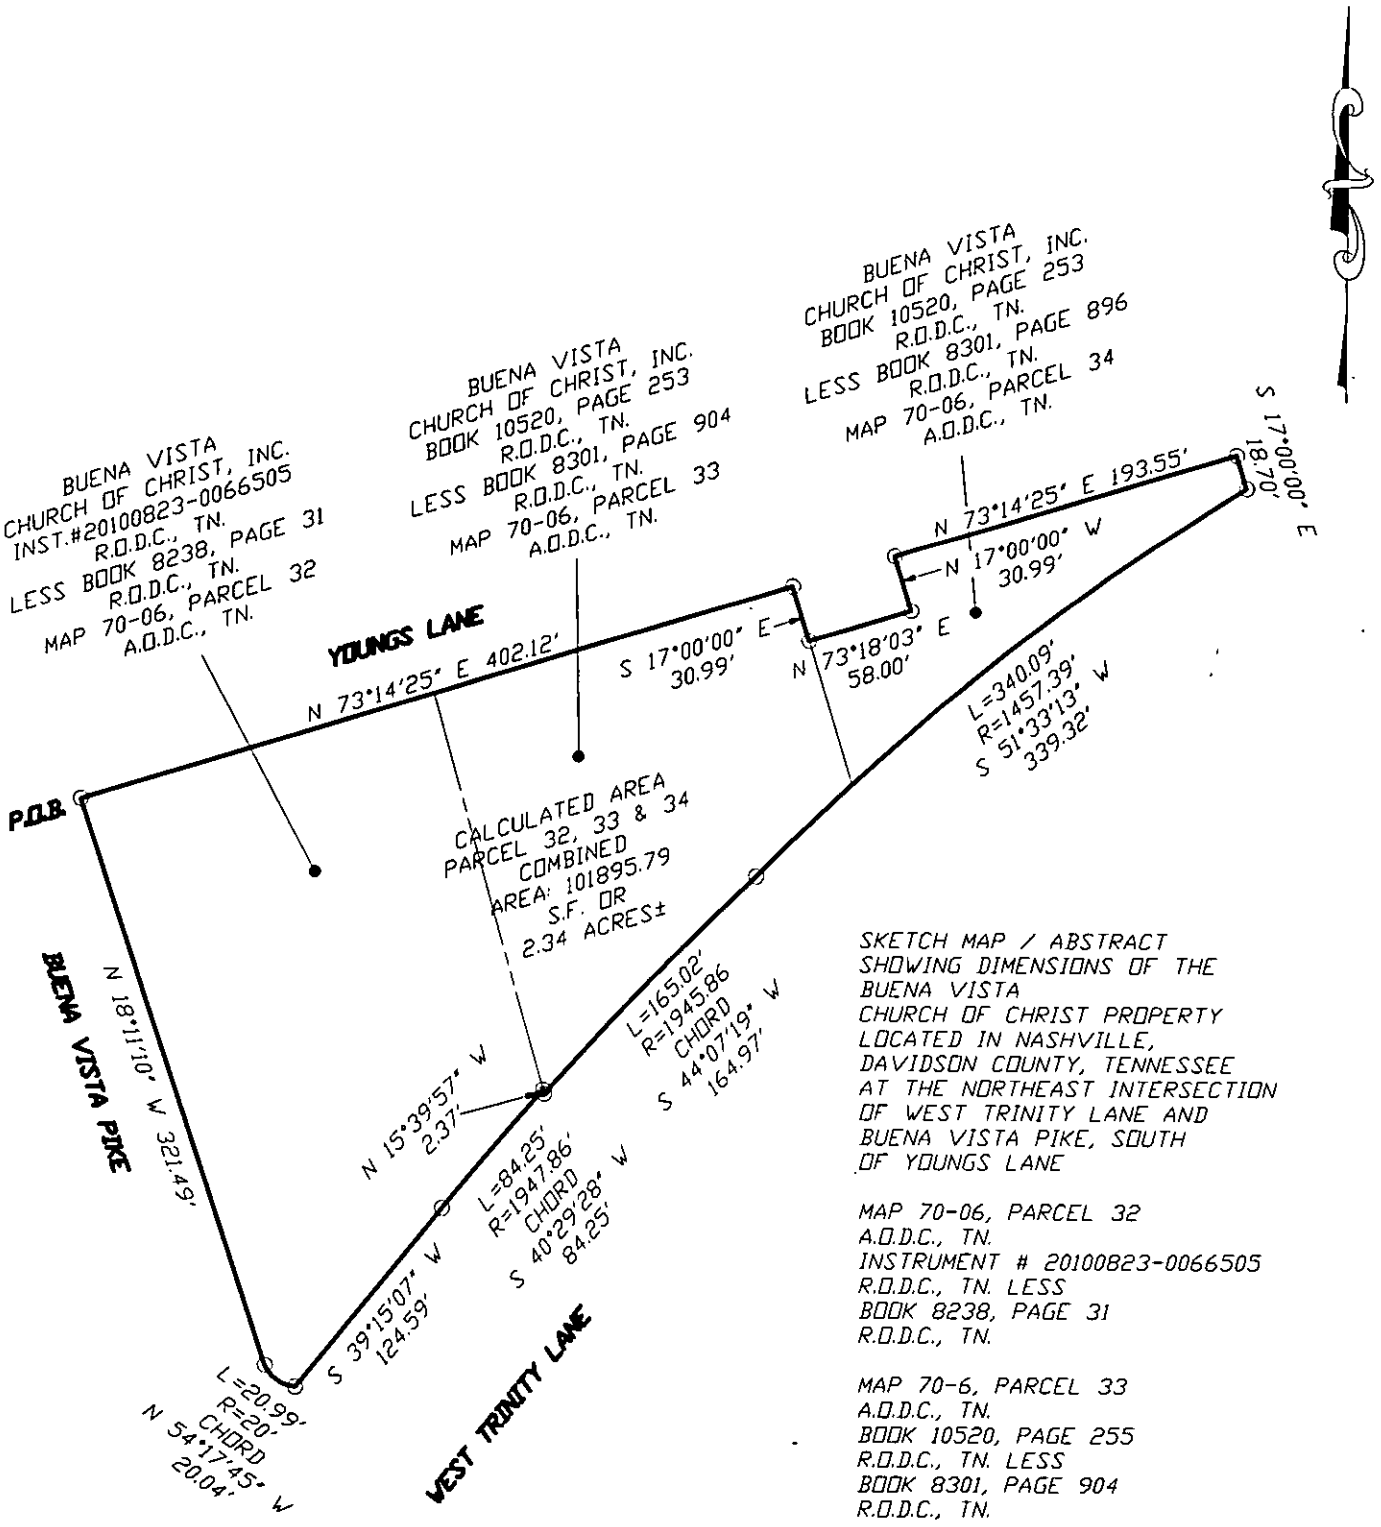

SKETCH MAP / ABSTRACT
SHOWING DIMENSIONS OF THE
BUENA VISTA
CHURCH OF CHRIST PROPERTY
LOCATED IN NASHVILLE,
DAVIDSON COUNTY, TENNESSEE
AT THE NORTHEAST INTERSECTION
OF WEST TRINITY LANE AND
BUENA VISTA PIKE, SOUTH
OF YOUNGS LANE

MAP 70-06, PARCEL 32
A.O.D.C., TN.
INSTRUMENT # 20100823-0066505
R.O.D.C., TN. LESS
BOOK 8238, PAGE 31
R.O.D.C., TN.

MAP 70-6, PARCEL 33
A.O.D.C., TN.
BOOK 10520, PAGE 255
R.O.D.C., TN. LESS
BOOK 8301, PAGE 904
R.O.D.C., TN.

MAP 70-6, PARCEL 34
BOOK 10520, PAGE 255
R.O.D.C., TN. LESS
BOOK 8301, PAGE 896
R.O.D.C., TN.

MAP PREPARED FROM REFERENCED
RECORDED INSTRUMENTS AND
R.O.W. MAPS FOR WEST TRINITY LANE
DATED 1-5-87 PREPARED BY
GRESHAM, SMITH AND PARTNERS
SHEET 8 OF 76 ON FILE
AT METRO PUBLIC WORKS ENGINEERING

100' 0 100' 200'
GRAPHIC SCALE
(IN FEET)
1"= 100'

Buena Vista Church of Christ Global Community Awareness Project, Inc.
(GCAP)

OFFICIAL MINUTES
OF THE COMMITTEE OF COORDINATORS OF BUENA VISTA, INC.

Date of Meeting: June 6, 2011
Number on Committee: 6
Number Present: 6

A meeting of the committee was called to order by the Eddie L. Parrish Corp Secretary, at 5 PM, 6/7/2011

Attendance: All members of financial committee were present.

Treasurer's Report:

At a meeting of the Buena Vista Church of Christ Inc. held on June 7, 2011, at which a quorum was present, the following resolution was adopted:

Buena Vista Church of Christ is authorized to request a correction to Deeds, with updates location and street information showing 3 parcels on West Trinity Lane combine into 1 plot of land.

The following individual(s) will be authorized to sign on behalf of the Buena Vista Church of Christ.

Eddie L. Parrish — 6/7/11 — Eddie L Parrish
Authorized Signer — Date

Dr. Edward Hall — 6/7/11 — Dr. Edward Hall
Authorized Signer — Date

There being no further business, the meeting was adjoined at 8:00 P.M.

Avery Finch, Assistant Treasurer — 6/7/11 — Date — (Signature)

John Davis IV, Assistant Treasurer — 6/7/11 — Date — John N Davis IV (Signature)

Eddie L Parrish, Corp Secretary — 6/7/11 — Date — Eddie L Parrish (Signature)