BILL GARRETT, Davidson County
Trans:T20130044806 DEEDMAST
Recvd: 05/30/13 08:41 40 pgs
Fees:202.00 Taxes:0.00
20130530-0054166

This instrument prepared by:

Marcy E. Shelton
GULLETT, SANFORD, ROBINSON & MARTIN, PLLC
150 Third Avenue South, Suite 1700
Nashville, TN 37201

DECLARATION OF COVENANTS, CONDITIONS AND RESTRICTIONS FOR HOOD PLACE, A HORIZONTAL PROPERTY REGIME WITH PRIVATE ELEMENTS

(THIS IS A PLANNED UNIT DEVELOPMENT PURSUANT TO TENNESSEE CODE ANNOTATED § 66-27-103(b))

THIS DECLARATION, made and entered into by **HR PROPERTIES OF TENNESSEE,** a Tennessee general partnership, for convenience hereinafter referred to as the "Developer".

W I T N E S S E T H:

WHEREAS, the Developer is the owner of certain real property located in the County of Davidson, State of Tennessee, and described on Exhibit A attached hereto (the "Parcel"); and

WHEREAS, the Developer intends to and does hereby submit the Parcel together with all buildings, structures, improvements and other permanent fixtures of whatsoever kind thereon, and all rights and privileges belonging or in any way pertaining thereto (the "Property") to the provisions of the Tennessee Horizontal Property Act, Tenn. Code Ann. § 66-27-101 et seq., for the express purpose of establishing thereon a horizontal property regime with private elements to be known as Hood Place; and

WHEREAS, the Developer further desires to establish said horizontal property regime with private elements for its own benefit and for the mutual benefit of all future owners or occupants of the Property or any part thereof, and intends that all future owners, occupants, mortgagees, and any other persons hereinafter acquiring any interest in the Property, shall hold such interest subject to certain rights, easements and privileges in, over and upon the Property and certain mutually beneficial restrictions and obligations with respect to the proper use, conduct and maintenance thereof, as hereinafter set forth, all of which are declared to be in furtherance of a plan to promote and protect the cooperative aspects of residence on the Property, and are established for the purpose of enhancing the value, desirability and attractiveness of the Property.

NOW, THEREFORE, the Developer declares as follows:

1. **Definitions.** As used herein, unless the context otherwise requires:

(a) "Act" means the Horizontal Property Act of the State of Tennessee, Tenn. Code Ann., Sections 66-27-101, et seq.

(b) "Association" means Hood Place Owners Association, Inc., a Tennessee not-for-profit corporation.

(c) "Board" means the Board of Directors of the Hood Place Owners Association, Inc., a Tennessee not-for-profit corporation.

(d) "Building" or "Buildings" means the buildings located on the Parcel and forming part of the Property and containing the Units. The location of the "Building" or "Buildings" is and shall be delineated on the Plat. Upon annexation of additional phases into the provisions hereof, Building or Buildings shall also mean the buildings located upon the additional phase or phases so annexed.

(e) "Bylaws" means the Bylaws of the Hood Place Owners Association, Inc. attached hereto as Exhibit "C" and made a part hereof, as amended from time to time. For purposes of the Act, all provisions contained in this Declaration dealing with the administration and maintenance of the Property shall be deemed to be a part of the Bylaws.

(f) "Common Elements" means and includes General Common Elements and Limited Common Elements as those terms are as defined herein.

(g) "Declaration" means this instrument, as amended from time to time.

(h) "Developer" means HR Properties of Tennessee, a Tennessee general partnership, its successors and assigns, provided such successors or assigns are designated in writing by Developer as a successor or assign of the rights of Developer set forth herein.

(i) "General Common Elements" means all of the Property, except the Units and Private Elements, not including Limited Common Elements.

(j) "Limited Common Elements" means any portion of the General Common Elements contiguous to and serving a single Unit or a certain number of Units to the exclusion of other Units, as an inseparable appurtenance thereto, the enjoyment, benefit or use of which is reserved to the lawful Occupants of such Unit or Units either in this Declaration, on the Plat, or by later decision of all of the Unit Owners. The area of the Limited Common Elements for each Unit is as shown on the Plat.

(k) "Majority" or "majority of the Unit Owners" means the owners of more than fifty percent (50%) of the voting rights of the Unit Owners.

(l) "Occupant" means a person or persons in possession of a Unit, regardless of whether said person is a Unit Owner.

(m) "Parcel" means the parcel or tract of real estate described on Exhibit "A" attached to this Declaration. Upon annexation of any additional phases into the provisions hereof, Parcel shall also mean the additional property so annexed.

(n) "Person" means a natural individual, corporation, partnership, limited liability company, trustee or other legal entity capable of holding title to real property.

(o) "Plat" means the map or drawing of the Parcel submitted to the provisions of the Act showing the number of each Unit, expressing its area, location and other data necessary for identification including but not limited to the area of the Private Elements upon which the Unit is located, said Plat, being attached hereto as Exhibit B. Upon any annexation of any additional phases into the provisions hereof, Plat shall also mean the plat for the additional phase or phases so annexed.

(p) "Private Elements" means the lot area upon which the Unit is located. Exclusive ownership in fee simple and use of the Private Elements for each Unit is reserved to such Unit. The area of the Private Elements for each Unit is shown on the Plat.

(q) "Property" means all the land and space comprising the Parcel, and all improvements and structures thereon, including the Buildings and all easements, rights and appurtenances belonging thereto, and all furniture, furnishings, fixtures and equipment intended for the mutual use, benefit or enjoyment of the Unit Owners, submitted to the provisions of the Act. Upon any annexation of additional phases into the provisions hereof, Property shall also mean and include the additional area so annexed.

(r) "Record" or "Recording" refers to the record or recording in the office of the Register of Deeds of Davidson County, Tennessee.

(s) "Unit" means a portion of the Property as shown and designated in the Plat for separate ownership and shall include the Private Elements and the residence and improvements now or hereafter located thereon. The Units are identified by number on the Plat and may be held and conveyed by reference to such number. Conveyance of a Unit shall automatically convey the undivided membership of each Unit Owner in the Association. Each Unit is numbered as shown on the Plat. Any Unit may be jointly or commonly owned in any estate recognized under applicable law. The term "Unit" as used in this Declaration shall have the same meaning as the term "Apartment" as used in the Act.

(t) "Unit Owner" means the person or persons whose estates or interests, individually or collectively, aggregate fee simple ownership of a Unit, and shall be deemed the same as a "co-owner" under the Act. Unless specifically provided otherwise herein, the Developer shall be deemed a Unit Owner so long as the Developer is the title holder of any Unit.

2. **Submission of Property to the Act.** The Developer, by recording this Declaration, does hereby submit and subject the Parcel and the Property to the provisions of the Act and hereby establishes a horizontal property regime with private elements as authorized and described in the Act and to be hereafter known as Hood Place.

3. **Plat.** The Plat sets forth the numbers, areas, locations, and other data as required by the Act.

4. **Units.** The legal description of each Unit shall consist of the identifying letter or number of such Unit as shown on the Plat. Every deed, lease, mortgage, deed of trust or other instrument shall legally describe a Unit by its identifying letter or number as shown on the Plat, and every such description shall be deemed good and sufficient for all purposes, as provided in the Act. Except as provided by the Act, no Unit Owner shall, by deed, plat, court decree or otherwise, subdivide, partition or in any other manner cause such Owner's Unit to be separated or divided into any tracts or parcels different from the whole Unit as shown on the Plat.

5. **(a) Association of Unit Owners and Administration and Operation of the Property.** There has been or will be formed an Association having the name of Hood Place Owners Association, Inc., a Tennessee not-for-profit corporation, which Association shall be the governing body for all of the Unit Owners and shall be operated to provide for the maintenance, repair, replacement, administration, operation and care of the Property as provided in the Act, this Declaration and Bylaws. The Unit Owners shall each be members of the Association, with each Unit holding an undivided membership interest in the Association which shall be appurtenant to such Unit, each such membership interest appurtenant to a Unit being in an equal share, subject to the provisions concerning voting hereinafter set forth. The Bylaws for the Association shall be the Bylaws attached to this Declaration as Exhibit "C" and made a part hereof. The Board of Directors of the Association shall be elected and shall serve in accordance with the provisions of the Bylaws. The fiscal year of the Association shall be determined by the Board, and may be changed from time to time as the Board deems advisable. The Association shall not be deemed to be conducting a business of any kind. All activities undertaken by the Association shall be for the use and benefit of Unit Owners in accordance with the provisions of the Declaration and Bylaws. Each Unit Owner shall be a member of the Association so long as such Owner is a Unit Owner. A Unit Owner's membership shall automatically terminate when such Owner ceases to be a Unit Owner. Upon the conveyance or transfer of a Unit Owner's ownership interest to a new Unit Owner, the new Unit Owner shall automatically succeed to the former Unit Owner's membership in the Association. The aggregate number of votes for all members of the Association shall be divided among the respective Unit Owners with one (1) vote granted to each Unit.

(b) Voting Membership.

Class A. Class A Members shall be all Unit Owners and shall be entitled to one (1) vote for each Unit owned. When more than one (1) person holds an interest in any Unit, all such persons shall be members. The vote for such Unit shall be exercised as they determine, but in no event shall more than one (1) vote be cast with respect to any Unit.

Class B. The Class B Member shall be the Developer and shall be entitled to three (3) votes for each Unit owned. The Class B membership shall cease upon the sale of both Units to owner occupants.

(c) Management of Property. The Board shall have the authority to engage the services of an agent (herein sometimes referred to as the "Managing Agent") to maintain, repair, replace, administer and operate the Property, or any part thereof, to the extent deemed advisable by the Board. The Board shall require that such Managing Agent have fidelity bond coverage on its employees handling Association funds. The cost of such services shall be a common expense.

(d) Use by Developer. During the period of sale by the Developer, the Developer, and the Developer's agents, employees, contractors and subcontractors, and their respective agents and employees, shall be entitled to access, ingress to and egress from the Buildings and Property as may be required for purposes of sale of the Units and the Developer and its employees may maintain customary signs in connection therewith.

(e) Non-Liability of the Directors, Board and Officers. Neither the directors, Board, nor officers of the Association, shall be personally liable to the Unit Owners for any mistake of judgment or for any other acts or omissions of any nature whatsoever as such directors, Board or officers, except for any acts or omissions found by a court to constitute gross negligence or fraud. The Unit Owners shall indemnify and hold harmless each of the directors, Board or officers, and their respective heirs, executors, administrators, successors and assigns in accordance with the Charter of the Association and Bylaws.

(f) Interest of Association in Common Elements. Ownership of the Common Elements shall be vested in the Association.

6. Board's Determination Binding. In the event of any dispute or disagreement between any Unit Owners relating to the Property, or any questions of interpretation or application of the provisions of the Declaration or Bylaws, the determination thereof by the Board shall be final and binding on each and all such Unit Owners.

7. Use of the Common Elements. Except as hereinafter set forth, each Unit Owner shall have the right to use the Common Elements (except the Private Elements) in common with all other Unit Owners, as may be required for the purposes of access, ingress to, egress from, use, occupancy and enjoyment of the respective Unit owned by such Unit Owner. Such right to use the Common Elements shall extend to each Unit Owner, and such Owner's agents, servants, tenants, family members, customers, invitees and licensees. However, each Unit Owner shall have the right to the exclusive use and possession of the Private Elements and Limited Common Elements attributable to the Unit. Such rights to use the Common Elements, shall be subject to and governed by the provisions of the Act, Declaration, Bylaws and any rules and regulations established by the Association.

8. Storage Areas and Parking Spaces. Parking and storage areas shall be subject to such rules and regulations as the Board may prescribe, if applicable.

9. (a) Common Expenses. Each Unit Owner shall pay an equal share of the expenses of the administration and operation of the Common Elements (but not the Limited Common Elements) and of any other expenses incurred in conformance with the Declaration and Bylaws (which expenses are herein sometimes referred to as "common expenses"), including, but not limited to, the maintenance and repair thereof and any and all replacements and additions thereto. Payment of common expenses, including any prepayment thereof required by any contract for a sale of a Unit, shall be in such amounts and at such times as determined in the manner provided in the Bylaws. No Unit Owner shall be exempt from payment of such Unit Owner's proportionate share of the common expenses by waiver or non-use of enjoyment of the Common Elements, or by abandonment of such Owner's Unit. If any Unit Owner shall fail or refuse to make any such payment of the common expenses when due, the amount thereof, together with interest thereon at the maximum rate then allowed by applicable law, after said common expenses become due and payable, shall constitute a lien on the interest of such Unit Owner in the Unit as provided in the Act. Each assessment for common expenses against a Unit shall also be the personal obligation of the Unit Owner at the time the assessment is due. A successor in title to a Unit shall not be personally obligated to pay any unpaid assessments for common expenses which have been levied against a Unit unless such successor in title expressly assumes the payment of the same, provided, however, any lien encumbering a Unit as above described shall not be affected by transfer of a Unit.

The Developer shall not be required to expend from its own funds any sums of money for maintenance, improvements, or other expenses of the administration of the Common Elements, and no Unit owned by the Developer shall be assessed for common expenses, or otherwise, until such time as construction of such Unit is completed and sold by Developer.

(b) Enforcement. In the event any Unit Owner fails to maintain such Owner's Unit, including the Private Elements or Limited Common Elements attributable to such Unit, or in the event any Unit Owner fails to pay such Owner's proportionate share of any common expense when such is due, then in any such event the Board may after ten (10) days' notice to the defaulting Unit Owner, perform such maintenance, advance and pay such sums, or do any other reasonable act necessary to cure such default. The Association shall have a lien against the Unit of the defaulting Unit Owner securing payment of the sums expended or advanced, and shall be entitled to enforce such lien by filing suit in a court of competent jurisdiction. In the event the Association is successful in such suit, it shall be entitled to recover reasonable attorney fees and costs incurred in such suit and enforcement of its rights.

(c) Mortgage and Deed of Trust Protection. The lien for common expenses payable by a Unit Owner shall be subordinate to the lien of a recorded mortgage or deed of trust on the interest of such Unit Owner, except for the amount of the proportionate share of common expenses which become due and payable from and after the date on which the mortgagee or beneficiary thereunder either takes possession of the Unit encumbered thereby, accepts a conveyance of any interest therein (other than as security) or forecloses its mortgage or deed of

trust. This subparagraph (c) shall not be amended, changed, modified or rescinded without the prior written consent of all mortgagees and deed of trust beneficiaries of record.

(d) Special Assessments. In addition to the annual assessments for common expenses authorized above, if any, the Association may levy a special assessment for the purpose of defraying, in whole or in part, the cost of any construction, reconstruction, repair or replacement of capital improvements upon the Common Elements, including fixtures and personal property related thereto, provided that any such assessment shall have the assent of all of the votes of Unit Owners.

10. Mortgages and Deeds of Trust. Each Unit Owner shall have the right, subject to the provisions herein, to mortgage his Unit, together with his respective ownership interest in the Association. No Unit Owner shall have the right or authority to make or create, or cause to be made or created, from the date hereof, any mortgage, deed of trust or other lien on or affecting the Property or any part thereof, except only to the extent of such Owner's Unit and the interest in the Association corresponding thereto.

11. Separate Real Estate Taxes. Real estate taxes shall be separately taxed to each Unit Owner for such Owner's Unit, its Private Elements and its corresponding interest in the Association, as provided in the Act. In the event that such taxes for any year are not separately taxed to each Unit Owner, but rather are taxed on the Property as a whole, then each Unit Owner shall pay such Owner's proportionate share thereof in accordance with such Owner's respective percentage of ownership interest in the Association, and, in said event, such taxes shall be a common expense.

12. Insurance. The Board shall have the authority to and may obtain insurance for the Common Elements against loss or damage by fire, vandalism, malicious mischief and such other hazards as are covered under standard extended coverage provisions for the full insurable replacement cost of the Common Elements, and against such other hazards and for such amounts as the Board may deem advisable. Insurable replacement cost shall be deemed to be the cost of restoring the Common Elements, or any part thereof to substantially the same condition in which they existed prior to damage or destruction. Such insurance coverage shall be written in the name of, and the proceeds thereof shall be payable to, the Association. The policy of insurance should also contain, if possible, a waiver of subrogation rights by the insuror. The premiums for such insurance shall be a common expense billed equally to Unit Owners.

The Board shall also have authority to and may obtain comprehensive public liability insurance, in such amounts as it deems desirable, and worker's compensation insurance and other liability insurance as it deems desirable, insuring each Unit Owner, mortgagees of record, if any, the Association, its officers, directors, Board and employees, the Developer, and the Managing Agent, if any, from liability in connection with the Common Elements. The premiums for such insurance shall be a common expense. The Board shall retain in safekeeping any such public liability policy for six (6) years after the expiration date of the policy.

The Board shall also have authority to and may obtain such insurance as it deems desirable, in such amounts, from such sources and in such forms as it deems desirable, insuring

the Property and each member of the Board and officers of the Association, and members of any committee appointed pursuant to the Bylaws of the Association from liability arising from the fact that said person is or was director or officer of the Association, or a member of such a committee.

In the event the Board does not maintain insurance on the Units, each Unit Owner shall be responsible for obtaining hazard insurance which includes liability coverage on the Unit, contents of such Owner's Unit, as well as additions and improvements thereto, decorations, furnishings and personal property therein, and personal property stored elsewhere on the Property. Each Unit Owner is required to list the Association as an additional insured on said Unit's hazard insurance policy.

13. Maintenance, Repairs and Replacements.

(a) Obligations of Unit Owners. Each Unit Owner, at such Owner's expense, shall be responsible for all maintenance of, repairs to, and replacements within and to such Owner's Unit, Private Elements and Limited Common Elements and shall pay all such expenses associated therewith. Should the Unit Owner fail or refuse to maintain, repair or replace, as directed by the Board, the exterior of his Unit, its Private Elements and/or within its Limited Common Elements, the Board or any other Unit Owner may cause said maintenance of, repairs to or replacements be made to the exterior of the Unit, its Private Elements and/or within its Limited Common Elements, and may perfect remedies as set forth in this Declaration.

(b) Obligations of Association. The Association shall be responsible for maintenance of and repairs within the Common Elements, other than Limited Common Elements.

(c) Loss Attributable to Unit Owner. Notwithstanding the foregoing, if, due to the act or neglect of a Unit Owner, or the agent, servant, tenant, family member, invitee, licensee or household pet thereof, damage shall be caused to the Common Elements, or maintenance, repair or replacement are required which would otherwise be a common expense, then such Unit Owner shall pay for such damage or such maintenance, repair and replacements, as may be determined by the Association, to the extent not covered by the Association's insurance or sufficient proceeds are not collected from the insurance carrier.

14. Architectural Control, Alterations, Additions or Improvements.

(a) Architectural Control. No structure may be erected, placed or altered on any Private Elements or Limited Common Elements, and no building permit may be obtained, until the construction plans and building specifications and a plan showing (i) the location of improvements on the Private Elements; (ii) the grade elevation (including rear, front and side elevations); (iii) the type of exterior material and roof material (including delivery of samples thereof); (iv) the color of paint or stain to be applied to any exterior surfaces and the color of the roof material (including delivery of samples thereof); and (v) the location, size and composition of the driveway (which may be exposed aggregate concrete) shall have been approved in writing by the Unit Owners.

(b) **Alterations, Additions or Improvements.** Except as provided specifically herein, no alteration of any Common Elements, Limited Common Elements or Private Elements, or any additions or improvements thereto, shall be made by any Unit Owner without the prior written approval of the other Unit Owner. Prior approval shall also be required for the construction completion schedule and rules for cleanliness during the construction. The Board may authorize and charge as common expenses alterations, additions and improvements of the Common Elements and Private Elements as provided in the Bylaws. Any Unit Owner may make alterations, additions or improvements wholly within the interior of the Unit of the Unit Owner without the prior written approval of the other Unit Owner.

(c) **No Changes on Exterior Without Approval.** Notwithstanding anything contained herein, or contained in the Bylaws, to the contrary, no alteration or change, including but not limited to changes to structure, paint and stain color, roofing shingles, exterior materials, exterior lighting, driveway, courtyard, gardens and landscaping, may be made to the exterior of any Unit, to any Private Element or to any Limited Common Area without the prior written approval of the other Unit Owner. There shall be no additions or additional buildings to the front of either Unit.

15. Decorating. Each Unit Owner, at such Owner's expense, shall furnish and be responsible for all decorating and maintenance within such Owner's Unit, and Private and Limited Common Elements serving such Unit.

16. Encroachments and Easements. If any portions of the Common Elements shall actually encroach upon any Unit or its Private Elements or Limited Common Elements, or if any Unit or its Private Elements or Limited Common Elements shall actually encroach upon any portions of the Common Elements, there shall be deemed to be mutual easements in favor of the owners of the Common Elements and the respective Unit Owners involved, to the extent of such encroachments, so long as the same shall exist.

The Association shall have the right to grant permits, licenses and easements over the Common Elements for utilities, and other purposes reasonably necessary or useful for the proper maintenance or operation of the horizontal property regime.

The Units and Common Elements shall have and be subject to the following easements:

1. An easement shall exist for the maintenance, repair and replacement of any and all pipes, wires, conduits, or other utility lines running through or around either Unit, which facilities serve more than one Unit and are part of the Common Elements.

2. If any part of the Common Elements encroaches upon either Unit or Limited Common Elements, an easement shall exist for the encroachment, the maintenance, repair and replacement thereof, so long as it continues.

3. An easement shall exist for any part of a roof, eave, cornice and gutter, as shall encroach over or upon either Unit or the Common Elements, as of final construction. Said

easement shall also exist for the maintenance, repair and replacement of said encroaching elements.

4. Easements for Utilities and for ingress, egress and maintenance in favor or any public utility providing public utility service to the Units.

5. An easement exists for the maintenance and repair of either Unit or the Common Elements.

6. Easements for drainage for the Units, as initially constructed.

17. Association's Right to Purchase at a Foreclosure Sale. The Board shall have the power and authority to bid and purchase, for and on behalf of any Unit, or interest therein, at a sale pursuant to a deed of trust or mortgage foreclosure, a foreclosure of the lien for common expenses under the Act, or an order or direction of a court, or at any other involuntary sale, upon the consent or approval of both Unit Owners. Such consent shall set forth a maximum price which the Board or its duly authorized agent may bid and pay for said Unit.

The Board shall have authority to make such mortgage arrangements and special assessments proportionately among the respective Unit Owners, and other such financing arrangements as the Board may deem desirable, in order to close and consummate the purchase or lease of a Unit, or interest therein, by the Association. However, no such financing arrangement may be secured by an encumbrance on any interest in the Property other than the Unit, or interest therein, to be purchased or leased, and the percentage interest in the Association appurtenant thereto.

18. Use and Occupancy Restrictions. Subject to the provisions of the Bylaws, no part of the Property may be used for purposes other than private single family housing and the related common purposes for which the Property was designed and as allowed by municipal zoning laws. Each Unit shall be used as a residence or such other use permitted by this Declaration, and for no other purposes except that professionals may use their residence (not in violation of applicable zoning laws) as a home office. The foregoing restrictions as to residence shall not, however, be construed in such manner as to prohibit a Unit Owner from: (a) maintaining a personal professional library; (b) keeping personal business or professional records or accounts; or (c) handling personal or professional telephone calls or correspondence. Such uses are expressly declared customarily incident to the principal residential use and not in violation of said restrictions, provided they do not violate the above restrictions. Any Unit lease shall be in writing, shall be structured so to maintain the integrity and property values of the Property, and shall be subject to this Declaration, as may be amended, and to the Bylaws. No Unit shall be rented on a daily, weekly or monthly basis.

No Unit or Common Elements or Limited Common Elements may be used in violation of the restrictions and provisions contained herein or in the Bylaws.

The use, maintenance and operation of the Common Elements shall not be obstructed, damaged or unreasonably interfered with by any Unit Owner, and shall be subject to any lease,

concession or easement, presently in existence or entered into by the Board at some future time, affecting any part or all of said Common Elements. Developer is irrevocably empowered, notwithstanding anything herein to the contrary, to sell, lease or rent any Unit owned by Developer to any person approved by it. Developer shall have the right to transact, on the Property, any business deemed necessary by Developer to consummate the sale, lease or resale of the Units. As long as Developer owns a Unit, neither another Unit Owner, nor the, nor the use shall interfere with the sale of a Unit by Developer.

The Limited Common Elements shall be maintained by the respective Unit Owner in the same condition, repair, configuration and layout as at the date of execution hereof.

19. Remedies. In the event of any violation of the provisions of the Act, Declaration, Bylaws or rules and regulations of the Board or Association by any Unit Owner (either by the Unit Owner's own conduct or by the conduct of any other Occupant of such Owners Unit) the Association, or its successors or assigns, or the Board, or its agent, or the other Unit Owner, shall have each and all of the rights and remedies which may be provided for in the Act, Declaration, Bylaws, or said rules and regulations, or which may be available at law or in equity, and may prosecute an action or other proceeding against such defaulting Unit Owner and/or others for enforcement of any lien and the appointment of a receiver for the Unit and ownership interest of such Unit Owner, or for damages or injunction or specific performance, or for judgment for payment of money and collection thereof, or the right to sell the Unit through judicial process as provided hereinbefore, or for any combination of remedies, or for any other relief. All expenses of the Board or other Unit Owner in connection with any such actions or proceedings, including court costs and attorneys' fees and other fees and expenses and all damages, liquidated or otherwise, together with interest thereon at the maximum rate of interest then allowed by applicable law, until paid, shall be charged to and assessed against such defaulting Unit Owner, and shall be added to and deemed part of such Owner's respective share of the common expenses, and the Board or other Unit Owner shall have a lien for all of the same, as well as for nonpayment of the Unit Owner's respective share of the common expenses, upon the Unit and ownership interest in the Association of such defaulting Unit Owner and upon all of such Owner's additions and improvements thereto and upon all of such Owner's personal property in such Owner's Unit or located elsewhere on the Property, provided, however, that such lien shall subordinate to the lien of a recorded mortgage or deed of trust on the interest of such Unit Owner, except for the amount of the proportionate share of said common expenses which become due and payable from and after the date on which the said mortgage or deed of trust owner or holder either takes possession of the Unit, accepts a conveyance of any interest therein (other than as a security) or files suit to foreclose its mortgage or deed of trust. In the event of any such default by any Unit Owner, the Board and the manager or Managing Agent, if so authorized by the Board, or the other Unit Owner, shall have the authority to correct such default, and to do whatever may be necessary for such purpose and all expenses in connection therewith shall be charged to and assessed against such defaulting Unit Owner. Any and all such rights and remedies may be exercised at any time and from time to time, cumulatively or otherwise, by the Board or other Unit Owner. This paragraph shall not be amended, changed, modified or rescinded without the prior consent of all holders of record of mortgages and deeds of trust against Units.

The violation of any restriction or condition or regulation adopted by the Board or the breach of any covenant or provision herein contained, shall give the Board or other Unit Owner the right, in addition to any other rights provided for in this Declaration to enjoin, abate or remedy by appropriate legal proceedings, either at law or in equity, the continuance of any breach.

If any Unit Owner (either by such Owner's conduct or by the conduct of any other occupant of his Unit) shall violate the Act, or any of the covenants or restrictions or provisions of this Declaration or the regulations adopted by the Board, and if such default or violation shall continue for ten (10) days after notice to the Unit Owner in writing from the Board, or other Unit Owner, or shall occur repeatedly during any ten (10) day period after such written notice or request to cure such violation from the Board or other Unit Owner, then the Board or other Unit Owner, shall have the power to issue to said defaulting Owner a notice in writing terminating the rights of the said defaulting Owner to continue as a Unit Owner and to continue to occupy, use or control such Owner's Unit, and thereupon an action in equity may be filed by the Board, or other Unit Owner, against said defaulting Owner for a decree of mandatory injunction against such defaulting Owner or Occupant, or in the alternative, for a decree declaring the termination of said defaulting Owner's right to occupy, use or control the Unit owned by him on account of said violation, and ordering that all the right, title and interest of said defaulting Owner in the Property shall be sold (subject to any existing deed of trust or mortgage) at a judicial sale upon such notice and terms as the court shall determine, except that the court shall enjoin and restrain the said defaulting Owner from reacquiring such Owners interest at such judicial sale. The proceeds of any such judicial sale shall first be paid to discharge court costs, court reporter charges, reasonable attorneys' fees and all other expenses of the proceeding and sale, and all such items shall be taxed against said defaulting Owner in said decree. Any balance of proceeds, after satisfaction of such charges and any unpaid assessments hereunder or any liens, shall be paid to said defaulting Owner. Upon the confirmation of such sale, the purchaser shall thereupon be entitled to a deed to the Unit and the Unit Owner's corresponding percentage of ownership in the Association, and to immediate possession of the Unit sold and may apply to the court for a writ of assistance for the purpose of acquiring such possession, and it shall be a condition of any such sale, and the decree shall so provide that the purchaser shall take the interest in the Unit ownership sold subject to this Declaration.

20. Amendments. The provisions of this Declaration may be changed, modified or rescinded by an instrument in writing, setting forth such change, modification or rescission, signed by Unit Owners owning not less than all of the total Units and acknowledged, provided, however, that all lien holders of record have been notified by certified mail of such change, modification or rescission, and an affidavit by the secretary of the Association certifying to such mailing is made a part of such instrument.

The change, modification or rescission, whether accomplished under the provisions of the preceding paragraph, shall be effective upon recording of such instrument in the office of the Register of Deeds of Davidson County, Tennessee; provided, however, that no provision in this Declaration may be changed, modified or rescinded so as to conflict with the provisions of the Act.

Notwithstanding the above, the Developer shall have the right to make and record any necessary amendment to this instrument for the express purpose of completion of development or correction of clerical errors, or as may be required to obtain FHA/VA, FNMA and/or FHLMC approval for the horizontal property regime.

21. Notices. Notices provided for in the Act, Declaration or Bylaws shall be in writing, and shall be addressed if to a Unit Owner, to the address of such Owner's Unit, and if to the Association or Board, as the case may be to the registered office, as set forth in Charter of the Association or to such other address as may be designated by the Association or Board from time to time, or at such other address as may be hereinafter provided. The Association or Board may designate a different address or addresses for notices to them, respectively, by giving written notice of such change of address to all Unit Owners. Any Unit Owner may designate a different address for notices by giving written notice to the Association. Notices addressed as above shall be deemed delivered when mailed by United States registered or certified mail, or when delivered in person with written acknowledgment of the receipt thereof.

Upon written request to the Board, the holder of any recorded mortgage or trust deed encumbering any Unit shall be given a copy of all notices permitted or required by this Declaration to be given to the Owner or Owners whose Unit is subject to such mortgage or trust deed.

22. Severability. If any provision of the Declaration or Bylaws, or any section, sentence, clause, phrase, word, or the application thereof in any circumstance, is held invalid, the validity of the remainder of this Declaration and the Bylaws and of the application of any such provision, section, sentence, clause, phrase or word in any other circumstances shall not be affected thereby and the remainder of this Declaration or the Bylaws shall be construed as if such invalid part was never included therein.

23. Perpetuities and Restraints on Alienation. If any of the options, privileges, covenants or rights created by this Declaration shall be unlawful, void or voidable for violation of the rule against perpetuities, then such provision shall continue only until twenty-one (21) years after the death of the survivor of the now living descendants of the Governor of the State of Tennessee holding office as of the date of this Declaration.

24. Rights and Obligations. Each grantee of the Developer, by the acceptance of a deed of conveyance, accepts the same subject to all restrictions, conditions, covenants, reservations, liens and charges, and the jurisdiction, rights and powers created or reserved by this Declaration. All future Unit Owners and Occupants shall be subject to and shall comply with the provisions of this Declaration. Any restrictions or rules in the Bylaws which are more than administrative in nature such as, but not limited to, reservations and future rights of the Developer, are hereby incorporated into and made a part of this Declaration by reference. All rights, benefits and privileges of every character hereby imposed shall be deemed and taken to be covenants running with the land, and shall bind any person having at any time an interest or estate in said land, and shall inure to the benefit of such grantee in like manner as though the provisions of this Declaration were recited and stipulated at length in each and every deed of conveyance or contract for conveyance.

All present and future Unit Owners, tenants and Occupants of a Unit shall be subject to, and shall comply with, the provisions of the Bylaws appended hereto and recorded herewith as they may be amended from time to time. The acceptance of a deed of conveyance, devise or of a lease to a Unit, or the entering into occupancy of any Unit shall constitute an agreement that the provisions of the said Bylaws and any rules and regulations promulgated thereunder, as they may be amended from time to time, are assumed, accepted and ratified by such Unit Owner, tenant or Occupant, and all of such provisions shall be deemed and taken to be covenants running with the land and shall bind any person having at any time any interest or estate in such Unit, as though such provisions were recited and stipulated at length in each and every deed, conveyance or lease thereof.

The terms and conditions of the Declaration, Bylaws and rules and regulations may be incorporated by reference in, and become part of, the agreement between any mortgagee and any present or future Unit Owner who enters into such an agreement with a mortgagee. When so incorporated, any default in the terms and conditions of the Declaration, Bylaws and rules and regulations may be considered as a default by the mortgagee, whereupon said mortgagee, after exercising its option to declare a default, shall then have all of the rights and privileges arising as a result of a default under its agreement with said Unit Owner.

25. Trustee as Unit Owner. In the event title to any Unit is conveyed to a land title holding trust, under the terms of which all powers of management, operation and control of the Unit remain vested in the trust beneficiary or beneficiaries, then the beneficiaries thereunder shall be considered Unit Owners for all purposes and they shall be responsible for payment of all obligations, liens, or indebtedness and for the performance of all agreements, covenants and undertakings chargeable or created under this Declaration against such Unit. No claim shall be made against any such title holder trustee personally for payment of any lien or obligation hereunder created and the trustee shall not be obligated to sequester funds or trust property to apply in whole or in part against such lien or obligation. The amount of any such lien or obligation shall continue to be a charge or lien upon the Unit and the beneficiaries of such trust, notwithstanding any transfers of the beneficial interest of any such trust or any transfer of title to such Unit.

26. Condemnation. In the event of a taking in condemnation or by eminent domain of a part of the Common Elements, the award made for such taking shall be payable to the Board for and on behalf of the Association and all mortgagees affected. If a majority of the Board in their discretion, with written consent of a majority of the mortgagees affected, approve the repair and restoration of such Common Elements, and the Board shall disburse the proceeds of such award to the contractors engaged in such repair and restoration in appropriate progress payments. In the event that the Board and the mortgagees do not approve the repair and commence restoration of such Common Elements within one hundred twenty (120) days after taking by the public or private authority, the Board shall disburse the net proceeds of such award on the basis of such Unit's percentage of ownership in the Association to the Unit Owners and the mortgagees as their interests may appear.

27. Rights Reserved. Each Unit Owner's right of enjoyment in the property commonly owned by the Association as herein created shall be subject to:

(a) The right of the Association, as provided in its Bylaws, to suspend the enjoyment rights of any member for any period during which any assessment remains unpaid, and for such period as it considers appropriate for any infraction of its published rules and regulations; and

(b) The right of the Association to charge reasonable fees for the use of the parts of the Common Elements; and

(c) The right of the Association to diminish in any way or to dedicate or transfer all or any part of the Common Elements to any public agency or authority for such purposes and subject to such conditions as may be agreed to by the members entitled to vote thereon, provided that no such diminution, dedication or transfer, or determination as to the purposes or as to the conditions thereof, shall be effective unless the Developer (its successors or assigns) and members of the Association entitled to cast ninety percent (90%) of the total votes of members have been recorded, agreeing to such act; and

(d) The right of the Association to grant such easements and rights-of-way to such utility companies or public agencies or authorities as it shall deem necessary for the proper servicing and maintenance of the Common Elements and the Units.

28. Provisions Relative to Mortgagee's Rights and to Federal Home Loan Mortgage Corporation and Federal National Mortgage Association Regulations. Notwithstanding anything to the contrary contained in this Declaration, or in the Bylaws which are attached hereto, all terms, conditions and regulations which are now existing, or which may be amended from time to time, by the Federal Home Loan Mortgage Corporation ("FHLMC") or Fannie Mae ("Fannie Mae") pertaining to projects of this nature are hereby incorporated as terms and conditions of the Declaration and Bylaws and such shall be governing upon the Property, the Developer, and the Association, so long as such terms or conditions are not inconsistent with the laws of the State of Tennessee as found in Tennessee Code Annotated, Section 66-27-101, et seq., as such may be amended.

Specifically, without limitation upon the foregoing, the following provisions shall be fully effective and controlling over any terms of the Declaration or Bylaws which are in conflict. Any portions of such Declaration or Bylaws which are in conflict with this paragraph, or any portion of the FHLMC and Fannie Mae regulations pertaining to planned unit developments, are hereby deleted and the following rights of mortgagees are itemized as follows:

(a) A first mortgagee, and any insurer or guarantor of any mortgage or deed of trust, under a Unit at such party's request is entitled to a financial statement of the Association for the preceding fiscal year.

(b) Any first mortgagee, or other transferee, of a Unit who comes into possession of the Unit pursuant to the remedies provided in the mortgage, deed of trust,

foreclosure of the mortgage or deed of trust, or deed in lieu of foreclosure shall take the property free of any claims for unpaid assessments or charges against the mortgaged Unit, which accrue prior to the time such holder comes into possession of the Unit.

(c) Unless all of the first mortgagees (based upon one (1) vote for each mortgage owned), or owners (other than the Developer) of Units have given their prior written approval, the Association shall not be entitled to:

(i) Change the percentage interests of ownership of all or any Unit or Unit Owners, except that percentage ownership of the Association may be reduced due to the addition of a phase or phases to the horizontal property regime as provided hereinabove.

(ii) Partition or subdivide any Unit or the Common Elements.

(iii) By act or omission seek to abandon the horizontal property regime or status of the Property, or encumber, sell or transfer the Common Elements, except for the granting of easements for public utilities or for other public purposes consistent with the intended use of the Common Elements.

(iv) Use hazard insurance proceeds for losses to any Property (whether to individual Units or Common Elements) for other than the repair, replacement, or reconstruction of such improvements, except as provided in Tenn. Code Ann., Section 66-27-118, in case of substantial loss to the Units and/or Common Elements to the horizontal property regime.

(d) Unit owners, first mortgage holders, and insurers or guarantors of any first mortgage shall have the right to examine the books, records, current copies of the Declaration and Bylaws, and rules and regulations of the Association during normal business hours and upon request.

(e) An adequate reserve fund for maintenance, repair and replacement of Common Elements which may be replaced on a periodic basis may be established and funded as necessary upon agreement of all Unit owners, by regular monthly payments rather than by special assessments.

(f) As set forth in Tenn. Code Ann., Section 66-27-120, all taxes, assessments and charges which may become liens prior to the first mortgage under the laws of the State of Tennessee shall relate only to the individual Unit and not to the horizontal property regime as a whole.

(g) No Unit Owner or any other party shall have priority over any rights of the first mortgagees of Units and/or Common Elements.

(h) Any agreement for professional management of the horizontal property regime, whether it be by the Developer, its successors and assigns, or any other person or entity, may be terminated on ninety (90) days' written notice and the terms of any such contract shall so

provide and shall not be of a duration in excess of three (3) years. Prior to passage of control from the Developer, the Association shall not be bound, directly or indirectly, to contracts or leases unless there is a right of termination of such upon not more than ninety (90) days' notice without penalty.

(i) Upon written request, the Association shall give to any mortgagee of a Unit, FHLMC, Fannie Mae, any lending institution servicing such mortgages as are acquired by FHLMC or Fannie Mae, or any insurer or guarantor of a mortgage or deed of trust on a Unit, timely notice in writing of any loss to or the taking of the Common Elements if such loss or taking exceeds $10,000.00, or of any other condemnation or casualty loss that affects either a material portion of the project or the Unit securing its mortgage, a lapse, cancellation or material modification of any insurance policy or fidelity bond maintained by the Association, or any proposed action that requires the consent of a specified percentage of mortgagees. The Association may rely upon the information contained in the book entitled "Mortgages of Units" as must be established pursuant to the Bylaws, for a list of mortgagees to be notified hereby.

(j) The interest of a first mortgagee in a mortgaged Unit shall be superior to the interests of any other person, group, partnership, corporation or entity of any kind, including any interest the Board, the Developer or any Unit Owner may have in any portion of the premises, regardless of the nature of the interest or the manner in which it is acquired.

(k) Notwithstanding the above, any first mortgagee shall have all of the rights granted to a first mortgagee herein, and in addition shall have all of the rights granted to an institutional first mortgagee under its Deed of Trust, and under the laws of the State of Tennessee.

(l) A first mortgagee of a Unit Owner, upon written request, is entitled to written notification from the Association of any default in the performance by such Unit Owner of any obligation under this Declaration and/or Bylaws which is not cured within sixty (60) days.

(m) The casualty and liability insurance and fidelity bond coverage required to be maintained by the Association shall meet the requirements specified in **Fannie Mae Lending Guide**, Chapter Three, Part 5, "Insurance Requirements."

30. Legal Opinion. The legal opinion required in Tennessee Code Annotated Section 66-27-103 is attached hereto as Exhibit D.

IN WITNESS WHEREOF, the undersigned has executed this Declaration this the 21 day of May, 2013.

HR PROPERTIES OF TENNESSEE,
a Tennessee general partnership

By: _____
Galen Scott, Haley, General Partner

STATE OF TENNESSEE)
COUNTY OF DAVIDSON)

Personally appeared before me, the undersigned, a notary public in and for said county and state, **GALEN SCOTT HALEY,** with whom I am personally acquainted (or proved to me on the basis of satisfactory evidence), and who acknowledged that he executed the within instrument for the purposes therein contained, and who further acknowledged that he is **GENERAL PARTNER** of the maker or a constituent of the maker and is authorized by the maker or by its constituent, the constituent being authorized by the maker to execute this instrument on behalf of the maker.

Witness my hand, at office, this the 21 day of May, 2013.

MARCY E. SHELTON
STATE OF TENNESSEE NOTARY PUBLIC
DAVIDSON COUNTY
My Commission Expires September 8, 2013

_____
Notary Public

My commission expires: _____

EXHIBIT A

LEGAL DESCRIPTION

Land in Davidson County, Tennessee, being Lot No. 4 of Block 4 on the Plan of Overton Hills, as of record in Book 843, page 66, Register's Office for Davidson County, Tennessee.

Said Lot No. 4 fronts 120 feet on the westerly side of Hood Avenue, and runs back 208.9feet on the northerly line and 240.2 feet on the southerly line to a dead line in the rear, measuring 85 feet thereon.

Being the same property conveyed to HR Properties of Tennessee, a Tennessee general partnership by deed from the estate of Monta H. Bledsoe, of record in Instrument No. 20130425-0041312, Register's Office for Davidson County, Tennessee.

EXHIBIT B

PLAT

EXHIBIT "B"

HOOD PLACE

HORIZONTAL PROPERTY REGIME

TOTAL AREA
22,480 SQ. FT. OR
0.516 ± ACRES

PLAT REFERENCE
Lot 4, Block 4
Plan of Overton Hills
Plat Book 843, Page 66
R.O.D.C.

MAGNETIC

50 0 25


GRAPHIC SCALE
1" = 50'

CURVE TABLE

CURVE	LENGTH	RADIUS	CHORD BEARING	CHORD	DELTA
C1	120.00	670.00	S24°22'01"W	119.84	10°15'43"

UNIT "A"
4205-A HOOD AVENUE
10,945 SQ. FT. OR
0.251 ± ACRES

UNIT "B"
4205-B HOOD AVENUE
11,535 SQ. FT. OR
0.265 ± ACRES

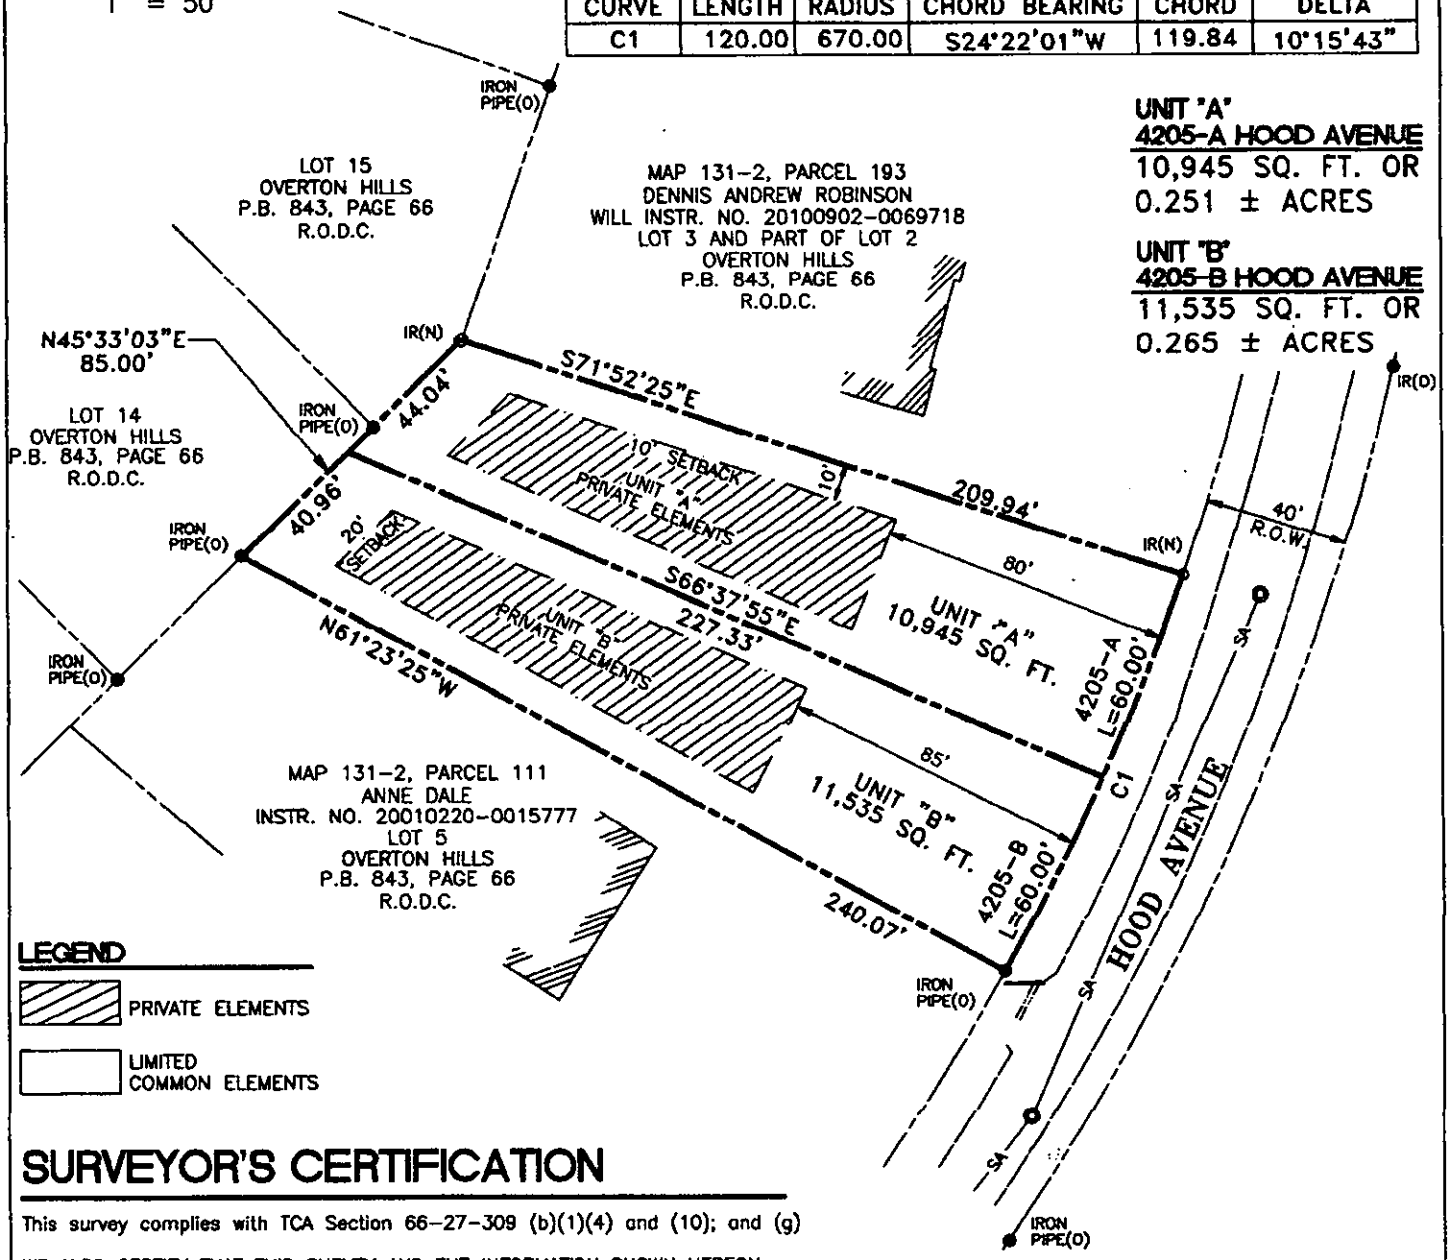

LEGEND

PRIVATE ELEMENTS

LIMITED COMMON ELEMENTS

SURVEYOR'S CERTIFICATION

This survey complies with TCA Section 66-27-309 (b)(1)(4) and (10); and (g)

WE ALSO CERTIFY THAT THIS SURVEY AND THE INFORMATION SHOWN HEREON IS TRUE AND CORRECT TO THE BEST OF OUR KNOWLEDGE AND BELIEF.

R. SCOT CHERRY
TENNESSEE NO. 1512
5-22-13

-PREPARED BY-
CHERRY LAND SURVEYING, INC.
622 WEST IRIS DRIVE
NASHVILLE, TENNESSEE 37204
(615) 269-3972 FAX (615) 269-9345
EMAIL: RSC-CLS@COMCAST.NET

PROPERTY EXHIBIT OF

4205 HOOD AVENUE

DEED BOOK 2878, PAGE 367

NASHVILLE, DAVIDSON COUNTY, TENNESSEE

SCALE: 1"=50' DATED: MAY 7, 2013

JOB NUMBER 13030EXB BB

EXHIBIT C

BYLAWS

OF

HOOD PLACE OWNERS ASSOCIATION, INC.

ARTICLE I

Members (Unit Owners)

Section 1. Eligibility. The members of the Hood Place Owners Association, Inc., a Tennessee not-for-profit corporation (the "Association"), shall consist of the respective Unit Owners of Hood Place, a Horizontal Property Regime with Private Elements (the "Property"). These and other terms are used in these Bylaws as they are defined in the Declaration of Covenants, Conditions and Restrictions for Hood Place, a Horizontal Property Regime with Private Elements (the "Declaration") which Declaration is recorded in the Register's Office for Davidson County, Tennessee. The words "member" or "members" as used in these Bylaws mean and shall refer to "Unit Owner" or "Unit Owners," as the case may be, as defined in the Declaration. If a Unit Owner is a land title holding trust under the terms of which all powers of management, operation and control of the Unit remains vested in the trust beneficiary, then the member shall be the beneficiary of such trust.

Section 2. Succession. The membership of each Unit Owner shall terminate when such Owner ceases to be a Unit Owner, and upon the sale, transfer or other disposition of such Owner's ownership interest in the Property, such Owner's membership in the Association shall automatically be transferred to the new Unit Owner succeeding to such ownership interest.

Section 3. Annual Meetings. An annual meeting of Unit Owners shall be held at the time and place specified in the notice of such meeting, but such place shall be within five (5) miles of the Property. The annual meeting of Unit Owners shall be held at a time established by the Board of Directors at least annually. At the annual meeting, the Unit Owners shall elect Directors, receive reports on the activities and financial condition of the Corporation, and transact such other business as may properly come before the meeting.

Section 4. Special Meetings. The Association may hold a special meeting of the Unit Owners upon the call of the Board of Directors. Any call or demand for a special meeting shall describe the purpose(s) for which the special meeting is to be held.

Section 5. Notice of Meetings. The Association shall notify its Unit Owners of the date, time and place of each annual and special meeting of Unit Owners no fewer than ten (10), or more than forty-five (45), days before the meeting date. The notice of a meeting shall also contain such other information which may be required by these Bylaws.

Section 6. Waiver of Notice. A Unit Owner's attendance at a meeting:

(a) Waives objection to lack of notice or defective notice of the meeting unless the Unit Owner at the beginning of the meeting (or promptly upon arrival) objects to holding the meeting or transacting business at the meeting; and

(b) Waives objection to consideration of a particular matter at the meeting that is not within the purpose(s) described in the meeting notice, unless the Unit Owner objects to considering the matter when it is presented.

Section 7. Voting. Members shall be all Unit Owners and shall be entitled to one (1) vote for each Unit owned. When more than one (1) person holds an interest in any Unit, all such persons shall be members. The vote for such Unit shall be exercised as they determine, but in no event shall more than one (1) vote be cast with respect to any Unit.

Notwithstanding the foregoing, no Unit Owner who is in default in the payment of assessments hereunder shall be entitled to exercise the right to vote hereunder until such Owner has cured such default. A Unit Owner shall be deemed to be in default if such Owner has not paid his or her assessments to the Board, or their agent, within ten (10) days after the date such assessments are due. A Unit Owner may protest the amount of the assessment, but it still must be paid during the pendency of the protest to the Board.

Section 8. Quorum. Unless otherwise required by law, a majority of the votes entitled to be cast by Unit Owners must be represented at any meeting of the Unit Owners to constitute a quorum on that matter. If, however, such quorum is not represented at any such meeting, the Unit Owners present at the meeting in person or represented by proxy shall have the power to adjourn from time to time without notice other than announcement at the meeting, until the requisite quorum is present or represented, when any business may be transacted which might have been transacted at the meeting as provided in the original notice.

Section 9. Voting Requirements. Except as otherwise provided in these Bylaws, the Declaration or the Act, action on any matter voted upon at a meeting of the Unit Owners is approved if a majority of the Unit Owners vote in favor of the action. However, Directors shall be elected by a plurality of the votes cast by the Unit Owners entitled to vote in the election at a meeting of the Unit Owners at which a quorum is present.

Section 10. Action by Written Consent. Action which is required or permitted to be taken at a meeting of the Unit Owners may be taken without such a meeting if all Unit Owners entitled to vote on the action consent to taking such action without a meeting. If all of such Unit Owners so consent, the affirmative vote of the number of votes that would be necessary to authorize or take such action at a meeting shall be the act of the Unit Owners, except as otherwise provided in these Bylaws. Such consent (or counterpart(s) thereof) shall describe the action taken, be in writing, be signed by each Unit Owner entitled to vote on the action, indicate each signing Unit Owner's vote or abstention on the action, and be delivered to the Secretary of the Association and included in the minutes or Association records.

ARTICLE II

Board of Directors

Section 1. Number, Election and Term of Office. The Board of Directors of the Association (referred to in the Horizontal Property Act of the State of Tennessee as the "board of administration," and sometimes referred to herein as the "Board") shall consist of two (2) persons (hereinafter referred to as "Directors"). Directors shall be elected at the annual meeting of Association's Unit Owners by the vote of Unit Owners as hereinafter provided, except that the Developer shall appoint the interim Board of Directors ("Interim Board") until the first meeting. At the first meeting, the Unit Owners shall among other business elect the members of the first Board of Directors ("First Board"). Those candidates for election as director receiving the greatest number of votes cast either in person, by ballot or by proxy at the meeting shall be elected. Directors, except for members of the First Board and Interim Board shall hold office for the term of two (2) years and until his or her successor shall be elected and qualified.

Section 2. Qualification. Except for those persons making up the Interim Board, each Director shall be a Unit Owner or the spouse of a Unit Owner (or, if a Unit Owner is a trustee of a trust, a Director may be a beneficiary of such trust, and if a Unit Owner or such a beneficiary is a corporation or partnership, a Director may be an officer, partner or employee of such Unit Owner or beneficiary). If a Director shall cease to meet such qualifications during his term, such Director shall cease to be a Director and his or her place on the Board shall be deemed vacant.

Section 3. Vacancies. Any vacancy occurring in the Board shall be filled by majority vote of the remaining Directors. Any Director so elected to fill a vacancy shall hold office for a term equal to the unexpired term of the Director succeeded.

Section 4. Regular Meetings. Except as otherwise provided herein, regular meetings of the Board of Directors may be held without notice at such time and place as the Board of Directors shall determine from time to time, but no less frequently than once a year.

Section 5. Special Meetings. Special meetings of the Board of Directors may be called by the President or by any two (2) Directors.

Section 6. Notice of Meetings. Except as otherwise provided herein, regular meetings of the Board of Directors may be held without notice of the date, time, place, or purpose of the meeting. Except as otherwise provided herein, special meetings of the Board of Directors must be preceded by at least two (2) days' notice to each Director of the date, time and place, but not the purpose, of such special meeting. Notice of any adjourned meeting need not be given if the time and place to which the meeting is adjourned are fixed at the meeting at which the adjournment is taken, and if the period of adjournment does not exceed one (1) month in any one (1) adjournment.

Section 7. Waiver of Notice. If a Director attends or participates in a meeting, he or she waives any required notice to him or her of the meeting unless the Director at the beginning of

the meeting (or promptly upon arrival) objects to holding the meeting or transacting business at the meeting and does not thereafter vote for or assent to action taken at the meeting.

Section 8. Quorum and Voting. A quorum of the Board of Directors consists of a majority (but no fewer than two (2)) of the Directors then in office before a meeting begins. If a quorum is present when a vote is taken, the affirmative vote of a majority of the Directors present is the act of the Board of Directors, except as otherwise provided in these Bylaws.

Section 9. Vacancy. If a vacancy occurs on the Board of Directors, including a vacancy resulting from an increase in the number of Directors or a vacancy resulting from a removal of a Director with or without cause:

(a) The Unit Owners may fill the vacancy;

(b) The Board of Directors may fill the vacancy; or

(c) If the Directors remaining in office constitute fewer than a quorum of the Board, they may fill the vacancy by the affirmative vote of a majority of all Directors remaining in office.

Any Director elected to fill a vacancy shall hold office for a term equal to the unexpired term of the Director succeeded.

Section 10. Removal of Directors. The Unit Owners may remove any Director, with or without cause, at any special meeting which is specifically called for that purpose.

Section 11. Action Without Meeting. Action which is required or permitted to be taken at a meeting of the Board of Directors may be taken without such a meeting if all Directors consent to taking such action without a meeting. If all Directors so consent, the affirmative vote of the number of Directors that would be necessary to authorize or take such action at a meeting shall be the act of the Board, except as otherwise provided in these Bylaws. Such consent(s) shall describe the action taken, be in writing, be signed by each Director entitled to vote, indicate each signing Director's vote or abstention on the action, and be delivered to the Secretary of the Association and included in the minutes filed with the Association's records.

Section 12. Indemnification. With respect to claims or liabilities arising out of service as a Director of the Association, the Association shall indemnify and advance expenses to each present and future Director (and his or her estate, heirs, and personal representatives) to the fullest extent allowed by the laws of the State of Tennessee, both as now in effect and as hereafter adopted or amended.

Section 13. Immunity. To the fullest extent allowed by the laws of the State of Tennessee, both as now in effect and as hereafter adopted or amended, each present and future Director (and his or her estate, heirs, and personal representatives) shall be immune from suit arising from the conduct of the affairs of the Association.

Section 14. Compensation. Directors shall receive no compensation for their services as Directors, unless expressly provided for in resolutions duly adopted by the Unit Owners.

Section 15. Powers and Duties. The Board shall have the following powers and duties:

(a) to elect and remove the officers of the Association as hereinafter provided;

(b) to administer the affairs of the Association and the Property;

(c) to engage the services of an agent (hereinafter sometimes called the "Managing Agent") to maintain, repair, replace, administer and operate the Property or any part thereof for all of the Unit Owners, upon such terms and for such compensation and with such authority as the Board may approve;

(d) to formulate policies for the administration, management and operation of the Property and the Common Elements thereof;

(e) to adopt rules and regulations, with written notice thereof to all Unit Owners, governing the administration, management, operation and use of the Property and the Common Elements, and to amend such rules and regulations from time to time. The initial Rules and Regulations governing the Units, Common Elements, Limited Common Elements and Unit Owners are attached hereto as Exhibit E and shall be binding thereupon;

(f) to provide for the maintenance, repair, and replacement of the Common Elements and payments therefor, and to approve payment vouchers or to delegate such approval to the officers or the manager or Managing Agent;

(g) to provide for the designation, hiring and removal of employees and other personnel, including accountants and attorneys, and to engage or contract for the services of others, and to make purchases for the maintenance, repair, replacement, administration, management and operation of the Property and the Common Elements, and to delegate any such powers to the Managing Agent (and any such employees or other personnel who may be the employees of a Managing Agent);

(h) to appoint committees of the Board and to delegate to such committees the Board's authority to carry out certain duties of the Board;

(i) to determine the fiscal year of the Association and to change said fiscal year from time to time as the Board deems advisable, but only as allowed by law;

(j) to estimate the amount of the annual budget, and to provide the manner of assessing and collecting from the Unit Owners their respective shares of such estimated expenses, as hereinafter provided;

(k) to borrow money for the purpose or repair of Common Elements;

(l) unless otherwise provided herein or in the Declaration, to comply with the instructions of a majority of the Unit Owners (as said majority is defined in the Declaration), as expressed in a resolution duly adopted at any annual or special meeting of the Unit Owners;

(m) to secure insurance policies as require by the Declaration;

(n) to resolve or mediate disputes, conflicts or problems between Unit Owners;

(o) when necessary, to interpret the rules and regulations of the Association and the Declaration;

(p) to exercise all other powers and duties of a board of administration as referred to in the Horizontal Property Act of the State of Tennessee and all powers and duties of the Board of Directors referred to in the Declaration or these Bylaws.

Section 16. Non-Delegation. Nothing in this Article or elsewhere in these Bylaws shall be considered to grant to the Board, the Association or to the officers of the Association any powers or duties which, by law, have been delegated to the Unit Owners.

ARTICLE III

Officers

Section 1. Designation. At each regular meeting, the Directors present at said meeting shall elect the following officers of the Association by a majority vote, provided a quorum exists:

(a) a President, who shall be a Director and who shall preside over the meetings of the Board and of the Unit Owners, and who shall be the chief executive officer of the Association;

(b) a Secretary/Treasurer, who shall keep the minutes of all meetings of the Board and of the Unit Owners, financial records and who shall, in general, perform all the duties incident to the office of Secretary/Treasurer;

(c) such additional officers as the Board shall see fit to elect.

Section 2. Powers. The respective officers shall have the general powers usually vested in such officers; provided that the Board may delegate any specific powers to any other officer or impose such limitations or restrictions upon the powers of any officer as the Board may see fit.

Section 3. Term of Office. Each officer shall hold office for the term of one (1) year and until a successor shall have been appointed or elected and qualified.

Section 4. Vacancies. Vacancies in any office shall be filled by the Board by a majority vote of the remaining Directors at a special meeting of said Board. Any Director so elected to fill a vacancy shall hold office for a term equal to the unexpired term of the officer succeeded.

Section 5. Compensation. The officers shall receive no compensation for their services as officers, unless expressly provided for in a resolution duly adopted by the Unit Owners.

Section 6. Removal. The Board of Directors may remove any officer at any time with or without cause.

Section 7. Indemnification. With respect to claims or liabilities arising out of service as an officer of the Association, the Association shall indemnify and advance expenses to each present and future officer (and his or her estate, heirs and personal representatives) to the fullest extent allowed by the laws of the State of Tennessee, both as now in effect and as hereafter adopted or amended.

ARTICLE IV

Assessments

Section 1. Annual Budget. The Board may cause to be prepared an estimated annual budget for each fiscal year of the Association. Such budget shall take into account the estimated common expenses and cash requirements for the year, including but not limited to salaries, wages, payroll taxes, legal and accounting fees, working capital fund, supplies, materials, parts, services, maintenance, repairs, replacements, landscaping, insurance, fuel, power, and all other common expenses.

Section 2. Assessments. The estimated annual budget for each fiscal year shall be approved by the Board, and copies thereof shall be furnished by the Board to each Unit Owner, not later than thirty (30) days prior to the beginning of such year. On or before the first day of the first month and of each succeeding month of the year covered by the annual budget, each Unit Owner shall pay, as such Owner's respective monthly assessment for the common expenses, one-twelfth (1/12) of such Owner's proportionate share of the common expenses for such year as shown by the annual budget. Such proportionate share for each Unit Owner shall be in accordance with such Owner's respective ownership interest in the Association as set forth in the Declarations. In the event that the Board shall not approve an estimated annual budget or shall fail to determine new monthly assessments for any year, or shall be delayed in doing so, each Unit Owner shall continue to pay each month the amount of such Owner's respective monthly assessment as last determined. Each Unit Owner shall pay such Owner's monthly assessment on or before the first day of each month to the Managing Agent or as may be otherwise directed by the Board. No Unit Owner shall be relieved of the obligation to pay such Owner's assessment by abandoning or not using such Owner's Unit, the Common Elements, or the Private Elements.

Section 3. Partial Year or Month. For the first fiscal year and thereafter until the First Board is elected, the annual budget shall be approved by the Interim Board. If such first fiscal year, or any succeeding fiscal year, shall be less than a full year, then the monthly assessments

for each Unit Owner shall be proportionate to the number of months and days in such period covered by such budget. Each Unit Owner shall pay such Owner's assessment for the following month or fraction of a month, which assessment shall be in proportion to the Owner's respective ownership interest in the Association and the number of months and days remaining of the period covered by the current annual budget, and which assessment shall be computed by the Board.

Section 4. Annual Report. Within ninety (90) days after the end of each fiscal year covered by an annual budget, or as soon thereafter as shall be practicable, the Board shall cause to be furnished to each Unit Owner, and to any other party required by the Declaration, a statement for such year so ended, showing the receipts and expenditures and such other information as the Board may deem desirable.

Section 5. Lien. It shall be the duty of every Unit Owner to pay such Owner's proportionate share of the expenses, as provided in the Declaration.

If any Unit Owner shall fail or refuse to make any such payment of the common expenses when due, the amount thereof, together with interest thereon at the maximum rate then allowed by applicable law, after said common expenses become due and payable, shall constitute a lien, as provided in the Act, enforceable by the Board, on the interest of such Unit Owner in the Property, provided, however, that such lien shall be subordinate to the lien of a recorded deed of trust on the interest of such Unit Owner, except for the amount of the proportionate share of common expenses and limited common expenses which are due and payable from and after the date on which such deed of trust beneficiary either takes possession of the Unit, accepts a conveyance of any interest therein (other than as security), or files suit to foreclose on its deed of trust. The provisions of this paragraph of this Section 6 shall not be amended, changed, modified or rescinded in any way without the prior written consent of all such lien holders of record.

The Association or its successors and assigns, and the Board or its agents, shall have the right to enforce the lien as provided in the Declaration, and there shall be added to the amount due the costs of any suit maintained to enforce the lien and other fees and expenses, together with legal interest and reasonable attorneys' fees. The Board or the Association shall have the authority to exercise and enforce any and all rights and remedies as provided for in the Horizontal Property Act, the Declaration or these Bylaws, or as are otherwise available at law or in equity, for the collection of all unpaid assessments.

Section 6. Records and Statement of Account. The Board shall cause to be kept detailed and accurate records in a book in chronological order of the receipts and expenditures affecting the Property, specifying and itemizing the expenses incurred.

Section 7. Discharge of Liens. The Board may cause the Association to discharge any mechanic's lien or other encumbrance which in the opinion of the Board may constitute a lien against the Property or the Common Elements, rather than a lien against only a particular Unit ownership. When fewer than all the Unit Owners are responsible for the existence of any such lien, the Unit Owners responsible shall be jointly and severally liable for the amount necessary to

discharge the same and for all costs and expenses, including attorneys' fees, incurred by reason of such lien.

Section 8. Holding of Funds. All funds collected hereunder shall be held and expended for the purposes designated herein, and (except for such special assessments as may be levied hereunder against less than all the Unit Owners and for such adjustments as may be required to reflect delinquent or prepaid assessments) shall be deemed to be held for the benefit, use and account of all the Unit Owners.

Section 9. Association Records. The Association shall keep as permanent records minutes of all meetings of its Unit Owners and Board of Directors, a record of all actions taken by the Unit Owners or Board of Directors without a meeting and all appropriate accounting records.

Section 10. Records at Principal Office. The Association shall keep at all times a copy of the following records at its principal office:

(a) Its Charter and all amendments thereto;

(b) These Bylaws and all amendments thereto;

(c) Resolutions adopted by the Board of Directors relating to the characteristics, qualifications, rights, limitations and obligations of Unit Owners or any class or category of Unit Owners;

(d) The minutes of all meetings of Unit Owners and the records of all actions taken by Unit Owners without a meeting for the past three (3) years;

(e) All written communications to Unit Owners generally within the past three (3) years, including the past three (3) years' annual financial statements;

(f) A list of the names and business or home addresses of its current Directors and officers;

(g) The most recent annual report delivered to the Tennessee Secretary of State; and

(h) Its Declaration and all amendments thereto.

ARTICLE V

Use and Occupancy Restrictions

Section 1. General. No unlawful, noxious or offensive activities shall be carried on in any Unit or elsewhere on the Property, nor shall anything be done therein or thereon which shall

constitute a nuisance or which shall in the judgment of the Board or other Unit Owner cause unreasonable noise or disturbance to others.

Each Unit Owner shall maintain such Owner's Unit and Limited Common Elements in good condition and in good order and repair, at such Owner's expense, and shall not do or allow anything to be done in such Owner's Unit or Limited Common Elements which may increase the cost or cause the cancellation of insurance on other Units or on the Common Elements. No Unit Owner shall display, hang, store or use any clothing, sheets, blankets, laundry, or other articles outside such Owner's Unit, or which may be visible from the outside of such Owner's Unit (other than draperies, curtains, or shades of a customary nature and appearance, subject to the rules and regulations of the Board), or paint or decorate or adorn the outside of such Owner's Unit, or install outside such Owner's Unit any canopy or awning, or outside radio or television antenna, or Citizens Band radio transmitters, satellite dish or other equipment, fixtures or items of any kind, without the prior written permission of the Board or the written permission of the Managing Agent, acting in accord with the Board's discretion, or of the other Unit Owner. The foregoing restrictions as to use and occupancy shall not be construed to prohibit a Unit Owner from placing and maintaining outdoor furniture and decorative foliage of a customary nature and appearance on a patio or deck which is a Private Element appurtenant to such Owners Unit. No Owner of a Unit shall display, hang, store or use any sign outside such Owner's Unit or which may be visible from the outside of such Owner's Unit without the prior written permission of the Board of the written permission of the Managing Agent, acting in accord with the Board's discretion, or of the other Unit Owner.

No structure of a temporary character, trailer, motor home, boat, tent, shack, garage, barn, or other out-buildings shall be permitted on the Property at any time, temporarily or permanently, except with the prior written consent of the Board or other Unit Owner; provided, however, that temporary structures may be erected for use in connection with the repair or rebuilding of the Buildings or any portion thereof.

Section 2. Animals. No animals shall be raised, bred, or kept in any Unit, except for dogs, household cats and small birds owned as household pets by a Unit Owner, provided that said pet is not kept for any commercial purpose not more than not more than a total of three (3) pets may be kept at any time, and provided that said pet shall be kept in strict accordance with the administrative rules and regulations relating to household pets from time to time adopted or approved by the Board, and provided that said pet shall not in the judgment of the Board or other Unit Owner constitute a nuisance to others.

All dogs owned by Unit Owners and kept in a Unit shall be on leash while outside the Unit. All such dogs shall be exercised by the Unit Owner at places on the Property which do not interfere with the use and enjoyment of the same by other Owners. An Owner shall be responsible for all damage caused by said Owner's pets.

Section 3. Trash. Trash, garbage and other waste shall be kept only in sanitary containers, and shall be disposed of in a clean and sanitary manner as prescribed from time to time in rules and regulations of the Board.

Section 4. Use by Developer. During the period of sale by the Developer of any Units, the Developer, and the Developer's agents, employees, contractors and subcontractors, and their respective agents and employees, shall be entitled to reasonable access, ingress to and egress from said Buildings and Property as may be required for purposes of said sale of Units. While the Developer owns any of the Units and until each unit sold by it is occupied by the purchasers, the Developer and its employees may use and show one or more of such unsold or unoccupied units and may maintain customary signs in connection therewith.

Section 5. Storage. Articles of personal property belonging to any Unit Owner, such as baby carriages, bicycles, wagons, toys, furniture, clothing and other articles, shall not be stored or kept in common areas. Storage of boats, trailers, campers, and motor homes on the Property shall not be permitted. Garage doors shall be kept closed except when entering or exiting the garage.

Section 6. Wiring. No Unit Owner shall overload the electrical wiring in a Building, or operate any machines, appliances, accessories or equipment in such manner as to cause, in the judgment of the Board, an unreasonable disturbance to others, or connect any machines, appliances, accessories or equipment to the heating or plumbing system, without the prior written consent of the Board or the prior written consent of the Managing Agent, given in accord with the Board's direction, or of the other Unit Owner.

ARTICLE VI

Contractual Powers

No contract or other transaction between the Association and one or more of its Directors or between the Association and any corporation, firm or association in which one or more of the Directors of the Association are directors, or are financially interested, is void or voidable because such Director or Directors are present at the meeting of the Board or a committee thereof which authorizes or approves the contract or transaction or because his or their votes are counted, if the circumstances specified in either of the following subparagraphs exists:

(a) the fact of the common directorship or financial interest is disclosed or known to the Board or committee and noted in the minutes and the Board or committee authorizes, approves or ratifies the contract or transaction in good faith by a vote sufficient for the purpose without counting the vote or votes of such Director or Directors; or

(b) the contract or transaction is just and reasonable as to the corporation at the time it is authorized or approved.

Common or interested Directors may be counted in determining the presence of a quorum at a meeting of the Board or a committee thereof which authorizes, approves or ratifies a contract or transaction.

ARTICLE VII

Amendments

These Bylaws may be amended or modified from time to time by action or approval of all of the voting rights, as provided in Article I, Section 7 of these Bylaws. Such amendment(s) shall not be operative until they are recorded in the office of the Register of Deeds for Davidson County, Tennessee. These Bylaws may not be amended by the Board of Directors.

ARTICLE VIII

Deeds of Trust

Section 1. Notice to Board. A Unit Owner who mortgages his Unit shall notify the Board of the name and address of the deed of trust beneficiary and shall file a copy of the deed of trust with the Board. The Board shall maintain such information in a book entitled "Deeds of Trust on Units."

Section 2. Notice of Unpaid Common Charges. The Board, whenever so requested in writing by a deed of trust beneficiary of a Unit, shall promptly report any then unpaid assessments, fees or common charges due from, or any default by, the Owner of the mortgaged Unit.

Section 3. Notice of Default. The Board, when giving notice to a Unit Owner of a default in paying common charges or other default, shall send a copy of such notice to each deed of trust beneficiary of record covering such Unit whose name and address has theretofore been furnished to the Board and which has requested in writing to be sent a copy of such notice(s).

Section 4. Examination of Books. Each Unit Owner, and others as specified in the Declaration, shall be permitted to examine the books and records of the Association, current copies of the Declaration and Bylaws, and rules and regulations of the Association during normal business hours and upon request.

Section 5. Interest of Valid First Deed of Trust. The interest of a valid first deed of trust shall be superior to the interest of the Board in the event of a default, and nothing in this instrument shall be construed to the contrary. If the first deed of trust has incorporated the terms of these Bylaws, the Declaration and the contract in its deed of trust, then said first deed of trust may at its option declare a default in its deed of trust by reason of any default hereunder, and may proceed to enforce its rights according to the terms of the deed of trust notwithstanding any enforcement instituted by the Board.

ARTICLE IX

Definition of Terms

The terms used in these Bylaws, to the extent they are defined herein, shall have the same definition as set forth in the Declaration, as such may be amended from time to time, which Declaration is recorded in the office of the Register for Deeds of Davidson County, Tennessee.

The term "member," as used in these Bylaws, generally means "Unit Owner" as defined in the Declaration. "Deed of trust," as used herein, includes a mortgage; and "deed of trust beneficiary" includes a mortgagee and a holder of a deed of trust.

ARTICLE X

Miscellaneous Provisions

Section 1. No Seal. The Association shall have no seal.

Section 2. Notices. Whenever notice is required to be given to Unit Owners, Directors or officers, unless otherwise provided by law, the Declaration, the Charter or these Bylaws, such notice may be given in person or by telephone, telegraph, mail or private carrier. If such notice is given by mail, it shall be sent postage prepaid by first class United States mail or by registered or certified United States mail, return receipt requested, and addressed to the respective address which appears for each such person on the books of the Corporation. Written notice sent by mail to Unit Owners shall be deemed to have been given when it is mailed. Any other written notice shall be deemed to have been given at the earliest of the following:

(a) When received;

(b) Five (5) days after its deposit in the United States mail if sent first class, postage prepaid; or

(c) On the date on the return receipt, if sent by registered or certified United States mail, return receipt requested, and the receipt is signed by or on behalf of the addressee.

Section 3. Waiver of Notice. Whenever any notice is required to be given under the provisions of any statute, or of the Declaration, the Charter or these Bylaws, a waiver thereof in writing signed by the person entitled to such notice, whether before or after the date stated thereon, and delivered to the Secretary of the Association and included in the minutes or corporate records, shall be deemed equivalent thereto.

Section 4. Negotiable Instruments. All checks, drafts, notes or other obligations of the Association shall be signed by such of the officers of the Association, or by such other person(s), as may be authorized by the Board of Directors.

Section 5. Deposits. The monies of the Association may be deposited in the name of the Association in such bank(s) or financial institution(s) as the Board of Directors shall designate from time to time and shall be drawn out by check signed by the officer(s) or person(s) designated by resolution adopted by the Board of Directors.

Section 6. Committee Members. With respect to claims or liabilities arising out of service as a member of a committee duly appointed by the Board of Directors of the Association, the Association shall indemnify and advance expenses to each such present and future committee member (and his or her estate, heirs and personal representatives) to the fullest extent allowed by the laws of the State of Tennessee, both as now in effect and as hereafter adopted or amended.

ARTICLE XI

Conflicts

These Bylaws are set forth to comply with the requirements of Chapter 27 of Title 66, Tennessee Code Annotated, as it may be amended from time to time, and to allow the Bylaws to control in specific situations where such law allows. In case any of the Bylaws conflict with the provisions of said statute or of the Declaration, the provisions of said statute or of the Declaration, as the case may be, shall control.

EXHIBIT D

LEGAL OPINION

GULLETT SANFORD
ROBINSON & MARTIN PLLC
150 THIRD AVENUE SOUTH, SUITE 1700
NASHVILLE, TENNESSEE 37201

MAIN | 615.244.4994
FAX | 615.256.6339
WEB | gsrm.com

GSRM
Attorneys at Law

May 22, 2013

HR Properties of Tennessee
Attn: G. Scott Haley
4219 Hillsboro Road, Suite 330
Nashville, Davidson County, Tennessee 37215

Re: Hood Place, a Horizontal Property Regime with Private Elements

Gentlemen:

We have reviewed the following:

1. Declaration of Covenants, Conditions and Restrictions for Hood Place, a Horizontal Property Regime with Private Elements, dated May 21, 2013, for filing with the Register's Office for Davidson County, Tennessee.

2. Bylaws of Hood Place Owners Association, Inc. attached as Exhibit C to the above Declaration, for filing with the Register's Office for Davidson County, Tennessee.

3. Plat of Hood Place, attached as Exhibit B to the above Declaration, for filing with the Register's Office for Davidson County, Tennessee.

4. Charter of Hood Place Owners Association, Inc., a Tennessee not for profit corporation, issued May 21, 2013 by the Secretary of State of Tennessee, for filing with the Register's Office for Davidson County, Tennessee.

Each of the foregoing documents are by reference attached hereto.

Based solely on our review of these documents, we are of the opinion that all legal documents required pursuant to Tenn. Code. Ann. §66-27-103 (b) for the creation of a planned unit development under said statute are attached and that, upon recording with the Register's Office for Davidson County, Tennessee, and upon all improvements and buildings of Hood Place being constructed in compliance with local building codes, a planned unit development shall have been created pursuant to this statute.

Very truly yours,

Marcy E. Shelton

517873.1/2004356

EXHIBIT E

RULES AND REGULATIONS OF HOOD PLACE

In order to assure peaceful and orderly use and enjoyment, and to maintain the privacy, character, and property values of the Units, the initial Rules and Regulations, which shall be binding upon all Unit Owners, except the Developer, shall be as follows:

1. The entrances of the Units shall not be obstructed.

2. No exterior of either Unit, or the windows or doors thereof or any other portions of the Common Elements or Limited Common Elements shall be painted or decorated by a Unit Owner in any manner without the prior consent of the other Unit owner.

3. Neither Unit Owner shall make or permit any noise or objectionable odor that will disturb or annoy the occupants of the other Unit Owners or do or permit anything to be done therein that will interfere with the rights, comfort or convenience of other Unit Owners.

4. Each Unit Owner shall keep his Unit and Limited Common Elements in a good state of preservation and cleanliness at such owner's expense.

5. No awnings, window guards, ventilators, fans or air-conditioning devices shall be used in or about the Units except such as shall have been approved the other Unit Owner.

6. All interior curtains, blinds and window treatments in the Units shall have white backings so that only such white backing shall be visible from the exterior of the Buildings. No reflective materials of any kind shall be allowed on the windows, nor shall any wall mounted heating and air conditioning units be permitted. No outdoor clothes lines shall be permitted.

7. No sign, notice, lettering or advertisement shall be inscribed or exposed on or at any window, door or other part of the Property, except such as shall have been approved by the other Unit Owner; nor shall anything be projected out of any window of the Buildings without similar approval. Except for "For Sale" & "For Rent" signs that are the customary residential size, no other signs are allowed on the grounds of either Unit without prior consent of the owners of both Units.

8. All garbage, refuse, and ashes from each Unit shall be deposited with care in the private receptacles of each Unit, only in the designated locations shown in Exhibit C. Roll out garbage receptacles approved by the Developer shall be visible on the street only on days during pick up. No trash incinerator shall be allowed. No burning, burying, or other disposal of garbage shall be permitted.

9. Water closets and other water apparatus in the Units shall not be used for any purposes other than those for which they were constructed; nor shall any sweepings, rubbish, rags, paper, ashes or any other article be thrown into the same. Any damage resulting from

misuse of any water closet or other apparatus shall be paid for by the Unit Owner causing such damage.

10. All balconies, terraces, courtyards, and grounds shall be kept and maintained neatly and cleanly.

11. A reasonable number of cats or dogs, not to exceed a total of three (3) and of that a maximum of two (2) dogs, may be kept inside an Owner's Unit unless the same shall become a nuisance or disturbance to the other Unit Owners. No pet shall be allowed to make an unreasonable amount of noise or to become a nuisance. Pets can be kept only for domestic use and not for any commercial purpose. In no event shall any other bird or animal be kept or harbored in the Units. Both Unit Owners shall obey all applicable leash laws, and will not leave them tied up outside their Unit. No dog or pet pins shall be allowed outside any Unit.

12. No radio, television aerial or satellite dish shall be attached to or hung from the exterior of a Unit without written approval, including approval of the size and location, of the other Unit Owner.

13. Neither Unit Owner shall use or permit to be brought into the Units any inflammable oils or fluids such as kerosene, naphtha or benzene, or other explosives or articles deemed extra hazardous to life, limb or property, without in each case obtaining the prior written consent of the other Owner.

14. Interior & Exterior Lighting of each Unit, and Courtyard & Grounds Lighting for each Unit shall be considerate and not interfere with the privacy, livability, and enjoyment of the other Unit. All lighting shall be in keeping with the original historical Georgian design intent.

15. Neither Unit owner can cut, remove, or mutilate any of the trees, shrubs, bushes or other vegetation without prior written consent of the other Unit Owner.

16. No television antenna, radio receiver, or other similar device will be attached to the exterior of either Unit or grounds without prior written consent of the other Unit owner.

17. No additions to the Units shall be permitted without prior written consent of the either Unit owners and shall be subject to the terms, conditions, covenants and restrictions of the Declaration.

18. No walls, sidewalks, fences or other hardscapes shall be permitted after the initial construction, unless approved by the other Unit owner. No additional guest parking shall be permitted unless affirmed by the other Unit owner.

19. All utilities shall be kept underground.

20. Neither Unit Owner shall channel or direct drainage onto the neighboring Unit or its grounds, other than the drainage plan at final construction.

21. No artificial vegetation shall be permitted on the exterior of any portion of the property. Exterior sculpture, fountains, flags (except national flag), and similar items require prior approval of the other Unit Owner.

22. No rubbish or debris of any kind will be dumped, placed, or permitted to accumulate on any portion of the grounds or courtyards of either Unit, nor will any nuisance or odors be permitted to exist or operate upon the development, so as to render any portion thereof unsanitary, unsightly, offensive, or detrimental to persons using or occupying any portion of the Property. Noxious or offensive activities will not be carried on in any part of the Property, and each Owner will refrain from any act or use which could cause disorderly, unsightly, or unkempt conditions, or which could cause embarrassment, discomfort, annoyance, or nuisance to the occupants or owners. In addition, no exterior speakers, horns, whistles, bells, or other sound devices, except security and fire alarm devices used exclusively for such purposes, will be located, used, or placed within the Property.

23. Owners' automobiles shall be parked off the streets and roads. There shall be no outside storage or parking of any temporary storage unit (e.g. Pods), and no temporary structure, mobile home, trailer (either with or without wheels), motor home, tent, tractor, truck (other than pick up trucks), commercial vehicles of any type, camper, motorized camper, boat or other water craft boat trailer, motorcycle, motorized bicycle, motorized go cart, or any other related forms of transportation devices, except in a Unit's garage. No Owners or other Occupants shall be permitted to repair or restore any vehicle of any kind upon or within the Property, except for emergency repairs, and then only to the extent necessary to enable movement thereof to a proper repair facility.

24. The garage doors of the Units shall remain closed when not in use.

25. The Owner of each Unit shall maintain appropriate Hazard Insurance, including Liability Insurance for their Unit, Limited Common Elements and grounds. Each Unit owner shall promptly pay their real estate taxes when due (each Unit receives a separate tax bill from Metro government).

Remedies. In the event of any violation of the provisions of the Rules and Regulations by either Unit Owner (either by his own conduct or by the conduct of any occupant of his Unit), the Owner of the other Unit, shall have each and all of the rights and remedies that may be provided for in the Act, the Declaration, these Bylaws and/or the Rules and Regulations, or that may be available at law or in equity.