BILL GARRETT, Davidson County
Trans:T20150038919 DEEDMAST
Recvd: 05/19/15 14:25 40 pgs
Fees:202.00 Taxes:0.00
20150519-0046193

This Instrument Prepared By (and return to):
Tressler & Associates, PLLC
212 N. Castle Heights Avenue
Lebanon, Tennessee 37087

MASTER DEED
ESTABLISHING HORIZONTAL PROPERTY REGIME
1114 CALVIN AVENUE CONDOMINIUMS

THIS MASTER DEED, made and entered on behalf of **HANDYMAN SERVICES LLC, a Tennessee limited liability company**, (hereinafter referred to as the "**Developer**" or "**Declarant**"), effective the 19th day of May, 2015, pursuant to the provisions of the Horizontal Property Act of the State of Tennessee.

W I T N E S S E T H:

WHEREAS, Developer owns a certain tract of land (the "**Land**"), located in the County of Davidson, State of Tennessee, more particularly described on **Exhibit A** attached hereto and hereby incorporated by reference herein; and

WHEREAS, there are constructed certain improvements on the Land consisting of residential units and appurtenances and amenities thereto, and it is the desire and intention of the Developer to divide the Project (as hereinafter defined) into condominiums and to sell and convey the same to various purchasers, subject to the covenants, conditions and restrictions herein reserved to be kept and observed; and

WHEREAS, it is the desire, intent and purpose of the Developer by this Master Deed and attached exhibits, to submit the Land together with said condominium Units (as hereinafter defined) and all structural improvements and other permanent fixtures now or hereafter erected thereon, and all rights and privileges belonging or in any wise appertaining thereto, to the provisions of the Horizontal Property Act (as hereinafter defined); and to establish a "condominium project" in which each individual Unit may be and shall be owned, possessed, leased, sold, conveyed and encumbered as if it were solely and entirely independent of the other Units in the condominium buildings and in which the Owner (as hereinafter defined) has an exclusive ownership of his Unit and has a common right to share with other Owners in the General Common Elements (as hereinafter defined) of the Land and buildings not constituting an individual Unit;

DECLARATION

NOW, THEREFORE, for and in consideration of the premises, in consideration of the reliance hereon by the purchasers of individual Units, and as authorized by the Horizontal Property Act, Developer, for itself and its successors and assigns, does hereby covenant, establish and confirm unto its grantees and unto its heirs, successors and assigns, as well as to any and all other persons hereafter having or acquiring any interest of any nature whatsoever in or to any part of the Land and Buildings, as follows:

ARTICLE I
ESTABLISHING OF HORIZONTAL PROPERTY REGIME

(a) The Land and buildings and all other improvements located on the Land shall be and are herewith constituted and established as a condominium project and a horizontal property regime as defined in and as authorized by the Horizontal Property Act, and shall continue as such forever unless terminated in the manner hereinafter provided.

(b) Each Unit, as hereinafter defined, may be and shall be individually transferred, conveyed and encumbered and shall be the subject of ownership, possession, mortgage, deed of trust or sale and of all types of *juridic acts inter vivos or mortis causa* as if it were solely and entirely independent of the other Units in the Condominium Buildings (as hereinafter defined), and the corresponding individual title and interest with respect to each Unit shall be recordable. In any deed, mortgage, lease or other instrument of conveyance or encumbrance of, or by which a lien is created upon, any interest or estate in a Unit or Units within the condominium, it is sufficient to describe any such Unit or Units by setting forth the name of the property, "**1114 Calvin Avenue Condominiums**", the number of the Unit as it appears on the condominium plat and the number of this instrument in the records of the Office of the Register of Davidson County, Tennessee.

(c) An Owner shall have an exclusive ownership to his Unit and shall have the common right to share with the other Owners in the General Common Elements of the property and limited use of certain Limited Common Elements (as hereinafter defined). Each Owner may use the General Common Elements in accordance with the purpose for which they are intended. Any transfer, conveyance or encumbrance of an individual Unit, whether by deed, mortgage, deed of trust, last will and testament, inheritance, gift or otherwise, shall be deemed also to transfer, convey or encumber the undivided interest of the Owner in the Common Elements (as hereinafter defined) belonging to and appertaining to said Unit, without specifically or particularly referring to the same. No Owner, whether by deed, mortgage, deed of trust, last will and testament, inheritance, gift or otherwise, shall have any right to transfer, convey or mortgage his Unit without also transferring, conveying or mortgaging as an incident thereto his undivided interest in the Common Elements; conversely, no Owner shall have any right to transfer, convey or mortgage any part of his undivided interest in such Common Elements without also transferring, conveying or mortgaging his Unit to which his undivided interest in such Common Elements is incident.

(d) Any Unit may be held and owned by more than one person, as tenants in common, as joint tenants, as tenants by the entireties, or in any other real estate tenancy relationship now or hereafter recognized under the laws of the State of Tennessee.

(e) The Common Elements shall remain undivided and shall not be the object of an action for partition or for division by judicial proceedings or otherwise. Likewise, no Unit (or the undivided interest in the Common Elements incidental thereto) shall be partitioned in kind nor subdivided into smaller Units by judicial proceedings or otherwise, EXCEPT as provided herein or with the consent of the Board of Directors (as hereinafter defined).

(f) Each Owner, his personal representatives, heirs, successors and assigns (i) shall, at all times, comply with the provisions and requirements of this Master Deed, with the Bylaws hereinafter set forth and all amendments thereof, and with any Community Policies and Guidelines for the Condominium Project as in effect from time to time, as initially adopted by Developer and as updated from time to time thereafter by the Board of Directors ("**Community Policies and Guidelines**"), and shall promptly pay, when due, all assessments and his *pro rata* share of the expenses of administration and maintenance and repair of the Common Elements, as hereinafter provided. The failure to comply with any such provision or requirements, or the failure to make any such payment, shall be grounds for an action to recover the sum due for damages and for injunctive or other relief as hereinafter provided.

(g) Each and all of the rights, privileges and benefits of, and each and all of the duties, burdens, requirements and restrictions contained in, the Horizontal Property Act, resulting from the establishment of a horizontal property regime in accordance therewith, shall be applicable to the Project and to each Owner, both with respect to his Unit and his undivided interest in the Common Elements, except to the extent that an express contrary provision is validly and lawfully made in this Master Deed or in the Bylaws forming a part hereof, and, to that end, the said Horizontal Property Act, as amended or as it may subsequently be amended, is incorporated herein by reference as fully as though set out herein in full.

In the event the Horizontal Property Act or any provision thereof is, at any time, declared or found to be unconstitutional or invalid, the provisions of this Master Deed and the plan for an Owner to own his Unit in fee simple, separately and independently, and to own his undivided interest in the Common Elements and in all other incidents thereto as set out in this Master Deed, shall nonetheless continue in full force and effect as authorized by the laws of the State of Tennessee.

ARTICLE II
DEFINITIONS

Certain terms as used in this Master Deed (whether capitalized or not) shall be defined as follows, unless the context clearly indicates a different meaning thereof:

(a) "**Association**" is a non-profit Tennessee corporation known as **1114 Calvin Avenue Condominium Association, Inc.**, which includes as members all of the Owners and Co-Owners. The Bylaws of the Association are attached hereto as **Exhibit B**.

(b) "**Board of Directors**" means the administering body of the Association.

(c) "**Common Elements**" means and includes both General Common Elements and Limited Common Elements.

(d) "**Condominium Building**" means a building containing and including individual condominium Units.

(e) "**Condominium Buildings**" means and includes all of the buildings located on the Land containing and including individual condominium Units.

(f) "**Condominium Project**" or "**Project**" means the entire parcel including all structures thereon.

(g) "**Condominium Unit**" or "**Unit**" ("**apartment**" as defined in T.C.A. Section 66-27-102) means that part of the Condominium Project intended for individual ownership and use.

Each individual Unit shall consist of all the improvements and space therein within the boundary lines for that Unit, as set out on the Plat and condominium plans, attached hereto as **Exhibit C** and as more particularly described in **Article IV** below. Nothing contained herein shall be construed to include any of the Land as part of an individual Unit, however, as all of the Land is part of the Common Elements, as defined hereafter.

(h) "**Co-Owner**" or "**Owner**" means a person, firm, corporation, limited liability company, partnership, association, trust or other legal entity, or any combination thereof, who owns a Unit or Units within the Condominium Project. When two (2) or more persons own a Unit as tenants in common, joint tenants, tenants by the entireties, or otherwise, such persons shall constitute the "**Co-Owner**" or "**Owner**" with respect to that Unit.

(i) "**Developer**" means **HANDYMAN SERVICES LLC, a Tennessee limited liability company**, or its designee, who has made and executed this Master Deed.

(j) "**General Common Elements**" are synonymous and mean the Land and any of the following included in the Project: the foundations, main walls, roofs, halls, and entrances and exits or communication ways; the yards, and gardens, except as otherwise provided or stipulated; the compartments or installations of central services, such as power, light, gas, cold and hot water, refrigeration, reservoirs, water tanks and pumps, and the like; and, in general, all devices or installations existing for common use; and all other elements of the Project rationally of common use or necessary to its existence, upkeep and safety; provided that "General Common Elements" shall exclude all Limited Common Elements. Without limiting the foregoing, it is expressly acknowledged and agreed that "General Common Elements" shall include all utility installations up to the point of connection in a Unit (with the exception of fixtures within a Unit for the purpose of serving that particular Unit) including but not limited to electric wiring, plumbing and sanitary lines and all pipes, ducts or other equipment used to provide power, light, telephone, gas, water, heat or other utility services to the individual Units; provided, however, that any heating and/or air conditioning equipment located outside the Unit but intended for use specifically by that Unit shall be a part of that Unit and shall not be a General Common Element.

(k) "**General Common Expenses**" means and includes all expenses related to insurance coverage maintained by the Association and the maintenance and repair of all improvements constituting a part of the Common Elements, including the Limited Common Elements, and including but not limited to utility facilities serving more than one Unit, utility lines in the Common Elements, lawns, shrubs, trees, walkways, drives, parking areas, fireplace brick chimneys, and the structural portions and exterior portions of all Condominium Buildings and improvements which are a part of the Common Elements, including the Limited Common Elements, and that do not constitute part of a Unit.

(l) "**Horizontal Property Act**" means the Horizontal Property Act of the State of Tennessee being Chapter 124 of the Public Acts of 1963, and being Sections 66-27-101, *et seq.*, of the Tennessee Code Annotated, as same may hereafter be amended.

(m) "**Land**" shall have the meaning set forth in the preamble of this Master Deed.

(n) "**Limited Common Elements**" means those portions of the Common Elements which are reserved or reasonably meant for the use of a certain Unit or Units to the exclusion of other individual Units.

(o) "**Majority of Owners**" means Owners entitled to cast more than fifty percent (50%) of the votes as provided in Article XXII(f) of this Master Deed.

(p) "**Manager**" means the person or firm designated by the Developer or the Board of Directors to manage the affairs of the Condominium Project.

(q) "**Member**" means a member of the Association who is the Owner of a condominium Unit. All Co-Owners of an individual Unit shall be members. The cessation of the ownership of a Unit shall terminate membership.

(r) "**1114 Calvin Avenue Condominiums**" is the name of the Condominium Project.

Section 2. "**Plat**" means the plat of the Condominium Project attached hereto as **Exhibit C** and incorporated herein by reference.

All pronouns used herein include the male, female and neuter genders and include the singular or plural number, as the case may be.

ARTICLE III
DESCRIPTION OF LAND AND BUILDINGS

The Land is owned by the Developer in fee, and embraces the marked area shown on the Plat which is attached hereto and made a part hereof as **Exhibit C**. The Project includes one (1) Condominium Building, containing a total of two (2) dwelling Units per Condominium Building. The Condominium Building is located as shown on the Plat.

ARTICLE IV
DESCRIPTION AND NUMBER OF UNITS

(a) Within the Condominium Building are situated individual Units, all for residential purposes. Each Unit has the number, type, location and dimensions shown (or to be shown) on the Plat and condominium plans, attached as **Exhibit C** hereto and made a part hereof, to which reference is hereby made. The detailed plans of each Unit, as designated by the number on the Plat, are set out in the condominium plans attached as **Exhibit C** hereto and made a part hereof, to which reference is hereby made.

(b) The boundary lines of each Unit are those shown on the Plat and condominium plans. In the event of any variation between the distances as shown on the Plat and condominium plans and the actual distances, the actual distances shall prevail. Each Unit includes each and all of the things and matters mentioned in the definition of Unit.

(c) In the event that, by reason of the construction, settlement, reconstruction or shifting of any Condominium Building, any part of a Unit forming a boundary shifts or changes, then the boundary of such Unit shall likewise shift or change, it being always the intention of this instrument that the boundaries as defined in **Article IV(e)** below shall constitute its actual boundaries.

(d) Each Unit constitutes a single freehold estate and consists of the space in the building designated by that Unit's designation on the Plat that is bounded by the undecorated interior surfaces of the perimeter walls, the unfinished surface of the floors, and the unfinished interior surface of the ceilings, all projected, if necessary by reason of structural divisions such as interior walls and partitions, to constitute complete enclosures of space, and all improvements within that space. Without limiting the generality of the foregoing, or, as appropriate, in addition, each Unit shall include:

(1) the decorated surfaces, including paint, lacquer, varnish, wall covering, tile and other finishing material applied to floors, ceilings, and interior and perimeter walls, carpeting, if any, and also the floors and ceilings themselves, and the drywall, paneling and other finishing wall material;

(2) all windows, skylights, if any, and screens and doors, including storm doors and windows, if any, and the frames, sashes and jambs, and the hardware therefor;

(3) all fixtures and appliances installed for the exclusive use of that Unit, commencing at the point of disconnection from the structural body of the Condominium Building and from utility pipes, lines or systems serving the entire Condominium Building or more than one Unit thereof, including, without limiting the generality hereof, built-in cabinets, dishwashers, garbage disposal units, refrigerators, stoves and hoods, television antennas and cables, furnaces, hot water heaters, heat pumps, air conditioning units (even though located outside the bounds of a Unit), and components of the foregoing, if any;

(4) all plumbing, electric, heating, cooling and other utility or service lines, pipes, wires, ducts, conduits and apparatus, wherever located, which serve only that Unit;

(5) all control knobs, switches, thermostats and electrical outlets and connections affixed to or projecting from the walls, floors and ceilings which service either the Unit or the fixtures located therein;

(6) all interior walls that are not necessary for support of the structure, and all components thereof and all space encompassed thereby;

(7) the portion of fireplaces actually within the interior of a Unit, and fireplace vents or chases;

(8) the space in any attached garage;

(9) the space in the attached enclosed veranda, if any; and

(10) the attic space or storage space above a Unit, and the crawl space below a Unit, if any, to which the Unit has direct and exclusive access;

excluding therefrom, however, all of the following items, whether or not located within the bounds of that Unit:

(i) any supporting element of the Condominium Building contained in interior walls;

(ii) all plumbing, electric, heating, cooling and other utility or service lines, pipes, sump pumps and accessories thereto, wires, ducts and conduits which serve any other Unit; and

(iii) fireplace brick chimneys, if any.

(e) Developer makes no representations and warranties regarding the actual square footage of any Unit. Each Unit has its own central heating and air conditioning system. The location, type and composition of each Unit are also shown on the condominium plans attached as **Exhibit C** hereto. Each Unit has direct access to a General Common Elements.

(f) The number of the individual Units (the area and location of each being shown on the Plat and condominium plans exhibited hereto), the agreed *pro rata* share of expenses of each and the percentage interest of each in the Common Elements and the number of votes per Unit are as set forth on **Exhibit C** attached hereto and made a part hereof by reference and shall have permanent character and shall not be altered without the consent of all Owners expressed in an amended master deed duly recorded, except as provided herein (**Article XXI**). The percentage of undivided interest in the Common Elements shall not be separated from the Unit to which it appertains and shall be deemed to be conveyed or encumbered or released from liens with the Unit even though such interest is not expressly mentioned or described in the conveyance or other instrument.

ARTICLE V
GENERAL COMMON ELEMENTS

All General Common Elements are subject to the joint use and enjoyment of each and all of the Owners. The undivided right, title and interest of each Owner, as an incident and appurtenance to his ownership of such Unit, in the Land and in the other General Common Elements and in all of the improvements and facilities thereon (excepting always the Units, as above described and as shown on the Plat and plans for any additional Units added pursuant to

the provisions hereof) and his *pro rata* share in the income, if any, and of the General Common Expenses and his percentage interest in the Common Elements and facilities and improvements thereon, and in the funds and property held by the Board of Directors, shall be that Unit's *pro rata share* and percentage interest as set forth in **Exhibit C** under the column so styled.

ARTICLE VI
LIMITED COMMON ELEMENTS

The Limited Common Elements shall be those areas, if any, designated as such herein, or on the Plat and condominium plans attached hereto as **Exhibit C**, or designated as such by the Board of Directors from time to time. The Limited Common Elements shall be assigned to the exclusive use and enjoyment of the Owner of the individual Unit or Units which it adjoins, subject to the Bylaws and regulations and final decision as to area included by the Board of Directors.

ARTICLE VII
BYLAWS FOR ADMINISTRATION

The Bylaws for the administration of the Project are attached hereto and made a part hereof as **Exhibit B** to this Master Deed.

ARTICLE VIII
BOOKS OF BOARD OF DIRECTORS

The Board of Directors, as established by the Bylaws, and its successor, shall keep a book with a detailed account, in chronological order, of the receipts and expenditures affecting the Project and its administration and specifying the maintenance and repair expenses of the Common Elements and any other expenses incurred. Both said book and the vouchers accrediting the entries made thereupon shall be available for examination by all the Owners at convenient hours on working days that shall be set and announced for general knowledge. The Board of Directors shall also keep and maintain current copies of this Master Deed, the Charter and Bylaws of the Association, and all other rules and regulations adopted by the Association.

ARTICLE IX
EXPENSES PRORATED - NO EXEMPTIONS
PRORATED EXPENSES AND TAXES A LIEN

The Owners of the Units are bound to contribute toward the costs and expenses set forth in **Article XVI** hereof, including without limitation the General Common Expenses, as assessed from time to time by the Board of Directors or its successor, and toward any other expenses lawfully agreed upon, in proportion to their ownership interests.

No Owner may exempt himself from contributing toward such expenses by waiver of the use of enjoyment of the Common Elements or by abandonment of the Unit belonging to that Owner or by any other means.

ARTICLE X
INSURANCE

(a) Developer, the assignee of Developer and each Owner agree that the Condominium Buildings, including all Units and interior portions thereof, General Common Elements and Limited Common Elements, shall be insured against risks as determined by the Board of Directors in accordance with the Bylaws, including fire and extended coverage. Public liability insurance shall also be maintained. The premiums for such insurance coverage shall be a General Common Expense unless otherwise provided. This provision shall have the same force and effect of a resolution adopted by a majority of Owners under T.C.A. Section 66-27-117. In case of fire or any other disaster, the insuring indemnity shall be applied to reconstruct the condominium project in the manner and with the exceptions set forth in the Bylaws.

(b) Any Owner or occupant may carry such insurance in addition to that provided by the Association pursuant hereto as that Owner or occupant may determine, subject to the provisions hereof, and provided that no Owner or occupant may at any time purchase individual policies of insurance against loss by fire or other casualty covered by the insurance carried pursuant hereto by the Association. In the event any Owner or occupant violates this provision, any diminution in insurance proceeds resulting from the existence of such other insurance shall be chargeable to the Owner who acquired or whose occupant acquired such other insurance, who shall be liable to the Association to the extent of any diminution and/or loss of proceeds. Without limiting the foregoing, an Owner or occupant may obtain insurance against liability for events occurring within a Unit, losses with respect to personal property and furnishings, and losses to improvements owned by the Owner or occupant, provided that if the Association obtains insurance for permanent improvements and built-in fixtures and equipment, then the insurance obtained by the Owner with respect to improvements within the Unit shall be limited to the type and nature of coverage commonly referred to as "tenants' improvements and betterments". All such insurance separately carried shall contain a waiver of subrogation rights by the carrier as to the Association, its officers and Board of Directors, and all other Owners and occupants.

(c) In the event the improvements forming a part of the Common Elements or any portion thereof shall suffer damage or destruction from any cause or peril insured against and the proceeds of any policy or policies insuring against such loss or damage and payable by reason thereof shall be sufficient to pay the cost of repair or restoration or reconstruction, then such repair, restoration or reconstruction shall be undertaken by the Association and the insurance proceeds shall be used in payment therefor; provided, however, that in the event that within sixty (60) days after such damage or destruction the Owners and eligible mortgagees, if they are entitled to do so pursuant to the provisions of this Master Deed, shall elect to terminate the Condominium Project, then such repair, restoration or reconstruction shall not be undertaken.

(d) In the event the improvements forming a part of the Common Elements or any portion thereof shall suffer damage or destruction from any cause or peril which is not insured against, or, if insured against, the insurance proceeds from which shall not be sufficient to pay the cost of repair, restoration or reconstruction, then, unless the Owners and eligible

mortgagees, if they are entitled to do so pursuant to the provisions of this Master Deed, shall elect within sixty (60) days after such damage or destruction not to make such repair, restoration or reconstruction, the Association shall make repairs, restoration or reconstruction of the Common Elements so damaged or destroyed at the expense (to the extent not covered by insurance) of all Owners in proportion to their respective undivided interests in the Common Elements. Should any Owner refuse or fail after reasonable notice to pay that Owner's share of such cost in excess of available insurance proceeds, the amount so advanced by the Association shall be assessed against the Unit of such Owner and that assessment shall have the same force and effect, and, if not paid, may be enforced in the same manner as herein provided for the nonpayment of assessments.

ARTICLE XI
CONDEMNATION

(a) Except as hereinafter provided, the Association, or its designated representative, or authorized successor, as trustee, shall represent the Owners in any condemnation or eminent domain proceedings or in negotiations, settlements and agreements with the condemning authority for acquisition of all or any part of the Project, and shall have the sole and exclusive right to settle losses with the condemning authority and to receive the award or proceeds of settlement, for the use and benefit of the Owners and their mortgagees as their interests may appear. Notwithstanding the foregoing, in the event that an Owner may lawfully separately pursue and realize upon a claim for incidental and consequential losses or damage to that Owner resulting from a taking under the power of eminent domain, such as for relocation and moving expenses, loss of favorable mortgage terms, and other such individual incidental or consequential losses, that Owner may, at his, her or its election, separately pursue such claim, provided, that the pursuing of the same, or the realization of an award thereof, neither jeopardizes, in any way, an action by the Association to recoup the losses incurred by it, or any other Owner, or the direct loss with respect to the Unit itself, or with regard to the usability thereof, nor diminishes any award for any such loss.

(b) The award or proceeds of settlement in any actual or threatened condemnation or eminent domain proceedings, after reduction by the costs, if any, incurred in obtaining the same, shall be applied first to the cost of restoring or replacing all damaged or taken improvements on the remaining Land in accordance with the Plat and condominium plans, or in accordance with any new plans and specifications therefor approved by Owners exercising not less than seventy-five percent (75%) of the voting power of Owners, and the consent of eligible mortgagees.

(c) If the award or proceeds are insufficient for such purpose, the excess cost shall be paid by the Association and, to the extent funds of the Association are insufficient therefor, in the judgment of the Board of Directors, such excess cost shall be a General Common Expense and assessed among the Units. Except as hereinafter provided, the balance of any such award or proceeds of settlement, if there is an excess, shall be allocated and disbursed to the Owners, and their first mortgagees, as their interests may appear, in proportion to the relative undivided interests of the Units in the Common Elements.

(d) Notwithstanding the foregoing, in the event that as a result of any such taking, and consequent restoration or replacement, any Unit could not reasonably be restored to a condition comparable to that which existed prior to the taking, or could not be replaced, prior to the allocation and disbursement of any sum to any other Owner or his, her or its mortgagee, there shall be allocated and disbursed from such award or proceeds, to each Owner whose Unit cannot be so restored or replaced, and his, her or its respective first mortgagee, as their interests may appear, such amount as is equal to the then fair market value of the Unit that cannot be so restored or replaced. Thereupon, such Unit or Units, and the Owners thereof, shall be immediately and automatically divested of any interest in the Condominium Project, the Land, and the Association, including, without limiting the generality of the foregoing, divestment of an undivided interest, vote, membership in the Association, and liability for General Common Expenses. All such rights and interests shall be reallocated among all other Units and Owners in the same relative proportions as those rights and interests were prior to such taking. To illustrate, upon a Unit being divested from the Condominium Project, (a) the voting right of that Unit will be equally allocated among all other Units, since each Unit prior thereto had an equal vote, and (b) the undivided interest of that Unit will be reallocated among all other Units in the proportions of their relative undivided interests prior to such taking.

(e) Each Owner, by acceptance of a deed to a Unit, appoints the Association, or its designated representative, as his, her or its attorney-in-fact to represent that Owner, settle losses, receive and utilize the award or proceeds of settlement, and do all things necessary or desirable for such attorney-in-fact to exercise the rights and fulfill the responsibilities of the Association set forth in this **Article XI** with respect to condemnation or eminent domain proceedings. This power is for the benefit of each and every Owner, each holder of a first mortgage on a Unit, the Association, and the Land to which it is applicable, runs with land, is coupled with an interest, and is irrevocable.

ARTICLE XII
UNITS TO BE SEPARATELY TAXED AS ENTITIES

Each Unit shall be taxed as an entity with such Unit's percentage interest in the Common Elements to be assessed proportionately and paid by the Owner of such Unit as provided in T.C.A. Section 66-27-120.

The above provision shall become effective with all taxes, assessments and other charges of any taxing authority with the calendar year within which this Master Deed is recorded. The Developer (for the year when this Master Deed is recorded) shall pay all such taxes, assessments and other charges when due and shall be entitled to an apportionment and proration of such taxes with respect to the sale of any Unit in the manner agreed upon in the contract of sale, or as otherwise determined by Developer.

Each Owner covenants and agrees to the above basis of taxation, and all Owners, both present and future, irrevocably instruct and empower the Board of Directors to take all steps necessary to insure that the above method and basis of taxation is applied by and respected by any and all taxing units of this state and of any political subdivisions or any other taxing or assessing authority thereof.

ARTICLE XIII
APPURTENANCES TO UNITS

Each Unit shall include, without limitation by reason of enumeration, and the same shall pass with each Unit as an inseparable appurtenance thereto, whether or not separately described, conveyed or encumbered, the following rights, privileges and interests;

(a) An undivided share of the Common Elements, such undivided share to be that percentage interest set forth herein;

(b) The right to use such of the Limited Common Elements as is specifically provided for herein, subject always to the rules and regulations made by the Board of Directors;

(c) Easements for the benefit of the Unit;

(d) The same percentage interest as provided in Section (a) hereof in funds, reserves and assets held by the Board of Directors for the benefit of the Owners;

(e) All such appurtenances, however, shall be and continue to be subject to the easements for the benefit of other Units;

(f) The following easements from each Owner to each other Owner;

(1) **Ingress and Egress**. Easements through the General Common Elements for ingress and egress for all persons making use of such Common Elements in accordance with the terms of the Master Deed.

(2) **Maintenance, Repair and Replacement**. Easements through the Units and Common Elements for maintenance, repair and replacement of the Units and Common Elements. Use of these easements for access to the Units shall be limited to reasonable hours, except that access may be had at any time in case of emergency.

(3) **Structural Support**. Every portion of a Unit which contributes to the structural support of another Unit shall be burdened with an easement of structural support for the benefit of that Unit.

(4) **Utilities**. Easements through the Units and Common Elements for all facilities for the furnishings of utility services within the Units and to the Common Elements, which facilities shall include but not be limited to conduits, ducts, plumbing and wiring; provided, however, that a Unit shall be substantially in accordance with the plans and specifications of the Units.

(g) The right to use and enjoy, in common with the other Owners and subject to the rules and regulations contained herein or made by the Board of Directors, the Land, parking areas, the driveways and all other General Common Elements.

ARTICLE XIV
RESTRICTIVE COVENANTS

(a) Except as otherwise specifically provided in this Master Deed, the Project is hereby restricted to single family residential use and uses customarily incidental thereto, provided, however, that no Unit may be used as a rooming house, group home, commercial foster home, fraternity or sorority house, or any similar type of lodging, care or treatment facility. Notwithstanding the foregoing: (i) an occupant maintaining a personal or professional library, keeping personal business or professional records or accounts, conducting personal business (provided that such use does not involve customers, employees, licensees or invitees coming to the Unit), making professional telephone calls or corresponding, in or from a Unit, is engaging in a use expressly declared customarily incidental to residential use and is not in violation of these restrictions; (ii) it shall be permissible for the Declarant to maintain, during the period of its sale or rental of Units, but for no longer than a one (1) year period of time from the time of the closing of the first sale of a Unit to a bona fide purchaser, one or more Units and/or a portion or portions of the Common Elements, as sales and rental models and offices, and for storage and maintenance purposes, and (iii) one or more Units or a portion thereof, or a portion or portions of the Common Elements, may be maintained for the use of the Association in fulfilling its responsibilities. Except as otherwise provided in **Article XXI**, no subsequent buildings or structures, other than the Condominium Buildings shown on the Plat, shall be built on the Project except as approved by the Board of Directors.

(b) No animals, livestock or poultry of any kind shall be raised, bred or kept in or around a Unit. Notwithstanding the foregoing, household domestic pets, not bred or maintained for commercial purposes, may be maintained in a Unit, provided that: (i) the maintaining of animals shall be subject to such rules and regulations as the Board of Directors may from time to time promulgate, including, without limitation, the right to place limitations on the size, number and type of such pets, and the right to levy enforcement charges against persons who do not clean up after their pets; and (ii) the right of an occupant to maintain an animal in a Unit shall be subject to termination if the Board of Directors, in its full and complete discretion, determines that maintenance of the animal constitutes a nuisance or creates a detrimental effect on the Condominium Project or other Units or occupants.

(c) No sign of any kind shall be displayed to the public view on the Land except: (i) on the General Common Elements, signs regarding and regulating the use of the General Common Elements, provided they are approved by the Board of Directors; (ii) on the interior side of the window of a Unit, one professionally prepared sign not in excess of five (5) square feet *(i.e.,* 2 feet, 6 inches in height, by 2 feet, 6 inches in width) in size, advertising the Unit for sale or rent; and (iii) on the General Common Elements and model Units, signs advertising the sale and/or rental of Units by the Declarant during the period of its initial sale and rental of Units, provided, if these limitations on use of signs, or any part thereof, are determined to be unlawful, only the signs described in subitem (i), above, shall be permitted after Declarant's period of initial sales and rental of Units.

(d) All equipment and garbage cans serving a Unit shall be kept entirely within the Unit. All rubbish, trash or garbage shall be regularly removed from the Unit, shall not be allowed to accumulate therein, and shall be placed in containers provided by the Association. Nothing shall be stored in places outside of a Unit without prior written approval of the Board of Directors.

(e) The Owners of Units are hereby prohibited and restricted from using any Land or air space outside the exterior Unit boundaries and Limited Common Elements, except in accordance with rules established by the Board of Directors. It is expressly acknowledged and agreed by all parties concerned that this paragraph is for the mutual benefit of all Owners and is necessary for the protection of said Owners.

(f) Any action necessary or appropriate to the proper maintenance and upkeep of the Common Elements (with the exception of the Limited Common Elements in any Unit, which maintenance responsibilities and expenses shall be borne by the Owners of said Unit or Units in the manner set forth in subparagraph (m) below) shall be taken by the Board of Directors.

(g) The Board of Directors or its duly designated representatives shall maintain, manage and landscape all parking areas (including, if deemed desirable by the Board of Directors, reserving parking places for individual Units), undedicated streets, and all grounds, roofs, dormers, General Common Elements (except as provided in subparagraph (j) below) and exteriors of all buildings located upon the above-described properties (excluding the panes of glass in the windows and the exterior and interior of all exit doors belonging to a Unit as set forth above and excluding washing windows of individual Units unless the Board of Directors shall undertake to so do) and shall be responsible for the rubbish and garbage removal in all Common Elements within the described property. It is expressly agreed and understood that each individual Owner shall bear the expense of maintaining and repairing the sewer line that serves only that Owner's Unit.

(h) Except as set forth in **Article XXI**, no exterior additions or alterations to any Unit or building, nor construction of, changes in or work on, any part of the exterior of any Unit or building, exterior, roofs, and other structures shall be commenced, erected or maintained until the plans and specifications showing the nature, kind, shape, height, materials, location and approximate cost shall have been submitted to, and approved in writing as to conformity and harmony of external design and location with existing structures on the property by, the Board of Directors. Such approval may be withheld in the sole discretion of the Board of Directors or a committee appointed by the Board. The members of such committee shall not be entitled to compensation for services performed pursuant to this paragraph.

(i) The Board of Directors shall have the right and power to recommend to the Association the construction of additional and other common facilities, from time to time, as in its discretion appears to be in the best interest of the Project. Any such construction, improvement or addition shall be authorized by an affirmative vote of two-thirds (2/3) of the total votes of Owners at a duly called meeting at which a quorum is present.

(j) In the event any General Common Element, Unit or improvement of the Project is damaged or destroyed through the negligent or culpable act of an Owner or any of his agents or employees, such Owner does hereby irrevocably authorize the Board of Directors to repair said damaged element, building or improvement, and the Board of Directors shall so repair said damaged General Common Element, building or improvement. The Owner shall then repay the Board of Directors in the amount actually expended for said repairs less any insurance proceeds received.

Each Owner further agrees that these charges for repairs, if not paid within ten (10) days after completion of the work, shall become a lien upon said Owner's condominium interest and shall continue to be such lien until fully paid, which lien shall be enforceable as provided in **Section XVIII(e)** hereof.

(k) No exterior door of a Unit, or the type or style of hardware, lock or glass thereon, may be changed, removed or altered without the prior written approval of the Board of Directors, nor may the color or type of paint on any exterior door, or the exterior appearance thereof, be changed or altered without the prior written approval of the Board of Directors.

(l) An Owner shall maintain and keep in repair at his own expense the interior of his own Unit, including without limitation the fixtures thereof, the heating and air conditioning equipment and all improvements made to the Unit by the Owner, whether contained inside or outside said Unit. All fixtures and equipment installed within a Unit, commencing at a point where the sewer and utility lines, pipes, wires, conduits or systems (which for brevity are hereafter referred to as "**utilities**") enter the Unit, shall be maintained and kept in repair by the Owner thereof.

(m) An Owner shall do no act nor any work that will impair the structural soundness or integrity of the buildings or impair any easement or hereditament.

(n) The Board of Directors may promulgate rules and regulations restricting or prohibiting the parking of automobiles, vans, buses, inoperable vehicles, trucks, trailers, boats and recreational vehicles on the Common Elements, including the Limited Common Elements, or parts thereof, and may enforce such regulations or restrictions by levying enforcement charges, having such vehicles towed away, or taking such other lawful actions as it, in its sole discretion, deems appropriate.

(o) No Unit may be subdivided into additional Units unless such subdivision is approved by the Board of Directors. With the prior written consent of the Board of Directors, two or more adjoining Units may be combined to form a single Unit and the percentage of ownership of the Common Elements attributable to the resulting Unit will be the total of the percentage of the combined Units.

(p) Nothing shall be caused or permitted to be hung or displayed on the outside or inside of windows (except interior inoffensive drapes, curtains, or louvered blinds which, from exterior observation, must be white, beige or gray, or as otherwise authorized by the Board of Directors) or placed on the outside walls of a building or otherwise outside of a Unit, or any part thereof. No awning, canopy, shutter or television or citizens' band or other radio

antenna or transmitter, or any other device or ornament, shall be affixed to or placed upon an exterior wall or roof or any part thereof, or the exterior of any door or window, or in, on, or over a patio, porch or balcony, visible to the exterior, unless authorized by the Board of Directors or required by applicable law to be permitted, but, in such case, subject to such lawful rules and regulations as the Board of Directors may adopt from time to time.

(q) No noxious or offensive activity shall be conducted in any Unit or the Common Elements, or parts thereof, nor shall anything be done thereon that may be or become an annoyance or nuisance to other Owners of the Project, nor shall any activity be permitted thereon which violates any statute or ordinance of any governmental authority or which may endanger the health of or unreasonably disturb any occupant.

(r) No business or trade activity shall be conducted or carried on in the Common Elements. There shall be no sales, displays of wares, goods or products and there shall be no signs other than an identification of the total Project permitted in the Common Elements, except signs approved by the Developer or Board of Directors.

(s) No Unit or part thereof shall be rented or used for transient or hotel purposes, which is defined as: (i) rental under which occupants are provided customary hotel services such as room service for food and beverages, maid service, the furnishing of laundry and linen, busboy service, and similar services; or (ii) rental to roomers or boarders, that is, rental to one or more persons of a portion of a Unit only. No lease may be of less than an entire Unit. Any lease agreement shall be in writing, shall provide that the lease shall be subject in all respects to the provisions hereof, and to the rules and regulations promulgated from time to time by the Board of Directors, and shall provide that the failure by the tenant to comply with the terms of the Bylaws and lawful rules and regulations shall be a default under the lease. Prior to the commencement of the term of a lease the Owner shall notify the Board of Directors, in writing, the name or names of the tenant or tenants and the time during which the lease term shall be in effect. In addition, in order to assure that the Project, from time to time, meets the requirements of institutional first mortgagees and institutional and governmental agency guarantors and mortgage insurers necessary to qualify buyers and owners and/or the Project for owner-occupant residential financing, and to maintain the character of the Project as primarily a housing community for owner-occupants, the Board of Directors, from time to time, may adopt rules limiting or restricting the number of Units in the Project that may be rented, provided, that no such rule shall limit or restrict the right of (i) an institutional first mortgagee, insurer, or guarantor which takes title to a Unit by deed in lieu of foreclosure, or a purchaser at a foreclosure sale, or the immediate successor in title to the Unit of that institutional, first mortgagee, insurer, guarantor or purchaser, to rent the Unit(s) so acquired, or (ii) Declarant, or Declarant's assignee who becomes a successor developer of the Condominium Project, to rent a Unit or Units owned by Declarant or such successor.

(t) No action shall at any time be taken by the Association or its Board of Directors which in any manner would discriminate against any Owner in favor of another. In addition, notwithstanding any provision hereof, or any rule or regulation, the Board of Directors shall make reasonable accommodation if necessary to afford a handicapped person equal opportunity to use and enjoy the Land, provided, that nothing contained herein shall be construed to mean or imply that any such accommodation be at the cost of the Association.

(u) Invalidation of any one (1) or more of the covenants and restrictions or other provisions herein or hereafter contained, by judgment or court order, shall in no way affect any of the other covenants and restrictions herein or hereafter contained which shall remain in full force and effect.

(v) Each Owner shall comply with the provisions and requirements of this Master Deed, including the administrative Bylaws attached hereto, the decisions and resolutions of the Board of Directors and with the Community Policies and Guidelines and other reasonable rules and regulations adopted from time to time by the Board of Directors for the common comfort, safety, convenience and protection of the Owners in their use and enjoyment of their Units and of the Common Elements as adopted for the orderly administration of the Project and of the Condominium Buildings, and with all amendments thereof. Without in any manner intending to limit the generality of the foregoing, the Board of Directors shall have the right, but not the obligation, to promulgate rules and regulations regarding the use of the Common Elements by Owners and their guests, invitees, servants and lessees' employees and customers.

(w) Notwithstanding any of the provisions herein, the Association shall maintain full control of all of the Common Elements including the use, prohibition of use, and manner in which the same shall be maintained, landscaped or otherwise employed.

(x) Neither the Association nor the Owners may lease any portion of the amenities and facilities of the Project (including, without limitation, the community building, the pool, parking and other recreational facilities) to any other party.

ARTICLE XV
PROVISIONS FOR PROTECTION OF MORTGAGEES

(a) As the operating fund is essential to the repair, replacement, upkeep, operation and administration of the Condominium Buildings and Common Elements and, accordingly, is essential to the safety, value and enjoyment of each individual Unit, any Unit's *pro rata* share of maintenance assessments, which is unpaid, shall become a first lien on such Unit except for any prior recorded mortgage or deed of trust.

(b) No mortgagee and no beneficiary or trustee under a deed of trust shall become personally liable for, or obligated for, any unpaid operating fund assessment; the Board of Directors, however, may enforce the lien of the unpaid assessment against the encumbered Unit, notwithstanding that the mortgagee is not personally liable therefor.

(c) A mortgagee, beneficiary, trustee, insurer, and guarantor of a recorded deed of trust on a Unit or Units within the Project shall be entitled to written notification from the Board of Directors of the following: (i) any condemnation or casualty loss that affects either a material portion of the Project or the Unit securing its mortgage; (ii) any default in the performance of obligations imposed by this Master Deed on the Owner of any such Unit or Units to which said mortgage or deed of trust relates, provided said default is not cured within thirty (30) days; (iii) a lapse, cancellation, or material modification of any insurance policy maintained by the Association; and (iv) any proposed action that requires the consent of a specified

percentage of eligible mortgage holders. Notwithstanding anything in this **Article XV** to the contrary, a mortgagee, trustee, beneficiary, insurer, or guarantor of a recorded deed of trust on a Unit or Units within the Project shall only be entitled to the notices provided for herein if such mortgagee, trustee, beneficiary, insurer, or guarantor delivers prior written notice to the Association of its name, address, and the Unit number or the address of the Unit on which it holds (or insures or guarantees) the deed of trust.

(d) Any holder of a mortgage or deed of trust which comes into the possession of a Unit or Units pursuant to the remedies provided in said mortgage or deed of trust, or foreclosure of the mortgage or deed of trust, or deed (or assignment) in lieu of foreclosure, shall be exempt from any restriction on the rental of the mortgaged Unit.

(e) Any holder of a mortgage or deed of trust which comes into possession of a Unit or Units pursuant to the remedies provided in the mortgage or deed of trust, by foreclosure, shall take the property free of any claims for unpaid assessments or charges against the mortgaged Unit which accrued prior to the time such holder comes into possession of the Unit or Units.

(f) Unless all holders of first mortgage or deed of trust liens on individual Units have given their prior written approval, or unless otherwise provided herein, the Board of Directors shall not be entitled to (i) change the pro rata interest or obligations of a Unit for purposes of levying assignments and charges and determining shares without the consent of the holder of the first mortgage lien on that Unit; (ii) partition or subdivide any Unit without the consent of the holder of the first mortgage lien on that Unit; nor (iii) by act or omission seek to abandon the condominium status of the Project except as provided by statute in case of substantial loss in the Units and Common Elements of the Project.

(g) All taxes, assessments and charges which may become liens prior to the recording of any mortgage or deed of trust shall relate only to the individual Unit, and not the Project as a whole.

(h) The failure to give any notice provided herein shall not prejudice any right, or give rise to any liability, of the Board of Directors.

ARTICLE XVI
ASSESSMENTS - OPERATING FUND

(a) Each year, on or about October 15, the Board of Directors shall estimate for the next calendar year, and in each case, prorate among all the Units on the basis of each Unit's percentage share of the common expenses of the Association, consisting of the following:

(1) that period's estimated costs of all General Common Expenses;

(2) that period's estimated costs for the making of any and all necessary repairs, replacements, alterations to the Project;

(3) that period's estimated costs for the operation, management and administration of the Association, including, but not limited to, fees for property management, fees for legal and accounting services, costs of mailing, postage, supplies and materials for operating the Association, and salaries, wages, payroll charges and other costs to perform these services, and any other costs constituting common expenses not other wise herein specifically excluded;

(4) that period's estimated costs of any utility usage benefiting the Project and not separately metered to individual Unit(s) (utilities serving individual Unit(s) shall be separately metered to each such Unit);

(5) a reasonable maintenance reserve amount considered by the Board of Directors to be necessary for a reserve for maintenance, repairs, contingencies and replacements; and

(6) a reasonable operating reserve amount considered by the Board of Directors to be necessary for a reserve for working capital, to assure the availability of funds for normal operations of the Association.

(b) On or before the date of the annual meeting of each calendar year, the Board of Directors shall supply all Owners an itemized accounting of the maintenance expenses for the preceding calendar year actually incurred and paid, together with an itemization of the amounts collected pursuant to the estimates provided and showing the net amount over or short of the actual expenditures plus reserves. Any amount accumulated in excess of the amount required for actual expenses and reserves shall be credited according to each Owner's percentage ownership in the current year's estimate, until exhausted, and any net shortage shall be added according to each Owner's percentage of ownership in the Common Elements to the installment next due.

(c) If assessments collected are in excess of the funds necessary to meet the anticipated expenses for which the same have been collected, the excess shall be retained as reserves, or as reductions in future assessments, as determined by the Board of Directors, in its sole discretion, and shall in no event be deemed profits nor available, except on dissolution of the Association, for distribution to the Owners.

(d) The Developer shall not owe any operating fund assessments on any Unit which it is constructing, rehabilitating or restoring until a certificate of occupancy is actually obtained by Developer relative to that Unit. The Developer shall be entitled to credit against any operating fund assessments which it owes, any sums which it has advanced in payment of operating fund costs or expenses occurring from and after the date of recording of the Master Deed.

ARTICLE XVII
REMEDIES FOR DEFAULT AND FOR BREACH OF COVENANTS, RESTRICTIONS AND REGULATIONS

Each Owner, tenant, occupant or invitee shall be governed by and shall comply with the provisions of this Master Deed, the Bylaws, the Community Policies and Guidelines and the

decisions, resolutions and regulations from time to time adopted by the Board of Directors; and failure to comply with the same or any default shall entitle the Board of Directors or other Owners to the following relief:

(a) Any such default shall be grounds for an action by the Board of Directors on behalf of the other Owners or by the Owners to recover any sums or amounts due, to recover damages or to secure injunctive relief, foreclosures of any lien, or any combination thereof.

(b) All Owners shall be liable for the expense of any maintenance, repair or replacement rendered necessary by his act, neglect or carelessness or by that of his or their invitees, employees, agents or lessees, but only to the extent that such expenses are not met by the proceeds of insurance carried by the Board of Directors, or by insurance carried by any injured or damaged Owner. (Where insurance is carried, it is agreed and intended that no insurer shall have any right of subrogation or any right of action, against the Developer, any Owner, his lessees, invitees, employees or agents.)

(c) In any proceeding arising because of an alleged default by an Owner, the Board of Directors or Co-Owners bringing such suit shall be entitled to recover from the Owner the costs of the proceeding and reasonable attorney's fees.

(d) The failure of the Board of Directors or of an Owner to enforce any right, provision, covenant or condition which may be granted by the Master Deed and Bylaws shall not constitute a waiver of the right of the Board of Directors or Owner to enforce such right, provisions, covenant or condition in the future.

(e) By the acceptance and recordation of a deed to a Unit or Units, for the purpose of enforcing the lien of any unpaid and delinquent assessment, or any other amount due, by an Owner to the Association or Board of Directors hereunder, each Owner grants unto the Board of Directors irrevocably the power to sell his Unit at public outcry to the highest and best bidder for cash as provided herein. The Board of Directors is also authorized to elect to enforce any lien by action in court. Any such sale shall be made after first advertising the sale of said property by not less than three (3) weekly publications in some newspaper published in Davidson County, Tennessee, giving notice of the time and place of such sale, and by written notice of the time and place of such sale delivered to the Owner's Unit. Any sale of a Unit to enforce a lien for delinquent and unpaid assessments shall be free from equity of redemption, homestead and all other exemptions including without limitation any statutory, equitable or other common law right of redemption, all of which are expressly waived by the Owners; and any such sale and the lien enforced thereby shall take precedence over and have priority over any and all other liens of every nature against the Unit, except real estate and ad valorem taxes assessed against the Unit and any superior recorded deed of trust. The proceeds of any such sale, whether under the power of sale or by foreclosure suit, shall be applied first to the payment of the expenses of protecting the property and the expenses of litigation, attorney's fees and sales commission; and second, to the payment of real estate and ad valorem taxes assessed against the Unit and any superior recorded deeds of trust (unless such sale is made subordinate to such deeds of trust); and third, to the payments of all amounts due the Board of Directors and the other Owners under the terms of the Master Deed and Bylaws, and the balance, if any, to the Owner whose Unit is sold and his assigns. Upon any default in the payment of any assessment, the Board of Directors shall have

the right to all rents, issues and profits from the Unit in default and shall have the right to secure the payment through notice to those in possession of the Unit or by entry into possession in the same manner as a mortgagee entering into possession following default, or to have a court appointed receiver take possession of the Unit.

(f) All rights, remedies and privileges granted to the Board of Directors or an Owner, pursuant to any terms, provisions, covenants or conditions of the Master Deed and Bylaws shall be deemed to be cumulative and the exercise of any one or more shall not be deemed to constitute an election of remedies nor shall it preclude the party thus exercising the same from exercising such other and additional rights, remedies or privileges as may be granted to such party by the Master Deed and Bylaws or at law or in equity.

(g) Each Owner shall have a right of action against any other Owner or the Association for any failure to comply with their respective obligations under this Master Deed, the Association's Charter and Bylaws, and any other document governing the Association, including any decisions of the Association.

ARTICLE XVIII
TERMINATION OF HORIZONTAL PROPERTY REGIME

(a) All of the Owners of Units constituted into a horizontal property regime may by deed waive this regime and regroup or merge the filial estates with the Land, provided that the filial estates are unencumbered or, if encumbered, that the creditors in whose behalf the encumbrances are recorded accept as security the undivided portions of the Land owned by the debtors.

(b) The merger provided for in the preceding section shall in no way bar the subsequent constitution of the Land into another horizontal property regime whenever so desired and upon observance of the provisions of the Horizontal Property Act.

(c) Alternatively, the horizontal property regime herein created may be terminated at any time and in such manner and upon such terms as are mutually agreeable by the unanimous agreement, consent and act, expressed in writing and duly acknowledged and recorded, of all Owners, and of all mortgagees who have liens upon Units.

(d) In the event of any liquidation or termination of the legal status of the Project (including without limitation, as a result of casualty, condemnation or any other reason), after payment of all debts and expenses of the Association, all sums, losses, awards and proceeds held by the Association and/or its Board of Directors (including without limitation operating and reserve funds and insurance or condemnation proceeds) shall be distributed among the Owners of the Units in proportion to their undivided interests in the Common Elements.

ARTICLE XIX
COVENANTS RUNNING WITH THE LAND

All provisions, conditions, restrictions, options, benefits and burdens contained in this Master Deed and the Bylaws attached hereto and forming a part hereof shall be construed as covenants running with the land and with every part thereof and every interest therein, including, but not limited to, every Unit and the incidents and appurtenances of every Unit; and every Owner and every claimant of any interest of any nature at any time in the Land, or any Unit, either present or future, and his heirs, executors, administrators, successors and assigns shall be bound by and entitled to the benefits of the same.

ARTICLE XX
RIGHT TO EXPAND

The right is reserved to the Developer, without the necessity of approval or permission from any party, to expand the Project in one (1) or more increments, to a total not to exceed two (2) Units; provided, however, that all such expansion(s) shall be evidenced by a recorded amendment to this Master Deed as described below on or before the tenth (10th) anniversary of the date of the recordation of this Master Deed in the Davidson County Register's Office. Notwithstanding anything in this Master Deed or Bylaws to the contrary (including without limitation **Article IV** or **Article XV** of this Master Deed), such expansion, and the related changes in **Exhibits A** and **C** required thereby, shall not require the approval of holder(s) of any mortgage or deed of trust on any Unit. The size, style and other characteristics of such additional Units may or may not be the same as the original Units, at Developer's discretion. Upon such expansion, the prorata share of expenses and assessments and the percentage interest in the Common Elements shall be revised in accordance with the formula set forth herein, and each additional Unit shall be entitled to one (1) vote. The expansion of the Project will be made by recording in the Register's Office of Davidson County, Tennessee, a statement of the Developer or its successor amending **Exhibit A**, to show any additional Land subjected hereto, if applicable, amending **Exhibit C** hereto to show the additional Units hereto to show the percentage of ownership in the Common Elements attributable to the Unit or Units after such expansion. (A copy of the recorded statement will be delivered to the Board of Directors by certified mail.) From and after the date of such recording, the additional Unit or Units and the Owner(s) thereof will have all of the rights, privileges and duties as provided in this Master Deed and Bylaws.

ARTICLE XXI
GENERAL PROVISIONS AND SEVERABILITY

(a) The Developer, as Owner of all of the Units at the time of execution of the Master Deed, shall name the original Board of Directors, who shall serve for a term as provided in Article V, Section 5, of the Bylaws of the Association and until their successors are appointed or elected. The original members of the Board of Directors need not be Owners, notwithstanding any provision of the Bylaws to the contrary.

(b) If any term, covenant, restriction, provision, phrase or other element of the Master Deed, Plat or Bylaws is held to be invalid or unenforceable for any reason whatsoever, such holding shall not be deemed to affect, alter, modify or impair in any manner whatsoever any other term, provision, restriction, covenant or element of the said documents.

(c) Captions used in the Master Deed and Bylaws are inserted solely as a matter of convenience and shall not be relied upon or used in construing the effect or meaning of any of the text of the Master Deed and Bylaws.

(d) If any provision of this Master Deed or any section, sentence, clause, phrase or word or the application thereof in circumstance be judicially held in conflict with the laws of the State of Tennessee, including without limitation the Horizontal Property Act, then the said laws shall be deemed controlling, and the validity of the remainder of this Master Deed and the application of any provision, section, sentence, clause, phrase or word in other circumstances shall not be affected thereby.

(e) The contents of this Master Deed and/or the Bylaws may be amended by the Developer as hereinafter provided; or alternatively by recording an amendment bearing the signature of the Owners of record of at least two-thirds (2/3) of the total votes of the Owners and, for so long as Developer owns at least one (1) Unit, the Developer. Nothing herein contained shall require the holder of a security interest in a Unit to join in an amendment unless the amendment changes the size of said Unit or the *pro rata* interest of said Unit in Common Elements, but no such joinder shall be required if the amendment is specifically provided for herein.

(f) Owners shall be entitled to cast one (1) vote for each Unit owned. The number of votes to which each Unit is entitled is set out in **Exhibit D** hereto.

(g) The percentage of undivided interest in the Common Elements shall not be separated from the Unit to which it appertains and shall be deemed to be conveyed or encumbered or released from liens with the Unit even though such interest is not expressly mentioned or described in the conveyance or other instrument.

(h) Notwithstanding anything herein to the contrary, the Developer reserves the right to amend this Master Deed and the Bylaws attached hereto as **Exhibit B** until such time as Developer has sold and conveyed one hundred percent (100%) of the total number of Units or until two (2) years from the date of recording this Master Deed, whichever shall last occur. However, no such amendment may change the percentage of ownership interest of a Unit (except as set forth in **Article XXI**) without the consent of the affected Owner or applicable mortgagee(s). Any amendment by the Developer shall be effective on recording same in the Davidson County Register's Office and delivering a copy thereof by certified mail to the Board of Directors of the Association.

(i) Developer shall have the right to assign its rights and obligations under this Master Deed without the prior consent, permission or approval of any other party. After such assignment, Developer shall have no further liability under or in connection with this Master Deed to any party.

IN WITNESS WHEREOF, the Developer has caused this Master Deed to be executed effective the 5-19-15 day of May, 2015.

HANDYMAN SERVICES LLC,
a Tennessee limited liability company

By: _____
Name: Steve Morgan
Its: Owner/Member

STATE OF TENNESSEE]
COUNTY OF Wilson]

BEFORE me, the undersigned, a Notary Public of the State and County aforesaid, personally appeared **STEVE MORGAN**, with whom I am personally acquainted (or proved to me upon satisfactory evidence), and who, upon oath, acknowledged himself to be the Owner/Member of **HANDYMAN SERVICES LLC**, a Tennessee limited liability company, the within-named bargainor, and that he as such Owner/Member being authorized so to do, executed the foregoing instrument for the purposes therein contained, by signing the name of the limited liability company by himself as Owner.

WITNESS my hand, at office, this 19th day of May, 2015.

DANA M. MEADOWS
STATE OF TENNESSEE
NOTARY PUBLIC
ROBERTSON COUNTY

_____
Notary Public
My Commission Expires: 8-27-17

EXHIBIT A
LEGAL DESCRIPTION

1114 Calvin Avenue

Property located at 1114 Calvin Avenue in the City of Nashville, 6th Councilmanic District of Davidson County, Tennessee. Being shown as parcel 238 on Davidson County Property Map 83-05 and being all of Lot 8 on the Plan of Wakefield - Smith Company's Subdivision, Block "B", of record in Book 843, Page 19, R.O.D.C., TN. Being more particularly described according to a survey by William E. Crenshaw, TN. R.L.S. #2395, D.B.A. Crenshaw Land Surveying, P.L.L.C., dated March 31, 2015, as follows:

BEGINNING at an existing iron pipe in the southerly right-of-way of Calvin Avenue at the Northwest corner of the herein-described tract and the Northeast corner of Lot 9. Thence, from said POINT OF BEGINNING, along the southerly right-of-way of Calvin Avenue, S 84°03'32" E - 50.00' to an iron pin set in the westerly right-of-way of North 12th Street; Thence the westerly right-of-way of North 12th Street, S 06°00'00" W - 178.00' to an iron pin set at the Northeast corner of Lot 7; Thence, leaving North 12th Street, with the northerly lines of Lot 7 & 6, N 84°03'32" W - 50.00' to an iron pin set at the Southeast corner of Lot 9; Thence along the easterly line of Lot 9, N 06°00'00" E - 178.00' to the POINT OF BEGINNING, containing 8,900 square feet, more or less.

Being the same property conveyed to 508 Investments, L.L.C. by deed of record in Instrument No. 20150121-0005957, R.O.D.C., TN.

TAI

EXHIBIT B
BYLAWS

BYLAWS

OF

1114 CALVIN AVENUE CONDOMINIUM ASSOCIATION, INC.

ARTICLE I

Section 1. Name. The name of this corporation is 1114 Calvin Avenue Condominium Association, Inc. (the "**Association**"). Its principal place of business is 212 N. Castle Heights Avenue, Lebanon, Tennessee 37087. The Association may have such other offices within or without the State of Tennessee as the Board of Directors or the Owners may from time to time designate.

Section 2. Purpose. The purpose of the Association is to administer on a non-profit basis, and through a Board of Directors, and Owners; to elect the Board of Directors; to amend and supplement from time to time these Bylaws and the system of administration; and to do and perform any and all other things, matters, or acts required by or permitted by the Owners or an assembly or council under The Horizontal Property Act of the State of Tennessee, T.C.A. §§ 66-27-101, *et seq.*

ARTICLE II

Section 1. Applicability. These Bylaws and each provision thereof shall be applicable to all Owners of Units as defined in the Master Deed for 1114 Calvin Avenue Condominiums recorded in the Register's Office of Davidson County, Tennessee (the "**Master Deed**"). All capitalized terms not otherwise defined herein shall have the respective meaning ascribed thereto in the Master Deed.

ARTICLE III

Section 1. Eligibility. The Owner or Owners of a Unit, who have become such in compliance with all of the requirements and conditions contained in the Master Deed, including these Bylaws, shall be entitled to attend and vote at all meetings of the Association. The Developer shall be considered the Owner of each Unit which is unsold by it. Ownership of a Unit shall be the sole qualification for membership in the Association.

Section 2. Voting Rights. The Owner or Owners of a Unit shall be entitled to vote at all meetings of the Association, as provided in Section (f) of Article XXII of the Master Deed. Where two (2) or more persons own a Unit, the vote allocated to that Unit shall be cast by the one authorized by such two (2) or more Owners, and in the event of failure of such authorization, no vote shall be recorded for that Unit. Where only one of two (2) or more Owners of a Unit is present in person at a meeting, such one shall be presumed to be authorized by all Owners of said Unit and shall be entitled to cast the vote with respect for that Unit. Where one (1) person or a group of persons owns more than one Unit, such person or group shall be entitled to cast one (1) vote for each Unit owned.

Section 3. Corporation as Owner. In the event a partnership, trustee, corporation or other entity owns a Unit or Units, after having complied with all conditions precedent contained in the Master Deed, including these Bylaws, the votes of such may be cast by a partner, trustee or officer of the same or by any person authorized in writing by a partner, trustee or officer thereof, to represent the same.

ARTICLE IV

Section 1. Place of Meeting. Meetings of the membership shall be held at the principal office or the place of business of the Association or at such other suitable place convenient to the membership as may be designated by the Board of Directors.

Section 2. Annual Meetings. The annual meetings of the Association shall be held at 6:00 P.M. on the 15th day of January of each year, beginning in accordance with Article V hereof, at a place designated in writing to the Owners of all Units, for the purpose of appointing or electing a Board of Directors and of transacting any other business authorized to be transacted by the Owners; provided, however, that if such day is a legal holiday, then the meeting shall be held at the same hour on the next following business day.

Section 3. Special Meetings. Special meetings of the Association shall be held whenever called by the President, the Board of Directors or by the written request of Owners holding at least twenty-five percent (25%) of the total votes of the Association. When a special meeting is so called, the Secretary shall mail or deliver written notice of the meeting to all Owners.

Section 4. Notice of Meetings. It shall be the duty of the Secretary to mail or deliver a notice of each annual or special meeting, stating the date, time and place (and purpose, in the case of special meetings) thereof, to each Owner of a Unit(s) of record, at his or her address as it appears on the membership book of the Association, if any, or if no such address appears, at his or her last known place of address, at least ten (10) days but no more than two (2) months prior to such meeting. Proof of such mailing or delivery may be given by the written statement of the Secretary or other person giving the notice. Attendance by an Owner of a Unit at any meeting of the Owners shall be a waiver of notice by him or her of the time, place and purpose thereof.

Section 5. Quorum. The presence, either in person or by proxy, of Owners representing at least fifty-one percent (51%) of the total votes entitled to be cast with respect to any question, shall be requisite, and shall constitute a quorum, for the transaction of business at all meetings of Owners. If the number of Owners at a meeting drops below the quorum and the question of a lack of a quorum is raised, no business may thereafter be transacted.

Section 6. Adjourned Meeting. If any meeting of Owners cannot be organized because a quorum has not attended, the Owners who are present, either in person or by proxy, may, except as otherwise provided by law, adjourn the meeting to a time not less than forty-eight (48) hours from the time the original meeting was called.

Section 7. Voting. At every meeting of the Owners, each of the Owners of Unit(s) shall have the right to cast his or her vote on each question. The vote, in person or by proxy, of Owners representing a fifty-one percent (51%) majority of the total votes entitled to be cast with respect to any decision required to be approved by the Owners shall decide any question brought before such meeting, unless the question is one upon which, by express provision of statute or of the Charter of Incorporation, or of the Master Deed, or of these Bylaws, a different vote is required, in which

case such express provision shall govern and control. No Owner shall be eligible to vote, either in person or by proxy, or to be elected to the Board of Directors, who is shown on the books or management accounts of the Association to be more than sixty (60) days delinquent in any payment due the Association.

Section 8. Proxies. Votes may be cast in person or by proxy. Proxies, to be valid, shall be in writing for the particular meeting designated therein and any adjournments thereof and shall be filed with the secretary of the Association prior to the meeting.

Section 9. Action Without Meeting. Whenever the vote of Owners at a meeting thereof is required or permitted to take any action in accordance with any statute, the Master Deed or these Bylaws, such meeting and vote may be dispensed with if all Owners who would have been entitled to vote upon such action receive a written ballot from the Association. The written ballot shall set forth each proposed action and provide an opportunity to vote for or against each proposed action. Approvals shall be valid only when the number of votes cast by ballot equals or exceeds the quorum required to be present at a meeting authorizing the action, and the number of approvals equal or exceeds the number of votes that would be required to approve the matter at a meeting at which the total number of votes cast was the same as the number of votes cast by ballot.

Section 10. Order of Business. The order of business at all regularly scheduled meetings of the Owners shall be as follows:

(a) Roll call and certificate of proxies.

(b) Proof of notice of meeting or waiver of notice.

(c) Reading of minutes of preceding meeting.

(d) Reports of Officers, if any.

(e) Reports of committees, if any.

(f) Unfinished business.

(g) New business.

(h) Election or appointment of inspectors of election.

(i) Election of directors.

In the case of a special meeting, items (a) through (d) shall be applicable and thereafter the agenda shall consist of the items specified in the notice of the meeting.

ARTICLE V

Section 1. Number of Qualification. The administration of the Association, its business and affairs, and management of the Common Elements shall be vested in its Board of Directors, which shall consist of at least three (3) persons until the second meeting of Owners in accordance with Section 5 of this Article V. At such meeting, the Owners shall elect five (5) persons to replace the former Directors in accordance with Section 5 of this Article V, a majority of whom (after the third annual meeting of Owners) shall be Owners in 1114 Calvin Avenue Condominiums, or in the event of Ownership of a Unit by a partnership, trustee, corporation or other entity, a partner, trustee, officer or other designated representative thereof.

Section 2. Initial Directors. The initial Directors shall be elected by the Developer and need not be Owners of the Association. The names of the Directors who shall act as such from the date upon which the Master Deed is recorded in the Register's Office of Davidson County, Tennessee, until the first annual meeting of the Owners or until such time as their successors are duly chosen and qualified are as follows:

Section 3. Power and Duties. The Board of Directors shall have the powers and duties necessary for the administration of the affairs of the Association and may do all such acts and things as are not by law or by these Bylaws directed to be exercised and done by the Owners. The powers and duties of the Board of Directors shall include, but not be limited to, the following:

(a) To hold title to and possession of funds and property, including the maintenance funds and other assessments and including title to any purchased Unit or purchased leasehold interest pursuant to the powers hereinabove conferred, as trustee for the use and benefit of the Owners of Units;

(b) To make and collect maintenance fund assessments against Owners to defray the costs of the condominiums, including, without limitation, all costs and expenses of maintaining, repairing, replacing, improving, altering, operating and administering the roofs and exteriors of the Units and the Common Elements and of engaging all necessary service and employees therefor;

(c) To use the proceeds of assessments in the exercise of its powers and duties;

(d) To oversee the maintenance, repair, replacement, operation and administration of the condominium property, including the roofs and exteriors of the Units and the Common Elements;

(e) To oversee the reconstruction of the improvements after casualty and the further improvements of the property, including buildings and Common Elements;

(f) To make and amend regulations respecting the use of the property in the condominium, including the buildings and Common Elements;

(g) To enforce by legal means, or otherwise, the provisions of the Master Deed, including the Bylaws and the regulations for the use of the property;

(h) To contract for the management of the Association and to delegate to a manager the management duties of the Board of Directors, to be performed by such manager under the supervision of the Board of Directors;

(i) To pay any taxes and assessments which are liens against any part of the property other than individual Units and the appurtenances thereto and to assess the same against the Unit subject to such liens; to oppose the levying of any such taxes;

(j) To carry insurance for the protection of Owners and the Board of Directors against casualty and liabilities;

(k) To pay the cost of all power, water, sewer and other utility services rendered to the Association and not billed to Owners of individual Units;

(l) To employ personnel for reasonable compensation to perform the services required for proper administration of the Association, including, without limitation, auditors, attorneys, bookkeepers and managers;

(m) To designate, hire and/or dismiss the personnel necessary for the good working order of 1114 Calvin Avenue Condominiums and to provide services for the community in a manner consistent with law and the provisions of these Bylaws and the Master Deed; and

(n) To take such other and additional actions as may be deemed advisable to carry out the intent and purposes hereof.

Section 4. Nomination. Nomination for election to the Board of Directors shall be made by a Nominating Committee. Nominations may also be made from the floor at the annual meeting. The Nominating Committee shall consist of a Chairman, who shall be a member of the Board of Directors, and two or more Owners. The Nominating Committee shall be appointed by the Board of Directors prior to each annual meeting of the Owners, to serve from the close of such annual meeting until the close of the next annual meeting and such appointment shall be announced at each annual meeting. The Nominating Committee shall make as many nominations for election to the Board of Directors as it shall in its discretion determine, but not less than the number of vacancies that are to be filled. Such nominations may be made from among Owners or non-Owners.

Section 5. Election and Term of Office.

(a) The term of the Directors named herein shall expire when their successors have been elected at the first meeting of Owners and are duly qualified. No later than the date that the Developer has sold and conveyed Units that represent a total of twenty-five percent (25%) or more of the undivided interests in the Common Elements, the Owners shall meet, and at such meeting Owners other than Developer shall elect one-third (1/3) of the Directors and the Developer shall elect the other two-thirds (2/3) of the Directors, which three Directors shall serve until the meeting described in the next paragraph.

(b) Within the earlier of (a) five (5) years from the date of the filing of the Charter of the Association with the Office of the Secretary of State of the State of Tennessee, or (b) thirty (30) days after the sale and conveyance to purchasers, in good faith and for value, of Units that represent a total of seventy-five percent (75%) or more of the undivided interest in the Common Elements, all Owners shall meet, including Developer, and shall elect nine (9) Directors to replace all of those Directors earlier elected or designated by the Owners or Developer, respectively. The terms of the nine (9) Directors shall be staggered so that the terms of one-third (three) of the Directors will expire and successors will be elected at each annual meeting of the Owners thereafter. At such annual meetings, successors to the three (3) Directors whose terms then expire shall be elected to serve terms lasting for a period of three (3) years or until their successors have been elected and duly qualified.

Section 6. Vacancies. Vacancies in the Board of Directors caused by any reason other than the removal of a Director by a vote of the Owners shall be filled by vote of the majority of the remaining Directors, even though they may constitute less than a quorum; and each person so elected shall be a director until a successor is elected by the Owners at the next annual meeting.

Section 7. Removal of Directors. At a regular meeting, or special meeting duly called for such purpose, any Director may be removed with or without cause by the affirmative vote of Owners representing at least two-thirds (2/3) of the total votes of Owners present (but in no event by less than the affirmative vote of Owners representing a fifty-one percent (51%) majority of the total votes entitled to be cast) and a successor may then and there be elected to fill the vacancy

thus created. The term of any Director who becomes more than sixty (60) days delinquent in payment of any assessments and/or carrying charges due the Association shall be automatically terminated and the remaining Directors shall appoint his successor as provided in Section 6 of this Article.

Section 8. Compensation. No compensation shall be paid to any Director for services as such, except upon approval by a majority of the total votes of the Owners at a meeting of the Owners. Any member of the Board may be reimbursed for expenses actually incurred by him or her upon approval by the Board. This provision shall not preclude, however, the Board of Directors from employing an independent contractor for some or all of the above services or employing an officer or administrator as an employee of the Association, such as manager or as a bookkeeper, auditor, attorney or the like.

Section 9. Organizational Meeting. The first meeting of a newly elected Board of Directors shall be held within ten (10) days of election at which such Directors were elected, and no notice shall be necessary to the newly elected Directors in order legally to constitute such meeting, provided a majority of the whole Board of Directors shall be present.

Section 10. Regular Meetings. Regular meetings of the Board of Directors may be held at such time and place as shall be determined, from time to time, by a majority of the Directors. Notice of regular meetings of the Board of Directors shall be given to each Director, personally or by mail, telephone, telegraph or facsimile, at least two (2) days prior to the day named for such meeting unless such notice is waived.

Section 11. Special Meetings. Special meetings of the Board of Directors may be called by the President or any two (2) Directors on at least two (2) days' notice to each Director, given personally or by mail, telephone, telegraph or facsimile, which notice shall state the date, time, place and purpose of the meeting.

Section 12. Waiver of Notice. Before or at any meeting of the Board of Directors, any Director may, in writing, waive notice of such meeting and such waiver shall be deemed equivalent to the giving of such notice. Attendance by a Director at any meeting of the Board of Directors shall be a waiver of notice by him of the time, place and purpose thereof. If all the Directors are present and remain present at any meeting of the Board of Directors, no notice shall be required and any business may be transacted at such meeting.

Section 13. Quorum. At all meetings of the Board of Directors the presence of a majority of the Directors entitled to vote shall constitute a quorum for the transaction of business, and the acts of the majority of the Directors present at a meeting at which a quorum is present shall be the acts of the Board of Directors. If at any meeting of the Board of Directors there be less than a quorum present, the majority of those present may adjourn the meeting from time to time until a quorum is present. At any such adjourned meeting, any business which might have been transacted at the meeting as originally called may be transacted without further notice.

Section 14. Action Without Meeting. Any action of the Board of Directors required or permitted to be taken at any meeting may be taken without a meeting if all of the members of the Board of Directors shall individually or collectively consent in writing to take such action without a meeting. Such written consent or consents describing the action taken and signed by each Director shall be filed with the minutes of the proceedings of the Board of Directors. If all

Directors consent to taking such action without a meeting, the affirmative vote of the number of Directors that would be necessary to take such action at a meeting is the act of the Board.

Section 15. Fidelity Bonds. The Board of Directors may require that all officers and employees of the Association handling or responsible for the Association's trust funds shall furnish adequate fidelity bonds. The premiums on such bonds shall be paid by the Association.

ARTICLE VI

Section 1. Designation. The principal officers of the Corporation shall be a President, a Vice President, a Secretary and a Treasurer, all of whom shall be elected by the Board of Directors. Prior to the first annual meeting of members, the officers of the Association need not be members of the Association. The Directors may appoint an assistant secretary and an assistant treasurer and such other officers as in their judgment may be necessary. The offices of Secretary and Treasurer may be filled by the same person.

Section 2. Election of Officers. The officers of the Association shall be elected annually by the Board of Directors at the organizational meeting of each new Board and shall hold office at the pleasure of the Board of Directors.

Section 3. Removal of Officers. Upon an affirmative vote of a majority of the members of the Board of Directors, any officer may be removed either with or without cause, and his successor elected at any regular meeting of the Board of Directors, or at any special meeting of the Board of Directors called for such purpose.

Section 4. President. The President shall be the chief executive officer of the Association. He or she shall execute contracts and agreements in the name and behalf of the Board when directed by the Board. He or she shall preside at all meetings of the Owners and of the Board of Directors. He or she shall have all of the general powers and duties which are usually vested in the office of president of an association, including, but not limited to, the power to appoint committees from among the membership from time to time as such person may, in his or her discretion, decide is appropriate to assist in the conduct of the affairs of the Association.

Section 5. Vice President. The Vice President shall take the place of the President and perform his or her duties whenever the President shall be absent or unable to act. If neither the President nor the Vice President is able to act, the Board shall appoint some other member of the Board to do so on an interim basis. The Vice President shall also perform such other duties as shall from time to time be delegated to him or her by the Board of Directors.

Section 6. Secretary. The Secretary shall keep the minutes of all meetings of the Board of Directors and the minutes of all meetings of the Owners of the Association; he or she shall have custody of the seal of the Association, if any; have charge of the membership transfer books and of such other books and papers as the Board of Directors may direct; and shall, in general, perform all duties incident to the office of Secretary.

Section 7. Treasurer. The Treasurer shall have responsibility for corporate funds and securities and shall be responsible for keeping full and accurate accounts of all receipts and disbursements in books belonging to the Association. He or she shall be responsible for the deposit of all monies and other valuable effects in the name, and to the credit, of the Association in such depositories as may from time to time be designated by the Board of Directors.

Section 8. Compensation. No compensation shall be paid to any officer for services as such, except upon approval by a majority of the total votes of the Owners. Any officer may be reimbursed for expenses actually incurred by him or her upon approval by the Board.

ARTICLE VII

Section 1. Liability and Indemnification of Officers and Directors. The Association shall indemnify every officer and Director of the Association against any and all expenses, including counsel fees, reasonably incurred by or imposed upon any officer or Director in connection with any action, suit or other proceeding (including the settlement of any such suit or proceeding) if approved by the then Board of Directors of the Association to which he or she may be made a party by reason of being or having been an officer or Director of the Association, whether or not such person is an officer or Director at the time such expenses are incurred. The officers and Directors of the Association shall not be liable to the Owners of the Association for any mistake of judgment, negligence, or otherwise, except for their own individual willful misconduct or bad faith. The officers and Directors of the Association shall have no personal liability with respect to any contract or other commitment made by them, in good faith, on behalf of the Association or of 1114 Calvin Avenue Condominiums (except to the extent that such officers or Directors may also be Owners of Units), and the Association shall indemnify and forever hold each such officer and Director free and harmless against any and all liability to others on account of any such contract or commitment. Any right to indemnification provided for herein shall not be exclusive of any other rights to which any officer or Director of the Association or former officer or Director of the Association may be entitled.

Section 2. Common or Interested Directors. The Directors shall exercise their powers and duties in good faith and with a view to the interest of the Association and the planned development. No contract or other transaction between the Association and one or more of its Directors, or between the Association and any corporation, firm or association (including the Developer) in which one or more of the Directors of this Association are Directors or officers or are pecuniarily or otherwise interested, is either void or voidable because such Director or Directors are present at a meeting of the Board of Directors or any committee thereof which authorizes or approves the contract or transaction, or because his or their votes are counted for such purpose, if any of the conditions specified in any of the following subparagraphs exist:

(a) The fact of the common directorate or interest is disclosed or known to the Board of Directors or a majority thereof or noted in the minutes, and the Board authorizes, approves, or ratifies such contract or transaction in good faith by a vote sufficient for the purpose; and

(b) The contract or transaction is commercially reasonable to the Association at the time it is authorized, ratified, approved or executed.

Common or interested Directors may be counted in determining the presence of a quorum of any meeting of the Board of Directors or committee thereof which authorizes, approves, or ratifies any contract or transaction with like force and effect as if he or she were not such Director or officer of such other corporation or not so interested.

ARTICLE VIII

Section 1. Management and Common Expenses. The Association, acting by and through its Board of Directors, shall manage, and operate the affairs of the Association and, for the benefit of the Units and the Owners thereof, shall enforce the provisions hereof and shall pay out of the common expense fund herein and elsewhere provided for, the following:

(a) The cost of such insurance as the Association may effect from time to time

(b) The cost of providing such legal and accounting services as may be considered necessary to the operation of the Association and 1114 Calvin Avenue Condominiums.

(c) The cost of any and all materials, supplies, labor, services, maintenance, repairs, taxes, assessments or the like, which the Association secures in the discretion of the Board of Directors or by the vote of the Owners shall be deemed necessary or proper.

(d) The cost of the maintenance or repair on any Unit in the event such maintenance or repair is reasonably necessary in the discretion of the Board of Directors to protect the general common area or to preserve the appearance or value of 1114 Calvin Avenue Condominiums or is otherwise in the interest of the general welfare of all Owners of the Units; provided, however, that no such maintenance or repair shall be undertaken without a resolution by the Board of Directors and not without reasonable written notice to the Owner of the Unit proposed to be maintained and provided, further, that the cost thereof shall be assessed against the Unit on which such maintenance or repair is performed and, when so assessed, a statement for the amount thereof shall be sent promptly to the then Owner of said Unit at which time the assessment shall become due and payable and a continuing lien and obligation of said Owner.

(e) All other items which are listed as responsibilities of the Association as found in the Master Deed.

Section 2. Right of Entry. For the purpose solely of performing any of the repairs or maintenance required or authorized by these Bylaws, or in the event of a bona fide emergency involving illness or potential danger to life or property, the Association, through its duly authorized agents or employees, shall have the right, after reasonable efforts to give notice to the Unit Owner or occupant, to enter upon any Unit at any hour considered to be reasonable under the circumstances.

ARTICLE IX

Section 1. Fiscal Year. The fiscal year of the Association shall begin on the first (1st) day of January every year, except for the first fiscal year of the Association, which shall begin at the date of incorporation. The commencement day of the fiscal year herein established shall be subject to change by the Board of Directors should corporate practice subsequently dictate.

Section 2. Books and Accounts. Books and accounts of the Association shall be kept under the direction of the Treasurer in accordance with good accounting practice. The same shall include books with detailed accounts, in chronological order, of receipts and of the expenditures affecting 1114 Calvin Avenue Condominiums and its administration and shall specify the maintenance and repair expenses incurred. That amount of any assessment required for payment of any capital expenditures of the Association shall be credited upon the books of the Association to the "Paid-In-Surplus" account as a capital contribution by the Owners.

Section 3. Reports. The Association shall furnish its Owners, and the holder of first mortgages requesting same within ninety (90) days from the date of close of each fiscal year, with an annual financial statement, including the income and disbursements of the Association.

Section 4. Inspection of Books. The books and accounts of the Association, and vouchers accrediting the entries made thereupon, shall be available for examination by the Owners, and/or their duly authorized agents or attorneys, and to the institutional holder of any first mortgage on any Unit and/or its duly authorized agents or attorneys, during normal business hours and for purposes reasonably related to their interest as Owners.

Section 5. Execution of Association Documents. With the prior authorization of the Board of Directors, all notes and contracts shall be executed on behalf of the Association by either the President or Vice President, and all checks shall be executed on behalf of the Association by such officers, agents, or other persons as are from time to time so authorized by the Board of Directors.

Section 6. Employment of Management Company. The Association shall be authorized to employ a management company to aid the Association in carrying out its duties and responsibilities. Prior to passage of control of the Association from the Developer, no management or service contract shall be entered into unless there is a right of termination, without cause, upon ninety (90) days' written notice.

ARTICLE X

Section 1. Amendments. These Bylaws and the system of administration may be amended by the affirmative vote of (i) Owners representing at least two-thirds (2/3) of the total votes entitled to be cast at any meeting of the Owners duly called for such purpose, and (ii) the Developer, so long as the Developer owns any Unit and only after thirty (30) days' prior written notice to the institutional holders of all first mortgages on the Units in 1114 Calvin Avenue Condominiums. Amendments may be proposed by the Board of Directors or by petition signed by Owners representing at least thirty percent (30%) of the total number of votes entitled to be cast. A description of any proposed amendment shall accompany the notice of any regular or special meeting at which such proposed amendment is to be voted upon. The said system of administration and these Bylaws, however, may only be amended in such manner that all of the provisions required by the Code of Tennessee to be within the contents of the Bylaws shall always be embodied in the Bylaws. No such modification or amendment of a system of administration or of these Bylaws shall be operative unless and until it is embodied in a written instrument and is recorded in the Register's Office of Wilson County, Tennessee.

ARTICLE XI

Section 1. Notice to Board of Directors. Any Owner of any Unit who mortgages such Unit shall promptly notify the Board of Directors of the name and address of his mortgagee and, if requested so to do, shall file a conformed copy of such mortgage with the Board of Directors. The Board of Directors shall maintain suitable records pertaining to such mortgages.

Section 2. Definition. As used in this Article, the term "mortgagee" shall mean any mortgagee and shall not be limited to institutional mortgagees and the term "mortgage" shall include a deed of trust. As used generally in these Bylaws, the term "institutional holder or "institutional mortgagee" shall include banks, trust companies, insurance companies, savings and

loan associations, pension funds and any corporation, including a corporation of, or affiliated with, the United States government, or any agency thereof.

ARTICLE XII

Section 1. Resident Agent. The resident agent shall be designated as the person authorized to accept service of process in any action relating to two (2) or more Units or to the Common Areas.

Section 2. Notices. Unless another type of notice is herein or elsewhere specifically provided for, any and all notices called for in the Master Deed or these Bylaws shall be given in writing.

Section 3. Severability. In the event any provision or provisions of these Bylaws shall be determined to be invalid, void or unenforceable, such determination shall not render invalid, void or unenforceable any other provisions hereof which can be given effect.


Section 4. Waiver. No restriction, condition, obligation or provision of these Bylaws shall be deemed to have been abrogated or waived by reason of any failure or failures to enforce the same.

Section 5. Captions. The captions contained in these Bylaws are for convenience only and are not a part of these Bylaws and are not intended in any way to licit or enlarge the terms and provisions of the Bylaws.

Section 6. Gender, Etc. Whenever in these Bylaws the context so requires, the singular number shall include the plural and the converse; and the use of any gender shall be deemed to include all genders.

Section 7. CONFLICTS. THESE BYLAWS ARE SUBORDINATE TO ALL PROVISIONS OF THE MASTER DEED. ALL OF THE TERMS HEREOF, EXCEPT WHERE CLEARLY REPUGNANT TO THE CONTEXT, SHALL HAVE THE SAME MEANING AS IN THE MASTER DEED. IN THE EVENT OF ANY CONFLICT BETWEEN THESE BYLAWS AND THE MASTER DEED, THE PROVISIONS OF THE MASTER DEED SHALL CONTROL, AND IN THE EVENT OF ANY CONFLICT BETWEEN THE AFORESAID MASTER DEED AND ANY OF THE LAWS OF THE STATE OF TENNESSEE, THE PROVISIONS OF THE STATUTE SHALL CONTROL.

EXHIBIT C
PLAT AND PLANS

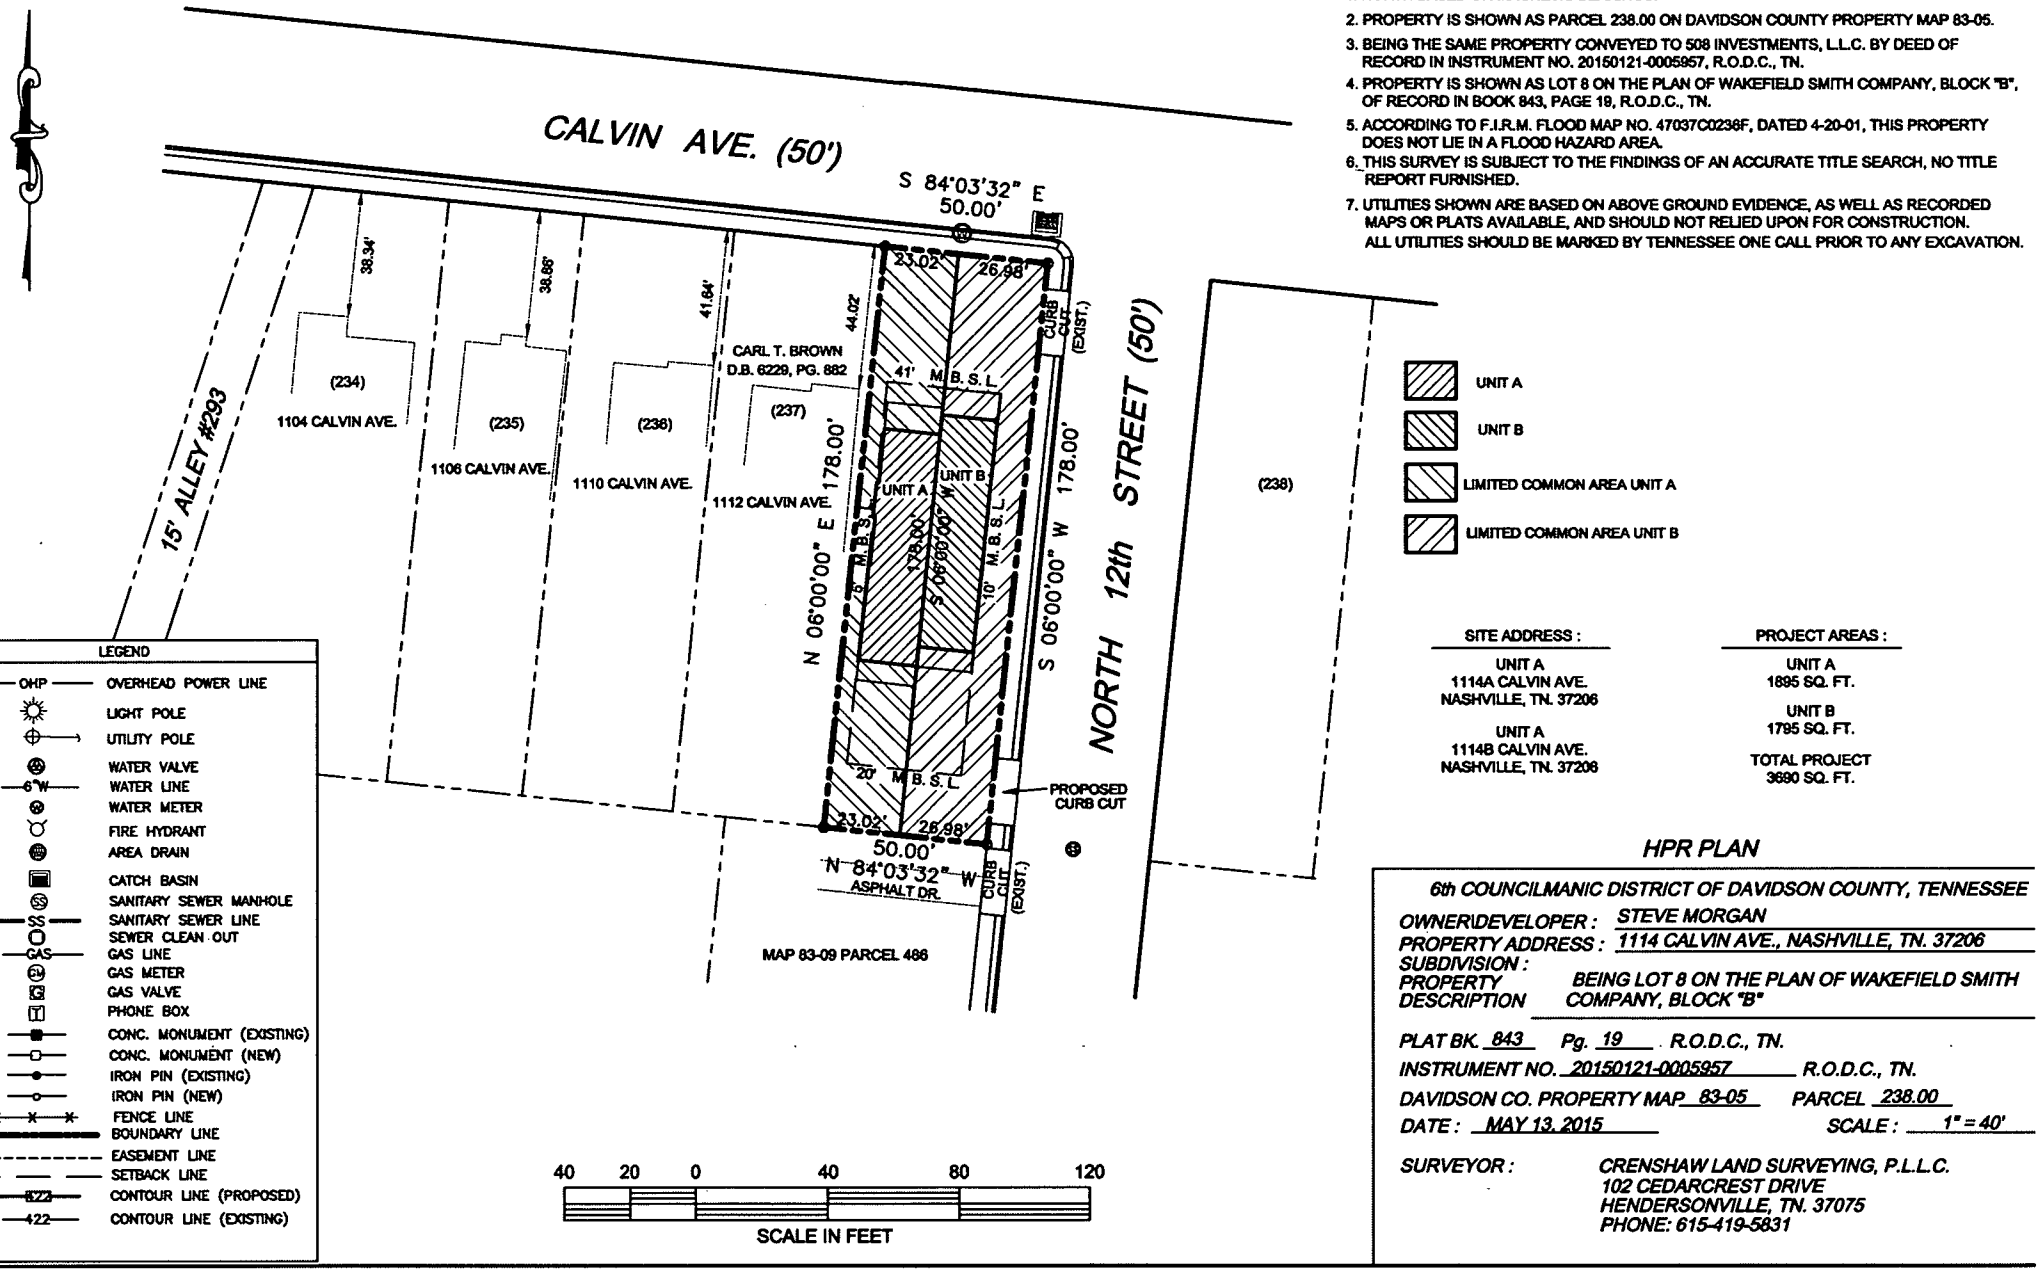

NOTES:

1. NORTH BASED ON MAGNETIC BEARINGS.
2. PROPERTY IS SHOWN AS PARCEL 238.00 ON DAVIDSON COUNTY PROPERTY MAP 83-05.
3. BEING THE SAME PROPERTY CONVEYED TO 508 INVESTMENTS, L.L.C. BY DEED OF RECORD IN INSTRUMENT NO. 20150121-0005957, R.O.D.C., TN.
4. PROPERTY IS SHOWN AS LOT 8 ON THE PLAN OF WAKEFIELD SMITH COMPANY, BLOCK "B", OF RECORD IN BOOK 843, PAGE 19, R.O.D.C., TN.
5. ACCORDING TO F.I.R.M. FLOOD MAP NO. 47037C0236F, DATED 4-20-01, THIS PROPERTY DOES NOT LIE IN A FLOOD HAZARD AREA.
6. THIS SURVEY IS SUBJECT TO THE FINDINGS OF AN ACCURATE TITLE SEARCH, NO TITLE REPORT FURNISHED.
7. UTILITIES SHOWN ARE BASED ON ABOVE GROUND EVIDENCE, AS WELL AS RECORDED MAPS OR PLATS AVAILABLE, AND SHOULD NOT RELIED UPON FOR CONSTRUCTION. ALL UTILITIES SHOULD BE MARKED BY TENNESSEE ONE CALL PRIOR TO ANY EXCAVATION.

LEGEND

OHP	OVERHEAD POWER LINE
	LIGHT POLE
	UTILITY POLE
	WATER VALVE
6"W	WATER LINE
	WATER METER
	FIRE HYDRANT
	AREA DRAIN
	CATCH BASIN
SS	SANITARY SEWER MANHOLE
SS	SANITARY SEWER LINE
	SEWER CLEAN OUT
GAS	GAS LINE
	GAS METER
	GAS VALVE
T	PHONE BOX
	CONC. MONUMENT (EXISTING)
	CONC. MONUMENT (NEW)
	IRON PIN (EXISTING)
	IRON PIN (NEW)
	FENCE LINE
	BOUNDARY LINE
	EASEMENT LINE
	SETBACK LINE
822	CONTOUR LINE (PROPOSED)
422	CONTOUR LINE (EXISTING)

40 20 0 40 80 120

SCALE IN FEET

SITE ADDRESS :	PROJECT AREAS :
UNIT A 1114A CALVIN AVE. NASHVILLE, TN. 37206	UNIT A 1895 SQ. FT.
UNIT A 1114B CALVIN AVE. NASHVILLE, TN. 37206	UNIT B 1795 SQ. FT.
	TOTAL PROJECT 3690 SQ. FT.

HPR PLAN

6th COUNCILMANIC DISTRICT OF DAVIDSON COUNTY, TENNESSEE

OWNER\DEVELOPER : STEVE MORGAN
PROPERTY ADDRESS : 1114 CALVIN AVE., NASHVILLE, TN. 37206
SUBDIVISION :
PROPERTY DESCRIPTION BEING LOT 8 ON THE PLAN OF WAKEFIELD SMITH COMPANY, BLOCK "B"

PLAT BK. 843 *Pg.* 19 *R.O.D.C., TN.*
INSTRUMENT NO. 20150121-0005957 *R.O.D.C., TN.*
DAVIDSON CO. PROPERTY MAP 83-05 *PARCEL* 238.00
DATE : MAY 13, 2015 *SCALE :* 1" = 40'

SURVEYOR : CRENSHAW LAND SURVEYING, P.L.L.C.
102 CEDARCREST DRIVE
HENDERSONVILLE, TN. 37075
PHONE: 615-419-5831

EXHIBIT D
UNIT OWNERSHIP

Building/Unit Number	Unit Type	Price Value	Unit Pro Rata Share of Expenses and Assessments and Pro Rata Interest in Common Elements	Number of Votes Per Unit
1114-A	Condo	TBD	50%	1
1114-B	Condo	TBD	50%	1