Karen Johnson Davidson County
Batch# 1318152 DEEDMAST
09/04/2025 11:46:30 AM 24 pgs
Fees: $122.00 Taxes: $0.00
20250904-0070727

DECLARATION OF COVENANTS, CONDITIONS, AND RESTRICTIONS FOR 3433 STOKESMONT ROAD COMMONS, A HORIZONTAL PROPERTY REGIME WITH PRIVATE ELEMENTS

This instrument prepared by:
John C. Bobbitt
101 Springhouse Ct., Ste 202
Hendersonville, TN 37075

New Owner Address:	Send Tax Bills to:	Map & Parcel Number:
3433 Stokesmont Rd, LLC 2015 Greenwood Ave Nashville, TN 37206	NEW OWNER	117-07-0-128.00

DECLARATION OF COVENANTS, CONDITIONS, AND RESTRICTIONS FOR 3433 STOKESMONT ROAD COMMONS, A HORIZONTAL PROPERTY REGIME WITH PRIVATE ELEMENTS

(THIS IS A PLANNED UNIT DEVELOPMENT PURSUANT TO TENNESSEE CODE ANNOTATED SECTION 66-27-103)

THIS DECLARATION is made and entered into by **3433 Stokesmont Rd, LLC**, a Tennessee limited liability company (the "Developer"), effective as of the 4 day of September, 2025 (the "Effective Date").

W I T N E S S E T H:

WHEREAS, Developer is the owner of certain real property located in Davidson County, Tennessee, and described on Exhibit A. attached hereto and incorporated herein by reference (the "Property"); and

WHEREAS, Developer intends to and does hereby submit the Property, together with all buildings, structures, improvements, and other permanent fixtures of any kind thereon, and all rights and privileges belonging or in any way pertaining thereto, to the provisions of the Tennessee Horizontal Property Act, Tennessee Code Annotated Section 66-27-101 et seq., for the express purpose of establishing thereon a horizontal property regime with private elements; and

WHEREAS, Developer further desires to establish said horizontal property regime with private elements for Developer's own benefit and for the mutual benefit of all future owners or occupants of the Property or any part thereof and intends that all future owners, occupants, mortgagees, and any other persons hereinafter acquiring any interest in the Property shall hold such interest subject to certain rights, easements, and privileges in, over, and upon the Property and to certain mutually beneficial restrictions and obligations with respect to the proper use, conduct, and maintenance thereof as hereinafter set forth, all of which are declared to be in furtherance of a plan to promote and protect the cooperative aspects of residence on the Property and are established for the purpose of enhancing the value, desirability, and attractiveness of the Property.

NOW, THEREFORE, Developer declares as follows:

1. Purpose. The purpose of this Declaration (the "Declaration") is to submit the land described in Paragraph 3 and the improvements thereon to a Horizontal Property Regime established pursuant to Tennessee Code Annotated Section 66-27-101, et seq.

2. Name and Address. The name by which this planned unit development is to be identified is 3433 STOKESMONT ROAD COMMONS, and is located at 3433 Stokesmont Road, Nashville, TN 37215.

3. Submission of the Property. Developer hereby submits the following described property (the "Property") together with the buildings and improvements thereto, owned by the Developer, in fee simple absolute, to the provisions of Tennessee Code Annotated Section 66-27-101, et seq., hereby establishing a planned unit development pursuant to said Chapter.

4. Land Included in Property. The land included in the Property is also described in the Plan of the 3433 STOKESMONT ROAD COMMONS, attached as exhibit B, which is incorporated by this reference. Said land will sometimes be referred to as the "Property" or the "Development". The fee simple absolute title to the units created herein is shown on said plan and the improvements located thereon shall be conveyed to the owner of each such unit (the "Unit", or collectively the "Units") for the exclusive use of such owner. The land immediately underneath each Unit may also be referred to herein as a Lot on or the Lots, and is a private element owned by the Unit Owner. Fee simple absolute title in any common elements (the "Common Elements"), shall be vested in the homeowner's association hereby established and which shall operate as a Townhouse Corporation under the name of 3433 STOKESMONT ROAD COMMONS Homeowners Association (the "Association"). The Common Elements shall be maintained solely by 3433 STOKESMONT ROAD COMMONS Homeowners Association. Certain areas shall be referred to as Limited Common Elements on the plan recorded as Exhibit B to this document. The Limited Common Elements benefit solely the Owner or Owners of a particular Lot or Unit. These Limited Common Elements benefiting only Unit A are designated on Exhibit B as limited common elements. Those Limited Common Elements benefiting only Unit B are designated on Exhibit A as limited common elements.

5. Membership and Voting Rights in the Association. Every person who is a record owner of a fee or undivided fee interest in any lot and Unit situated within 3433 STOKESMONT ROAD COMMONS shall automatically be a member of the Association, provided, however that any such person who holds such interest merely as a security for the performance of an obligation shall not be a member, except as hereinafter set forth and as set forth in the Bylaws of the Association, which are attached hereto as Exhibit C and which are incorporated by reference.

6 The Building and Ground Area. The Development consists of two dwelling Units located on the Land commonly known at 3433 Stokesmont Road, Nashville, TN 37215. The site plan and/or foundation for the aforesaid units are reflected on the Plan, attached as Exhibit B. The Common Elements and Limited Common Elements are all shown on the Plan. Anything not labeled as a Unit or as a Limited Common Element shall a Common Element. The exterior, roof, and foundation of each Unit shall be a Limited Common Element. For the purpose of this instrument the terms Common Area and Common Element will be used interchangeably.

7. Units. The words unit, dwelling, dwelling unit, and apartment have the same meaning throughout this Declaration and Bylaws, appended hereto, and are used interchangeably. After recording of the Declaration, street addresses different from the Unit designations may be assigned to these Units. The exterior of a Unit shall be maintained by the owner of the Unit. At this time, it is anticipated that the Units will be designated as follows:

3433 Stokesmont Road, Unit A, Nashville, TN 37215

3433 Stokesmont Road, Unit B, Nashville, TN 37215

8. Lease. No Unit, or interest therein, shall be leased by an Owner except by a written lease. The Lessee under such lease shall be bound by and subject to all the terms, conditions, restrictions, rights, and obligations of this Declaration. Failure to comply with this Declaration shall be a default under such lease. This restriction shall not be deemed to prohibit Mortgagee who takes title to a Unit pursuant to the terms of its security instrument from leasing same for a limited time until the Mortgagee can find a buyer for the Unit.

9. Encroachments. If any portion of the Common Elements now encroaches upon any dwelling or if any dwelling now encroaches upon any other dwelling or upon any portion of the Common Elements, as a result of the construction of a building or any building, or if any such encroachment shall occur hereafter as a result of settling or shifting, a valid easement for the encroachment and for the maintenance of the same so as long as such building stands, shall exist. In the event such building, a dwelling, and adjoining dwelling or any adjoining Common Element, shall be partially or totally destroyed as a result of fire or other casualty or as a result of condemnation or eminent domain proceedings and then rebuilt, encroachments of parts of the Common Elements upon any dwelling or of any dwelling upon any other dwelling or upon any portion of the Common Elements, due to such rebuilding, shall be permitted, and valid easements for such encroachments and the maintenance thereof shall exists so long as any such building shall stand.

10. Dwelling Units Subject to Declaration. All present and future co-owners and tenants of Units shall be subject to and shall comply with the provisions of this Declaration and the Bylaws appended hereto. The acceptance of a deed of conveyance, devise, inheritance, or the entering into a lease of a dwelling or entering into occupancy of a dwelling shall constitute an agreement that the provisions of this Declaration and such Bylaw provisions, covenants, and restrictions are accepted and ratified by each co-owner and tenants, and all of such provisions shall be deemed and taken to be covenants running with the land and shall bind any persons having at any time any interest or estate in such dwelling, as though such provisions were recited and stipulated in full in each and every deed or lease thereof.

11. Dwelling Units Subject to Bylaws and Rules and Regulations. All present and future co-owners, tenants, and occupants of a dwelling unit shall be subject to, and shall comply with, the provisions of the Bylaws and the Rules and Regulations appended hereto and recorded herewith, pursuant to T.C.A. 66-27-101, et seq., as they may be amended from time to time. The acceptance of a deed of conveyance, devise, or of a lease to a dwelling unit, or the entering into occupancy of any dwelling unit shall constitute an agreement that the provisions of the said Bylaws and the Restrictions, as they may be amended from time to time, are accepted and ratified by such co-owner, tenant and occupant, and all of such provisions shall be deemed and taken to be covenants running with the land and shall bind any person having at any time any interest or estate in such apartment and lot, as though such provisions were received and stipulated at length in each and every deed, conveyance, or lease, thereof. Insurance covering the Units and the Unit Owners shall be obtained by the Unit Owner(s) as provided in the Bylaws.

12. Amendment. This Declaration may be amended by a deed or amendment joined in by the co-owners representing all of the total then existing dwelling units in the Planned Unit Development which deed shall be recorded in the Register's Office of Davidson County, Tennessee.

13. Waiver. No provisions contained in this Declaration shall be deemed to have been abrogated or waived by reason of any failure to enforce it, regardless of the number of violations or breaches which may occur.

14. Captions. The captions herein are inserted only as a matter of convenience and for reference and neither define, limit, or described the scope of this Declaration nor the intent of any provision hereof.

15. Gender. This use of the masculine gender in this Declaration shall be deemed to refer to the feminine gender and the singular shall be deemed to refer to the plural and visa versa, wherever the context so requires.

16. Severability. If, in any circumstance, any provision of this Declaration or the Bylaws or any section, sentence, clause, phrase, word, or the application thereof is held invalid, the validity of the remainder of this Declaration and the Bylaws and the application of any such provision, section, sentence, clause, phrase, or word in any other circumstances shall not be affected thereby, and the remainder of this Declaration or the Bylaws shall be construed as if such invalid part was never included therein.

17. Legal Opinion. The legal opinion required by Tennessee Code Annotated Section 66-27-103 has been issued and delivered to the Developer.

18. Tennessee Law. The internal laws of the State of Tennessee shall govern the validity of this Declaration, the construction of its terms, and the interpretation of the rights and duties of the parties involved.

IN WITNESS WHEREOF, the Developer has executed this Declaration effective as of the Effective Date.

(Signature Page Follows)

(Signature Page for Declaration)

3433 Stokesmont Rd, LLC

BY: Donald Berschback
ITS: Member

STATE OF TENNESSEE)
COUNTY OF Sumner)

Personally, appeared before me, the undersigned, a Notary Public in and for said County and State, Donald Berschback, with whom I am personally acquainted (or proved on the basis of satisfactory evidence), and who acknowledged that he executed the within instrument for the purposes therein contained.

Witness my hand and seal this 4 day of September, 2025.

JOHN C BOBBITT
STATE OF TENNESSEE NOTARY PUBLIC
COUNTY OF SUMNER

Notary Public

My Commission Expires: 12-1-27

EXHIBIT A

LEGAL DESCRIPTION

Land in Davidson County, Tennessee, being the South half of Lot No. 111 on the Plan of Map of the North Part of Noel's Subdivision of Watkins Grove of record in Plat Book 547, Page 156, in the Register's Office for Davidson County, Tennessee.

Said part of said lot fronts 100 feet on the Westerly side of Hord Street runs back between parallel lines 200 feet to a dead line.

Being the same property conveyed to Bernard L. Bonnet and Jessie Lee Bonnet by Warranty Deed from Lannie Mac Thomas and Barbara Klein Thomas of record in Book 5019, Page 955, Register's Office for Davidson County, Tennessee, dated April 23, 1976 and recorded on April 28, 1976.

Being the same property conveyed to J. Lee Bonnet by Quitclaim Deed from Bernard L Bonnet and Jessie Lee Bonnet of record in Book 6025, Page 889, Register's Office for Davidson County, Tennessee, dated March 14, 1983 and recorded on March 24, 1983. The said J. Lee Bonnet, also known as Jessie Lee Bonnet died on or about 01/14/2025. Reference is made to her last will and testament admitted to probate in the 7th Circuit Court for Davidson County, Tennessee, Docket No. 25P288, in which she names Jennifer Leigh Bonnet as sole devisee and Executrix.

Being the same property conveyed to 3433 Stokesmont Rd, LLC by Warranty Deed from Jennifer Leigh Bonnet of record in Instrument No. 20250328-0023404 Register's Office for Davidson County, Tennessee, dated March 21, 2025 and recorded on March 28, 2025.


EXHIBIT B

PLAN OF 3433 STOKESMONT ROAD COMMONS

Page left intentionally blank – See Below

202509040070727

Exhibit "B"

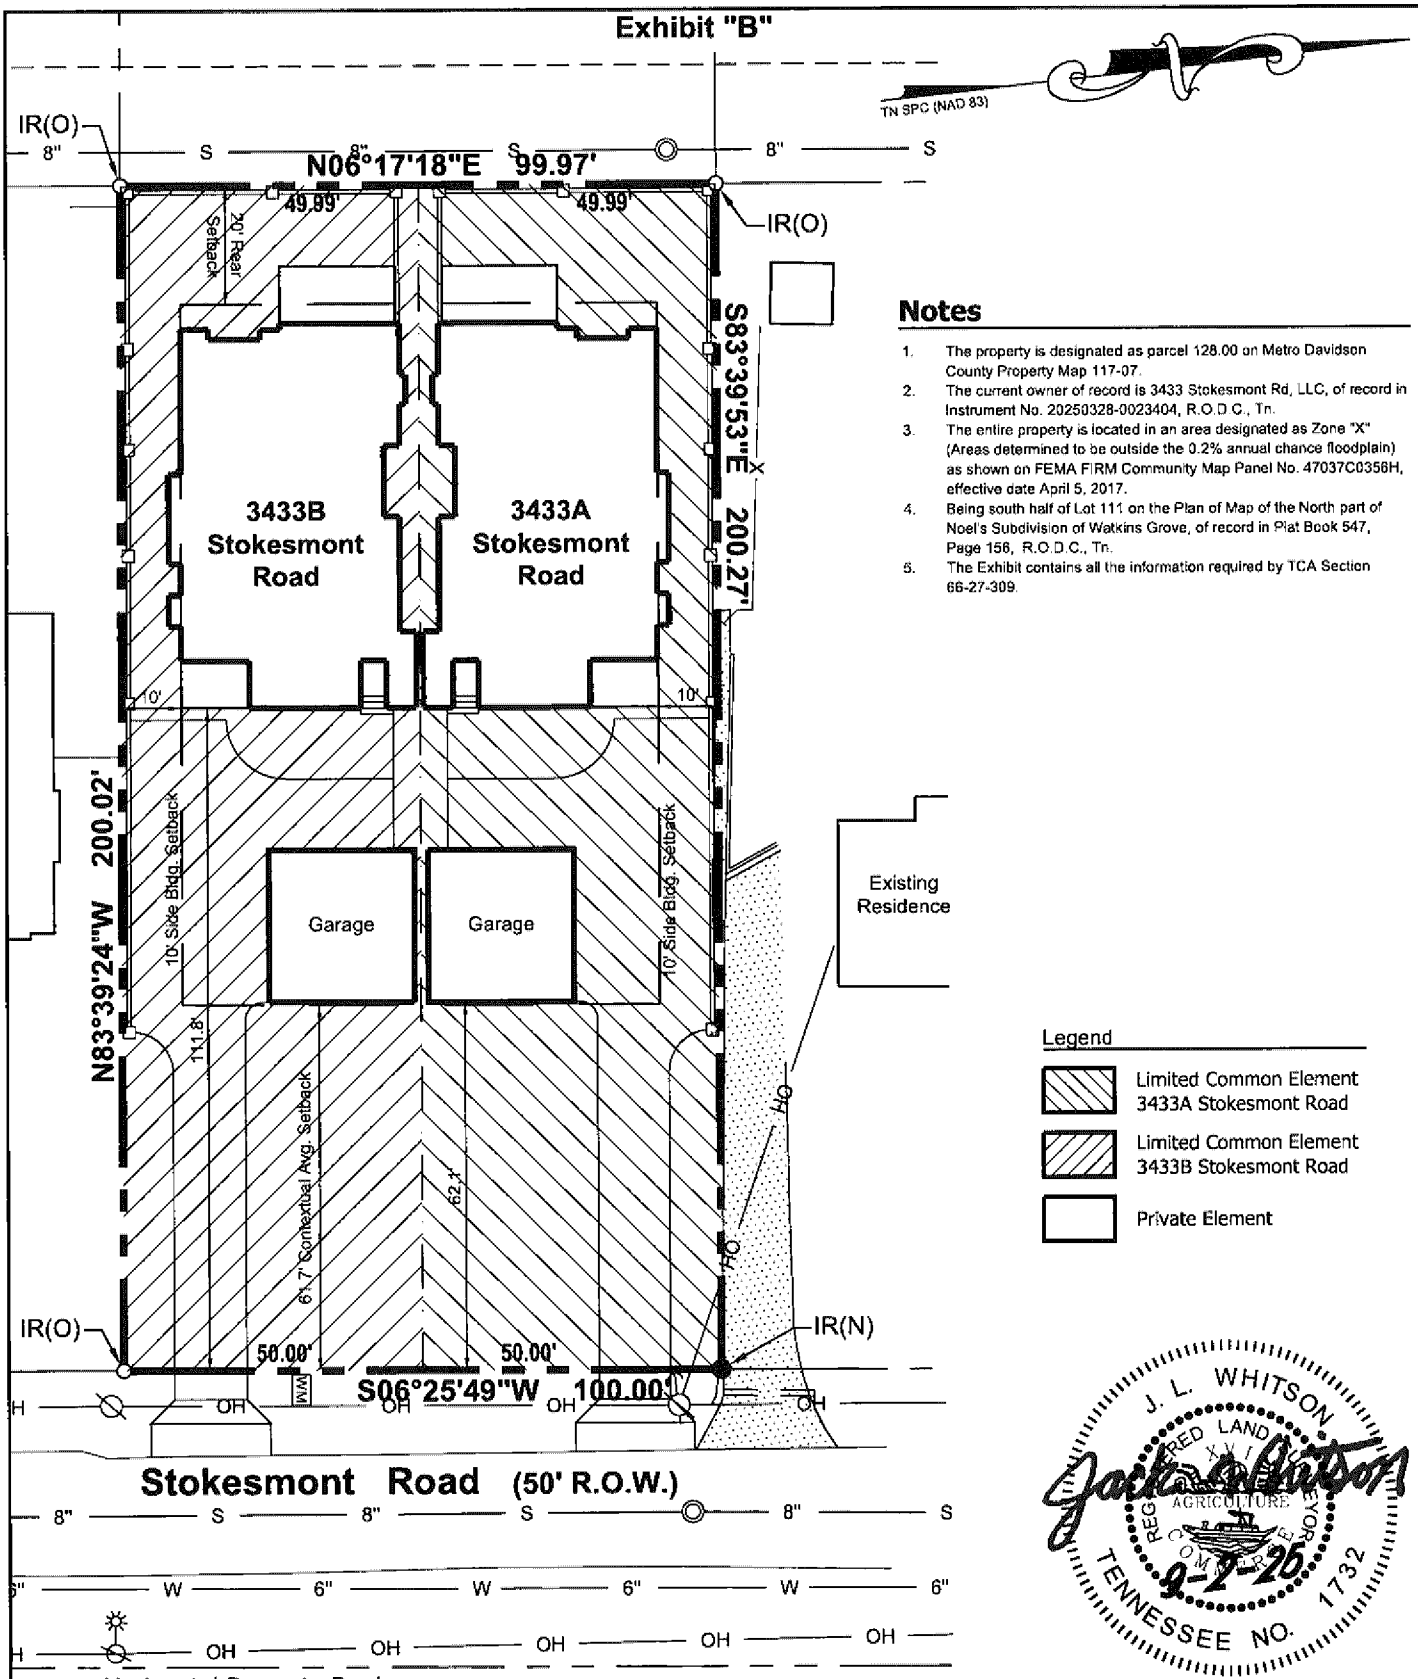

Notes

1. The property is designated as parcel 128.00 on Metro Davidson County Property Map 117-07.
2. The current owner of record is 3433 Stokesmont Rd, LLC, of record in Instrument No. 20250328-0023404, R.O.D.C., Tn.
3. The entire property is located in an area designated as Zone "X" (Areas determined to be outside the 0.2% annual chance floodplain) as shown on FEMA FIRM Community Map Panel No. 47037C0356H, effective date April 5, 2017.
4. Being south half of Lot 111 on the Plan of Map of the North part of Noel's Subdivision of Watkins Grove, of record in Plat Book 547, Page 156, R.O.D.C., Tn.
5. The Exhibit contains all the information required by TCA Section 66-27-309.

Legend

- Limited Common Element 3433A Stokesmont Road
- Limited Common Element 3433B Stokesmont Road
- Private Element

J. L. WHITSON
REGISTERED LAND SURVEYOR
AGRICULTURE
TENNESSEE NO. 1732
9-2-25

GRAPHIC SCALE
(IN FEET)
30 0 15 30
1 inch = 30 ft.

Horizontal Property Regime
of
3433A and 3433B Stokesmont Road
Nashville, Davidson County, Tennessee
For
3433 Stokesmont Rd, LLC
Date: September 2, 2025

EXHIBIT C

BYLAWS FOR 3433 STOKESMONT ROAD COMMONS HOMEOWNER'S ASSOCIATION, INC.

1. Identity.

(a) These are the Bylaws of 3433 STOKESMONT ROAD COMMONS (the "Development or Horizontal Property Regime"), and 3433 STOKESMONT ROAD COMMONS Homeowner's Association, Inc. (the "Association"), a not-for-profit corporation, incorporated under the Tennessee Nonprofit Corporation Act, compiled in Title 48, Chapters 51-68 of the Tennessee Code Annotated, the Charter of which was filed in the Office of the Register of Davidson County, Tennessee.

(b) The Association has been organized for the purpose of administering the Development established by a Declaration recorded simultaneously with these Bylaws, Register's Office of Davidson County, Tennessee, herein called the "Declaration," pursuant to Title 66, Chapter 27 Section 101 et seq., as amended, Tennessee Code Annotated, herein called the "Horizontal Property Act", which Planned Unit Development is identified by the name of 3433 STOKESMONT ROAD COMMONS and is located at 3433 Stokesmont Road, Nashville, Tennessee 37215.

2. Members.

The Unit Owners, including the Developer, shall be the initial members of the Association. After both units are sold, the Developer shall automatically resign as the sole member and the members of this Association shall automatically become the remaining Unit Owners in 3433 STOKESMONT ROAD COMMONS and in the Association.

3. Meetings of Members.

(a) Regular Meetings. The first regular meeting of the Unit Owners (the "First Meeting") may be held, subject to the terms hereof on any date, at the option of the Board. All such meetings of Unit Owners shall be held at such place in Davidson County, Tennessee, and at such time as specified in the written notice of such meeting which shall be delivered to all Unit Owners at least ten (10) days prior to the date of the meeting.

(b) Special meetings of members shall be held by the President, Secretary-Treasurer, or by a majority of the Board of Directors, and must be called by such officers upon receipt of a written request from Members entitled to cast not less than all of the votes of the entire membership.

(c) Notice of all Members' meetings, stating the time and place, and the objects for which the meeting is called, shall be given by the President, Vice-President, or Secretary, unless waived in writing.

(d) The aggregate number of votes for all Unit owners shall be two (2) and one (1) vote shall be allocated to each Unit. The Developer will have one (1) vote for each unit it owns

including one (1) vote for each of the two planned units until such time as they are constructed and sold by the Developer.

(e) If a Unit is owned by one (1) person, his right to vote shall be established by the record title to his Unit. If a Unit is owned by more than one (1) person, or is under lease, the person entitled to cast the vote for the Unit shall be designated by a certificate signed by all of the record owners of the Unit and filed with the Secretary of the Association. If a Unit is owned by a corporation, the person entitled to cast the vote for the Unit shall be designated by a certificate of appointment signed by the President or Vice-President, of the corporation and filed with the Secretary of the Association. Such certificates shall be valid until revoked, or until superseded by a subsequent certificate or until a change in the ownership of the Unit concerned. A certificate designating the person entitled to cast the vote of a Unit may be revoked by any Unit Owner at any time.

If no certificate is presented to the Secretary and a Unit is owned by two (2) or more individuals, any record owner present at, a meeting of the Association may cast the vote of the Unit. If more than one (1) record owner of a Unit is present at a meeting, only one such owner may cast the vote of the Unit. If the record owners of a Unit cannot unanimously agree as to who may cast the vote of the Unit, the vote of the Unit shall not be counted.

(f) Votes may be cast in person or by proxy. Proxies may be made by any person entitled to vote. They shall be valid only for the particular meeting designated and must be filed with the Secretary before the appointed time of the meeting.

(g) Any Unit Owner who is delinquent for more than sixty (60) days in the payment of any assessment owing for his Unit as determined by the books of the Association as of the date of a meeting, shall not be entitled to vote at such meeting.

(h) The presence of individual Unit Owners entitled to cast a majority of the votes of the Association is required at members' meetings to adopt decisions, except where approval by a greater number of members is required by the Declaration, Charter, or these Bylaws.

(i) The order of business at annual members' meetings, and as far as practical at all other members' meetings, shall be:

(1) election of a chairman of the meeting, if the President is unavailable to preside;
(2) calling of the roll and certifying the proxies;
(3) proof of notice of meeting or waiver of notice;
(4) reading and disposal of any unapproved minutes;
(5) reports of officers;
(6) reports of committees;
(7) election of the Board member;
(8) unfinished business;
(9) new business, and
(10) adjournment.

4. Directors.

(a) The affairs of the Association shall be managed by a Board of Directors. The Board of Directors shall consist of two (2) persons, all of whom shall be persons appointed by the Developer until such time as all Units have been sold or conveyed to third parties. After the sale or conveyance of all Units, the Board of Directors shall be comprised of persons, all of whom shall be Unit Owners current in their assessment fees. In the event any Unit is owned by a partnership, corporation, or fiduciary, such person shall be a partner, officer of the corporation, or the Fiduciary or officer of the Fiduciary, as the case may be. The Board of Directors shall serve without compensation. Thereafter, the compensation, if any, of the Directors shall be as fixed by the vote of a majority of the Unit Owners.

(b) Two persons shall be elected to serve as the Board of Directors, and the term of office of those elected shall be as follows: the term of office of each Director shall be on an annual basis. The election shall be by a plurality of the votes cast, each member voting must cast his vote (or votes) for as many nominees as there are vacancies to be filled, but there shall be no cumulative voting.

(c) Vacancies in the Board of Directors occurring between annual meetings of members shall be filled by the remaining Directors until the next annual meeting at which time a Director shall be elected to fill the remaining term of any such vacancy, except as provided in paragraph a hereinabove.

(d) Any Director may be removed by concurrence of all of the votes of the Board at a Board meeting called for that purpose, except that in the event the Developer, or its designees serves as Directors, neither Developer nor such designees may be removed or voted from the Board until such time as the Developer has sold both Units in the Planned Unit Development.

(e) In the event of vacancies during the existence of the term of the Board of Directors, the remaining Directors shall fill the vacancies.

5. Directors' meetings.

(a) The organizational meeting of a newly elected Board of Directors shall be held within ten (10) days of its election at such place and time as shall be Fixed by the Directors at the meeting of which they were elected, and no further notice of the organizational meeting shall be necessary providing a quorum shall be present.

(b) Regular meetings of the Board of Directors may be held at such time and place as shall be determined, from time to time, by a majority of the Directors. Notice of regular meetings shall be given to each Director, personally or by mail, telephone, or telegraph, at least three (3) days prior to the day named for such meeting.

(c) Special meetings of the Directors may be called by the President. Notice of the meeting shall be given at least three (3) days prior to the day named. Notice shall state the time, place, and purpose of the meeting.

(d) Any Director may waive notice of a meeting before or after the meeting and such waiver shall be deemed equivalent to the giving of notice.

(e) A quorum at Directors' meetings shall consist of the entire Board of Directors. The acts approved by a majority of those present at a meeting at which a quorum is present shall constitute the acts of the Board of Directors, except where approval by a greater number of Directors is required by the Declaration, or these Bylaws. If, at any meeting of the Board of Directors, less than a quorum is present, the majority of those present may adjourn the meeting from time to time until a quorum is present. At any adjourned meeting-any business which might have been transacted at the meeting originally called may be transacted without further notice. The joinder of a Director in the action of a meeting by signing and concurring in the minutes thereof shall constitute the presence of such Director for the purpose of determining a quorum.

(f) The presiding officer of Directors' meetings shall be the President. In the absence of the President, the Directors present shall designate one of their number to preside.

(g) The order of business at a Directors' meeting shall be:

(1) calling of roll;
(2) proof of due notice of meeting;
(3) reading and disposal of any unapproved minutes;
(4) reports of officers and committees;
(5) election of officers (if necessary)
(6) unfinished business;
(7) new business; and
(8) adjournment.

(h) The Directors may adopt any resolution by an instrument in writing, signed by all of the then qualified and acting Directors, provided there then be at least two (2) in number, and any such resolution, when so executed, shall have the force and validity of a resolution adopted at any regular or special meeting.

(i) All minutes and records of actions of the Directors, and all records pertaining to operations of the Association, shall be kept at the management office or at such place as may be designated by the Board of Directors, and shall be available to members for inspection at all times during normal business hours.

6. Powers and Duties of the Board of Directors.

(a) All of the powers and duties of the Association existing under the Planned Unit Development Act, the Declaration, the Charter, and these Bylaws shall be exercised exclusively by the Board of Directors, its agents, contractors, or employees, subject only to approval by Unit Owners when such is specifically required. Compensation of employees of the Association shall be fixed by the Directors. A Director may be an employee of the Association, and a contract for management of the Development may be entered into with a Director. The Board of Directors is specifically charged with the responsibility of providing for the care and upkeep of all Common Elements and certain Limited Common Elements of the Planned Unit Development pursuant to the provisions of the Declaration. Specifically included in the foregoing general powers of the Board of Directors are the following powers and duties, which are listed by way of enumeration and not by limitation:

(1) To elect and remove the officers of the Association;

(2) To administer the affairs of the Association and the Planned Unit Development property;

(3) To designate and/or remove, subject to the terms and conditions of the Declaration relating to the professional management of the Development, the services of an agent, hereinafter sometimes called the "Managing Agent", to maintain, repair, replace, administer and operate the Development or any part thereof for all the Unit Owners upon such terms and for such compensation and authority as the Board of Directors may approve;

(4) To formulate policies for the administration, management and operation of the Development and the Common Elements;

(5) To adopt rules and regulations, with written notice thereof to all Unit Owners, governing the administration, management, operation and use of the Development property and the Common Elements, and to amend such rules and regulations from time to time;

(6) To provide for the maintenance, repair, and replacement of the Common Elements and Limited Common Elements as required by the Declaration, to make payments therefor, and to approve payment vouchers or to delegate such approval to the officers or Managing Agent. Notwithstanding this provision, the Unit Owner or Unit Owners benefitting from specific Limited Common Elements shall pay for the maintenance, upkeep, and repair of these Limited Common Elements and shall be responsible for maintaining and paying for fire, hazard, liability and other types of insurance such Unit Owner or Owners deems necessary to insure their interest in the Limited Common Elements benefiting their Unit and their Unit. The Owner or Owners of Unit A shown on the Plan recorded herein as Exhibit B shall be responsible for maintaining the Limited Common Elements designated on said Plan of "limited common areas". The Owner or Owners of Unit B on the Plan recorded herewith as Exhibit B shall be responsible for maintaining the Limited Common Elements designated on said plan as "limited common areas". In the event any Owner or Owners fails to properly maintain their portion of the Limited Common Elements, the Association may, at it discretion, assume such responsibility and, in such instance, the affected Unit Owner or Owners shall reimburse the Association for any expense incurred by the Association within ten (10) days of receipt of an invoice from the Association for such expense.

(7) To provide for the designation, hiring and removal of employees and other personnel, including accountants and attorneys, and to engage or contract for the services of others, and to make purchases for the maintenance, repair, replacement, administration, management and operation of the Planned Unit Development property and the Common Elements, and to delegate any such powers to the Managing Agent or any employees of the Managing Agent);

(8) To appoint committees of the Board and to delegate to such committees the Board's authority to carry out certain duties of the Board of Directors;

(9) To determine the Fiscal year of the Association and to change said fiscal year from time to time as the Board of Directors deems advisable;

(10) To fix the estimated annual budgets, and to provide the manner of assessing and collecting From Unit Owners the respective shares of such estimated expenses, as hereinafter provided;

(11) To enter into any lease agreement for lease for lease of premises suitable for use as guest or custodian apartments, upon such terms as the Board of Directors may approve;

(12) To borrow money for the purpose of repair or restoration of Common Elements without the approval of the members of the Association

(13) To secure insurance policies as required by the Declaration and in this regard, annually to review the amounts of coverage afforded by such policy or policies.

Notwithstanding this provision, the Association shall not be required to obtain any form or policy of insurance to provide coverage for any hazard related to any Limited Common Elements.

(14) To maintain or defend any action in any court or other proceeding on behalf of the Unit Owners which arises in connection with the Common Elements, including but not limited to condemnation or eminent domain actions;

(15) Unless otherwise provided herein or in the Declaration, to comply with the instructions of a majority of Unit Owners as expressed in resolutions duly adopted at any annual or special meeting of Unit Owners;

(16) To exercise all other powers and duties of Unit Owners as a group referred to in the Horizontal Property Act, in the Declaration or these Bylaws.

(17) To grant permits, licenses and easements over the Common Elements for utilities, roads, and other purposes reasonably necessary or useful for the proper maintenance or operation of the Development.

(b) Specifically, whenever in these Bylaws or in the Declaration the Association is given the power to take any action, it is the intention of such instruments that the Board of Directors shall act for the Association in all cases, except to the extent that it is expressly provided that action may be taken upon vote of the Unit Owners.

(c) Nothing in these Bylaws shall be considered to grant to the Board of Directors, the Association, or to the officers of the Association, any powers or duties which, by law, have been delegated to the Unit Owners.

7. Officers.

(a) The executive officers of the Association shall be a President, who shall be a Director and a Secretary-Treasurer who shall also be a board member, all of whom shall be elected annually by the Board of Directors and who may be removed by vote of the Directors at any meeting. The President shall not also be the Secretary-Treasurer. The Board of Directors may from time to time elect other officers to exercise such powers and duties as the Board shall find to be required to manage the affairs of the Association. Compensation, if any, of officers shall be fixed by the Board of Directors.

(b) The President shall be the Chief Executive Officer of the Association. He shall have all of the powers and duties which are usually vested in the office of president of an association, including, but not limited to, the power to appoint committees from among the members from time to time, as he may, in his discretion, determined appropriate, to assist in the conduct of affairs of the Association.

(c) The Secretary-Treasurer shall keep the minutes of all proceedings of the Directors and the members. He/She shall attend to the giving and serving of all notices to the members and Directors and other notices required by law. He/She shall keep the records of the Association and shall perform all other duties incident to the office of secretary of an association and as may be required by the Directors or the President.

(d) In the event the Developer or its designee serves as any Officer of the Association, neither the Developer nor its designee may be removed from office until Developer has sold the two (2) Units in the Development.

8. Indemnification.

(a) To the extent not covered by insurance, the Association shall indemnify and hold harmless each of its directors and officers, each member of any committee appointed pursuant to the Bylaws of the Association, the Board of Directors and the Developer, against all contractual and other liabilities to others arising out of contracts made by or other acts of such directors, Board, officers, committee members or Developer, on behalf of the Unit Owners, or arising out of their status as directors, Board, officers, committee members or Developer, unless any such contract or act shall have been made fraudulently or with gross negligence or criminal intent. It is intended that the foregoing indemnification shall include indemnification against all costs and expenses (including, but not limited to, counsel fees, amounts of judgments paid and amounts paid in settlement: reasonably incurred in connection with the defense of any claim, action, suit or proceeding, whether civil, criminal, administrative other, in which any such director, officer, Board, committee member or Developer may be involved by virtue of such persons being or having been such director, officer, Board, committee member, or Developer provided, however, that such indemnity shall not be operative with respect to:

(1) any matter as to which such person shall have been finally adjudged in such action, suit or proceeding to be liable for gross negligence or fraud in the performance of his duties as such director, officer, Board, committee member, or Developer, or

(2) any matter settled or compromised, unless the Board determines there is not reasonable ground for such persons being adjudged liable for gross negligence or fraud in the performance of his duties as such director, officer, Board, committee member, or Developer.

(b) To the extent that the Developer or a member of the Board of Directors or an officer of the Association or a member of any committee appointed pursuant to the Bylaws of the Association has been successful on the merits or otherwise in defense of any action, suit or proceeding referred to in subparagraph (a) or in defense of any claim, issue or matter therein, he shall be indemnified against expenses (including attorney's fees) actually and reasonably incurred by him in connection therewith

(c) Expenses incurred in defending a civil or criminal action, suit or proceeding may be paid by the Association in advance of the final disposition of such action, suit or proceeding as authorized by the Board of Directors in the specific case upon receipt of an undertaking by or on behalf of the person or entity seeking such indemnification or payment in advance to repay such amount unless it shall ultimately be determined that he is entitled to be indemnified by the Association as authorized in this Paragraph 8.

(d) The Association and the Board shall have the power to raise and the responsibility for raising, by special assessment or otherwise, any sums required to discharge its obligations under this Paragraph, provided, however, that the liability of any Unit Owner arising out of any contract made by or other acts of the directors, Board, officers, members of such committees, or Developer, or out of the aforesaid indemnity in Favor of the directors, Board, officers, members of such committees, or Developer shall be limited to such proportion of the total liability hereunder as said Unit owner's percentage of interest in the Common Elements, bears to the total percentage

202509040070727

interest of all the Unit Owners in the Common Elements. Every agreement made by the directors, Board, officers, members of such committee Developer or by the Managing Agent on behalf of the Unit owners shall provide that the directors, Board, officers, members of such committees, Developer or the Managing Agent, as the case may be, are acting only as agents for the Unit owner and shall have no personal liability thereunder (except as Unit Owners), and that each Unit Owner's liability thereunder shall be limited to such proportion of the total liability thereunder as his percentage of interest in the Common Elements bears to the total percentage interest of all Unit Owners in the Common Elements. The indemnification provided by this Paragraph 8 shall not be deemed exclusive of any other rights to which those seeking indemnification may be entitled under any statute, agreement, vote of members of the Association or disinterested members of the Board of Directors or otherwise, both as to action in his official capacity and as to action in another capacity while holding such office. Such right to indemnification shall continue as to a person or entity who has ceased to be Developer or a member of the Board of Directors, officer of the Association or a member of such committee, and shall inure to the benefit of the heirs, executors, administrators, successors and assigns of such person or entity.

9. Assessments.

(a) An annual assessment may be made every twelfth (12th) month or as otherwise determined by the Board, and, if made shall be payable in twelve (12) equal payments due on the first day of each month of the year for which the assessment is made. The Board shall provide the Unit Owners with a copy of the proposed Association budget at least twenty (20) days prior to the adoption of such budget. If an annual assessment is not made as required, an assessment shall be presumed to have been made in the same amount as the immediately preceding annual assessment.

(b) If a Unit Owner shall be in default in the payment of an installment upon an assessment, the Board of Directors may accelerate the remaining installments of the assessment upon notice thereof to the Unit Owner, and thereupon the unpaid balance of the assessment shall come due upon the date stated in the notice, but not less than ten (10) days after delivery thereof to the Unit Owner, or not less than twenty (20) days after the mailing of such notice to him by registered or certified mail, whichever shall first occur.

(c) In the event that during the course of any year it shall appear to the Board of Directors that the annual assessment, payable monthly, determined as aforesaid, is insufficient or inadequate to cover the estimated Common Expenses for the remainder of such year, then the Board of Directors shall prepare and approve a supplemental budget covering the estimated deficiency for the remainder of such year, copies of which supplemental budget shall be Furnished to each Unit Owner, and thereupon a supplemental assessment shall be made to each Unit Owner for his proportionate share of such supplemental budget, and such supplemental assessment shall be paid in a time and manner directed by the Board of Directors.

(d) The depository of the Association shall be such bank or banks as shall be designated from time to time by the Directors and in which the moneys of the Association shall be deposited. Withdrawal of moneys from such accounts shall be only by checks signed by such persons as are authorized by the Directors. The Directors may contract with a Managing Agent to provide that the Managing Agent shall collect assessments From Unit Owners and other moneys of the Association and disburse Association Funds pursuant to the terms of such contract: provided, however, all

202509040070727

employees of the Managing Agent handling or responsible for Association funds must be covered by fidelity bonds as set forth below in subparagraph (f). The signatures of two officers of the Association or in the event a Managing Agent is employed, the Signatures of at least one Board member and one management employee specified in the contract, shall be required to sign any check in excess of $1,000.00. All reserve funds of the Association shall be kept in a separate bank account and all checks written on such account shall be signed by at least two officers of the Board or the Managing Agent. If there is no Managing Agent, the signatures of two officers shall be sufficient.

(e) An audit of the accounts of the Association shall be made annually by a certified public accountant, and a copy of the report shall be furnished to each member not later than one hundred twenty (120) days following the year for which the report is made.

(f) Fidelity bonds may be required by the Board of Directors from all persons handling or responsible for Association funds in the event the Association accumulates more than $10,000.00 in funds in its accounts. The amount of such bonds shall be determined by the Directors, but shall be at least one-fourth (1/4) of the amount of the total annual assessments against members for Common Expenses plus the amount of the reserve account. The premiums on such bonds shall be paid by the Association. The Managing Agent shall be required to provide satisfactory evidence that all employees handling Association funds are protected by a bond naming the Association as the insured.

(g) The Board of Directors shall cause to be kept detailed and accurate records in chronological order of its receipts and expenditures affecting the Common Elements, specifying and itemizing the Common Expenses incurred. Payment vouchers may be approved in such manner as the Board of Directors may determine.

(h) The Board shall, upon receipt of ten (10) days written notice to the Association and upon payment of a reasonable fee, furnish any Unit Owner a statement of his accounts setting forth the amount of any unpaid assessment or other charges due and owing from such Unit Owner.

(i) No assessments whatsoever shall be paid by the Developer.

10. Rules and Regulations. The Directors are expressly empowered to adopt and promulgate, from time to time, reasonable rules and regulations governing the use of the Units and the common areas, including the imposition of penalties for violation thereof. All such rules and regulations shall be binding rules and regulations of the Association unless rejected by a resolution adopted at a meeting of the members or by a writing signed by members representing all of the votes of the Association. The Directors shall give written notice to all members of the adoption of any new rules and regulations or of the amendment of any existing rule or regulation.

11. Amendment. These Bylaws may be amended, at a regular or special meeting of the members, by a vote of a majority of a quorum of members in person or by proxy. Any proposed amendment in these Bylaws shall require written notice of the proposed amendment to be delivered to members of the Association in writing at lease fifteen (15) days prior to any meeting at which the subject amendment will be considered. Should Developer secure underwriting approval from the Federal Housing Administration (FHA) and/or the Veterans Administration (VA) and as long as there

is a Class "B" Membership, the amendment of these Bylaws will require the prior written approval of the Federal Housing Administration (FHA) and/or the Veterans Administration (VA).

12. Mortgagee Approvals. Any and all amendment rights eligible for approval above shall be subject to the following conditions and restrictions:

Amendments of a material nature must be agreed to by members who represent at least one hundred per cent (100%) of the total allocated votes in the Homeowner's Association. In addition thereto, approval must be obtained from eligible mortgage holders who represent at least fifty one percent (51%) of the votes of Unit that are subject to mortgages held by eligible holders (eligible mortgage holders shall be defines as those holders of a first mortgage on a Unit who have requested the Homeowner's Association to notify them on any proposed action that requires the consent of a specified percentage of eligible mortgage holders) A change to any of the following shall be considered under this Section, as material:

1. Voting Rights.
2. Assessments, assessment liens, or the priority of assessment liens.
3. Reserve for maintenance, repair and replacement of common areas.
4. Responsibility for maintenance and repairs.
5. Reallocation of interest in the common areas or right to their use.
6 Redefinition of unit boundaries.
7. Conversion of units into common areas or vice versa.
8. Expansion or contraction of the project or the addition, annexation or withdrawal of property to or from the project.
9. Insurance or fidelity bond changes.
10. Leasing of units.
11. Imposition of any restriction on a unit-owners right to sale or transfer his or her property.
12. A decision by the Homeowner's Association to establish self-management when professional management has been required previously by the project's documents or by an eligible mortgage holder.
13. Restoration and repair of the project (after a hazard damage or partial condemnation, in a manner other than specified in the project documents.
14. Any action to terminate the legal status of the project after substantial destruction or condemnation occurs.
15. Any provisions that expressly benefit mortgage holders, insurers or guarantors.

13. Condemnation. Should the unit owners consider termination of the legal status of 3433 STOKESMONT ROAD COMMONS Homeowner's Association, Inc., for any reason other than the substantial destruction or condemnation of the Association property, eligible mortgage holders, as heretofore defined, that represent all of the mortgaged units must agree to said termination of said legal status. Each eligible mortgage holder shall be given written notification of said intent to terminate the legal status of the Association and shall have thirty (30) days in which to respond to said notice. An eligible mortgage holder who fails to submit a response to said written proposal for amendment with thirty (30) days after it receives proper notice of the proposal shall be deemed to assent to said amendment, providing that said notice was delivered by certified or registered mail, with a return receipt requested.

These Bylaws may be amended or modified from time to time by action or approval of all of the Unit Owners, except as is otherwise provided herein. Such amendment shall be recorded in the Office of the Register's Office of Davidson County, Tennessee.

14. Amendments. These Bylaws may be amended in the following manner:

(a) Notice of the subject matter of a proposed amendment shall be included in the notice of any meeting at which a proposed amendment is considered.

(b) A resolution adopting a proposed amendment may be proposed by either the Board of Directors or by the members of the Association. Directors and members not present in person or by proxy at the meetings to consider the amendment may express their approval in writing, providing such approval is delivered to a Board member or management agent prior to the meeting. Such approvals must be by all of the votes of the eligible voting membership of the Association.

(c) No amendment shall discriminate against any Unit Owner or against any Unit or class or group of Units unless the Unit Owners so affected shall consent. No amendment shall change any Unit, nor the share in the Common Elements appurtenant to it, nor increase the Unit Owner's share of the Common Expenses, nor the method of assessment for Common Expenses, nor change the voting rights of members. unless the record owner of the Unit concerned and all record owners of liens thereon shall join in the execution of the amendment giving their written approval.

(d) A copy of each amendment shall be certified by the President and Secretary of the Association as having been duly adopted and shall be effective upon recording in the Register's Office for Davidson County, Tennessee.

(e) The Bylaws may not be amended by any person or entity except the Developer until the Developer has sold or otherwise conveyed both Units.

15. Parliamentary Rules. Roberts' Rules of Order (latest edition) shall govern the conduct of the Association meeting when not in conflict with the Declaration, the Charter, or these Bylaws.

16. Definition of Terms. The terms used in these Bylaws, to the extent they are defined therein, shall have the same definition as set forth in the Declaration. The term "member" as used in these Bylaws, means "Unit Owner," as defined in the Declaration.

17. Developer's Right to Waive. The Developer may waive in writing any power, duty, or position it may have pursuant to these Bylaws.

18. Compliance with Statute. These Bylaws are set forth to comply with the requirements of the Tennessee Horizontal Property Act as stated in Chapter 27 of Title 66, Tennessee Code Annotated, as it may be amended from time to time. In case any of these Bylaws conflict with the provisions of said statute, it is hereby agreed and accepted that the provisions of the statute will apply.

The foregoing Bylaws are hereby adopted as the Bylaws of 3433 STOKESMONT ROAD COMMONS Homeowner's Association, Inc. by the undersigned as of September 4, 2025.

Developer

3433 Stokesmont Rd, LLC

BY: Donald Berschback
ITS: Member

STATE OF TENNESSEE)
COUNTY OF Sumner)

Personally, appeared before me, the undersigned, a Notary Public in and for said County and State, Donald Berschback, with whom I am personally acquainted (or proved on the basis of satisfactory evidence), and who acknowledged that he executed the within instrument for the purposes therein contained.

Witness my hand and seal this 4 day of September, 2025.

JOHN C BOBBITT
STATE OF TENNESSEE NOTARY PUBLIC
COUNTY OF SUMNER

Notary Public

My Commission Expires: 12-1-27

EXHIBIT D

THIS INSTRUMENT WAS PREPARED BY:
John C. Bobbitt
BPR #037379
101 Springhouse Ct., Ste 202
Hendersonville, TN 37075

ATTORNEY'S CERTIFICATE

This document is intended to serve as the attorney's opinion which is required under the terms of Tennessee Code Annotated Section 66-27-103. The undersigned, John C. Bobbitt, an attorney licensed to practice law in the State of Tennessee, hereby declares that upon the proper recording of this certificate and the following additional documents, all legal requirements for the creation of a Planned Unit Development under the terms of the Tennessee Horizontal Property Act, Tennessee Code Annotated, Tennessee Code Annotated Section 66-27-101 et seq., will have been met.

1. The Declaration establishing 3433 STOKESMONT ROAD COMMONS, a Planned Unit Development.

2. Bylaws of 1117 3433 STOKESMONT ROAD COMMONS Homeowner's Association, Inc., a non-profit owner's corporation.

3. The Plan for the 3433 STOKESMONT ROAD COMMONS, a Horizontal Property Regime, attached as Exhibit B hereto.

4. The Charter of the 3433 STOKESMONT ROAD COMMONS Homeowner's Association, Inc., a non-profit owner's corporation.

Witness my hand this the 4 day of September, 2025.

John C. Bobbitt
BPR #037379

EXHIBIT E

MAINTENANCE RESPONSIBILITY SUMMARY

	UNIT OWNER	ASSOCIATION
Air conditioner \ furnace \ water heater	X	
Kitchen appliances	X	
Water leaks (roof, windows)	X	
Structural integrity of each unit	X	
Common Ground (not classified or limited)	X	
Driveway	X	
Front and Rear Steps	X	
Exterior doors (repairs \ replacements)	X	
Interior maintenance	X	
Electrical connections and wiring	X	
Garage	X	
Mailboxes	X	
Plumbing (outside wall to meter)	X	
Plumbing (interior lines)	X	
Painting (exterior - all surfaces)	X	
Patio\Balcony	X	
Roof \ gutter (repair \ replace)	X	
Sidewalks	X	
Siding \ exterior trim (repair \ replacement)	X	
Trees (Common Area)	X	
Lawn mowing \ tree and scrub trimming	X	
Garbage pick-up	X	
Exterior lighting	X	
Windows \ sliding doors \ screens\doors	X	
Anything not shown on this chart		X

Certificate of Authenticity

I, Joshua A. Terry, do hereby make oath that I am a licensed attorney and/or the custodian of the original version of the electronic document tendered for registration herewith and that this electronic document is a true and exact copy of the original document executed and authenticated according to law on 9/4/2025.

Affiant Signature – Joshua A. Terry

9/4/2025

Date

State of Tennessee

County of Williamson

Sworn to and subscribed before on 9/4/2025.

Notary Public

My Commission Expires: 5-10-27

KATHLEEN WILLIAMS
TENNESSEE NOTARY PUBLIC
COUNTY OF WILLIAMSON