
Plan of McGavock's Town North Nashville.

Scale - 160 feet Per - Inch.

Note:
Blue are 45 irregular lots without Elizabeth Park and 3 1/2 square lots.

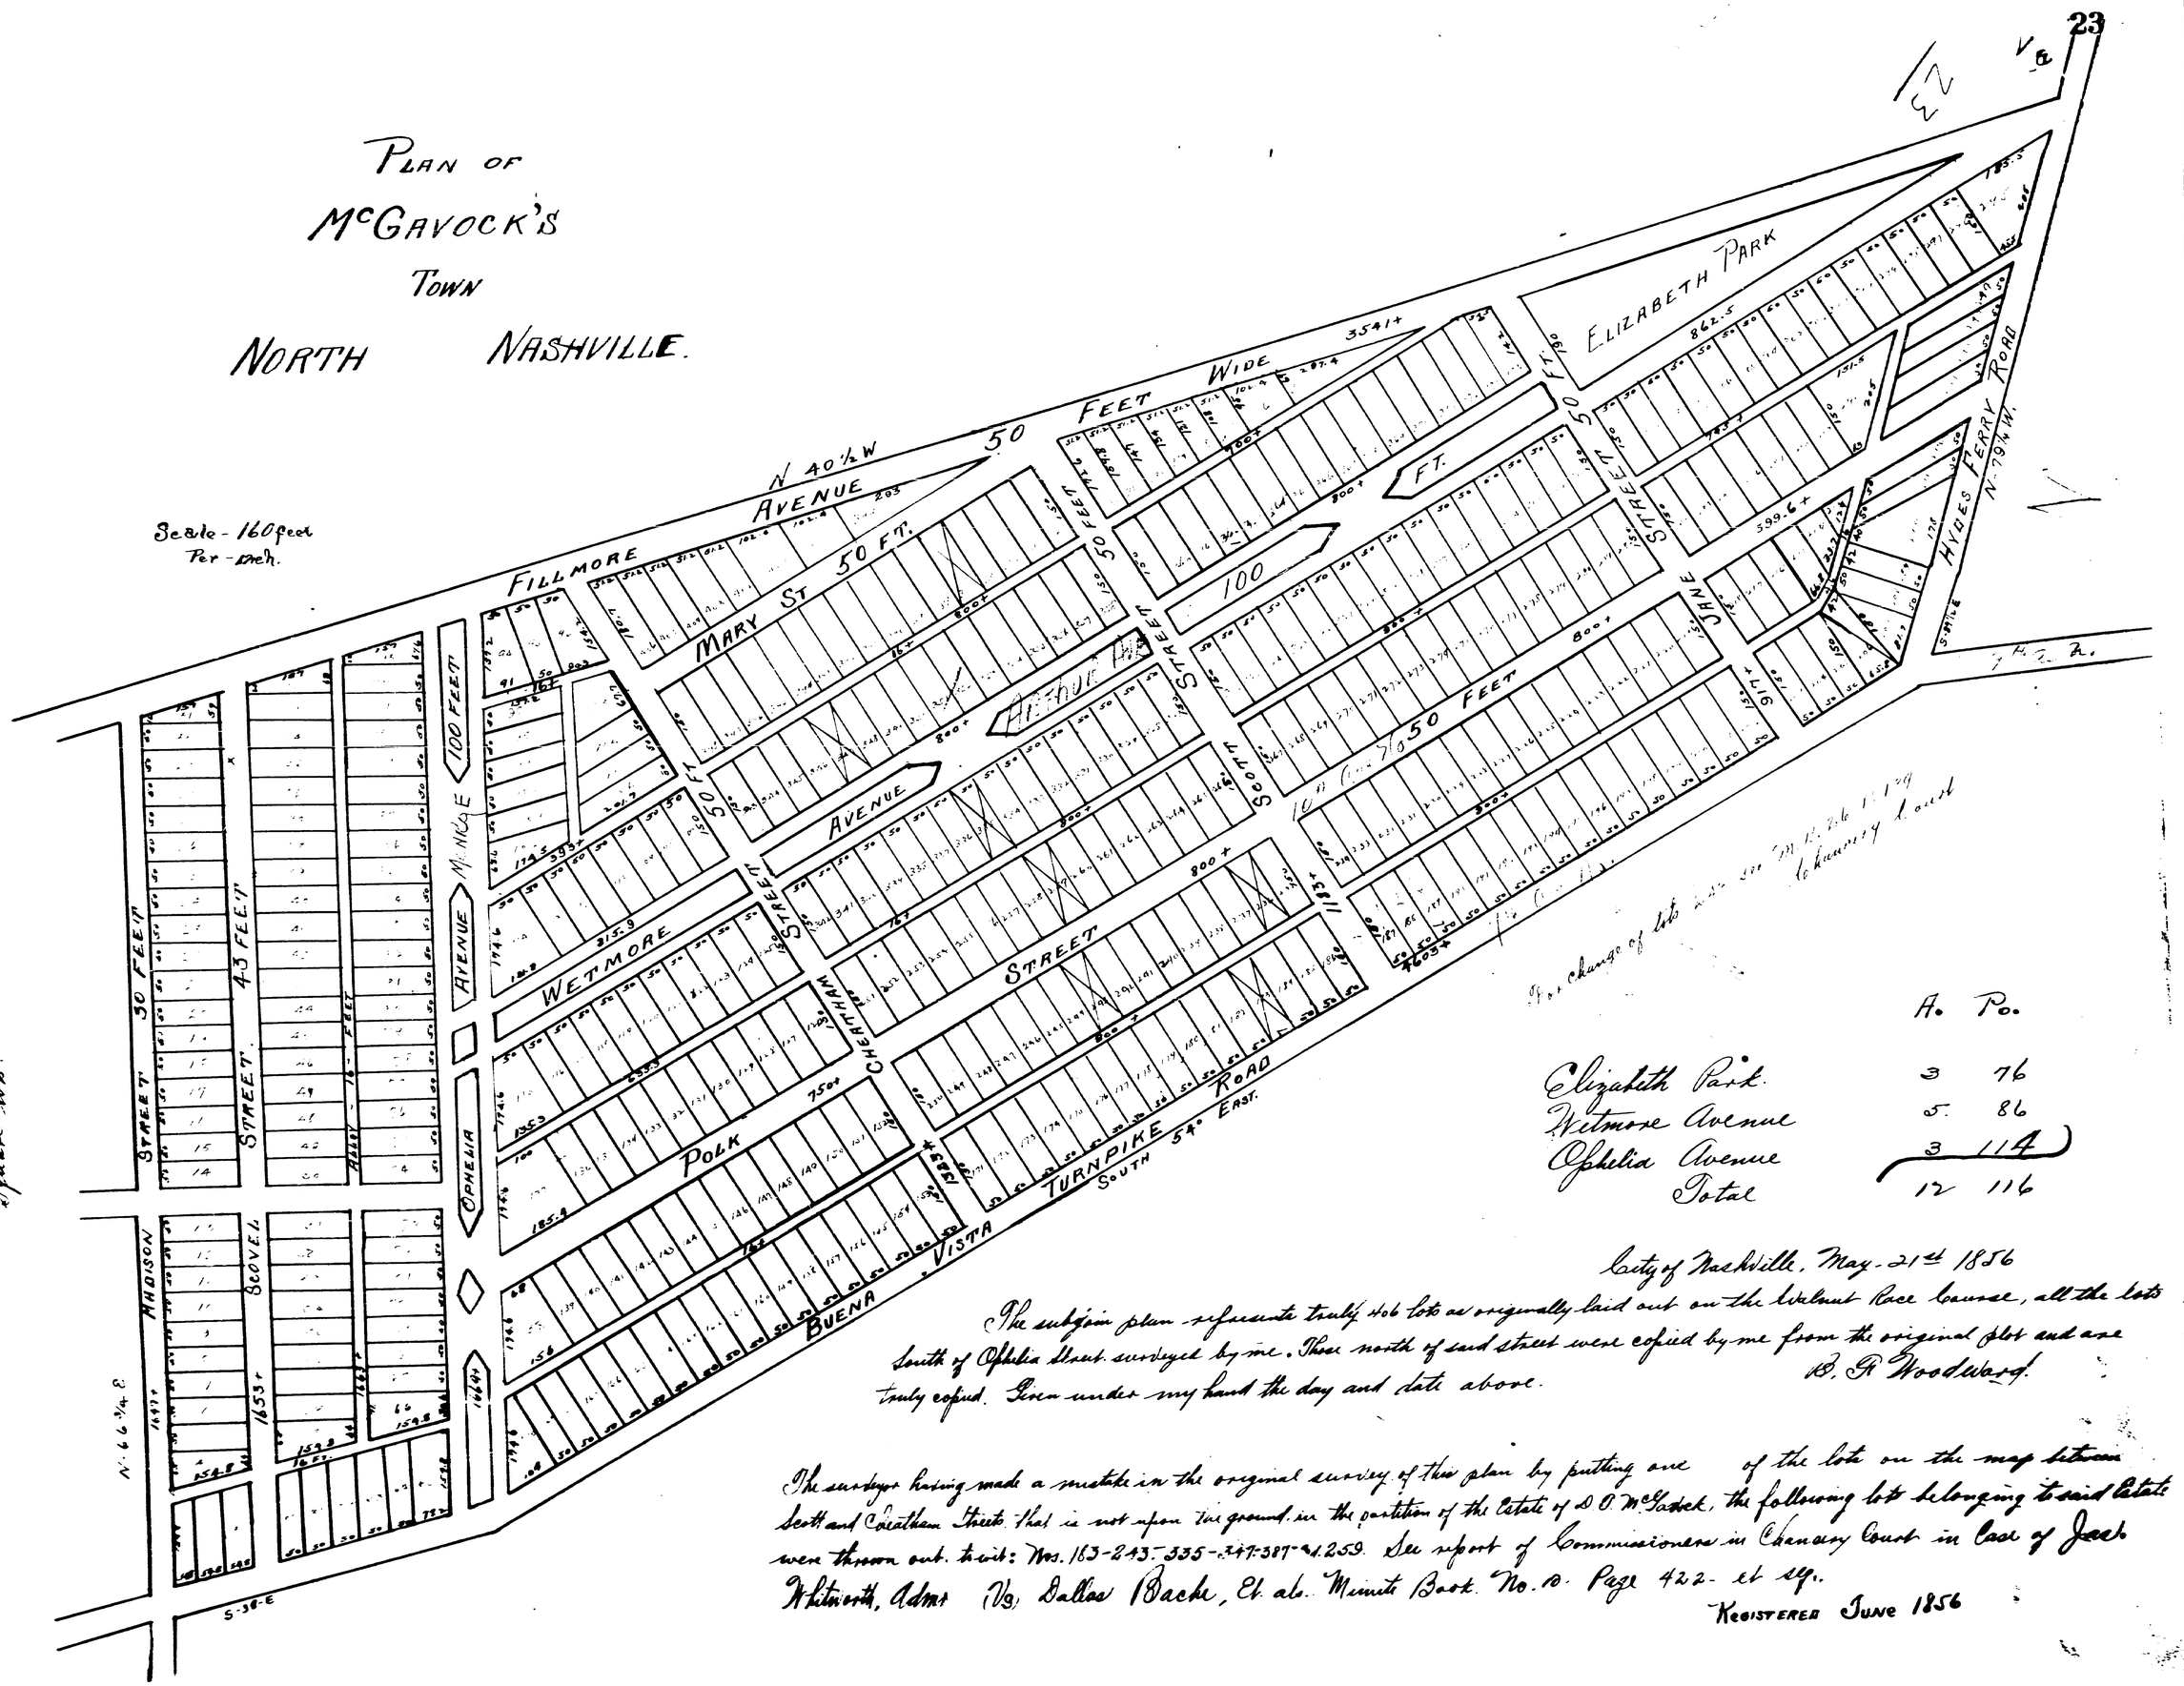

For change of lots see M.B. No. 1 Pg 129 Chancery Court

	A.	Po.
Elizabeth Park	3	76
Wetmore Avenue	5	86
Ophelia Avenue	3	114
Total	12	116

City of Nashville, May 21st 1856

The subjoin plan represents truly 406 lots as originally laid out on the Walnut Race Course, all the lots South of Ophelia Street surveyed by me. Those north of said street were copied by me from the original plot and are truly copied. Given under my hand the day and date above.

B. R. Woodward

The surveyor having made a mistake in the original survey of this plan by putting one of the lots on the map between Scott and Cheatham Streets that is not upon the ground, in the partition of the Estate of D. C. McGavock, the following lots belonging to said Estate were thrown out, to wit: Nos. 183-243-335-347-387-421-259. See report of Commissioners in Chancery Court in Case of Jack Whitworth, Admr (Vs) Dallas Bache, Et. al. Minute Book No. 10. Page 422- et seq.

Registered June 1856