
REVISED PARMA HEIGHTS

SECTION II

6TH CIVIL DISTRICT DAVIDSON CO.
TENNESSEE
SCALE: 1"=100'

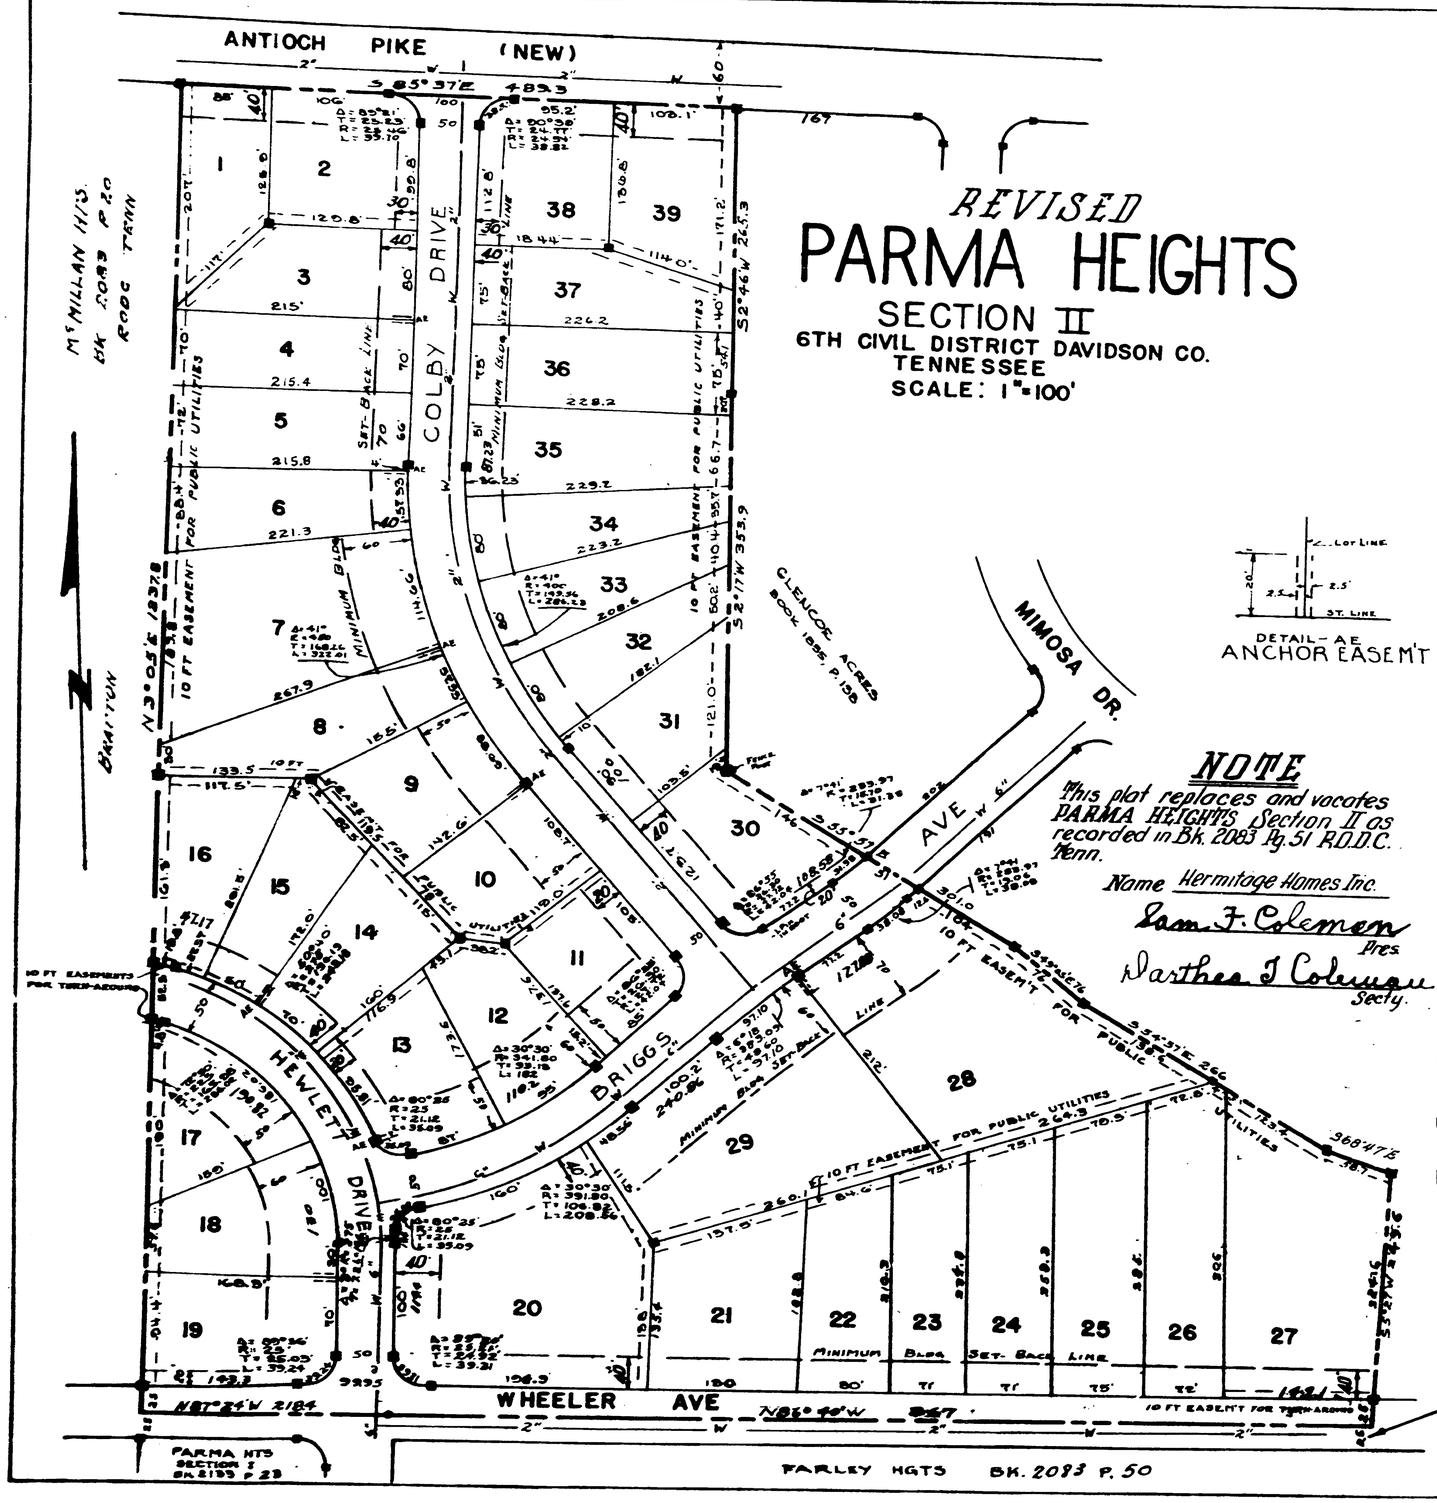

DETAIL-AE
ANCHOR EASEM'T

NOTE

This plat replaces and vacates PARMA HEIGHTS Section II as recorded in Bk. 2083 Pg. 51 R.O.D.C. Tenn.

Name Hermitage Homes Inc.
Sam F. Coleman Pres.
Marthea J Coleman Secty.

OWNER'S CERTIFICATE

WE HEREBY CERTIFY THAT WE ARE THE OWNERS & ADOPT THE PLAN OF SUBDIVISION OF THE PROPERTY AS SHOWN HEREON & DEDICATE ALL PUBLIC WAYS & EASEMENTS AS NOTED. NO LOT OR LOTS AS SHOWN HEREON SHALL AGAIN BE SUBDIVIDED, ALTERED, RE-SUBDIVIDED, OR CHANGED SO AS TO PRODUCE LESS AREA THAN HEREBY ESTABLISHED UNTIL A SYSTEM OF SEWERS HAS BEEN INSTALLED & MADE AVAILABLE TO SUCH LOT OR LOTS, OR OTHERWISE APPROVED BY THE DAVIDSON COUNTY PLANNING COMMISSION & THE HEALTH OFFICERS, & UNDER NO CONDITION SHALL SUCH LOT, OR LOTS, BE SUBDIVIDED, RE-SUBDIVIDED ALTERED, OR CHANGED SO AS TO PRODUCE LESS AREA THAN PRESCRIBED BY THE COVENANT RESTRICTION RUNNING WITH THE TITLE TO THE PROPERTY.

NAME Hermitage Homes Inc.
BY Sam F. Coleman
TITLE President
Marthea J Coleman Sec.
Lora Ella Preston
Leroy Preston Lots 1+2
Bruce W. Hunt Lot 5
L. A. Hardaway Lots 6, 34+35
Walter Thorn Jr.
Wilhelmina Scarbrough Thorn Lot 4

SUBDIVISION NO. 52 — 89

COMMISSION'S APPROVAL

APPROVED BY THE DAVIDSON COUNTY PLANNING COMMISSION
BY Wm. A. Pitts
DATE December 16, 1953

SURVEYOR'S CERTIFICATE

I HEREBY CERTIFY THAT THIS PLAT IS CORRECT & APPROVED MONUMENTS SHOWN THUS "■" HAVE BEEN PLACED AS INDICATED.

NAME Stephen A. Draper - Surveyor
NASHVILLE, TENN.

RECORD

RECORDED Dec. 17, 1953 BOOK 2083 PAGE 71
THE REGISTERS OFFICE DAVIDSON COUNTY TENN

NOTE
For Dedication of Southerly Half of Wheeler Ave See FARLEY HGTS. Book 2083 Page 50 R.O.D.C. Tenn.