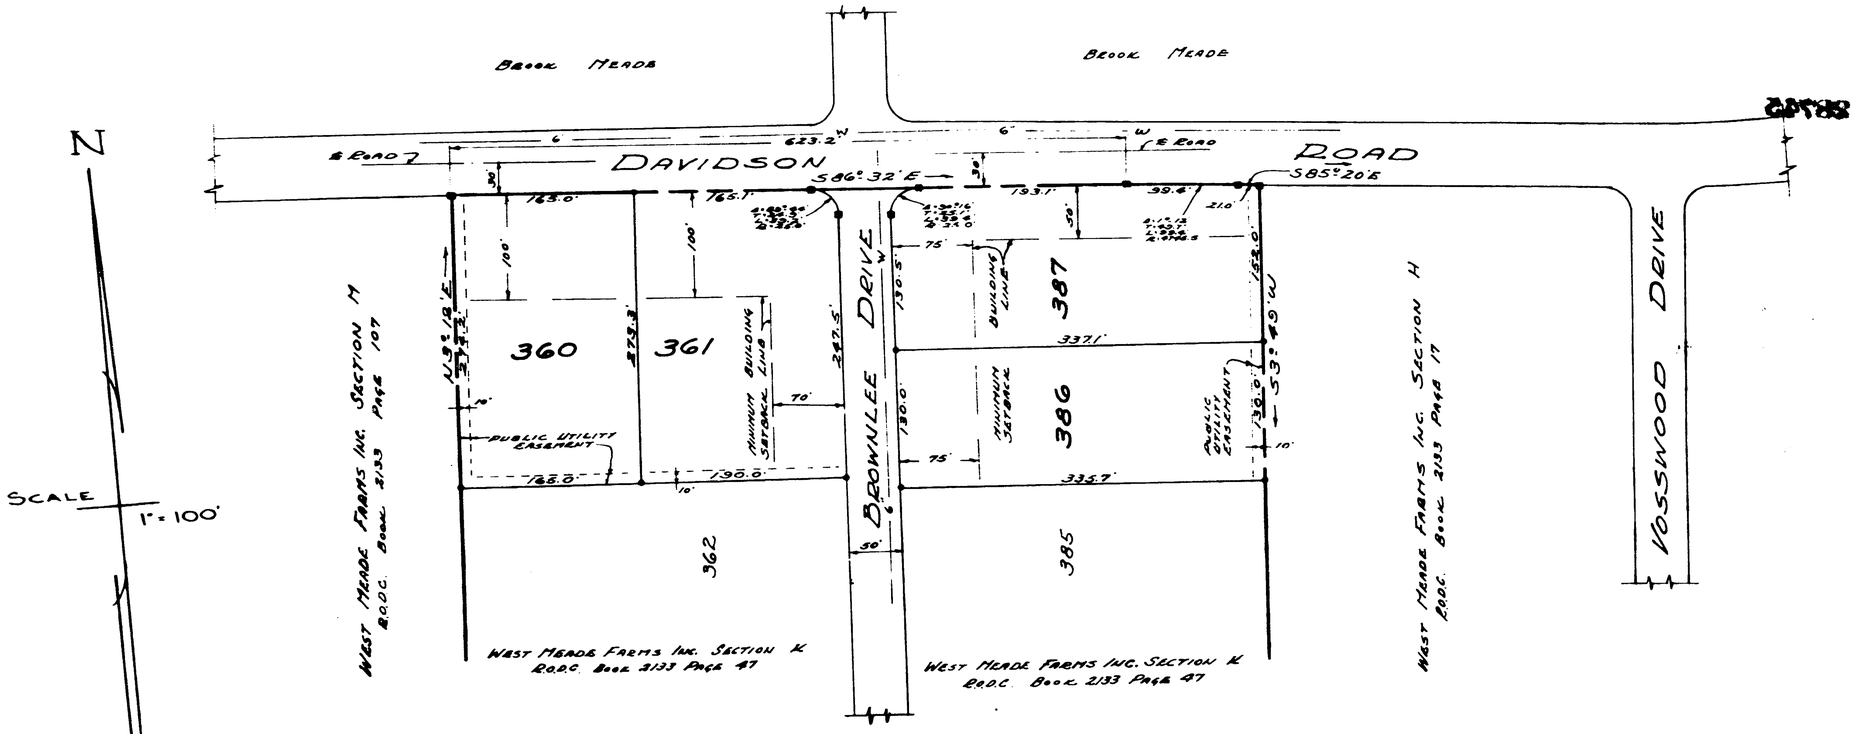


OWNER'S CERTIFICATE

WE HEREBY CERTIFY THAT WE ARE THE OWNERS AND ADOPT THE PLAN OF SUBDIVISION OF THE PROPERTY AS SHOWN HEREON AND DEDICATE ALL DRIVES, PARKS AND EASEMENTS AS NOTED, TO LOT AND LOTS AS SHOWN HEREON SHALL REMAIN OF SUBDIVIDED, BOUNDARIES ALTERED OR CHANGED SO AS TO PRODUCE LESS THAN THOSE ESTABLISHED UNTIL A SYSTEM OF SEWERS IS INSTALLED AND PUBLIC ACCESS IS TAKEN OF SAID LOTS OR OTHERWISE APPROVED BY THE GOVERNING AUTHORITY HAVING CONTROL AND THE HEALTH OFFICER AND SUCH SEWERS SHALL HAVE BEEN ACCEPTED BY SAID GOVERNING AUTHORITY AS TO AMOUNT, LINE AND GRADE. ALL LOTS ARE SUBJECT TO ANY COVENANT RESTRICTION RUNNING WITH THE TITLE TO THE PROPERTY.

NAME WEST MEADE FARMS, INC.
BY E. Lee Scott Jr.
TITLE PRESIDENT
DATE 8-10-54

ENGINEER'S CERTIFICATE

WE HEREBY CERTIFY THAT THE PLAT SHOWN HEREON IS CORRECT AND THAT MONUMENTS SHOWN THUS "■" HAVE BEEN PLACED AS INDICATED.

NAME W. W. Turner Co.
BY W. W. Turner, Owner 8-10-54

SUBDIVISION No. 54-84

COMMISSION'S APPROVAL

APPROVED BY THE DAVIDSON COUNTY PLANNING COMMISSION
BY Wm. A. Butler
ENGINEER-SECRETARY
DATE August 16, 1954

RECORDED August 18, 1954 BOOK 2083 PAGE 107
REGISTERS OFFICE DAVIDSON COUNTY TENNESSEE

LEGEND

—— W —— W —— WATER LINE
— — — — — — SUBDIVISION BOUNDARY
● IRON PIN x MONUMENT (IRON PIN IN CONCRETE)
■ CONCRETE MONUMENT (PRECAST WITH CAP)

PLAN OF
WEST MEADE FARMS INC.
SECTION "Y"

(BEING A RESUBDIVISION OF THE AREAS MARKED RESERVED ON THE PLAN OF WEST MEADE FARMS INC. - SECTION "K" R.O.D.C. BK. 2133 PG. 47)

8TH CIVIL DISTRICT - DAVIDSON COUNTY TENNESSEE

SCALE: 1" = 100'

(2)
8-11-54
JOB NO. 10

W.W. TURNER COMPANY - ENGINEERS
NASHVILLE - TENNESSEE