37.8 Ac. ±

OWNERS CERTIFICATE

WE HEREBY CERTIFY THAT WE ARE THE OWNERS OF THE PROPERTY SHOWN HEREON AS IS DESCRIBED IN BOOK 3201 PAGE 183 R.O.D. TENNESSEE AND ADOPT THIS PLAN OF SUBDIVISION WITH OUR FREE CONSENT. ALL STREETS, ALLEYS AND PUBLIC WAYS AND EASEMENTS ARE HEREBY DEDICATED TO PUBLIC USE. NO LOT OR LOTS AS SHOWN HEREON SHALL AGAIN BE SUBDIVIDED, RESUBDIVIDED, ALTERED OR CHANGED SO AS TO PRODUCE LESS AREA THAN HEREBY ESTABLISHED UNTIL OTHERWISE APPROVED BY THE METROPOLITAN PLANNING COMMISSION AND UNDER NO CONDITION SHALL SUCH LOT OR LOTS BE MADE TO PRODUCE LESS AREA THAN PRESCRIBED BY THE RESTRICTIVE COVENANT AS OF RECORD IN BOOK _____ PAGE _____ R.O.D.C. TENN. RUNNING WITH THE TITLE TO THE PROPERTY

FINN BUILT HOMES

BY A. D. Finn Pres. DATE 11-10-65

BY A J Coleman Secty. DATE 11-10-65

SURVEYORS CERTIFICATE

I HEREBY CERTIFY THAT THE SUBDIVISION PLAT SHOWN HEREON IS CORRECT AND THAT APPROVED MONUMENTS SHOWN THUS ■ HAVE BEEN PLACED AS INDICATED. ALL SIDE LOT LINES ARE AT RIGHT ANGLES OR RADIAL TO THE STREET UNLESS OTHERWISE NOTED.

BY: _____ DATE: 11-9-65


SCALE 1" = 100'

NOTE:

PARCEL NUMBERS SHOWN (01) REFER TO PROPERTY MAPS DATED 4-8-65

NOTE:

ALL EASEMENTS WITHIN THE TVA RIGHT OF WAY ARE SUBJECT TO ANY LIMITATIONS PLACED THEREON BY THE TENNESSEE VALLEY AUTHORITY

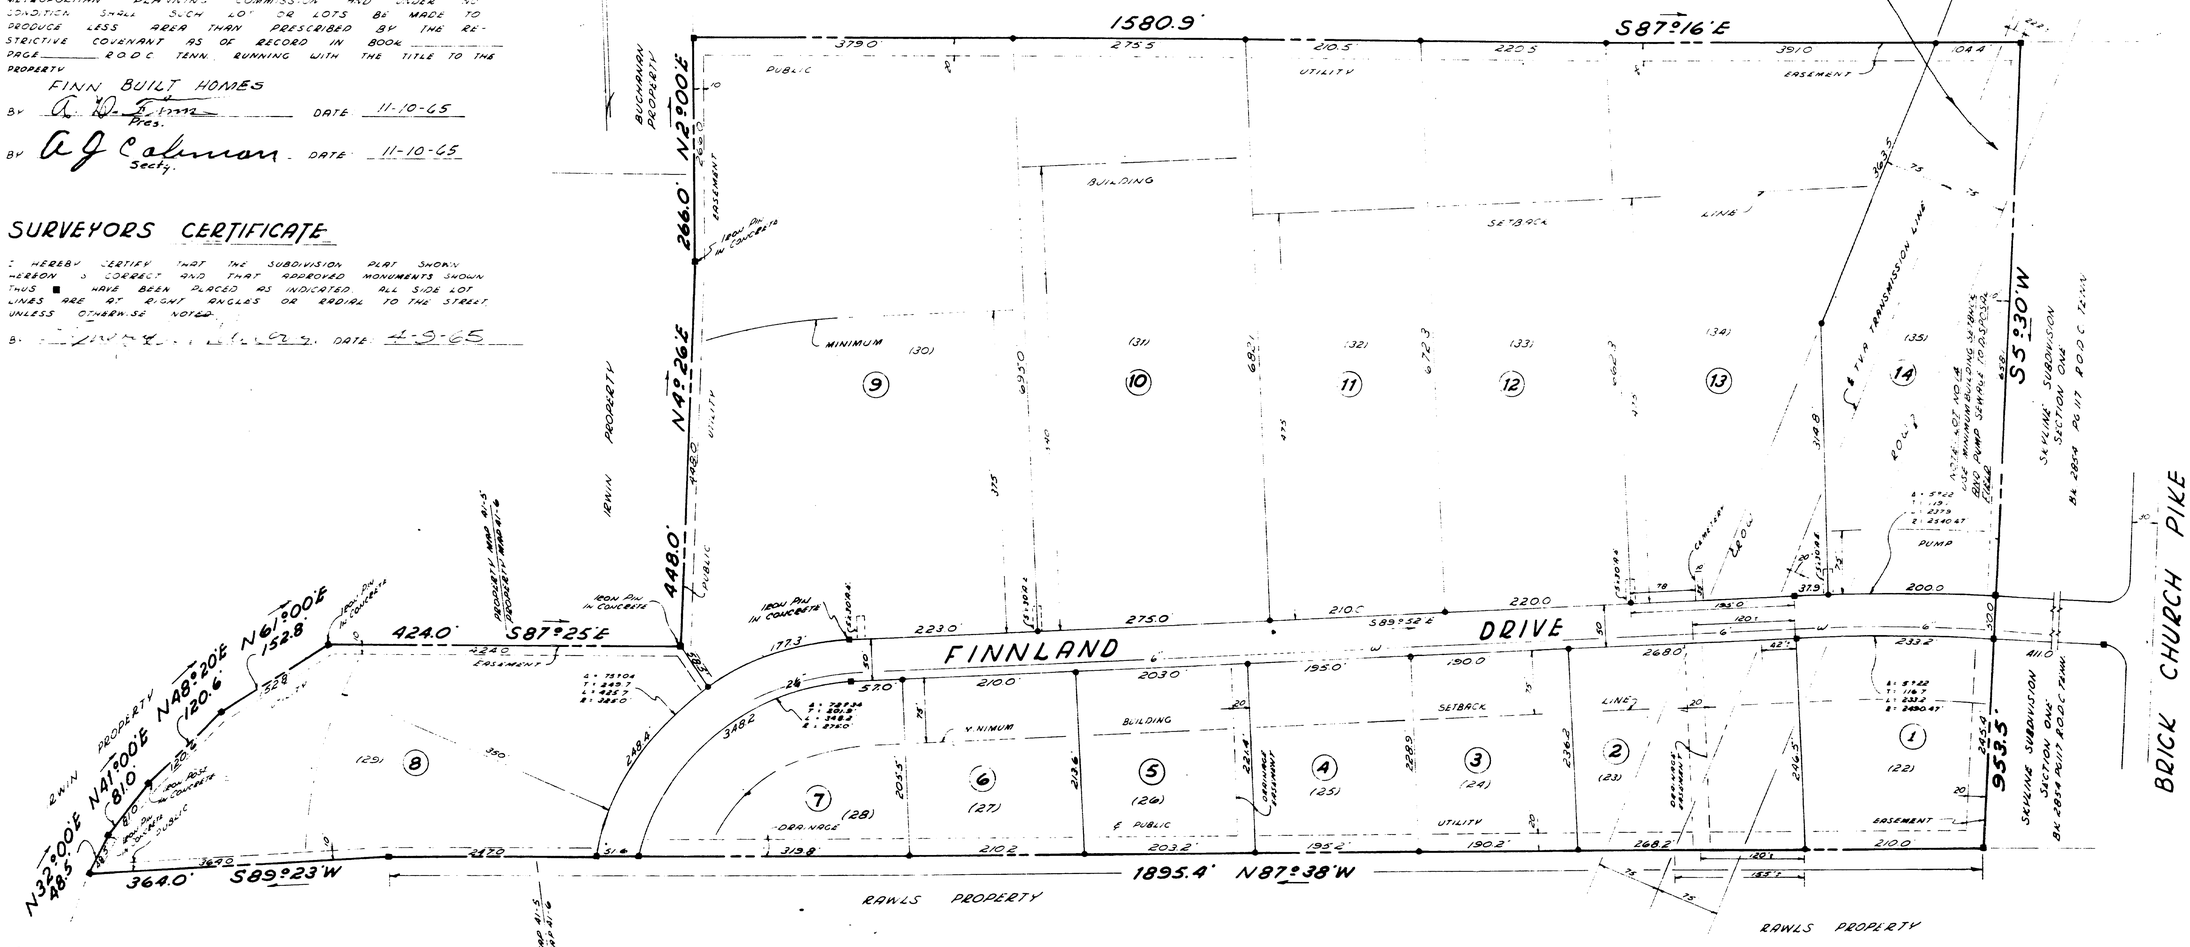

COMMISSIONS APPROVAL

APPROVED BY THE METROPOLITAN PLANNING COMMISSION OF NASHVILLE AND DAVIDSON COUNTY, TENNESSEE

BY Travis A Sharp Secretary DATE 11.12.65

RECORD

RECORDED November 12, 1965 BOOK 3700 PAGE 46 OF THE REGISTER'S OFFICE OF DAVIDSON COUNTY TENNESSEE

SUBDIVISION NO. 64-147-G

SECTION TWO

SKYLINE SUBDIVISION

12TH CIVIL DISTRICT ~ DAVIDSON CO. TENN.

FOR

FINN BUILT HOMES INC.

SCALE: 1" = 100'

A. D. WILLIS JR. & CO.
NASHVILLE TENNESSEE

JOB NO. 52-65