"C" UPPER

1073	1071	1069	1067	1065	1063	1061	1059	1057	1055	1053	1051
(37)	(36)	(35)	(34)	(33)	(32)	(31)	(30)	(29)	(28)	(26)	(24)

193.5'

"C" LOWER

						Laundry
(44)	(43)	(42)	(41)	(40)	(39)	(38)
1087	1085	1083	1081	1079	1077	1075

164.8'

"A"

1040	1042	1044	1046	1048	1050	1052	1054
(13)	(15)	(17)	(19)	(21)	(23)	(25)	(27)

1017	
(1)	
1019	
(2)	
1021	
(3)	
1023	
(4)	
1025	
(5)	
1027	
(6)	
1029	
(7)	
1031	
(8)	
1033	
(9)	
1035	
(10)	
1036	
(11)	

177.8'

1039
(12)
1041
(14)
1043
(16)
1045
(18)
1047
(20)
1049
(22)


"B" UPPER "B" LOWER

UNIT NO.	PARCEL No.	Square Feet	UNIT NO.	PARCEL No.	Square Feet
1017	(1)	1002	1050	(23)	1363
1019	(2)	1002	1051	(24)	1002
1021	(3)	1002	1052	(25)	1363
1023	(4)	1002	1053	(26)	1002
1025	(5)	1002	1054	(27)	1363
1027	(6)	1002	1055	(28)	1002
1029	(7)	1002	1057	(29)	1002
1031	(8)	1002	1059	(30)	1002
1033	(9)	1002	1061	(31)	1002
1035	(10)	1002	1063	(32)	1002
1036	(11)	1002	1065	(33)	1002
1039	(12)	915	1067	(34)	1002
1040	(13)	1363	1069	(35)	1002
1041	(14)	915	1071	(36)	1002
1042	(15)	1363	1073	(37)	1002
1043	(16)	915	1075	(38)	475
1044	(17)	1363	1077	(39)	915
1045	(18)	915	1079	(40)	915
1046	(19)	1363	1081	(41)	915
1047	(20)	915	1083	(42)	915
1048	(21)	1363	1085	(43)	915
1049	(22)	915	1087	(44)	915
			1058	(45)	952

NOTES:

APARTMENT UNIT No. & PROPERTY MAP No. 1017

PERTAINS TO PROPERTY MAP No. 107-9-A

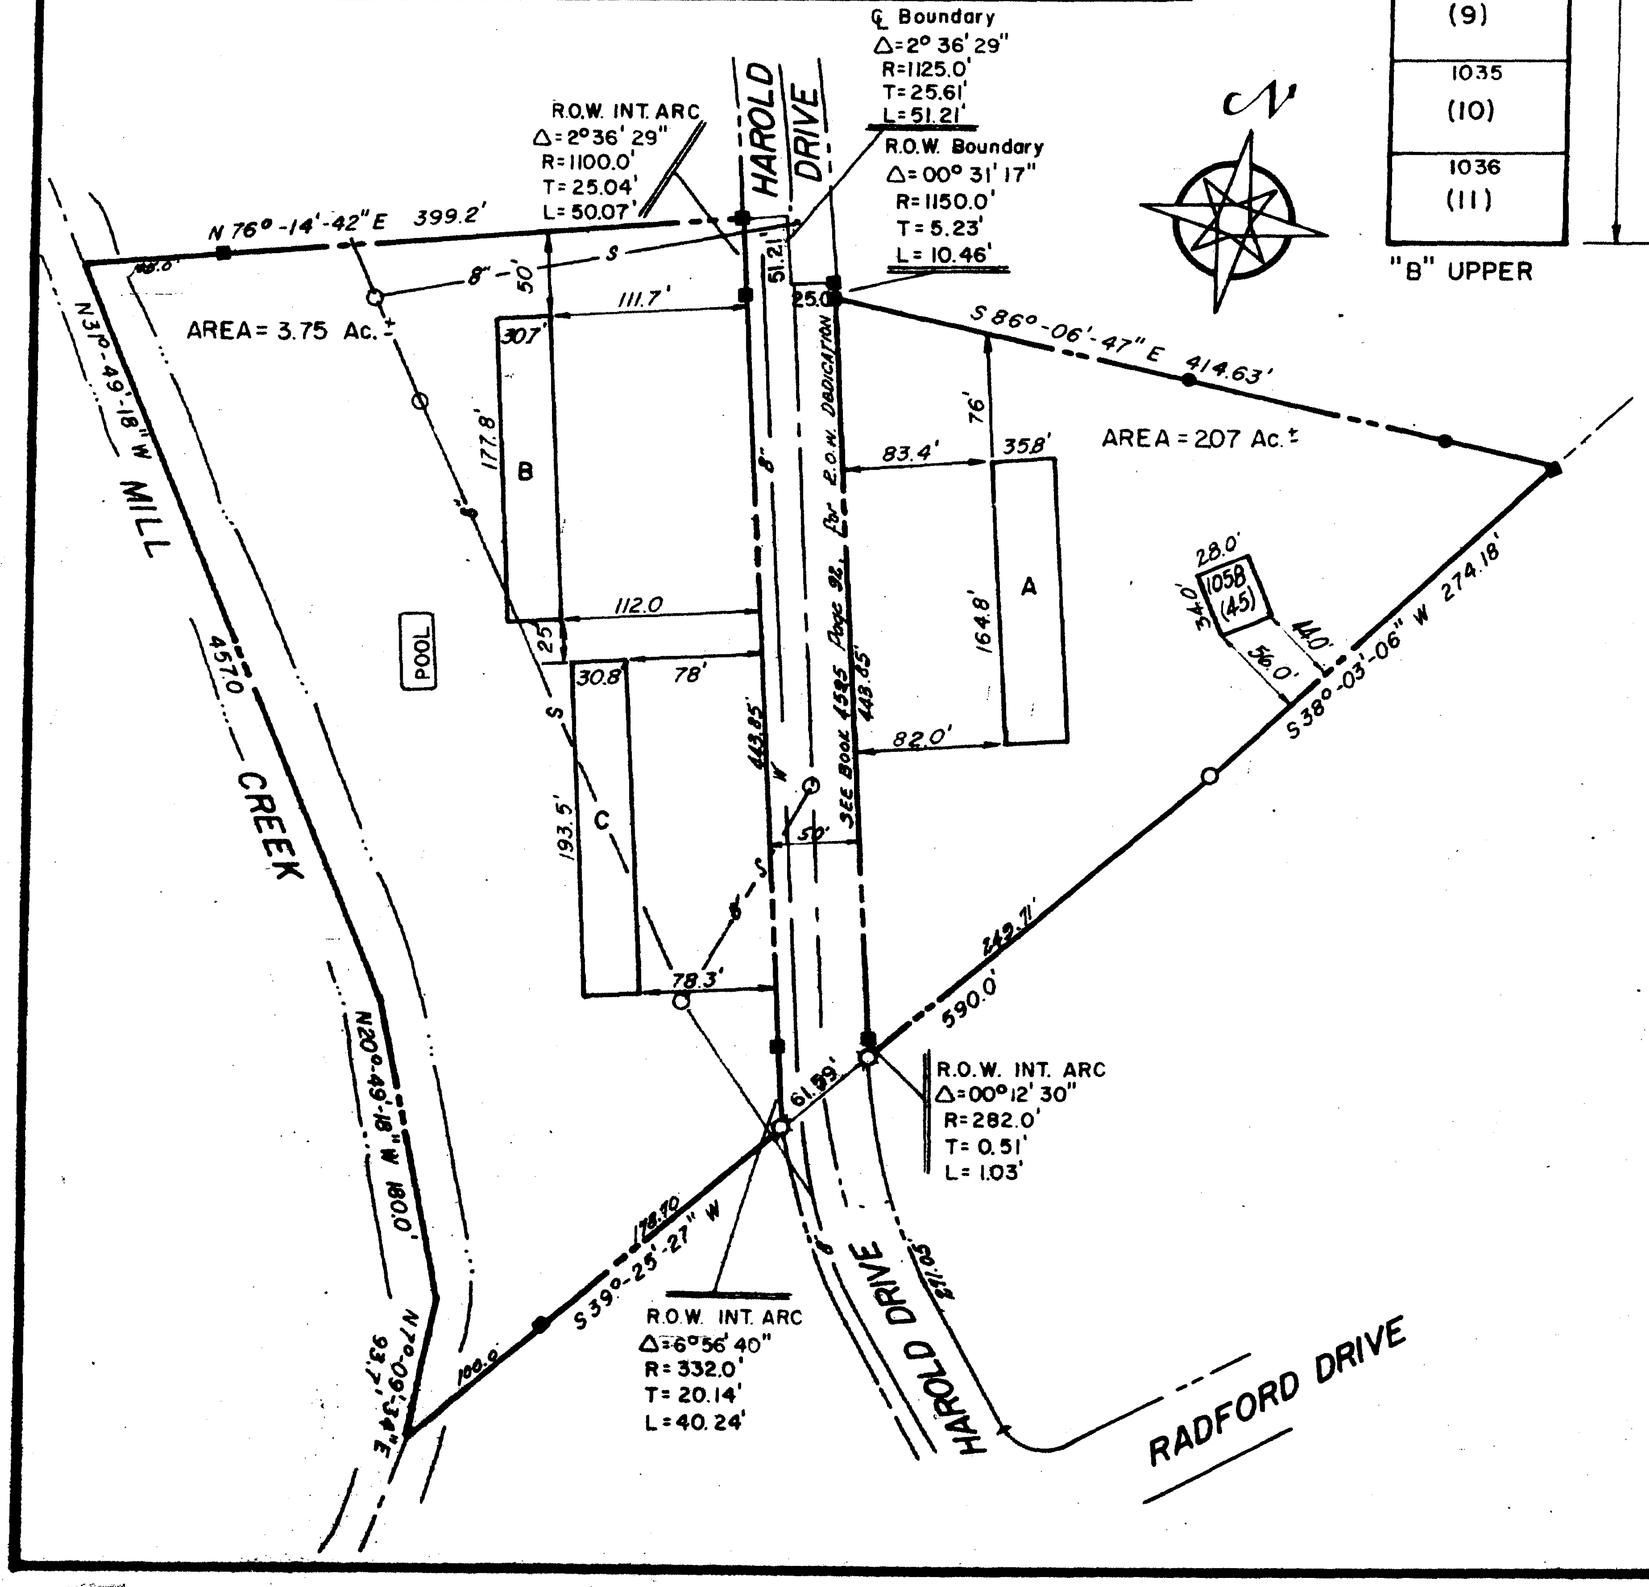

OWNERS CERTIFICATE

I/We hereby certify that I/We are the owners of the property shown hereon as evidenced in Book 4626, Page 270, Registers Office Davidson County, Tennessee and adopt the plan shown hereon.

By: GENERAL HOMES INC.

By: _____ Date: _____

ENGINEERS CERTIFICATE

To the best of my knowledge and belief, I certify that this is a plat of the Condominium Apartments known as CASTLEWOOD, located in the 3rd Civil District of Metropolitan Nashville, Davidson County, Tennessee, situated on land described in the deed to R.G. O'Conner & George Margrave, OWNERS & DEVELOPERS, as recorded in Book 4395, Page 92, of the Register's Office of Davidson County, Tennessee, and that the said plat truly represents each Apartment in the building with its Apartment Number, its location in the building and the approximate number of square feet in each Apartment.

This plat is filed pursuant to Section 64-2707 of the Tennessee Code Annotated.

By: _____ Tenn. Reg. No. 697

SOUTHERN LAND SURVEYING CO., INC.

RECORD

Recorded September 28, 1973 Book 4660, Page 62, in the Register's Office of Davidson County, Tennessee

SUBDIVISION NO. 73-253-U

PLAT CONTAINS 6.38 ACRES

COMMISSION'S APPROVAL

Approved for record in the Register's Office for Davidson County, not a subdivision but a plat of Apartments in a horizontal property regime for reference in transferring title to the Apartments.

By: _____ Date: 9-27-73
Secretary

Castlewood CONDOMINIUM APARTMENTS

3rd CIVIL DISTRICT - DAVIDSON COUNTY, TENNESSEE

Owner & Developers
R.G. O'CONNOR & GEORGE MARGRAVE

Designer
SOUTHERN LAND SURVEYING CO., INC.
108 OAK VALLEY DRIVE
NASHVILLE, TENNESSEE

PROPERTY BOUNDARY SCALE: 1"=100' - APARTMENT SCALE: 1" = 30'

AUGUST 31, 1973 JOB NO. 1666