
180

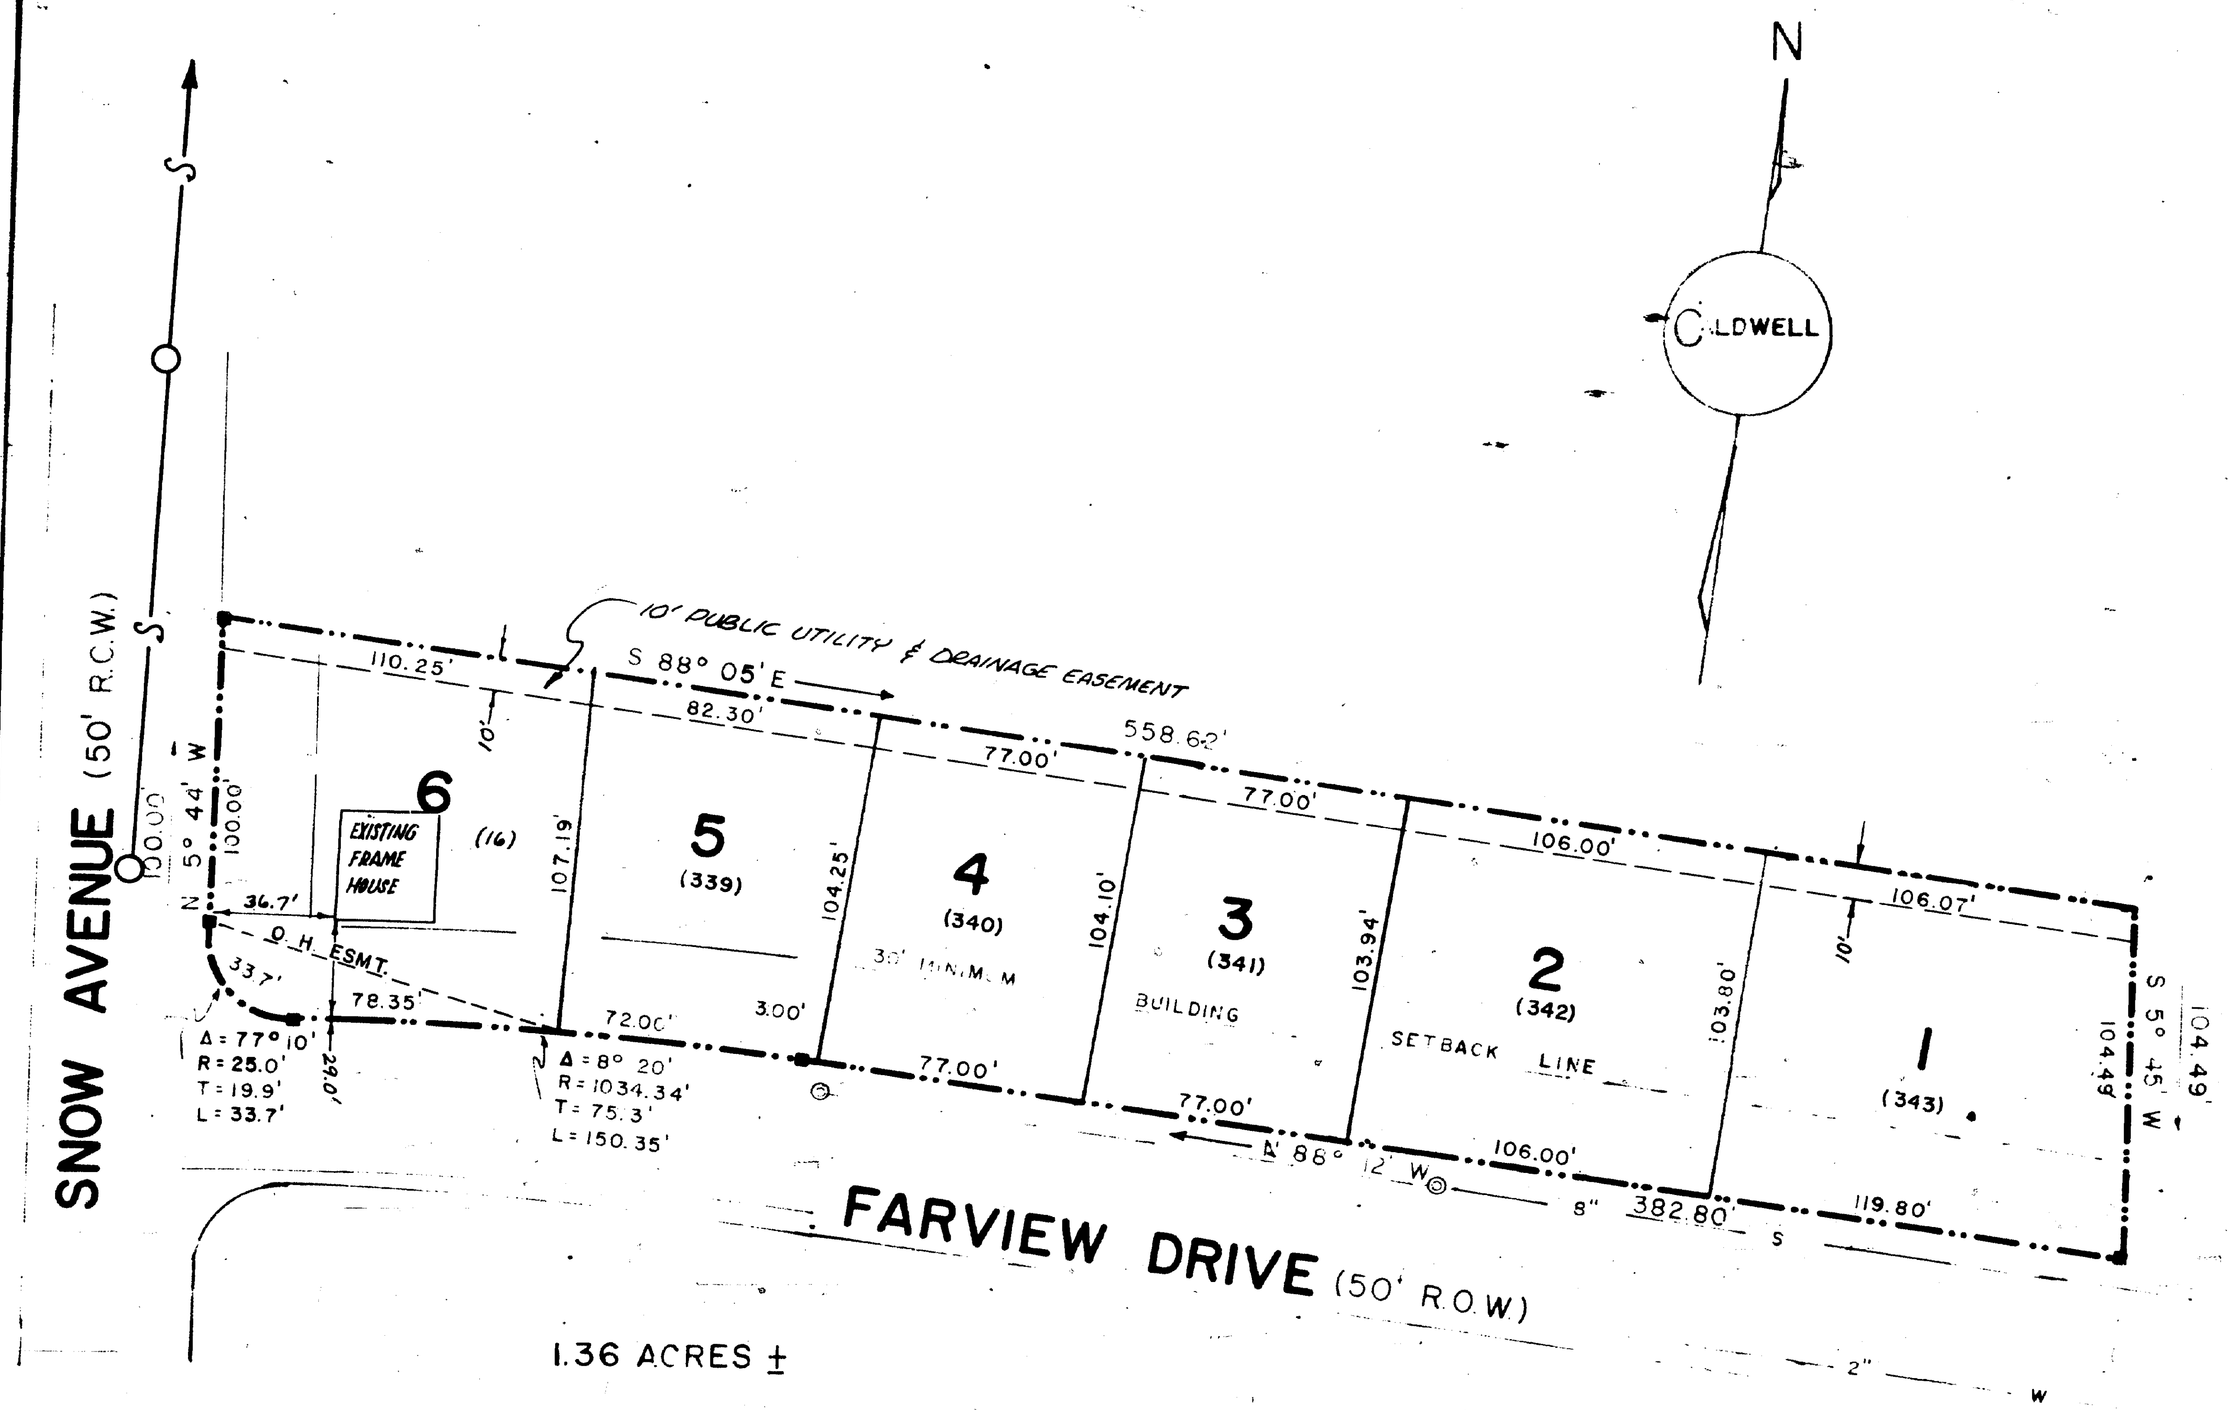

1.36 ACRES ±

NOTE: PARCEL NUMBERS SHOWN THUS (000) PERTAIN TO PROPERTY MAP 43-6.

4815
4843

862
335

John T Hargis 10-21-74
Charlie B. Fain
Elizabeth Fain
SURVEYOR'S CERTIFICATE

I HEREBY
HERE
PLAN

Dewayne Caldwell 10-21-74
SURVEYOR

Janis A. Deep 10-24-75

REC'D
October 24th, 1975 4660
180

FARVIEW HEIGHTS

SUB. NO. 74-137-G — DAVIDSON COUNTY, TENN.

OWNER AND DEVELOPER:

JOHN T. HARGIS
899 W. MAIN ST.
HENDERSONVILLE, TENNESSEE

DATE: 7-16-74

SCALE: 50 0 50

74-65