
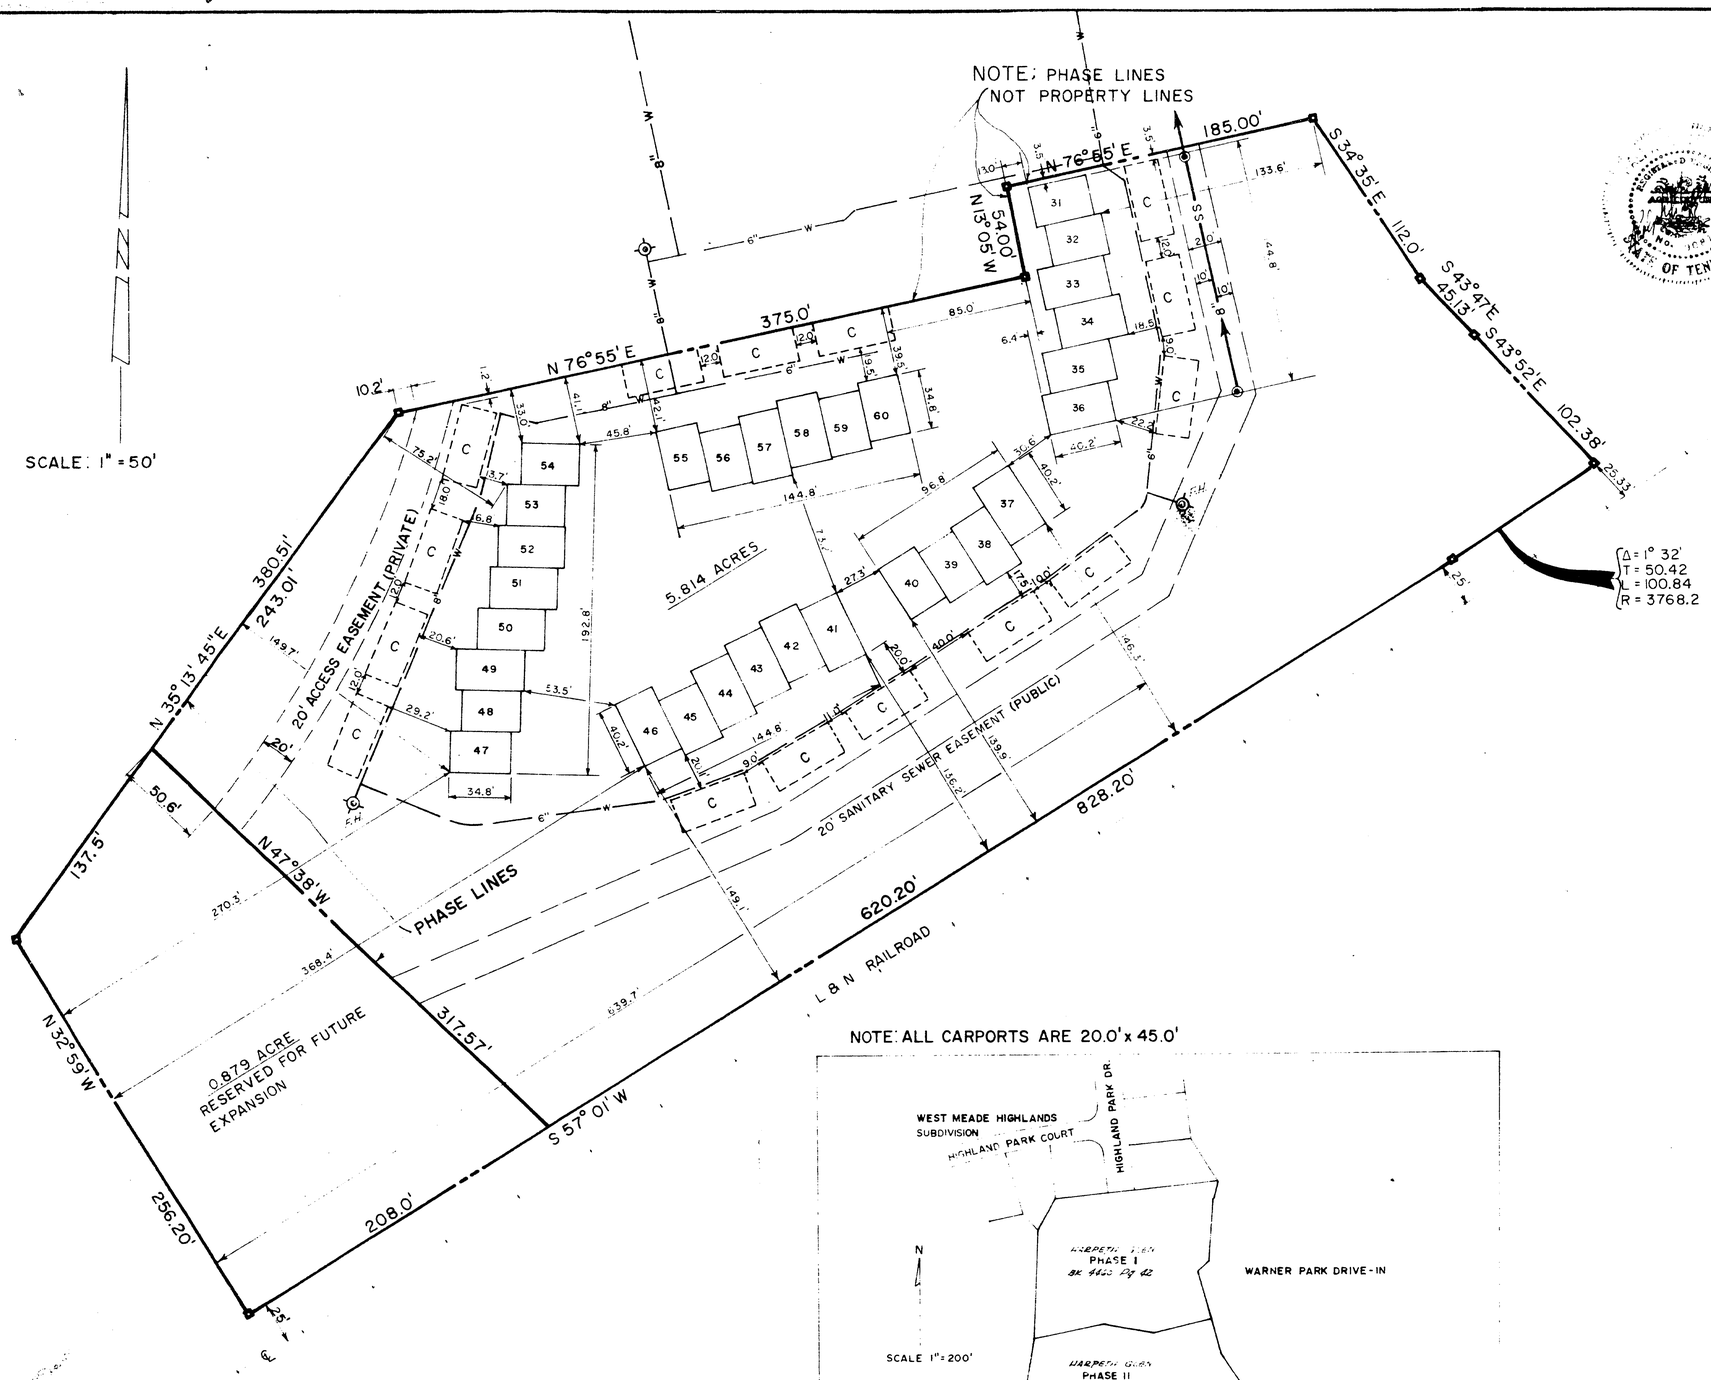


NOTE: ALL CARPORTS ARE 20.0' x 45.0'

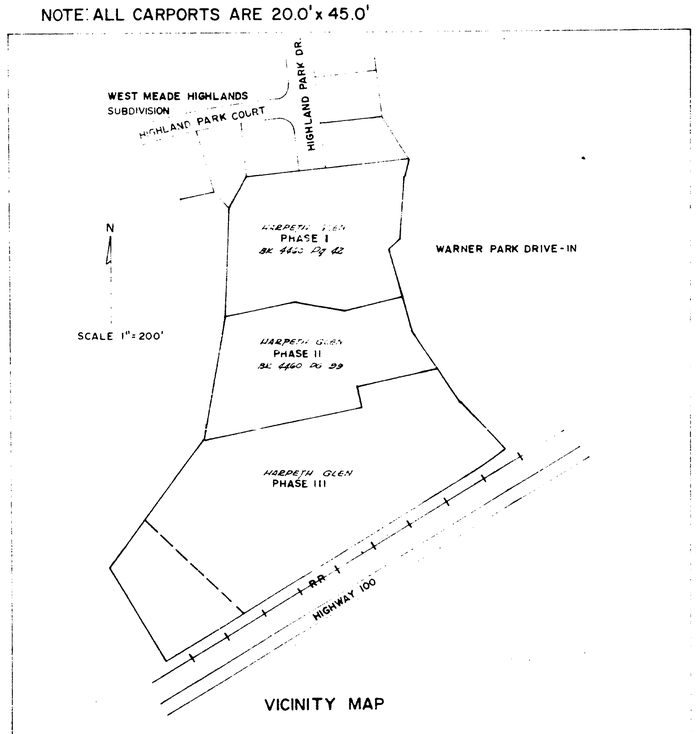

VICINITY MAP

UNIT NUMBER	TAX PARCEL NUMBER	UNIT AREA SQ. FT.	UNIT NUMBER	TAX PARCEL NUMBER	UNIT AREA SQ. FT.
6916	31	1668	6933	48	2502
6917	32	1668	6934	49	2892
6918	33	1868	6935	50	2892
6919	34	1868	6936	51	2892
6920	35	1868	6937	52	2892
6921	36	1868	6938	53	2502
6922	37	2892	6939	54	2502
6923	38	2892	6940	55	1668
6924	39	2502	6941	56	1668
6925	40	2502	6942	57	1868
6926	41	2892	6943	58	1868
6927	42	2892	6944	59	1668
6928	43	2892	6945	60	1668
	44	2892			
		2502			
		1668			

ENGINEER'S CERTIFICATE

TO THE BEST OF MY KNOWLEDGE AND BELIEF, I CERTIFY THAT THIS IS A PLAT OF THE CONDOMINIUM APARTMENTS KNOWN AS HARPETH GLEN PHASE III LOCATED IN THE NINTH CIVIL DISTRICT OF METROPOLITAN NASHVILLE, DAVIDSON COUNTY, TENNESSEE, SITUATED ON LAND DESCRIBED IN DEED TO HARPETH GLEN CORPORATION FROM DAVID L. POLLACK AS RECORDED IN BOOK 4543, PAGE 804, OF THE REGISTER'S OFFICE OF DAVIDSON COUNTY, TENNESSEE, AND THAT THE SAID PLAT TRULY REPRESENTS EACH APARTMENT IN THE BUILDING WITH ITS APARTMENT NUMBER, ITS LOCATION IN THE BUILDING AND THE APPROXIMATE NUMBER OF SQUARE FEET IN EACH APARTMENT.

THIS PLAT IS FILED PURSUANT TO SECTION 64-2707 OF THE TENNESSEE CODE ANNOTATED

BY: _____ TENN. REG. NO. 9081

FREEMAN & MORRIS, INC. CONSULTING ENGINEERS

OWNERS CERTIFICATE

I/WE HEREBY CERTIFY THAT I/WE ARE THE OWNERS OF THE PROPERTY HEREON AS EVIDENCED IN BOOK ____ PAGE ____, REGISTERS OFFICE DAVIDSON COUNTY, TENNESSEE AND ADOPT THE PLAN AND DEDICATE ALL PUBLIC EASEMENTS SHOWN HEREON.

BY: Harpeth Glen Corp. by David L. Pollack, President DATE: NOV. 7, 1973

COMMISSIONS APPROVAL

APPROVED FOR RECORD IN THE REGISTER'S OFFICE FOR DAVIDSON COUNTY, NOT A SUBDIVISION BUT A PLAT OF APARTMENTS IN A HORIZONTAL PROPERTY REGIME FOR REFERENCE IN TRANSFERRING TITLE TO THE APARTMENTS.

BY: _____ DATE: 2-4-73
SECRETARY

RECORD

RECORDED December 19th, 1973 BOOK 4675, PAGE 64
IN THE REGISTERS OFFICE OF DAVIDSON COUNTY, TENNESSEE

SUBDIVISION NO. 73-305-G

LEGEND

- C = CARPORT
- ■ = IRON PIN
- SS = SANITARY SEWER
- ◉ = MANHOLE
- W = WATER LINE (PRIVATE)
- ⊕ = FIRE HYDRANT

HARPETH GLEN CONDOMINIUM

PHASE III

9th CIVIL DISTRICT
DAVIDSON COUNTY, TENNESSEE
DAVID L. POLLACK
DEVELOPER

THIS PLAT CONTAINS 6.693 ACRES