
CREEKSIDE MEADOWS - Sh. 1 of 3
Book 4675, PAGE 128, R.O.D.C.

TOTAL AREA SHEETS
21.66 ACRES

MATCH LINE — SHEET 1 OF 3 — SHEET 2 OF 3

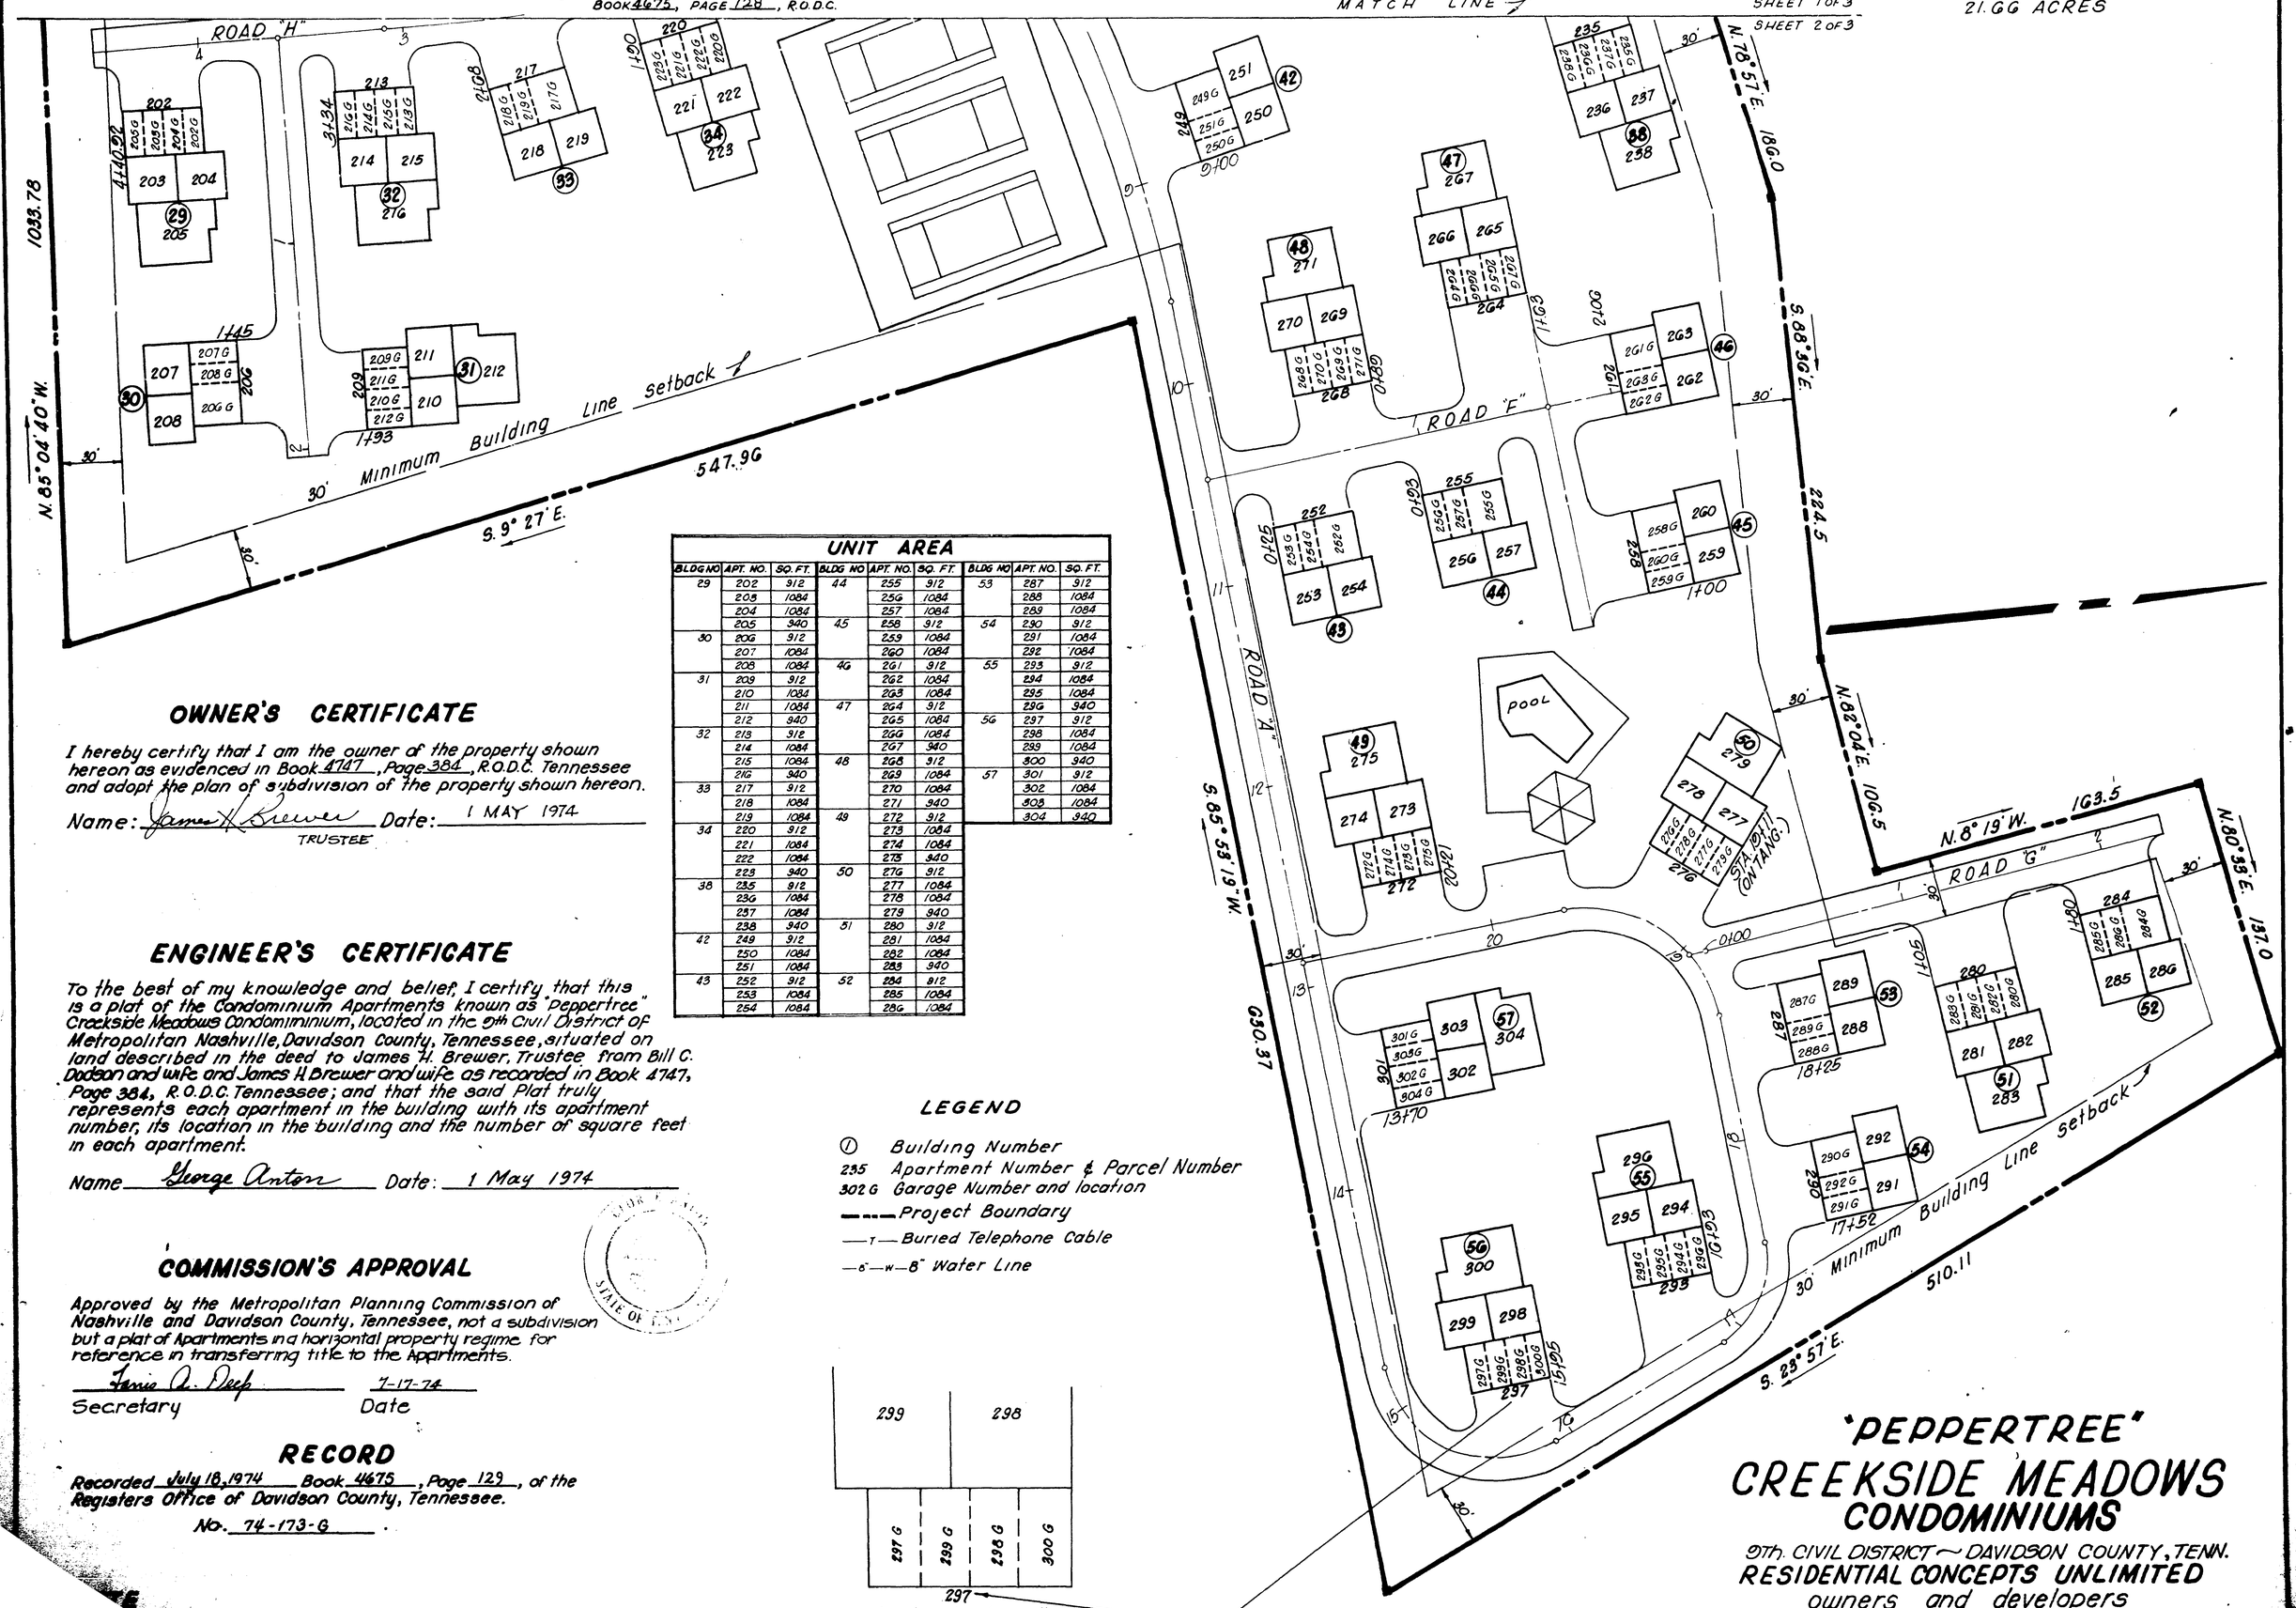

UNIT AREA

BLDG NO	APT. NO.	SQ. FT.	BLDG NO	APT. NO.	SQ. FT.	BLDG NO	APT. NO.	SQ. FT.
29	202	912	44	255	912	53	287	912
	203	1084		25G	1084		288	1084
	204	1084		257	1084		289	1084
	205	340	45	258	912	54	290	912
30	20G	912		259	1084		291	1084
	207	1084		26O	1084		292	1084
	208	1084	4G	2G1	912	55	293	912
31	209	912		2G2	1084		294	1084
	210	1084		2G3	1084		295	1084
	211	1084	47	2G4	912		29G	940
	212	940		2G5	1084	5G	297	912
32	213	912		2GG	1084		298	1084
	214	1084		2G7	940		299	1084
	215	1084	48	2G8	912		300	940
	216	940		2G9	1084	57	301	912
33	217	912		270	1084		302	1084
	218	1084		271	940		303	1084
	219	1084	49	272	912		304	940
34	220	912		273	1084			
	221	1084		274	1084			
	222	1084		275	940			
	223	940	50	27G	912			
38	235	912		277	1084			
	23G	1084		278	1084			
	237	1084		279	940			
	238	940	51	280	912			
42	249	912		281	1084			
	250	1084		282	1084			
	251	1084		283	940			
43	252	912	52	284	912			
	253	1084		285	1084			
	254	1084		28G	1084			

OWNER'S CERTIFICATE

I hereby certify that I am the owner of the property shown hereon as evidenced in Book 4747, Page 384, R.O.D.C. Tennessee and adopt the plan of subdivision of the property shown hereon.

Name: James H. Brewer Date: 1 MAY 1974
TRUSTEE

ENGINEER'S CERTIFICATE

To the best of my knowledge and belief, I certify that this is a plat of the Condominium Apartments known as "Peppertree" Creekside Meadows Condominium, located in the 9th Civil District of Metropolitan Nashville, Davidson County, Tennessee, situated on land described in the deed to James H. Brewer, Trustee from Bill C. Dodson and wife and James H Brewer and wife as recorded in Book 4747, Page 384, R.O.D.C. Tennessee; and that the said Plat truly represents each apartment in the building with its apartment number, its location in the building and the number of square feet in each apartment.

Name George Anton Date: 1 May 1974

COMMISSION'S APPROVAL

Approved by the Metropolitan Planning Commission of Nashville and Davidson County, Tennessee, not a subdivision but a plat of Apartments in a horizontal property regime for reference in transferring title to the Apartments.

Secretary 7-17-74 Date

RECORD

Recorded July 18, 1974 Book 4675, Page 129, of the Registers Office of Davidson County, Tennessee.

No. 74-173-G

...bers shall be the same as the apartment ...own on Property Map No. 142-G-B.

...OVALS APPEARING ... AND SHEET 3.

LEGEND

① Building Number
235 Apartment Number & Parcel Number
302G Garage Number and location
---- Project Boundary
—T— Buried Telephone Cable
—6"—W—6" Water Line

Apartments shown thus are located over the garages.

DETAIL - N.T.S.

"PEPPERTREE"
CREEKSIDE MEADOWS
CONDOMINIUMS

9TH. CIVIL DISTRICT — DAVIDSON COUNTY, TENN.
RESIDENTIAL CONCEPTS UNLIMITED
owners and developers
Sheet 2 of 3
Scale 1" = 40'