UNIT AREA

APT. NO.	SQ. FT.	APT. NO.	SQ. FT.
BUILDING 4		BUILDING 12	
(D) 4-1	997	(J) 12-1	1437
(C) 4-2	1296	(H) 12-2	1859
(C) 4-3	1296	(F) 12-3	1840
		(B) 12-4	1698
BUILDING 5			
(D) 5-1	997	BUILDING 15	
(C) 5-2	1296	(B) 15-1	1698
(F) 5-3	1840	(H) 15-2	1859
(B) 5-4	1279	(F) 15-3	1840
(J) 5-5	1437	(B) 15-4	1279
BUILDING 6		BUILDING 16	
(J) 6-1	1437	(B) 16-1	1698
(G) 6-2	1279	(B) 16-2	1698
(B) 6-3	1698	(H) 16-3	1859
(B) 6-4	1698	(F) 16-4	1840
		(F) 16-5	1840
BUILDING 7		(H) 16-6	1859
(G) 7-1	1279	(E) 16-7	2154
(G) 7-2	1698		
(F) 7-3	1840	BUILDING 17	
		(J) 17-1	1437
BUILDING 8		(J) 17-2	1437
(H) 8-1	1859	(H) 17-3	1859
(H) 8-2	1859	(H) 17-4	1859
(F) 8-3	1840		
(D) 8-4	997	BUILDING 18	
		(J) 18-1	1437
BUILDING 9		(J) 18-2	1437
(J) 9-1	1437	(H) 18-3	1859
(H) 9-2	1859	(H) 18-4	1859
(B) 9-3	1698		
(B) 9-4	1698	BUILDING 19	
		(J) 19-1	1437
BUILDING 11		(H) 19-2	1859
(J) 11-1	1437	(H) 19-3	1859
(H) 11-2	1859		
(F) 11-3	1840		
(F) 11-4	1840		
(H) 11-5	1859		

SURVEYOR'S CERTIFICATE

TO THE BEST OF MY KNOWLEDGE AND BELIEF, I CERTIFY THAT THIS IS A PLAT OF THE CONDOMINIUM APARTMENTS KNOWN AS HERMITAGE WOODS PHASE #2, RECORDED IN BOOK 4460 PAGE 147 & PHASE #2A, RECORDED IN BOOK 4460 PAGE 179, R.O.D.C. TENN.; LAND LOCATED IN NASHVILLE DAVIDSON COUNTY, TENNESSEE, & OWNED BY IBEC-MARTIN CORP. BY DEED BOOK 4646, PAGE 595 R.O.D.C. TENN.; AND THAT THE SAID PLAT TRULY REPRESENTS EACH APARTMENT IN THE BUILDING, WITH ITS APARTMENT NUMBER, ITS LOCATION, IN THE BUILDING, AND AND THE APPROXIMATE NUMBER OF SQUARE FEET IN EACH APARTMENT.

BY: _____ DATE: _____

EUGENE H. SOWARD, T.R.L.S. #667

RECORD

RECORDED December 5, 1975 BOOK 4860 PAGE 62, IN THE REGISTER'S OFFICE OF DAVIDSON COUNTY, TENNESSEE.

NO. 73-268-G

NOTE: PARCEL NUMBERS SHOWN (73) PERTAIN TO PROPERTY MAPS AS SHOWN: 86-11-8

THE RECORDING OF THIS PLAT VOIDS, VACATES AND SUPERCEDES THE RECORDING OF HERMITAGE WOODS PHASE 2 & 2A, BOOK 4675 PAGE 36 RODC TENNESSEE.

OWNERS CERTIFICATE

THE UNDERSIGNED HEREBY CERTIFIES THAT IT IS THE OWNER OF THE PROPERTY SHOWN HEREON AS EVIDENCED IN BOOK 4646, PAGE 595 R.O.D.C. TENNESSEE AND ADOPTS THE PLAN SHOWN HEREON.
THIS PLAT IS FILED PURSUANT TO SECTION 64-2707 OF THE TENNESSEE CODE ANNOTATED.

IBEC-MARTIN CORPORATION

BY: _____ DATE: _____

COMMISSION'S APPROVAL

APPROVED FOR RECORD IN REGISTER'S OFFICE FOR DAVIDSON COUNTY, NOT A SUBDIVISION BUT A PLAT OF APARTMENTS IN A HORIZONTAL PROPERTY REGIME FOR REFERENCE IN TRANSFERRING TITLE TO THE APARTMENTS.


BY: Fanna A. Deep DATE: 12-5-75
Secretary

NOTE:

SEE PLAT BOOK 4460 PG. 147, PHASE #2 AND BOOK 4460 PG. 179 PHASE #2A FOR ORIGINAL RECORDING.

NOTE:

IN THE EVENT OF PHASE LINES BECOMING PROPERTY LINES, ADJUSTMENT SHALL BE MADE AS NECESSARY TO COMPLY WITH ZONING ORDINANCE SETBACKS.

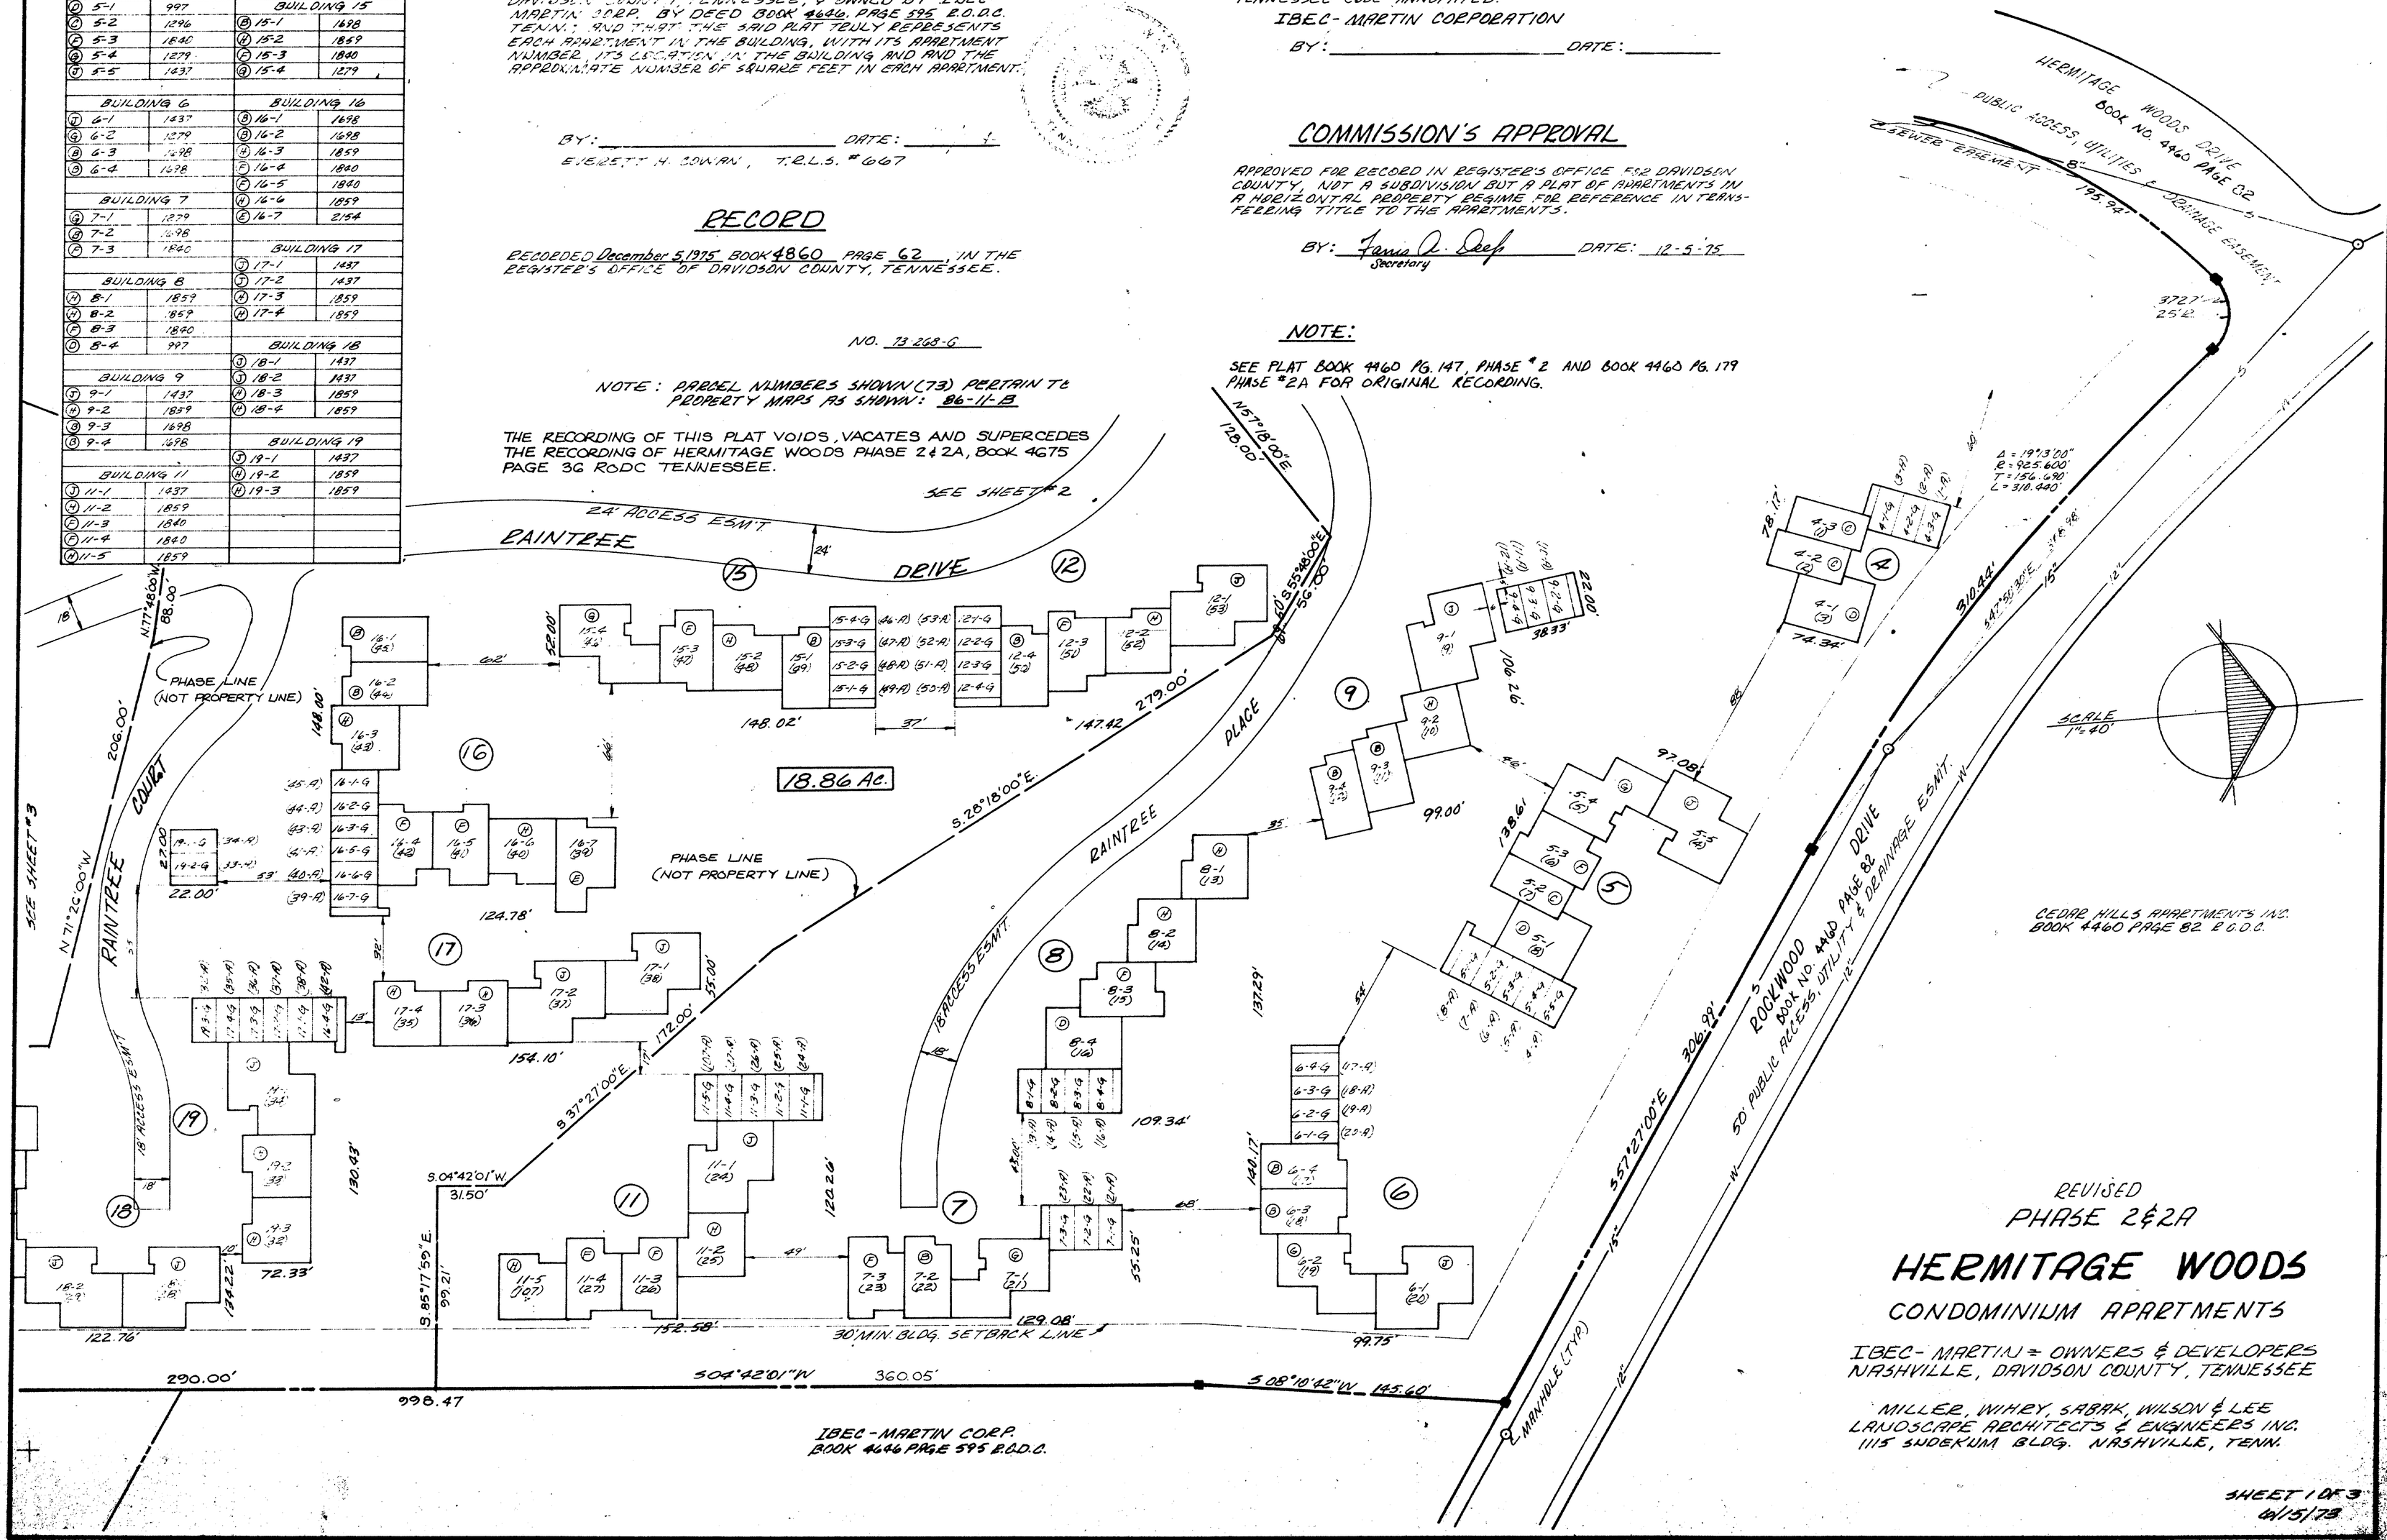

REVISED
PHASE 2&2A

HERMITAGE WOODS

CONDOMINIUM APARTMENTS

IBEC-MARTIN = OWNERS & DEVELOPERS
NASHVILLE, DAVIDSON COUNTY, TENNESSEE

MILLER, WIKRY, SABAK, WILSON & LEE
LANDSCAPE ARCHITECTS & ENGINEERS INC.
1115 SNOEKUM BLDG. NASHVILLE, TENN.

SHEET 1 OF 3
6/15/73

LLD