
LEGEND

(8) BLOCK NUMBER

(741) PARCEL NUMBER & MAILING NUMBER

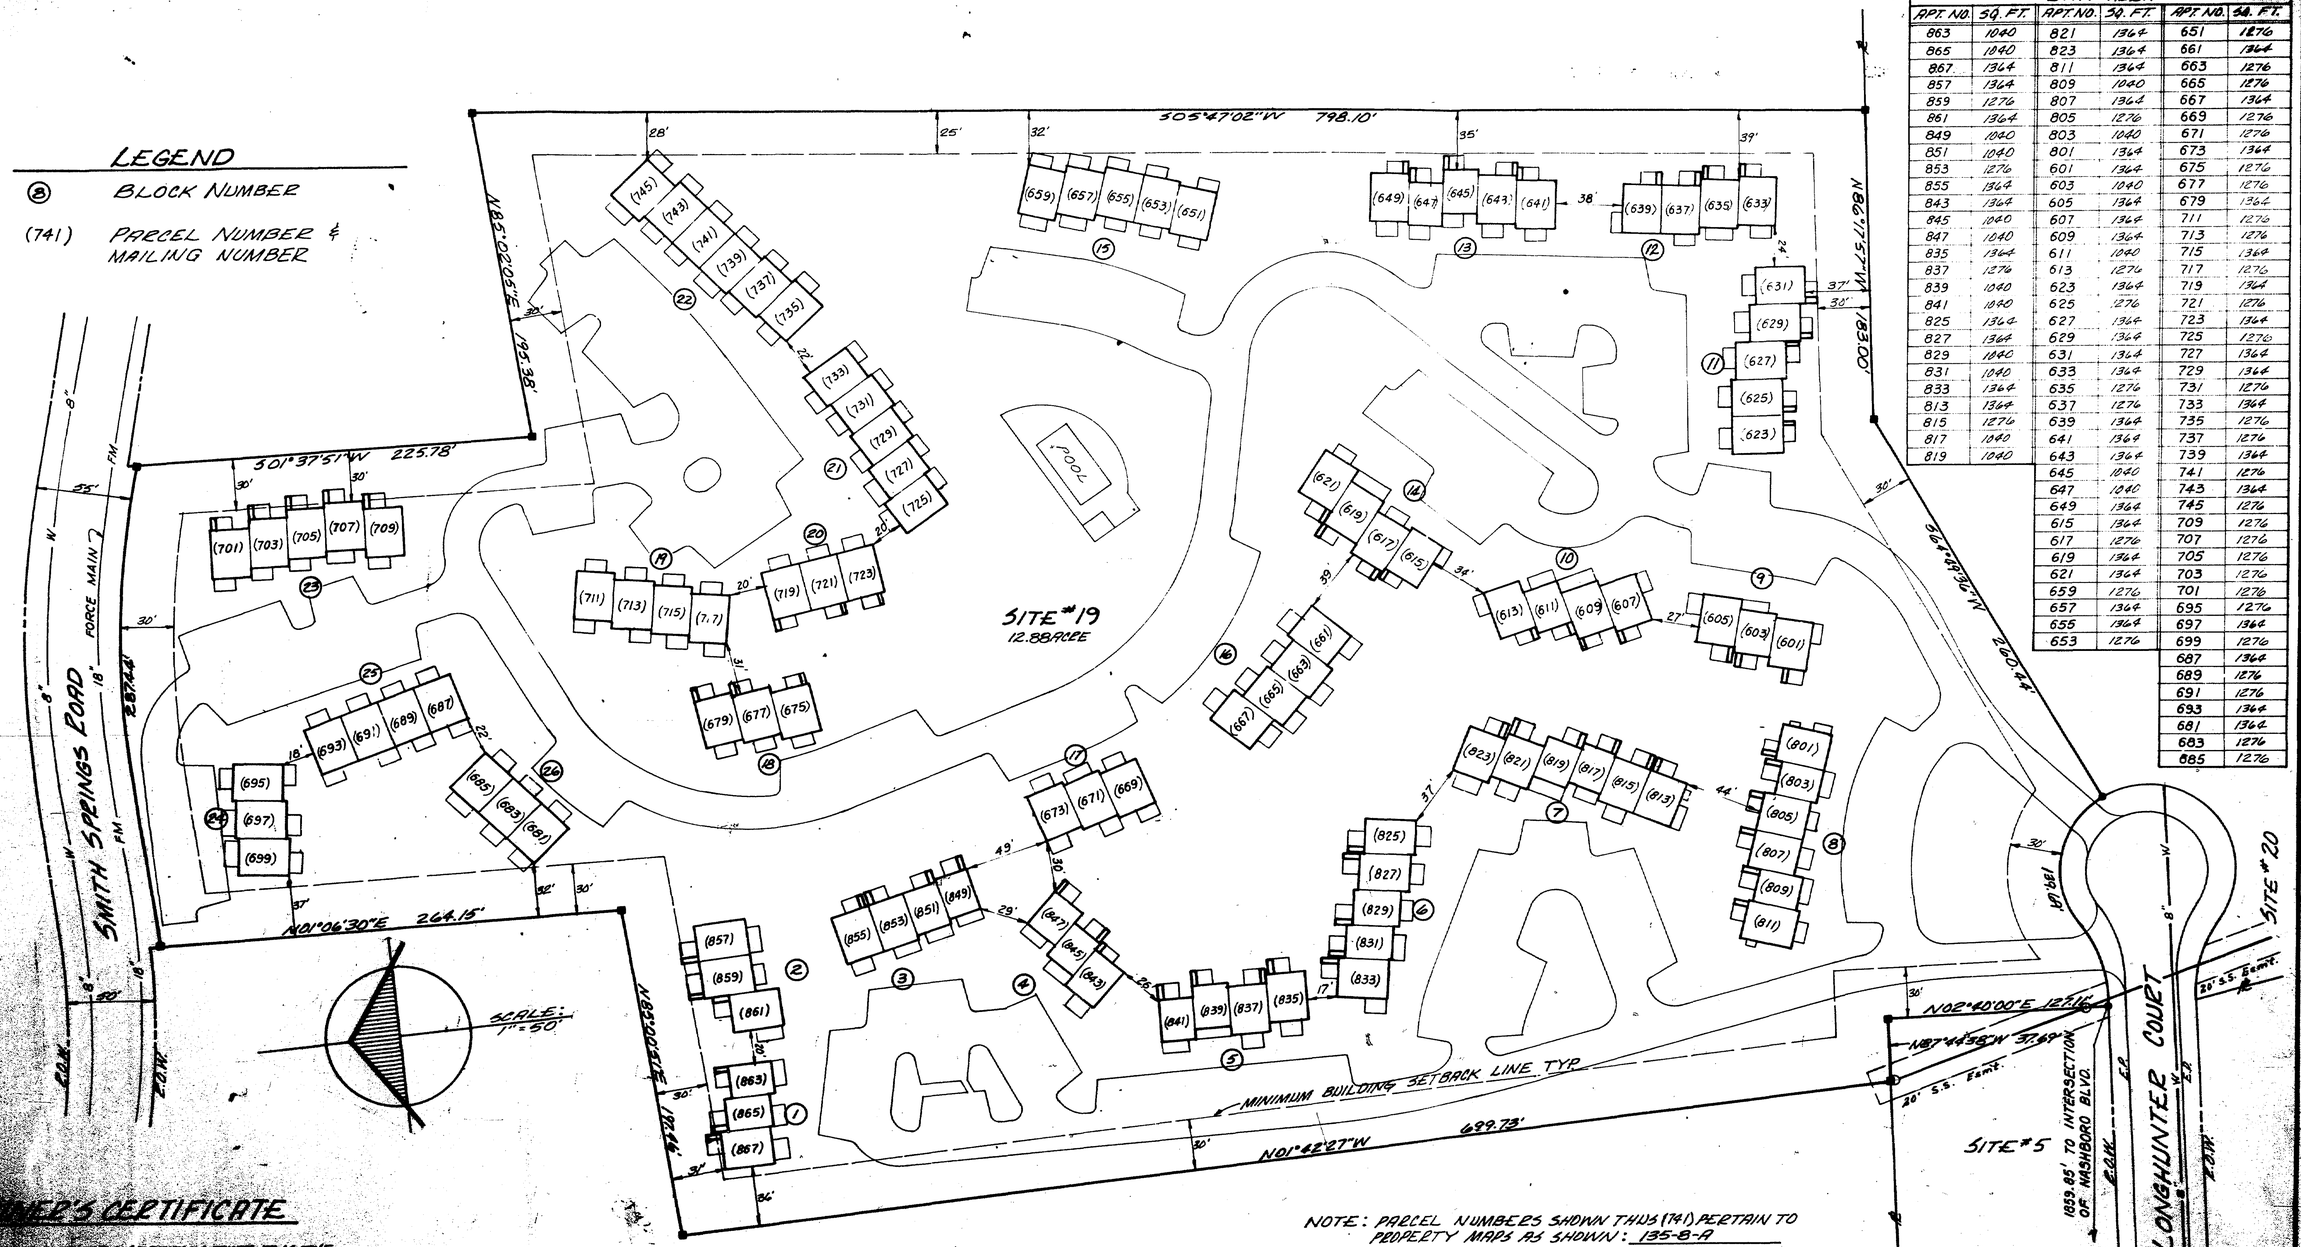

UNIT AREA

APT. NO.	SQ. FT.	APT. NO.	SQ. FT.	APT. NO.	SQ. FT.
863	1040	821	1364	651	1276
865	1040	823	1364	661	1364
867	1364	811	1364	663	1276
857	1364	809	1040	665	1276
859	1276	807	1364	667	1364
861	1364	805	1276	669	1276
849	1040	803	1040	671	1276
851	1040	801	1364	673	1364
853	1276	601	1364	675	1276
855	1364	603	1040	677	1276
843	1364	605	1364	679	1364
845	1040	607	1364	711	1276
847	1040	609	1364	713	1276
835	1364	611	1040	715	1364
837	1276	613	1276	717	1276
839	1040	623	1364	719	1364
841	1040	625	1276	721	1276
825	1364	627	1364	723	1364
827	1364	629	1364	725	1276
829	1040	631	1364	727	1364
831	1040	633	1364	729	1364
833	1364	635	1276	731	1276
813	1364	637	1276	733	1364
815	1276	639	1364	735	1276
817	1040	641	1364	737	1276
819	1040	643	1364	739	1364
		645	1040	741	1276
		647	1040	743	1364
		649	1364	745	1276
		615	1364	709	1276
		617	1276	707	1276
		619	1364	705	1276
		621	1364	703	1276
		659	1276	701	1276
		657	1364	695	1276
		655	1364	697	1364
		653	1276	699	1276
				687	1364
				689	1276
				691	1276
				693	1364
				681	1364
				683	1276
				685	1276

NOTE: PARCEL NUMBERS SHOWN THUS (741) PERTAIN TO PROPERTY MAPS AS SHOWN: 135-8-A

NUMBERS SHOWN THUS (741) ARE MAILING ADDRESSES AND PARCEL NUMBERS.

STORAGE / PATIO — DENOTES ATTACHED STORAGE ON PATIO.

NOTE: See Appeal Case No. 72-41-G as amended 8-24-78.

OWNER'S CERTIFICATE

THE UNDERSIGNED HEREBY CERTIFIES THAT IT IS THE OWNER OF THE PROPERTY SHOWN HEREON AS EVIDENCED BY DEED OF RECORD IN BOOK 4114 P.O.D.C. TENN. AND ADOPTS THE PLAN OF DEVELOPMENT, THIS PLAT IS FILED PURSUANT TO SECTION 64-2707 OF THE TENNESSEE CODE ANNOTATED.

LCH ZONING CORP.

BY: _____ DATE: 12-7-77

ALLEN HARBOUGH JR.

ENGINEER'S CERTIFICATE

TO THE BEST OF MY KNOWLEDGE AND BELIEF, I CERTIFY THAT THIS IS A PLAT OF THE CONDOMINIUM APARTMENTS KNOWN AS NASHBORO VILLAGE SITE #19, RECORDED IN BOOK 4660 PAGE 186 P.O.D.C. TENN.; LAND LOCATED IN NASHVILLE DAVIDSON COUNTY, TENNESSEE, AND OWNED BY LCH ZONING CORP BY DEED BOOK 4981 PAGE 414 P.O.D.C. TENN.; AND THAT THE SAID PLAT FULLY REPRESENTS EACH APARTMENT IN THE BUILDING, WITH ITS APARTMENT NUMBER, ITS LOCATION IN THE BUILDING AND THE APPROXIMATE NUMBER OF SQUARE FEET IN EACH APARTMENT.

BY: _____ DATE: 12-7-77

ROBERT H. COWAN — STATE OF TENNESSEE

RECORD

TRACT #19 SITE PLAN
NASHBORO VILLAGE
NINETEEN CONDO[illegible]

2154 TRA[illegible]