BAT 2-

ORIGINAL RECORDING: THE RECORDING OF THIS PLAT VOIDS, VACATES & SUPERCEDES THE RECORDING OF BLOCK "B" W.M. CANTRELL'S SUBDIVISION AS RECORDED 2-15-1909 IN BOOK 332 PAGE 86 R.O.D.C. TENN.

REVISED RECORDING: NOTE: THE RECORDING OF THIS PLAT VOIDS, VACATES AND SUPERCEDES THE RECORDING OF HANOVER SQUARE AS RECORDED IN BOOK 5200, PAGE 39, REGISTER'S OFFICE OF DAVIDSON COUNTY, TENN.

REVISION #2 RECORDING: NOTE: THE RECORDING OF THIS PLAT VOIDS, VACATES AND SUPERCEDES THE RECORDING OF HANOVER SQUARE AS RECORDED IN BOOK 5200, PAGE 76, R.O.D.C. TENN.

COMMISSION'S APPROVAL

APPROVED BY THE METRO. PLANNING COMMISSION OF NASHVILLE, DAVIDSON COUNTY, TENNESSEE.

BY: Fannie A. Deaf Secretary DATE: 2-23-79

OWNER'S CERTIFICATE

I HEREBY CERTIFY THAT I AM THE OWNER OF THE PROPERTY SHOWN HEREON AS EVIDENCED IN BOOK 3319, PAGE 611, R.O.D.C. TENN. AND ADOPT THE PLAN OF SUBDIVISION OF THE PROPERTY AS SHOWN HEREON AND DEDICATE ALL PUBLIC WAYS AND EASEMENTS AS NOTED. NO LOT OR LOTS AS SHOWN HEREON SHALL AGAIN BE SUBDIVIDED, RESUBDIVIDED, ALTERED OR CHANGED SO AS TO PRODUCE LESS AREA THAN HEREBY ESTABLISHED UNTIL OTHERWISE APPROVED BY THE METRO. PLANNING COMMISSION & UNDER NO CONDITION SHALL SUCH LOT OR LOTS BE MADE TO PRODUCE LESS AREA THAN PRESCRIBED BY THE RESTRICTIVE COVENANTS AS OF RECORD IN BOOK PAGE , R.O.D.C. TENN. RUNNING WITH THE TITLE TO THE PROPERTY.

BY: Thos. L. Cummings LOT NO. 3 DATE: 2-15-79

BY: Cecil Fox LOT NOS. 1, 2, 4, 5, 6, 7 & RES. PARCEL DATE: 2-15-79

ENGINEER'S CERTIFICATE

I HEREBY CERTIFY THAT THE SUBDIVISION PLAT SHOWN HEREON IS CORRECT AND THAT APPROVED MONUMENTS SHOWN THUS ■ HAVE BEEN PLACED AS INDICATED. ALL SIDE LOT LINES ARE AT RIGHT ANGLES OR RADIAL TO A STREET UNLESS OTHERWISE NOTED.

LOUIS A. BARBER, JR. REGISTERED LAND SURVEYOR XVI TENNESSEE 2011

BY: DATE: 15 FEB. 1979


RECORD

RECORDED February 26, 1979, BOOK 5200, PAGE 134, OF THE REGISTER'S OFFICE OF DAVIDSON COUNTY TENN.

SUBDIVISION NUMBER 78-80-U

PARCEL NUMBERS SHOWN THUS (00) PERTAIN TO PROPERTY MAP NO. 117-1-E.

AREA = 4.299 ACRES± OR 187,253 FT²

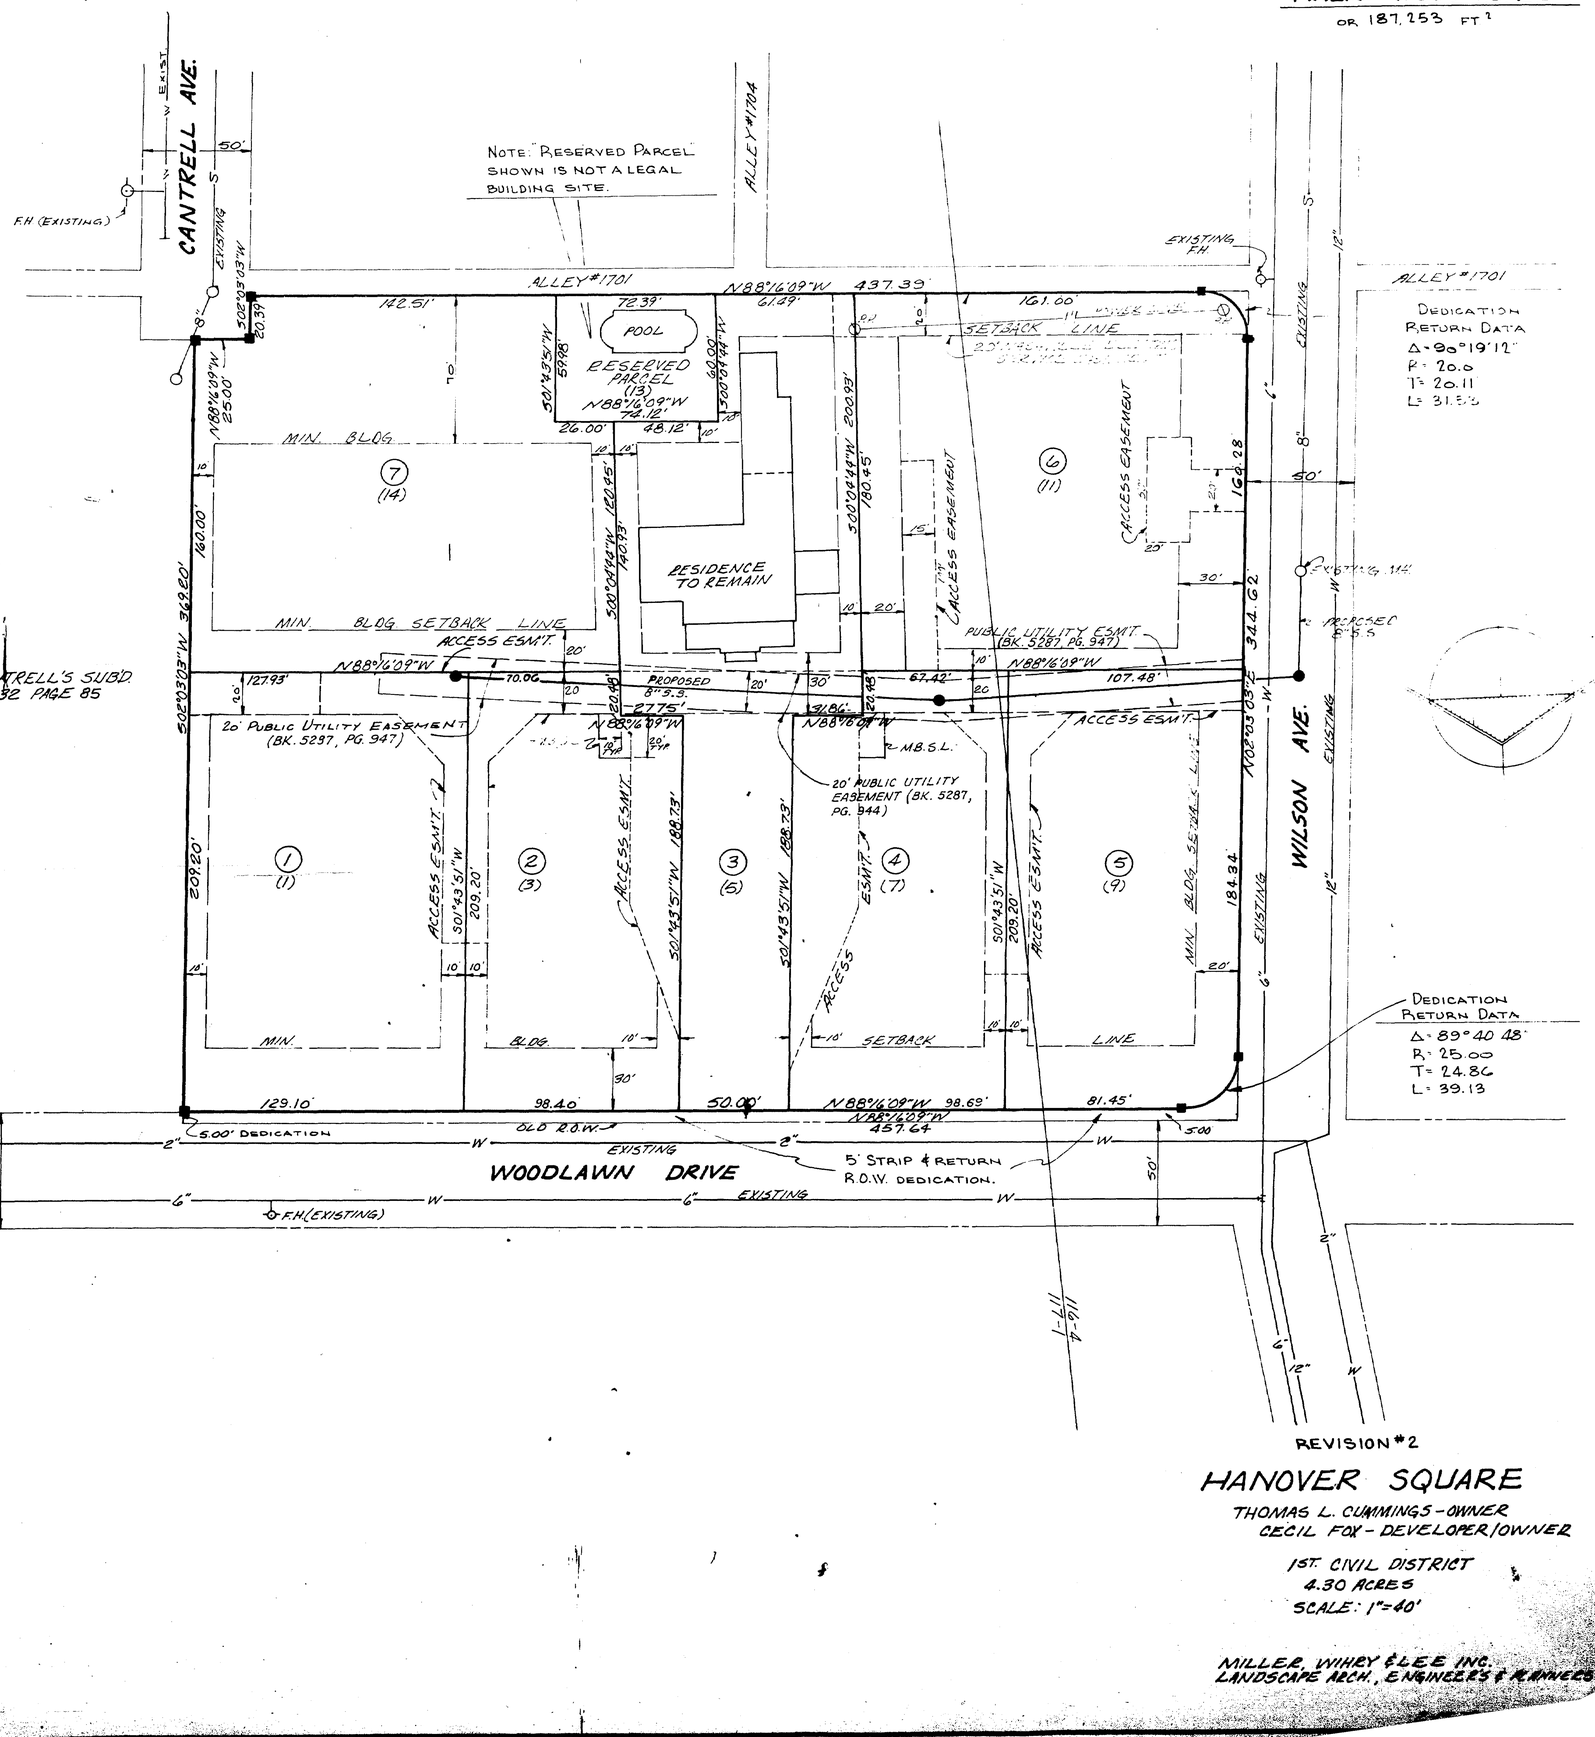

REVISION #2

HANOVER SQUARE

THOMAS L. CUMMINGS - OWNER
CECIL FOX - DEVELOPER/OWNER

1ST CIVIL DISTRICT
4.30 ACRES
SCALE: 1"=40'

MILLER, WIHRY & LEE INC.
LANDSCAPE ARCH., ENGINEERS & PLANNERS