OWNER'S CERTIFICATE

I HEREBY CERTIFY THAT I AM THE OWNER OF THE PROPERTY SHOWN HEREON AS EVIDENCED IN BOOK 5337, PAGE 413, R.O.D.C., TENNESSEE, AND ADOPT THE PLAN SHOWN HEREON.

Name: CANTERBURY HALL ASSOCIATES BY CHALAMEL CORP.
BY JOE D. WILLIAMS

By: _____

Date: MAY 17, 1979

SURVEYOR'S CERTIFICATE

To the best of my knowledge and belief, I certify that this is a plot of the Condominium Apartments known as CANTERBURY HALL, located in the 1st Civil District of Metropolitan Nashville, Davidson County, Tennessee, situated on land described in the deed to Canterbury Hall Associates from Willie K. Davis, Trustee as recorded in Book 5337, Page 413, of the Register's Office of Davidson County, Tennessee, and that the said plat truly represents each Apartment in the building with its Apartment Number, its location in the building and the approximate number of square feet in each Apartment.

This plat is filed pursuant to Section 64-2707 of the Tennessee Code Annotated.

By: _____

Tenn. Reg. No. 778

CHARLES B. MOSELEY, JR. REGISTERED LAND SURVEYOR AGRICULTURE TENNESSEE NO. 778

HENSLEY - SCHMIDT, INC. · CONSULTANTS

COMMISSION'S APPROVAL

Approved for record in the Register's Office of Davidson County, not a subdivision but a plat of Apartments in a horizontal property regime for reference in transferring title to the Apartments.

By: _____ Date: 5-10-79
Secretary

SUBDIVISION NO. 78-398-U
Part Of Master Plan Number _____

PREVIOUSLY RECORDED AS SUBDIVISION NO. 68-227-6 BOOK 3842, PAGE 235


RECORD

Recorded May 18, 1979 Book 5200, Page 159
Of The Register's Office Of Davidson County, Tennessee.

NOTE:

TAX PARCEL NUMBER REFERS TO PROPERTY MAP NO. 133-11.

UNIT TYPE NUMBER	DESCRIPTION	GROSS SQ. FT. ±
1	1 BEDROOM GARDEN (FLAT)	640
2	2 BEDROOM GARDEN (FLAT)	910
3	2 BEDROOM TOWNHOUSE · CARPORT	1010
4	2 BEDROOM TOWNHOUSE	990
5	3 BEDROOM TOWNHOUSE	1370
6	4 BEDROOM TOWNHOUSE	1580
7	2 BEDROOM TOWNHOUSE with DEN	1170

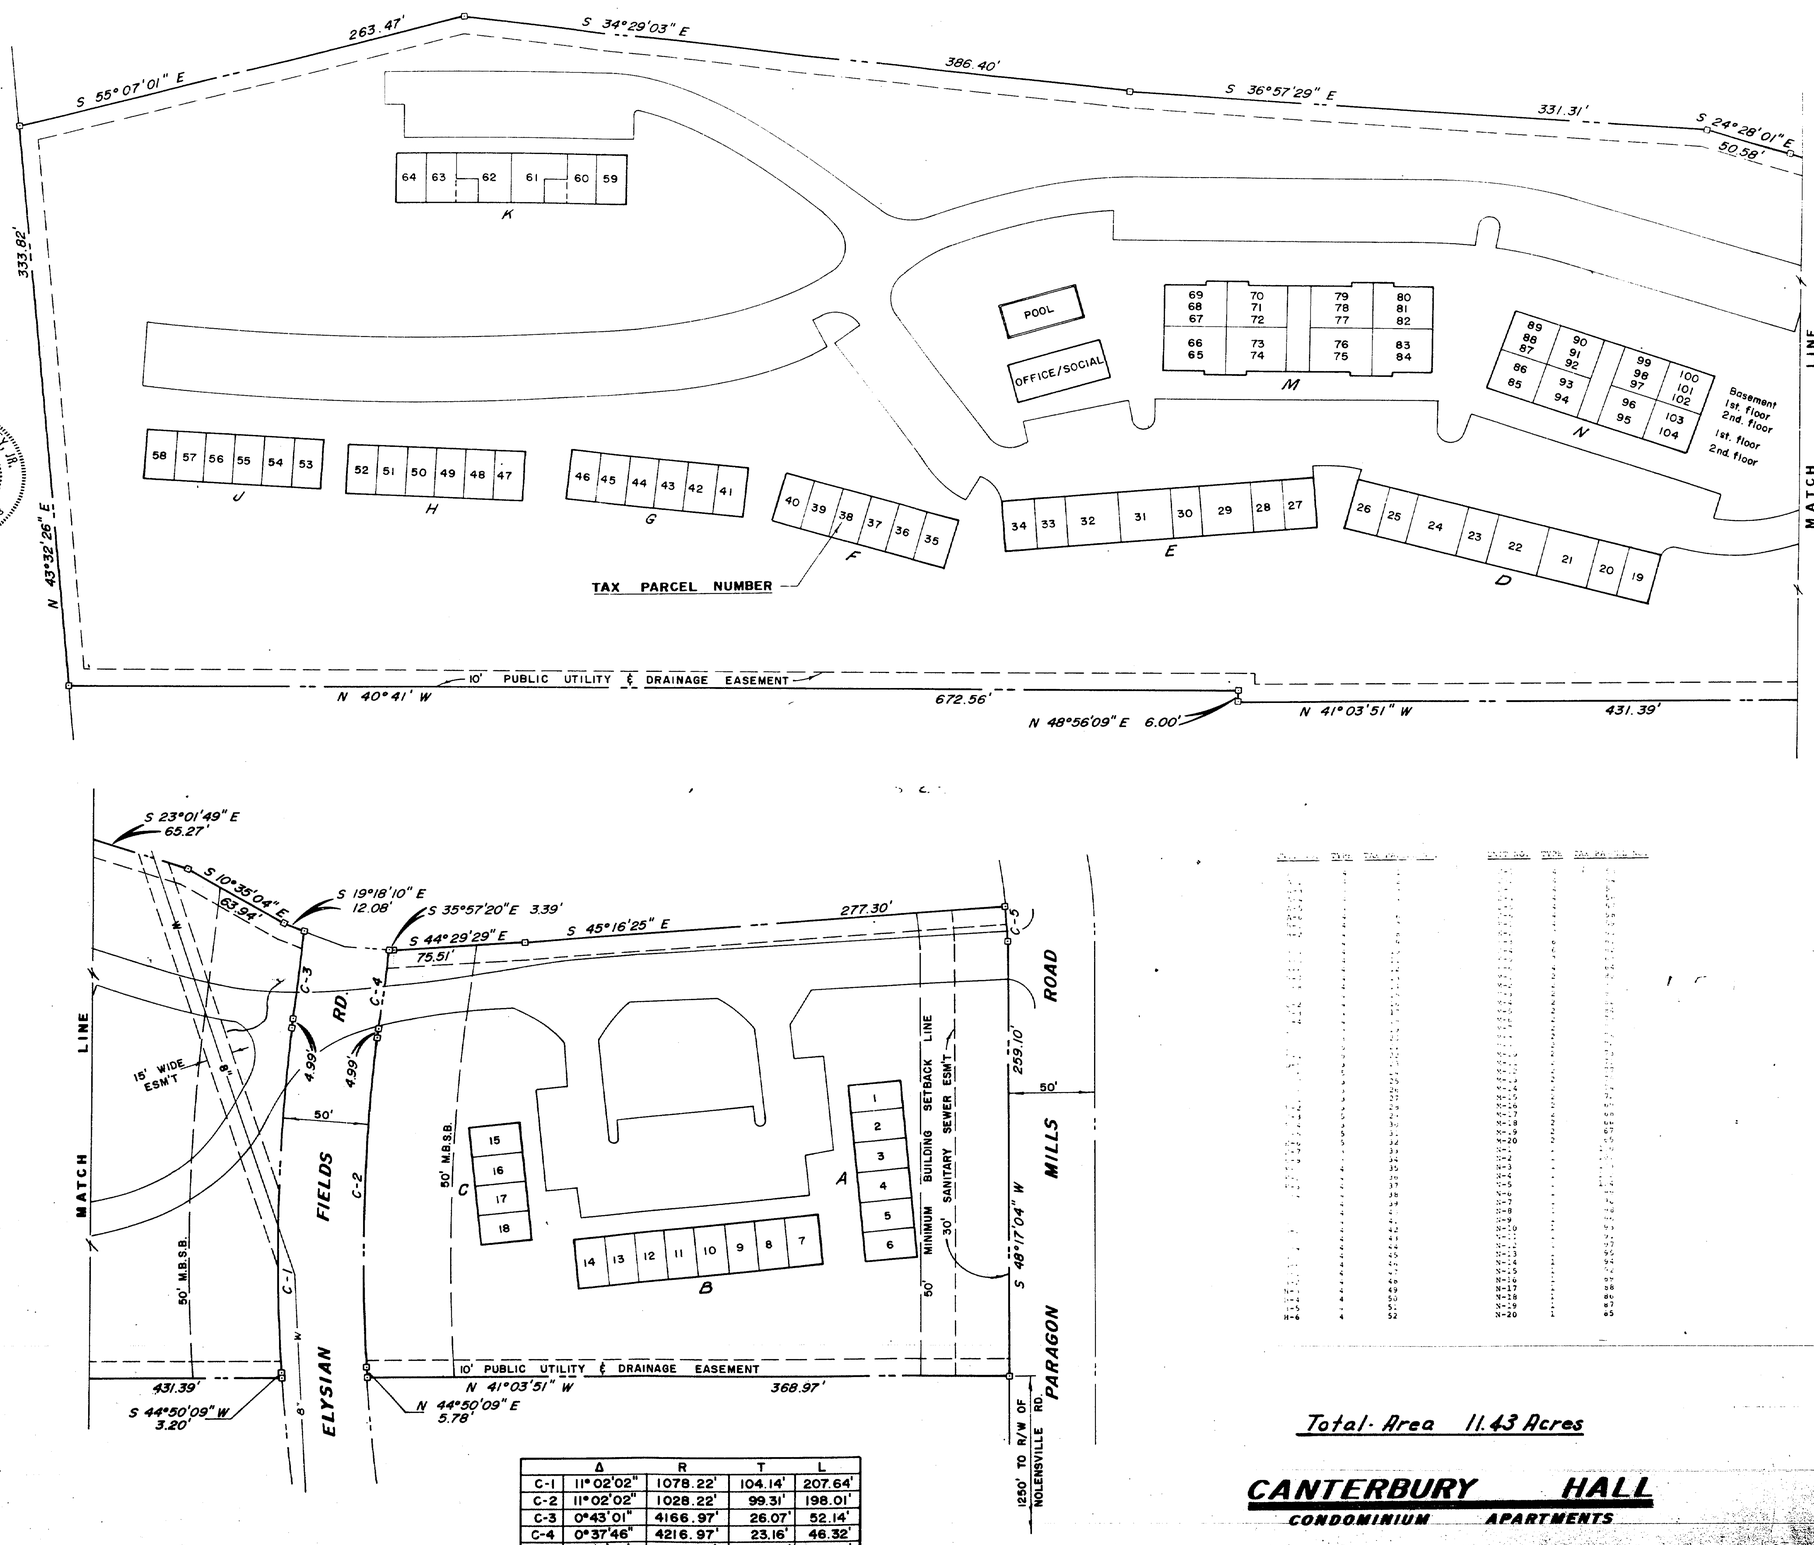

	Δ	R	T	L
C-1	11°02'02"	1078.22'	104.14'	207.64'
C-2	11°02'02"	1028.22'	99.31'	198.01'
C-3	0°43'01"	4166.97'	26.07'	52.14'
C-4	0°37'46"	4216.97'	23.16'	46.32'
C-5	0°42'36"	1685.32'	10.44'	20.88'

Total Area 11.43 Acres

CANTERBURY HALL
CONDOMINIUM APARTMENTS

500 PARAGON MILLS ROAD · NASHVILLE
DAVIDSON COUNTY · TENNESSEE · FIRST C.D.