OWNER'S CERTIFICATE

I HEREBY CERTIFY THAT I AM THE OWNER OF THE PROPERTY SHOWN HEREON AS EVIDENCED IN BOOK 4726, PAGE 164, R.O.D.C., TENNESSEE, AND ADOPT THE PLAN SHOWN HEREON.

Name: SAMPLE INVESTMENT CO.

By: [illegible]

Date [illegible]

ENGINEER'S CERTIFICATE

To the best of my knowledge and belief, I certify that this is a plat of the Condominium Apartments known as BOWLING SQUARE, located in the 1st Civil District of Metropolitan Nashville, Davidson County, Tennessee, situated on land described in the deed to SAMPLE INVESTMENT CO. from ERVIN M. ENTREKIN, TRUSTEE as recorded in Book 4726, Page 164, of the Register's Office of Davidson County, Tennessee, and that the said plat truly represents each Apartment in the building with its Apartment Number, its location in the building and the approximate number of square feet in each Apartment.

This plat is filed pursuant to Section 64-2707 of the Tennessee Code Annotated.

By: John H. Wright

Tenn. Reg. No. 1014

JOHN H. WRIGHT REGISTERED LAND SURVEYOR XVI AGRICULTURE GEORGIA NO. 1014 STATE OF TENNESSEE

BARGE, WAGGONER, SUMNER & CANNON, Engineers
NASHVILLE TENNESSEE

COMMISSION'S APPROVAL

Approved for record in the Register's Office of Davidson County, not a subdivision but a plat of Apartments in a horizontal property regime for reference in transferring title to the Apartments.

By: Fannie A. Deep Secretary Date: 12-18-79

SUBDIVISION NO. 79-334-U
Part Of Master Plan Number

RECORD


Recorded October 19, 1979 Book 5200, Page 214
Of The Register's Office Of Davidson County, Tennessee.

NOTE:

TAX PARCEL NUMBER REFERS TO PROPERTY MAP NO. 117-1

Master Deed Recorded in Book 4724, Page 753, R.O.D.C. Tennessee

NOTE
SEE APPEALS CASE NO. 72-347-U FOR FRONT AND REAR YARD VARIANCE

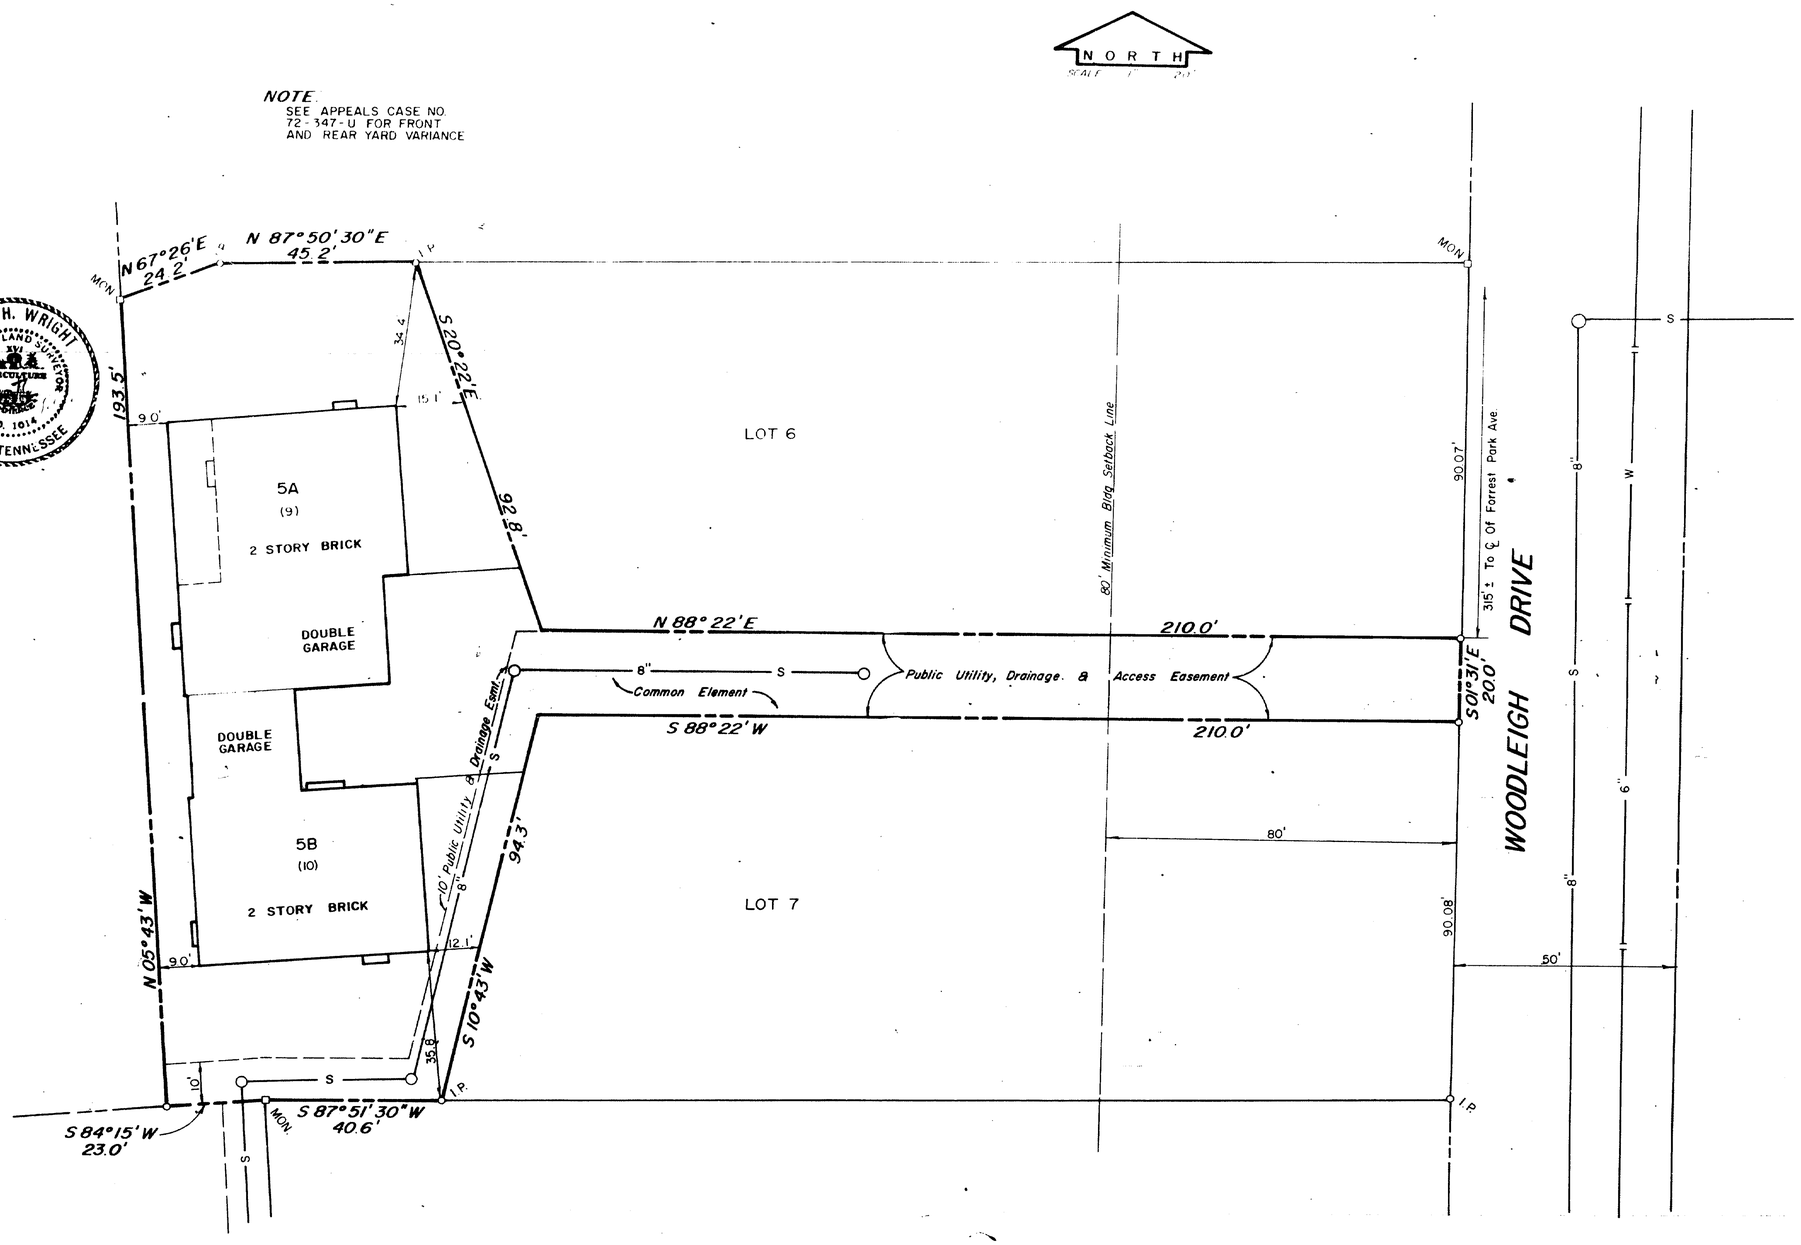

NOTE:

The Recording Of This Plat Voids, Vacates And Supercedes The Recording Of Part Of Bowling Square, That Pertains To Lot 5, As Of Record In Book 4660, Page 44, R.O.D.C.

RESUBDIVISION OF LOT FIVE

BOWLING SQUARE CONDOMINIUMS

1st CIVIL DISTRICT

NASHVILLE, DAVIDSON COUNTY, TENNESSEE

TOTAL AREA THIS RECORDING 0.46 ACRES±