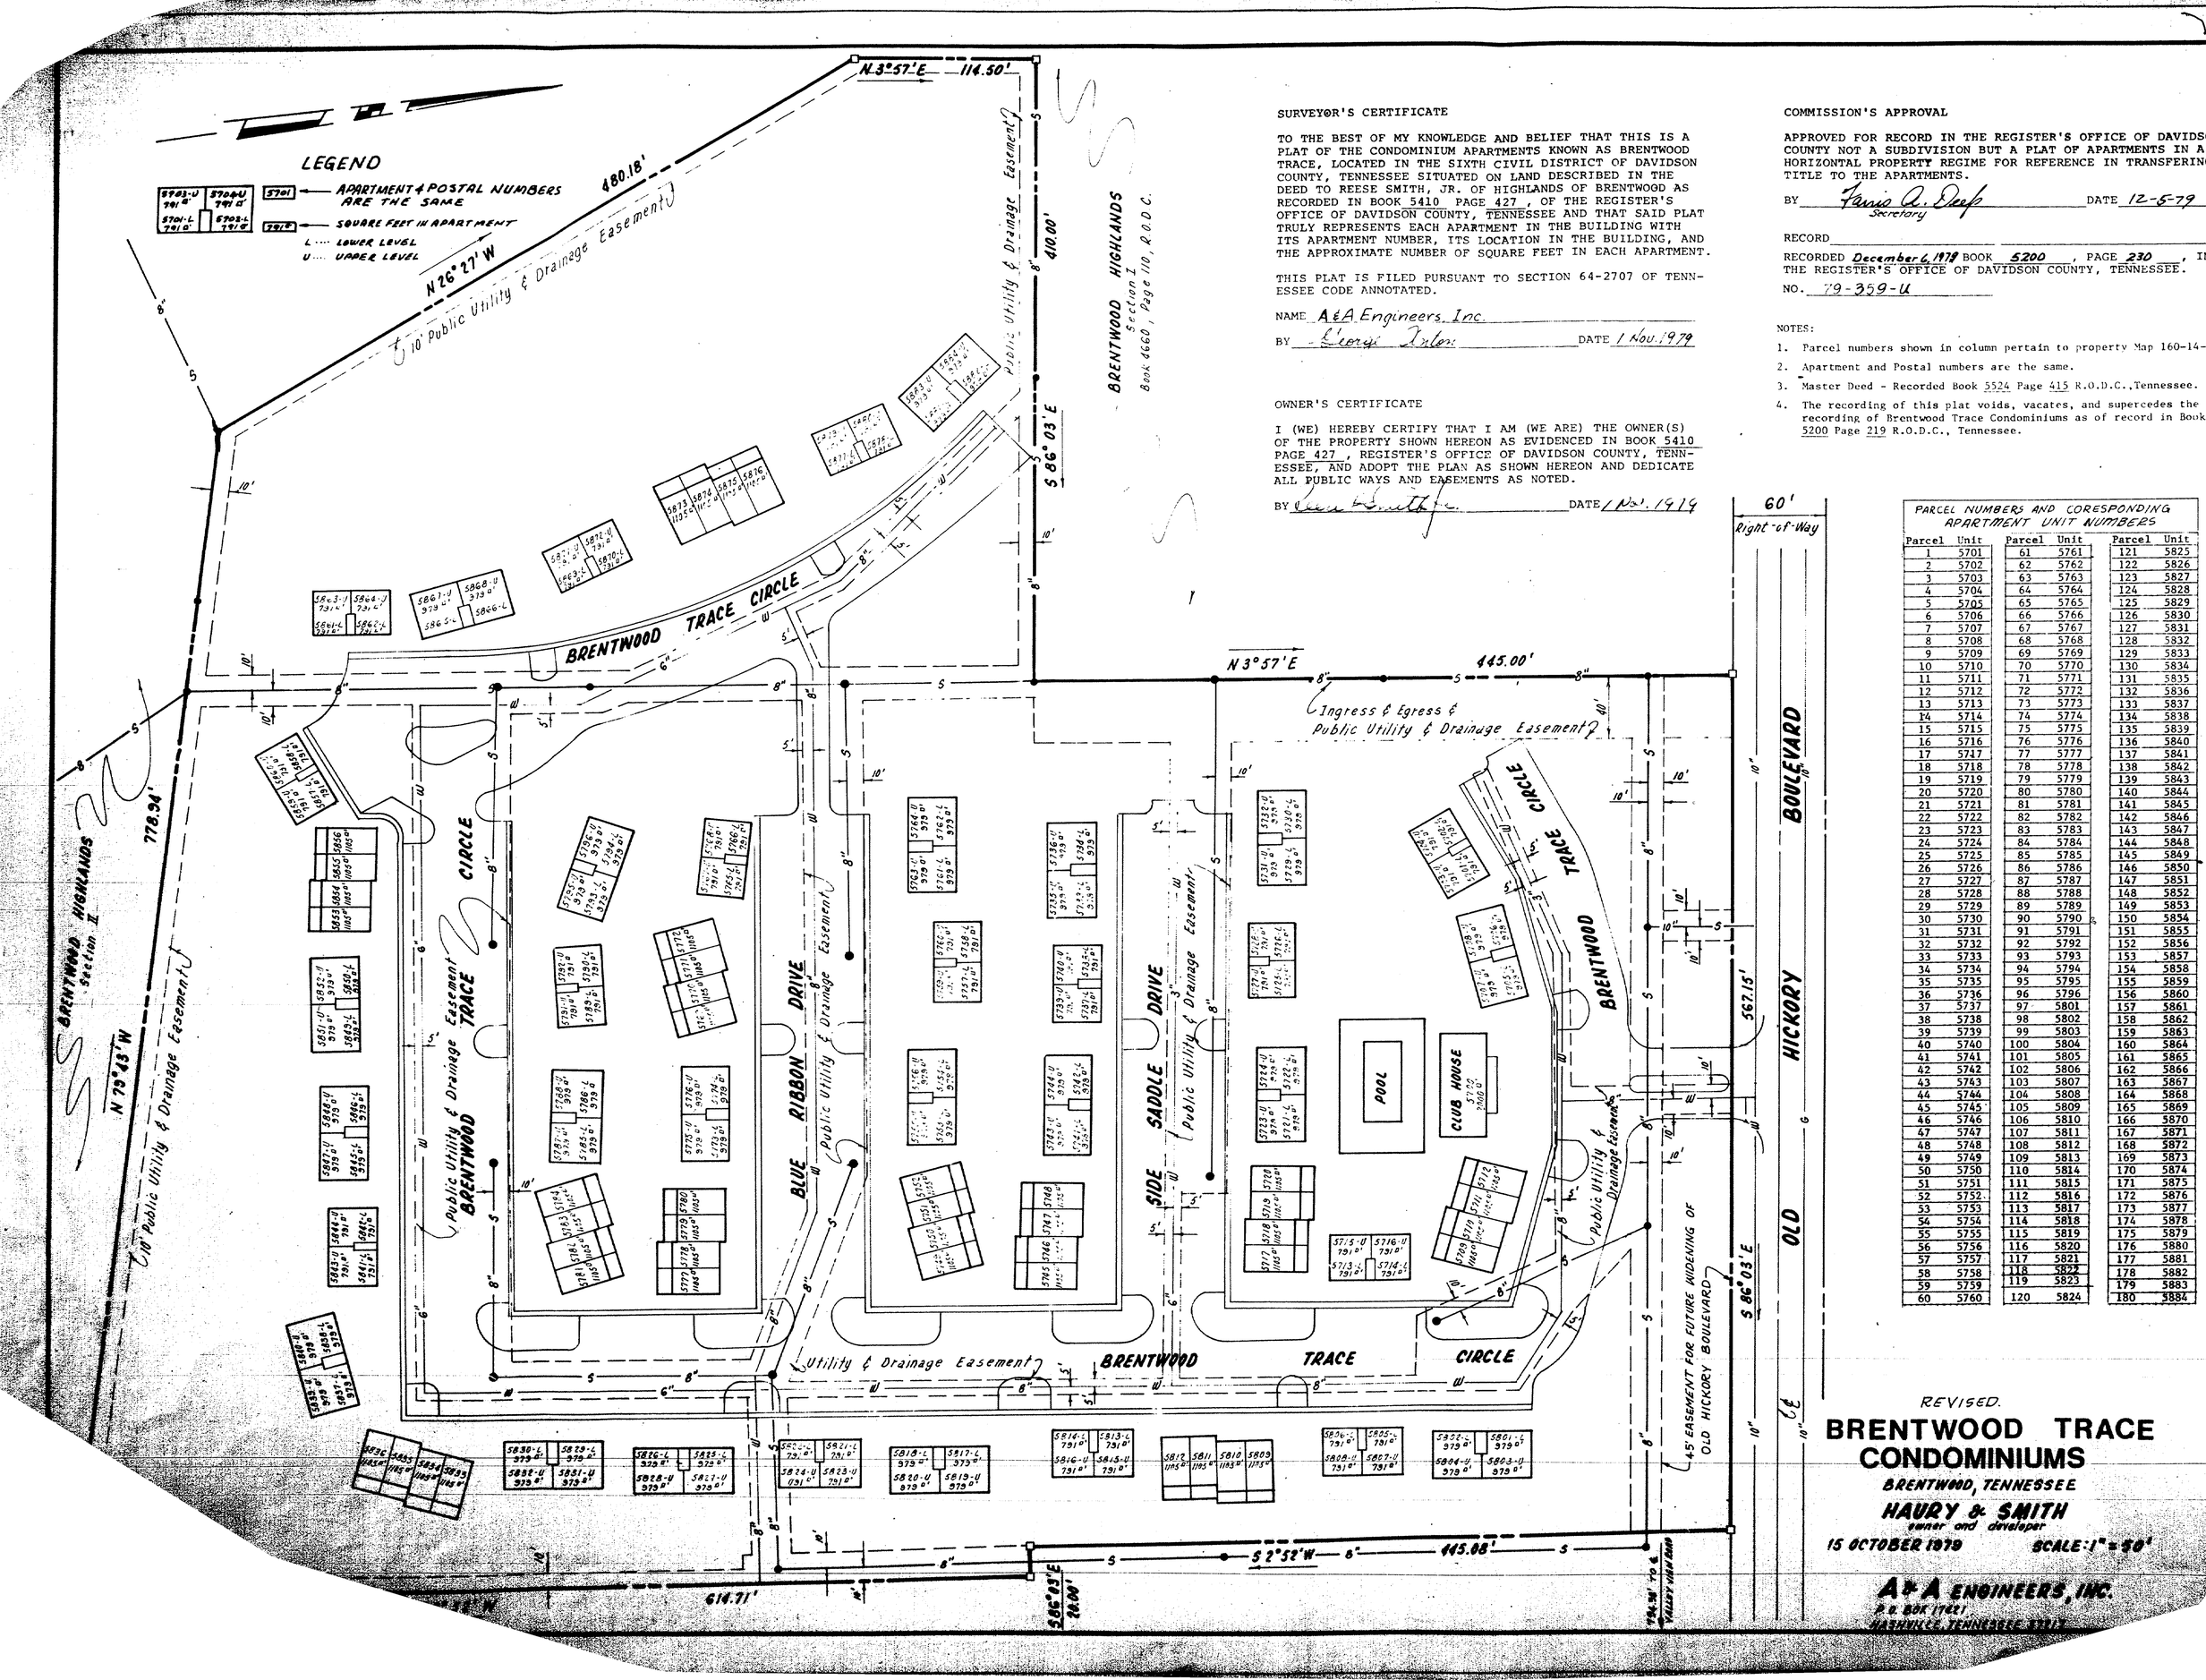


SURVEYOR'S CERTIFICATE

TO THE BEST OF MY KNOWLEDGE AND BELIEF THAT THIS IS A PLAT OF THE CONDOMINIUM APARTMENTS KNOWN AS BRENTWOOD TRACE, LOCATED IN THE SIXTH CIVIL DISTRICT OF DAVIDSON COUNTY, TENNESSEE SITUATED ON LAND DESCRIBED IN THE DEED TO REESE SMITH, JR. OF HIGHLANDS OF BRENTWOOD AS RECORDED IN BOOK 5410 PAGE 427, OF THE REGISTER'S OFFICE OF DAVIDSON COUNTY, TENNESSEE AND THAT SAID PLAT TRULY REPRESENTS EACH APARTMENT IN THE BUILDING WITH ITS APARTMENT NUMBER, ITS LOCATION IN THE BUILDING, AND THE APPROXIMATE NUMBER OF SQUARE FEET IN EACH APARTMENT.

THIS PLAT IS FILED PURSUANT TO SECTION 64-2707 OF TENNESSEE CODE ANNOTATED.

NAME A&A Engineers, Inc.

BY George Dolan DATE 1 Nov. 1979

OWNER'S CERTIFICATE

I (WE) HEREBY CERTIFY THAT I AM (WE ARE) THE OWNER(S) OF THE PROPERTY SHOWN HEREON AS EVIDENCED IN BOOK 5410 PAGE 427, REGISTER'S OFFICE OF DAVIDSON COUNTY, TENNESSEE, AND ADOPT THE PLAN AS SHOWN HEREON AND DEDICATE ALL PUBLIC WAYS AND EASEMENTS AS NOTED.

BY [illegible] DATE 1 Nov. 1979

COMMISSION'S APPROVAL

APPROVED FOR RECORD IN THE REGISTER'S OFFICE OF DAVIDSON COUNTY NOT A SUBDIVISION BUT A PLAT OF APARTMENTS IN A HORIZONTAL PROPERTY REGIME FOR REFERENCE IN TRANSFERING TITLE TO THE APARTMENTS.

BY Fania A. Deep Secretary DATE 12-5-79

RECORD

RECORDED December 6, 1979 BOOK 5200, PAGE 230, IN THE REGISTER'S OFFICE OF DAVIDSON COUNTY, TENNESSEE.

NO. 79-359-U

NOTES:

1. Parcel numbers shown in column pertain to property Map 160-14-B.
2. Apartment and Postal numbers are the same.
3. Master Deed - Recorded Book 5524 Page 415 R.O.D.C., Tennessee.
4. The recording of this plat voids, vacates, and supercedes the recording of Brentwood Trace Condominiums as of record in Book 5200 Page 219 R.O.D.C., Tennessee.

PARCEL NUMBERS AND CORESPONDING APARTMENT UNIT NUMBERS

Parcel	Unit	Parcel	Unit	Parcel	Unit
1	5701	61	5761	121	5825
2	5702	62	5762	122	5826
3	5703	63	5763	123	5827
4	5704	64	5764	124	5828
5	5705	65	5765	125	5829
6	5706	66	5766	126	5830
7	5707	67	5767	127	5831
8	5708	68	5768	128	5832
9	5709	69	5769	129	5833
10	5710	70	5770	130	5834
11	5711	71	5771	131	5835
12	5712	72	5772	132	5836
13	5713	73	5773	133	5837
14	5714	74	5774	134	5838
15	5715	75	5775	135	5839
16	5716	76	5776	136	5840
17	5717	77	5777	137	5841
18	5718	78	5778	138	5842
19	5719	79	5779	139	5843
20	5720	80	5780	140	5844
21	5721	81	5781	141	5845
22	5722	82	5782	142	5846
23	5723	83	5783	143	5847
24	5724	84	5784	144	5848
25	5725	85	5785	145	5849
26	5726	86	5786	146	5850
27	5727	87	5787	147	5851
28	5728	88	5788	148	5852
29	5729	89	5789	149	5853
30	5730	90	5790	150	5854
31	5731	91	5791	151	5855
32	5732	92	5792	152	5856
33	5733	93	5793	153	5857
34	5734	94	5794	154	5858
35	5735	95	5795	155	5859
36	5736	96	5796	156	5860
37	5737	97	5801	157	5861
38	5738	98	5802	158	5862
39	5739	99	5803	159	5863
40	5740	100	5804	160	5864
41	5741	101	5805	161	5865
42	5742	102	5806	162	5866
43	5743	103	5807	163	5867
44	5744	104	5808	164	5868
45	5745	105	5809	165	5869
46	5746	106	5810	166	5870
47	5747	107	5811	167	5871
48	5748	108	5812	168	5872
49	5749	109	5813	169	5873
50	5750	110	5814	170	5874
51	5751	111	5815	171	5875
52	5752	112	5816	172	5876
53	5753	113	5817	173	5877
54	5754	114	5818	174	5878
55	5755	115	5819	175	5879
56	5756	116	5820	176	5880
57	5757	117	5821	177	5881
58	5758	118	5822	178	5882
59	5759	119	5823	179	5883
60	5760	120	5824	180	5884

REVISED.

BRENTWOOD TRACE CONDOMINIUMS

BRENTWOOD, TENNESSEE

HAURY & SMITH
owner and developer

15 OCTOBER 1979 SCALE: 1" = 50'

A & A ENGINEERS, INC.
P. O. BOX 17421
NASHVILLE, TENNESSEE 37217