
CONTAINS 2.646 ACRES± WITHIN TRACT BOUNDARY

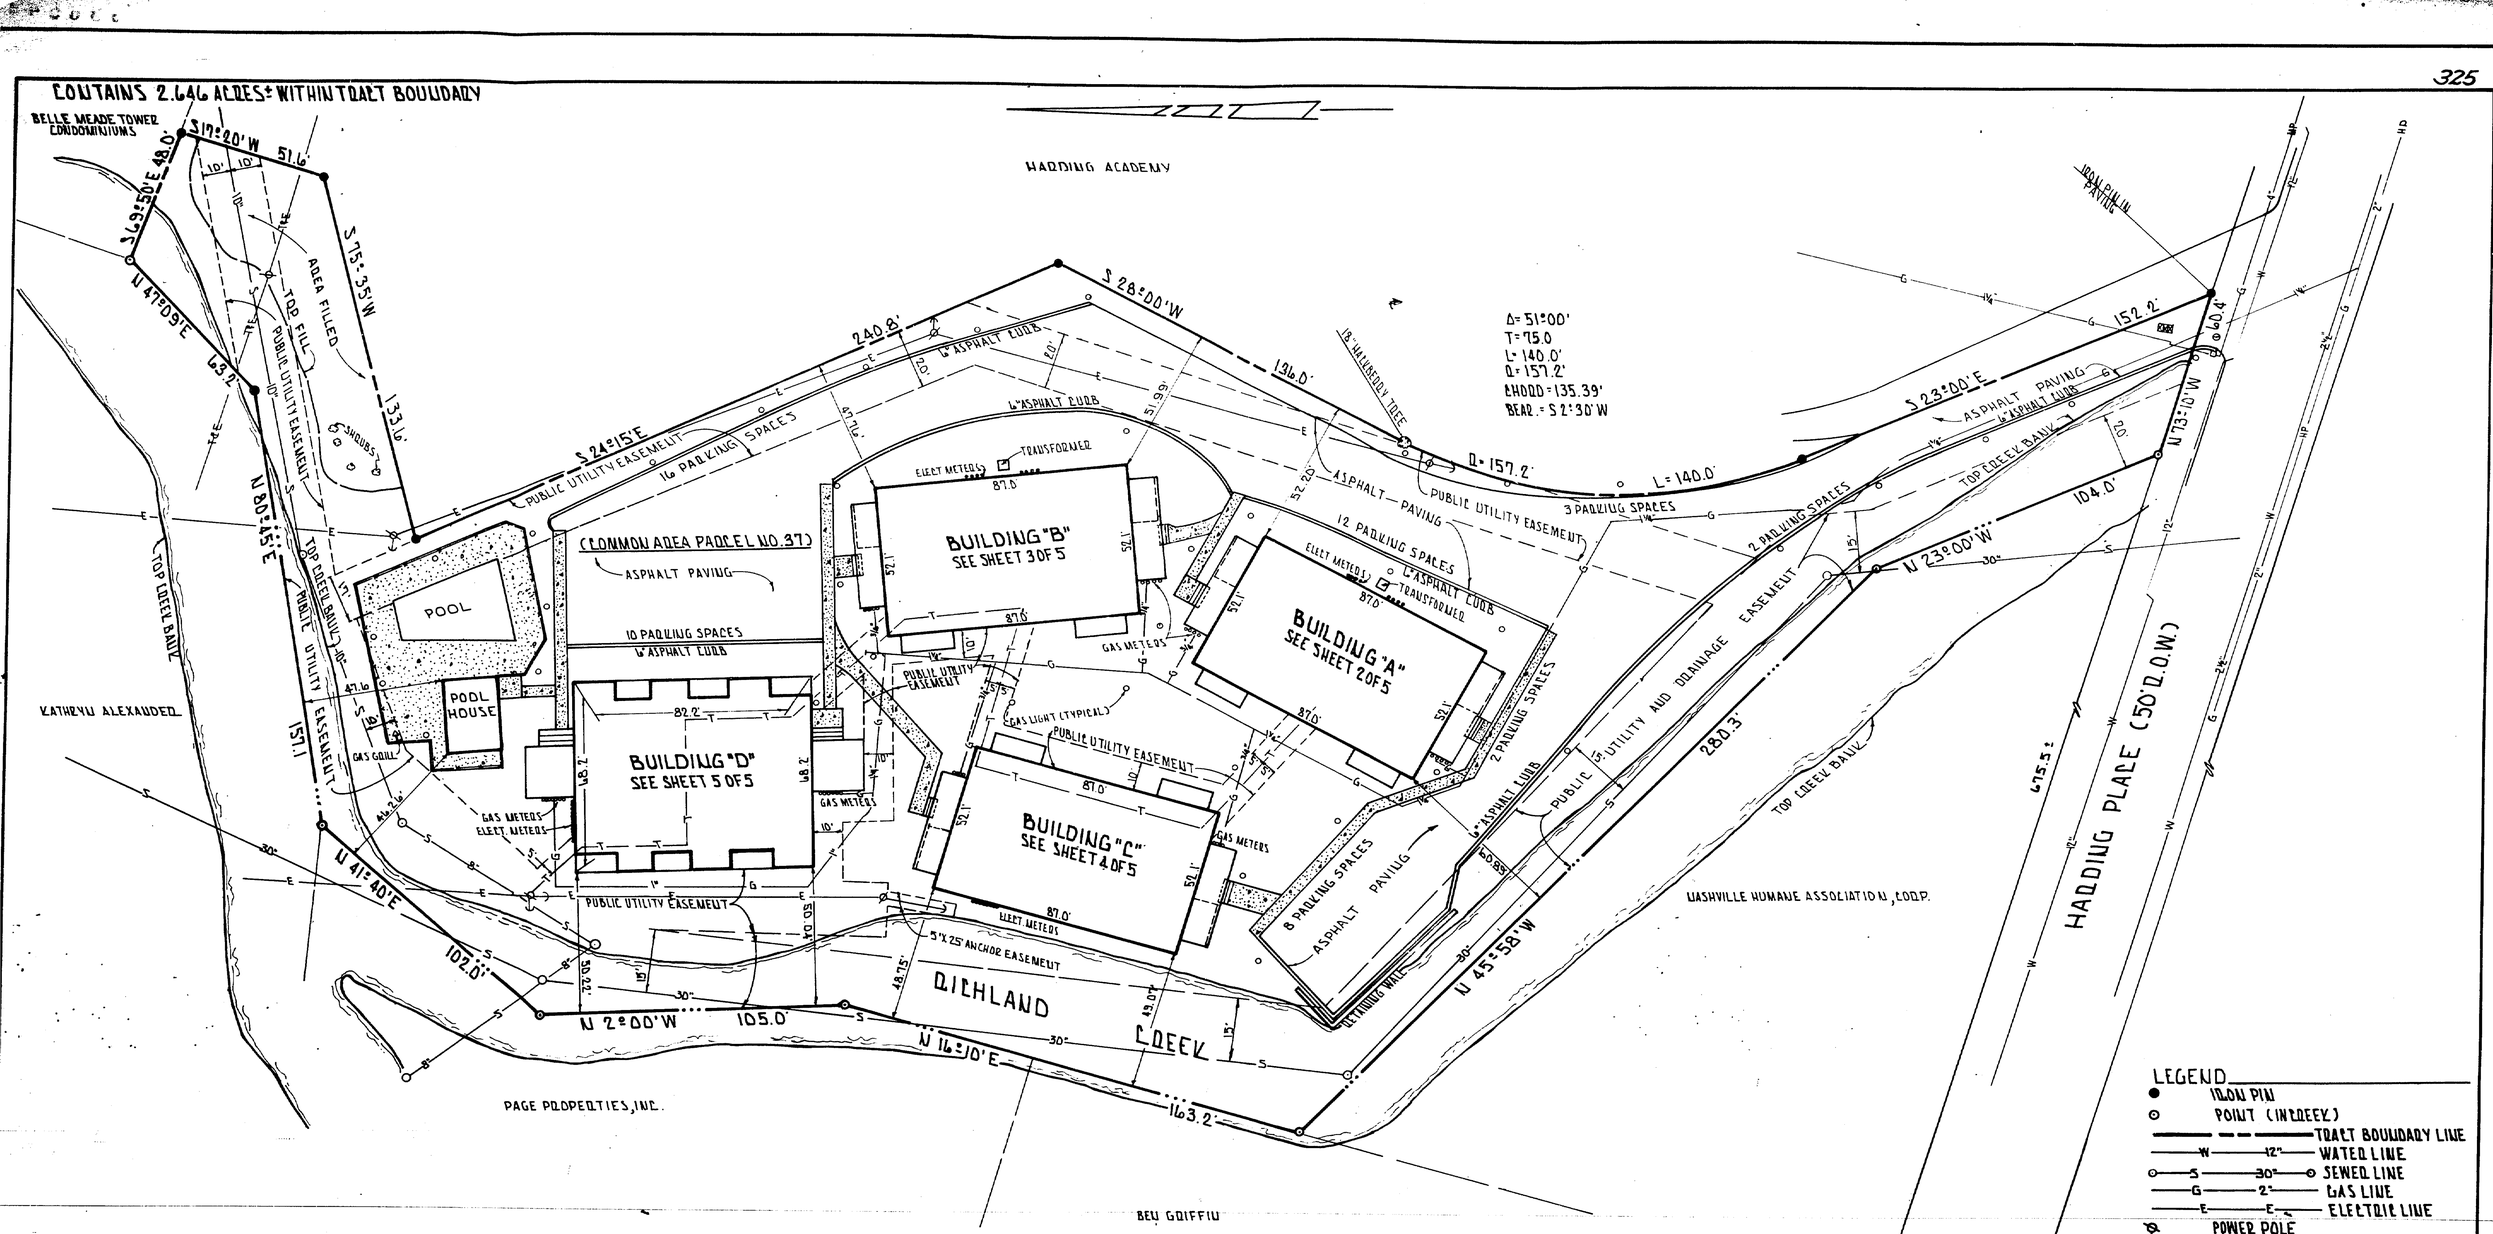

LEGEND

- IRON PIN
- POINT (IN CREEK)
- TRACT BOUNDARY LINE
- W — 12" — WATER LINE
- S — 30" — SEWER LINE
- G — 2" — GAS LINE
- E — E — ELECTRIC LINE
- POWER POLE
- GUY WIRE
- GAS LIGHT
- GAS METER
- ELECTRIC METER
- GAS GRILL
- CONCRETE PAVING
- GAS VALVE
- WATER METER
- T — T — TELEPHONE CABLE

OWNER'S CERTIFICATE

I (WE) HEREBY CERTIFY THAT I AM (WE ARE) THE OWNER(S) OF THE PROPERTY SHOWN HEREON AS EVIDENCED IN BOOK 5716 PAGE 510 REGISTER'S OFFICE DAVIDSON COUNTY, TENNESSEE, AND ADOPT THE PLAN OF HORIZONTAL PROPERTY REGIME SHOWN HEREON.

NAME Belle Meade Terrace Associates, Ltd

BY Jean Howard DATE 3-19-81

SURVEYOR'S CERTIFICATE

TO THE BEST OF MY KNOWLEDGE AND BELIEF I CERTIFY THAT THIS IS A PLAT OF A HORIZONTAL PROPERTY REGIME IN THE BUILDINGS KNOWN AS BELLE MEADE TERRACE CONDOMINIUMS LOCATED ON HARDING PLACE IN NASHVILLE, DAVIDSON COUNTY, TENNESSEE SITUATED ON LAND DESCRIBED IN THE DEED TO BELLE MEADE TERRACE ASSOCIATES, LTD. AND RECORDED IN BOOK _____, PAGE _____, OF THE REGISTER'S OFFICE OF DAVIDSON COUNTY, TENNESSEE AND THAT THE PLAT TRULY REPRESENTS THE PROPOSED COMMON AREAS AND CONDOMINIUM APARTMENT FLOOR AREAS OF THE BUILDINGS. THIS PLAT IS FILED PURSUANT TO SECTIONS 64-2707 OF TENNESSEE CODE ANNOTATED.

BY George E. Dennis DATE 3/18/81

GEORGE E. DENNIS TENNESSEE NO. 1358

PLANNING COMMISSION APPROVAL

[illegible] FOR RECORD IN THE REGISTER'S OFFICE FOR DAVIDSON COUNTY, TENNESSEE. NOT A SUBDIVISION [illegible] OF BUILDING UNITS IN A HORIZONTAL PROPERTY REGIME FOR REFERENCE IN TRANSFERRING [illegible] UNITS

[illegible] DATE 4-6-81

[illegible] BOOK 6200 PAGE 935, IN THE REGISTER'S [illegible] TENNESSEE.

[illegible] PAGE 27, P.O.D.P.

1. PARCEL NUMBERS SHOWN THUS ( ) PERTAIN TO PROPERTY MAP 130-1-A
2. DRAINAGE EASEMENT FROM TOP OF BANK TO TOP OF BANK ON RICHLAND CREEK.

Subdivision No. 81-76-U

BELLE MEADE TERRACE CONDOMINIUMS

BELLE MEADE TERRACE ASSOCIATES, LTD.
OWNER AND DEVELOPER

1ST CIVIL DISTRICT - DAVIDSON COUNTY, TENNESSEE

SCALE: 1"=30'

TURNER ENGINEERING COMPANY, INC.
CONSULTING ENGINEERS
4205 HILLSBORO ROAD
NASHVILLE, TENNESSEE