
BRENTWOOD TRACE CONDOMINUMS

(MAP 160-14-B)

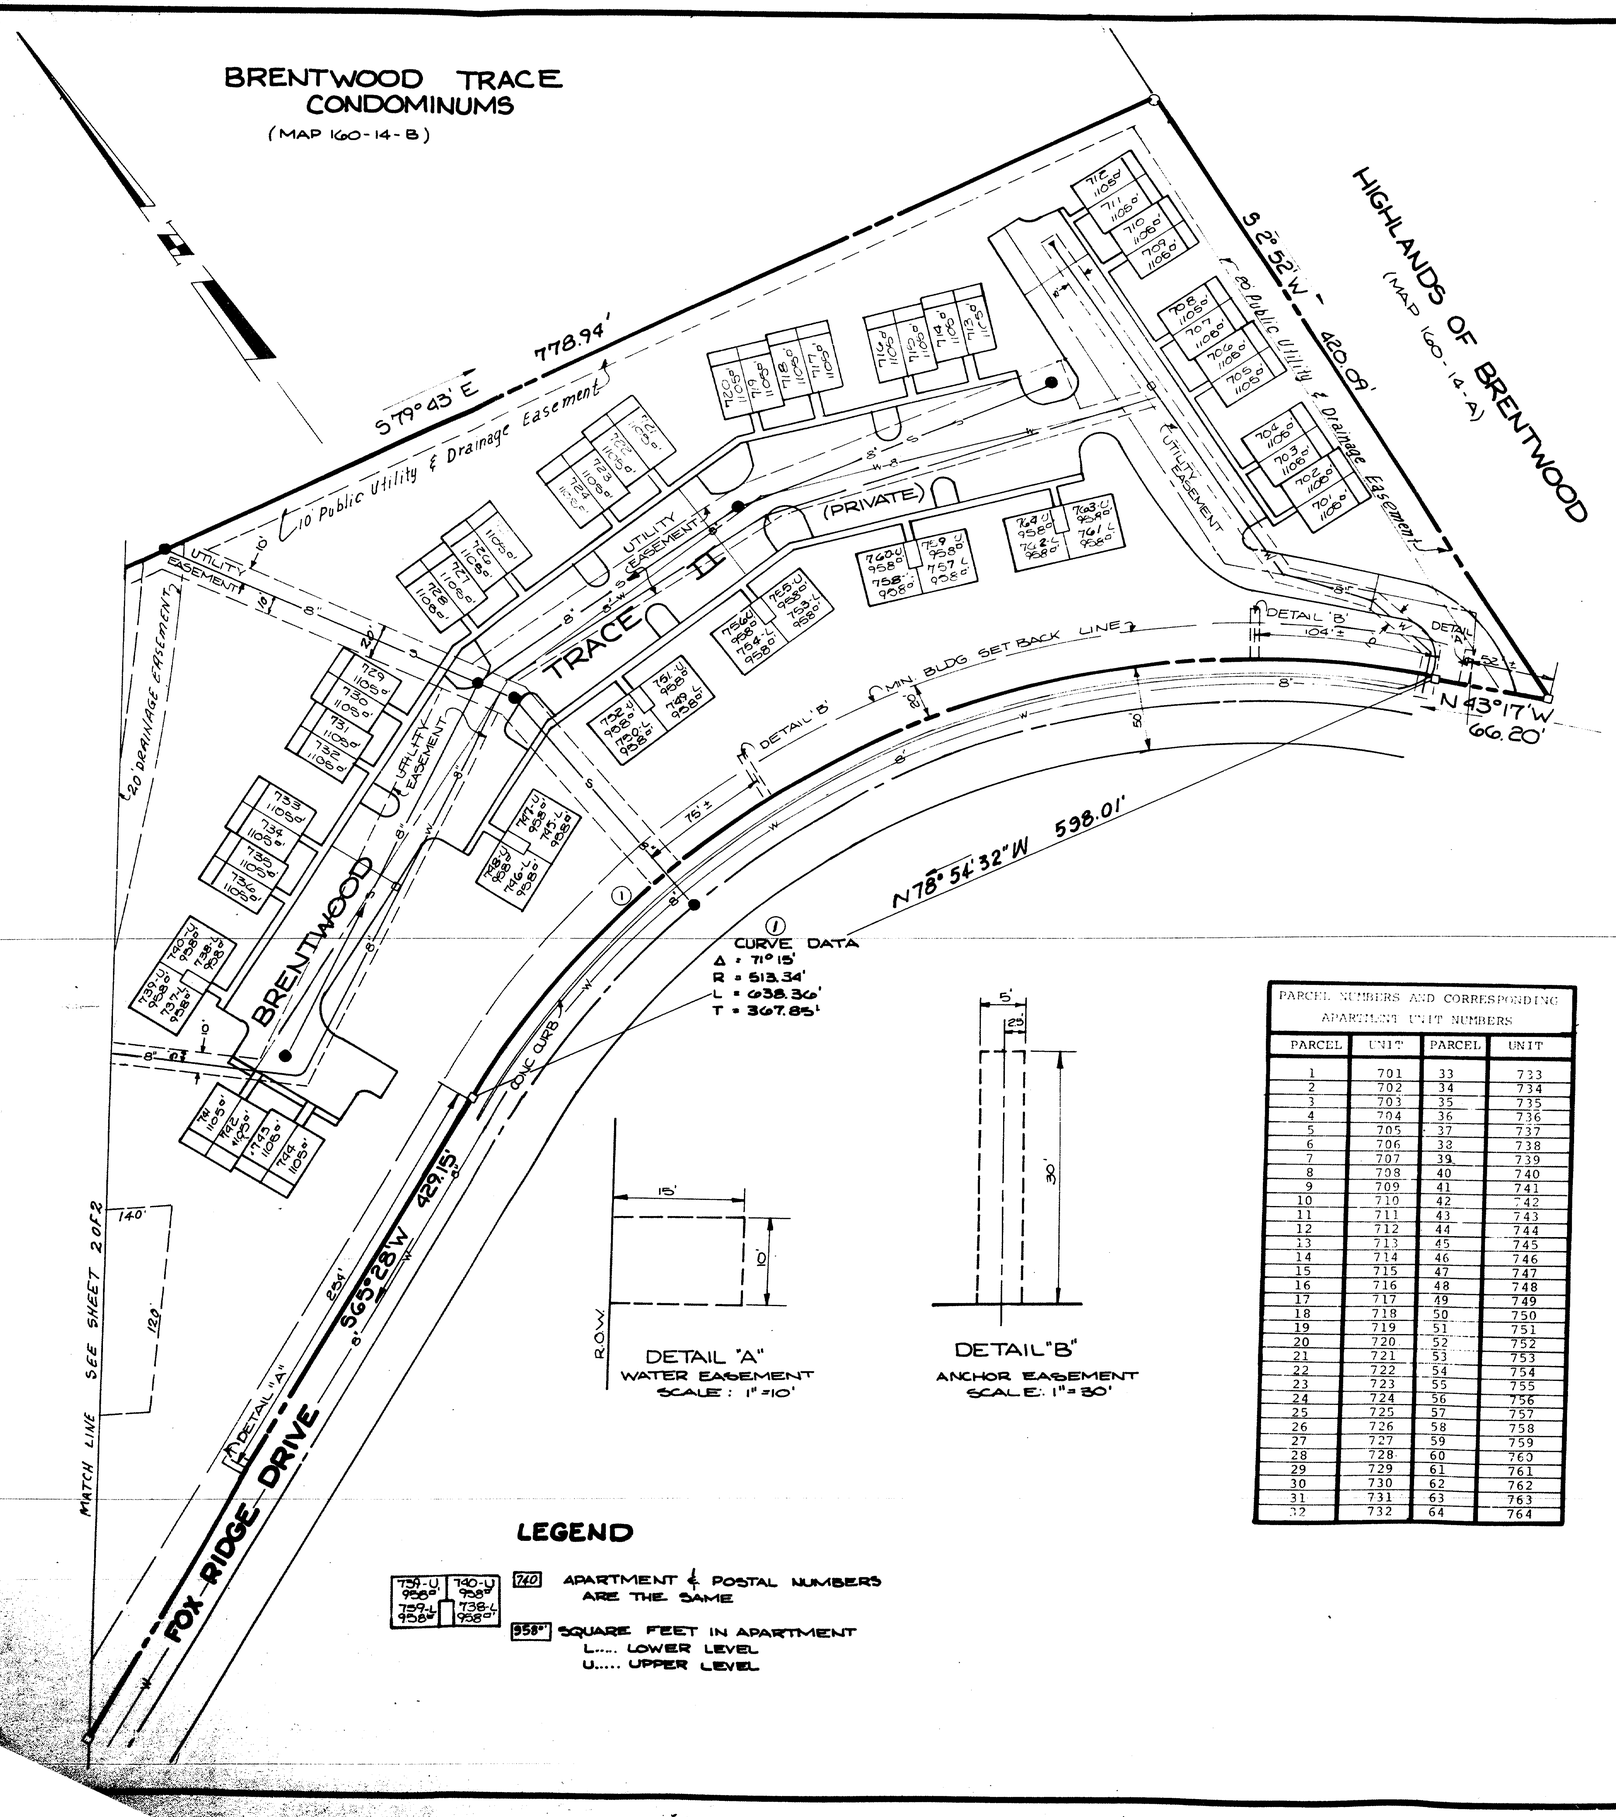

LEGEND

759-U 958 sf / 759-L 958 sf | 740-U 958 sf / 738-L 958 sf

740 — APARTMENT & POSTAL NUMBERS ARE THE SAME

958 sf — SQUARE FEET IN APARTMENT
L..... LOWER LEVEL
U..... UPPER LEVEL

SURVEYOR'S CERTIFICATE

TO THE BEST OF MY KNOWLEDGE AND BELIEF THIS IS A PLAT OF THE CONDOMINIUM PROPERTY, ALL IMPROVEMENTS, SPACE, LOCATED IN THE CITY OF BRENTWOOD, DAVIDSON COUNTY, TENNESSEE, SITUATED AS DESCRIBED IN THE DEED OF RECORD, THAT A PLAT OF SAID PROPERTY IS RECORDED IN BOOK 5200 PAGE 376, REGISTER'S OFFICE OF DAVIDSON COUNTY, TENNESSEE, AND THAT SAID PLAT TRUE REPRESENTS SAID PROPERTY AS SURVEYED BY ME IN ACCORDANCE WITH THE STANDARDS OF PRACTICE FOR CONDOMINIUMS, AND THE ARCHITECTURAL PLANS FURNISHED TO ME BY THE ARCHITECT.

THIS PLAT IS NOT VALID UNLESS IT BEARS THE ORIGINAL SIGNATURE OF THE SURVEYOR.

NAME OF SURVEYOR, ETC.

BY George Anton DATE 10/30/81

GEORGE ANTON
TENNESSEE
1170

OWNER'S CERTIFICATE

I (WE) HEREBY CERTIFY THAT I AM (WE ARE) THE OWNER(S) OF THE PROPERTY SHOWN HEREON AS EVIDENCED IN BOOK 5218 PAGE 19, REGISTER'S OFFICE OF DAVIDSON COUNTY, TENN. S., AND ADOPT THE PLAN AS SHOWN, SURVEY AND DEDICATE ALL PUBLIC WAYS AND EASEMENTS AS NOTED.

BY Keene P. Smith Jr DATE 3 Nov 1981

COMMISSION'S APPROVAL

APPROVED FOR RECORD IN THE REGISTER'S OFFICE OF DAVIDSON COUNTY NOT A SUBDIVISION BUT A PLAT OF APARTMENTS IN A HORIZONTAL PROPERTY REGIME FOR REFERENCE IN TRANSFERRING TITLE TO THE APARTMENTS.

BY Farris A. Deep DATE 11-13-81
Secretary

RECORD

RECORDED November 16, 1981 BOOK 5200, PAGE 376, IN THE REGISTER'S OFFICE OF DAVIDSON COUNTY, TENNESSEE.

81-286-U

NOTES:

1. Parcel numbers shown in column pertain to property No. 1 thru 64.
2. Apartment and Postal numbers are the same.
3. Master Deed - Recorded Book 5818 Page 915 R.O.B.C., Tennessee.
4. Total area of Brentwood Trace II is 14.36 acres.

PARCEL NUMBERS AND CORRESPONDING APARTMENT UNIT NUMBERS			
PARCEL	UNIT	PARCEL	UNIT
1	701	33	733
2	702	34	734
3	703	35	735
4	704	36	736
5	705	37	737
6	706	38	738
7	707	39	739
8	708	40	740
9	709	41	741
10	710	42	742
11	711	43	743
12	712	44	744
13	713	45	745
14	714	46	746
15	715	47	747
16	716	48	748
17	717	49	749
18	718	50	750
19	719	51	751
20	720	52	752
21	721	53	753
22	722	54	754
23	723	55	755
24	724	56	756
25	725	57	757
26	726	58	758
27	727	59	759
28	728	60	760
29	729	61	761
30	730	62	762
31	731	63	763
32	732	64	764

BRENTWOOD TRACE CONDOMINIUMS

SECTION II

BRENTWOOD, TENNESSEE
HAURY & SMITH
OWNER AND DEVELOPER
20 OCTOBER 1981 SCALE: 1" = 50'

A & A ENGINEER'S INC.
P O BOX 17421
NASHVILLE, TENNESSEE 37217

SHEET 1 OF 2
JOB NUMBER: 1781-80