OWNER'S CERTIFICATE

I (We) hereby certify that I am (we are) the owner(s) of the property shown hereon as evidenced in Book 5912 Page 230, R.O.D.C., Tennessee and adopt the plan of the property as shown hereon, establish common elements for the benefit of the condominium and dedicate all public ways and easements as noted. This plan shall not be subdivided, altered or changed unless otherwise approved by the Metropolitan Planning Commission. Book _____, Page _____, R.O.D.C., Tennessee, running with the title to the property.

Name: Financial Federal Savings Bank

By: [illegible] Date: 10-15-83

SURVEYOR'S CERTIFICATE

I hereby certify that the plat shown hereon is correct and that approved monuments shown thus have been placed as indicated. All side lot lines are at right angles or radial to a street, unless otherwise noted.

Name: James L. Terry Date: 10/14/83

COMMISSION'S APPROVAL

Approved by the Metropolitan Planning Commission of Nashville and Davidson County, Tennessee.

By: Travis A. Dail Date: 2-14-84

RECORD

Recorded February 22 1984 Book 5200 Page 711 at the register's office of Davidson County, Tennessee.

OWNER'S CERTIFICATE

I (we) hereby certify that I am (we are) the owner(s) of lots shown hereon and dedicate all public ways and easements as noted.

Name: Financial Federal Savings Bank

By: [illegible] Date: 10-15-83


NOTES:

1. BUILDINGS SHOWN ARE FOR INFORMATION ONLY AND SUBJECT TO CHANGE.
2. ZONING RM6
3. BEARINGS FROM ADJOINING SURVEY.
4. I HEREBY CERIFY THAT THIS IS A CLASS "A" SURVEY AND THE RATIO OF PRECISION OF THE UNADJUSTED TRAVERSE EXCEEDS 1:10,000.

JAMES L. TERRY REGISTERED LAND SURVEYOR TENNESSEE NO. 863

NOTES:

1. The major street plan adopted by the Metropolitan Planning Commission proposes a possible 7 foot widening of West End Avenue. There is no present condemnation or dedication of this additional 7 feet. The developer reserves any remedies and rights involved in resisting the same.
2. Unit numbers and parcel numbers as shown on this sheet are one and the same.

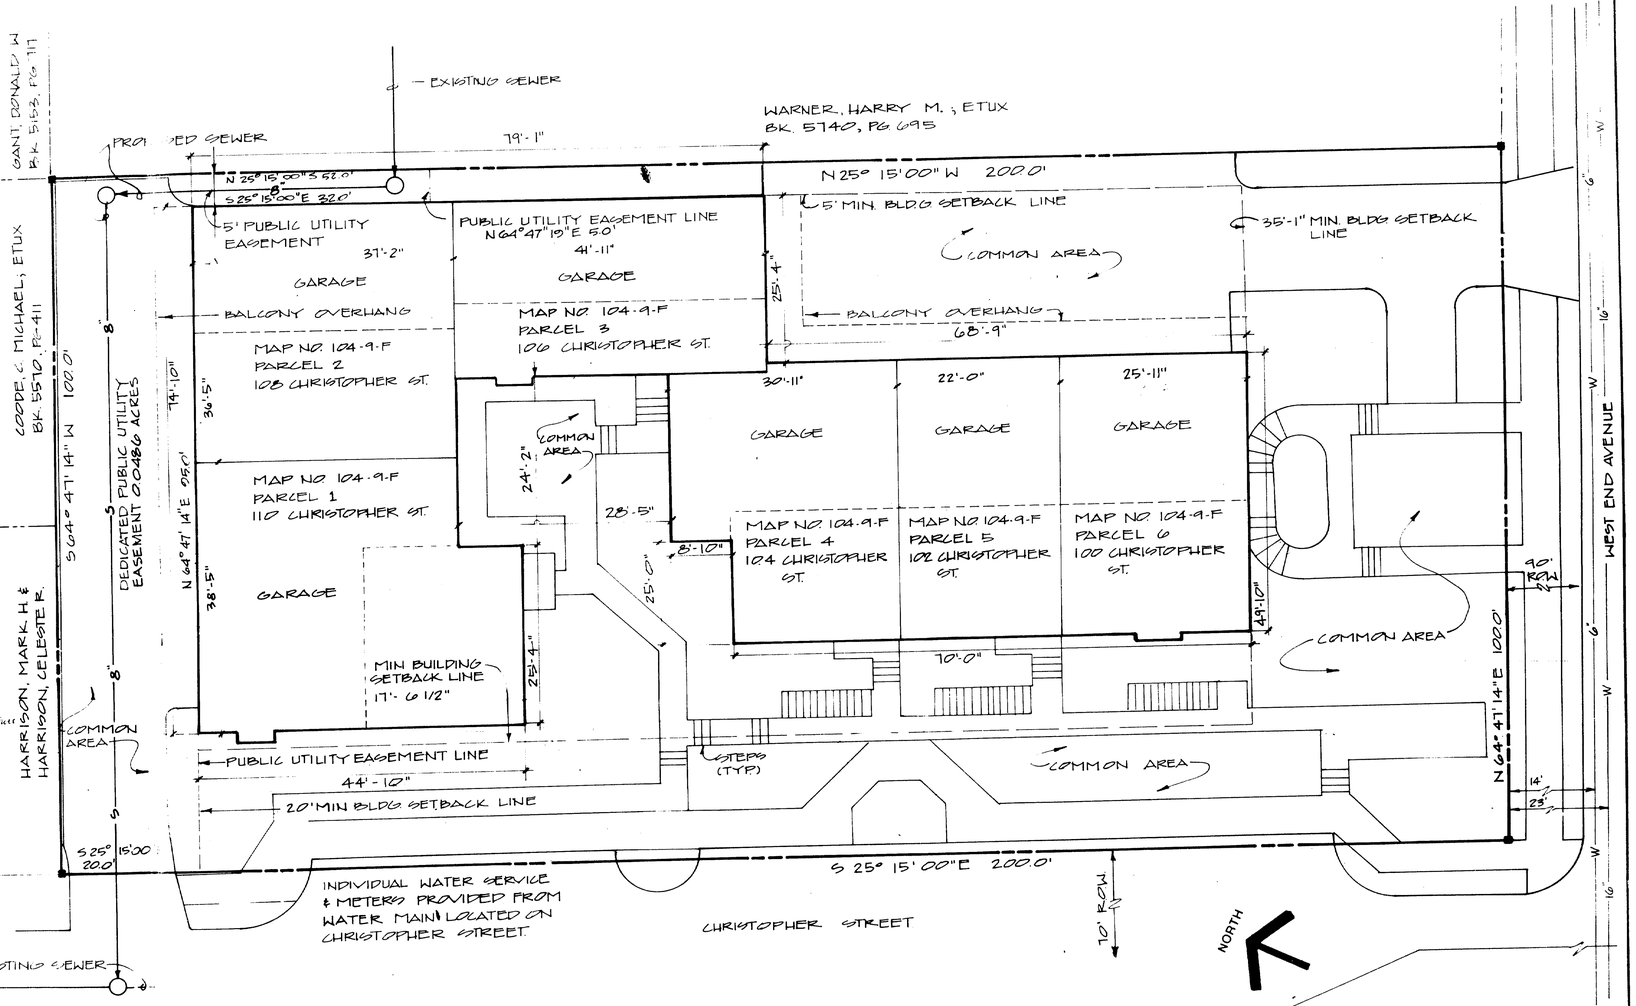

CHRISTOPHER PLACE

Master Deed recorded in Book 6232 Page 540 R.O.D.C. Tenn.

FIRST CIVIL DISTRICT
NASHVILLE, DAVIDSON COUNTY

10' 0 10'

AREA THIS RECORDING = 20,000 SF OR 0.4591 ACRES
DATE: OCTOBER 17, 1983

Subdivision No. 83-586-U

RMG