

TOTAL AREA 6.14 ACRES

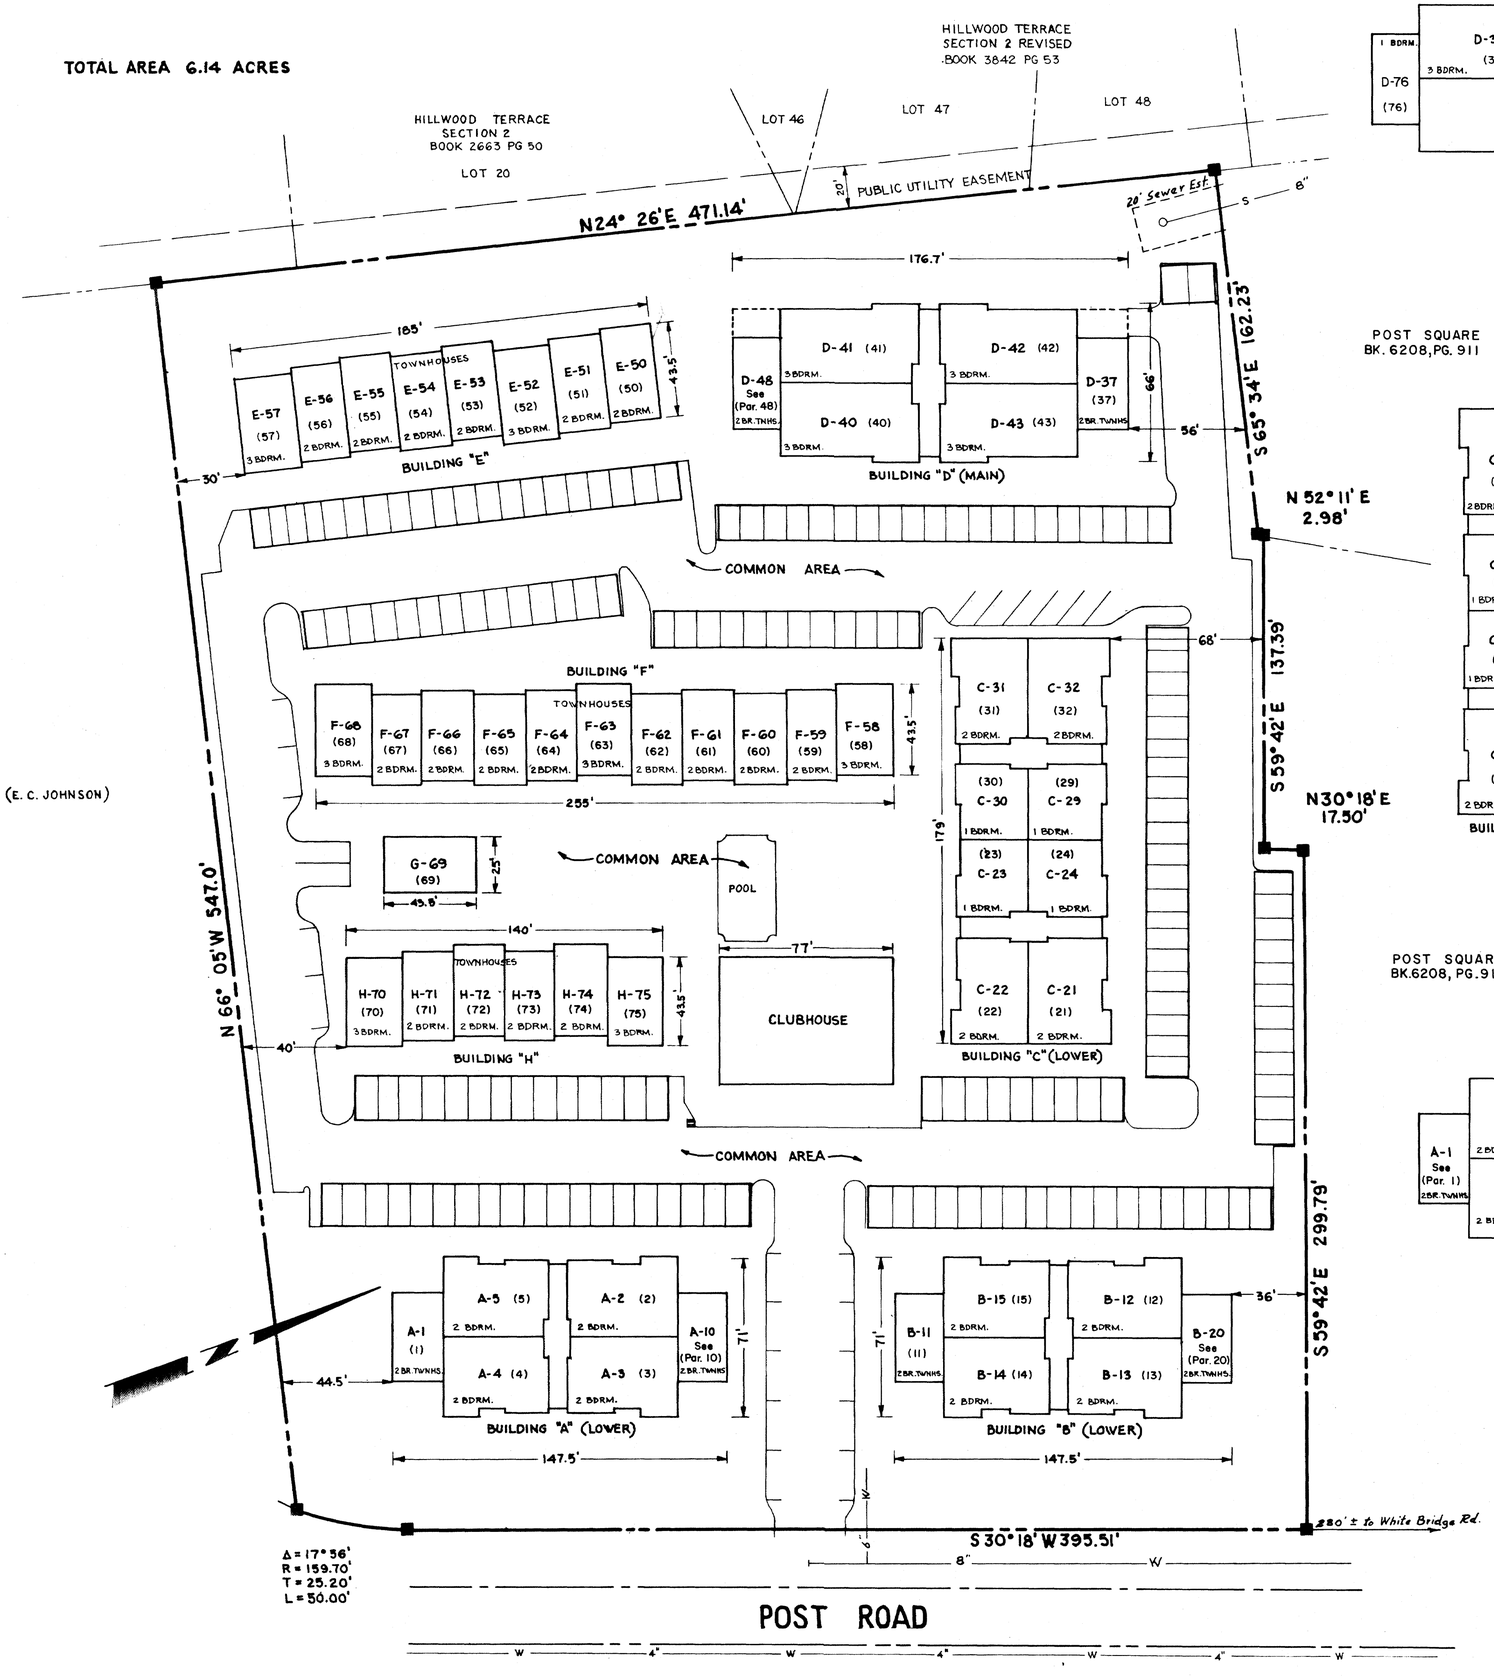


Δ = 17° 56'
R = 159.70'
T = 25.20'
L = 50.00'


POST SQUARE
BK. 6208, PG. 911

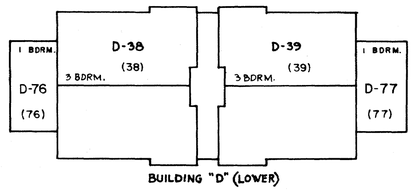

BUILDING "D" (LOWER)

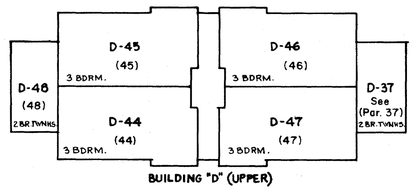

BUILDING "D" (UPPER)

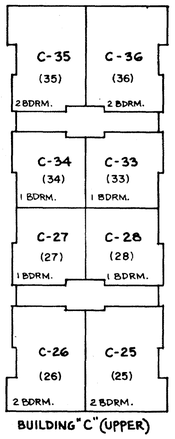

BUILDING "C" (UPPER)

Owner's Certificate

I (WE) HEREBY CERTIFY THAT I AM (WE ARE) THE OWNER(S) OF THE PROPERTY SHOWN HEREON AS EVIDENCED IN BOOK 6394, PAGE 65, REGISTER'S OFFICE, DAVIDSON COUNTY, TENNESSEE, AND ADOPT THE PLAN OF HORIZONTAL PROPERTY REGIME SHOWN HEREON.

NAME THE HILLWOOD HOMEOWNER'S ASSOCIATION

BY _____ Pres. DATE 4/14/85

J.R. PATRICK, President

Surveyor's Certificate

TO THE BEST OF MY KNOWLEDGE AND BELIEF, I CERTIFY THAT THIS IS A PLAT OF THE PLANNED UNIT DEVELOPMENT KNOWN AS "THE HILLWOOD" LOCATED IN THE 7th CIVIL DISTRICT OF METROPOLITAN NASHVILLE, DAVIDSON COUNTY, TENNESSEE, SITUATED ON LAND DESCRIBED IN THE DEED TO THE HILLWOOD HOMEOWNERS, ASSOCIATION.

AS RECORDED IN BOOK 5266, PAGE 81, OF THE REGISTER'S OFFICE OF DAVIDSON COUNTY, TENNESSEE, AND THAT THE SAID PLAT TRULY REPRESENTS EACH BUILDING SITE IN THE DEVELOPMENT WITH ITS NUMBER AND LOCATION WITHIN THE PERIMETER BOUNDARY LINES.

THIS PLAT REPRESENTS A REVISION IN THE NUMBER OF UNITS ON "THE HILLWOOD" OF RECORD IN BOOK 5200, PAGE 43, R.O.D.C. THE BOUNDARY LINES HAVE NOT BEEN RESURVEYED THIS DATE.

BY: Thomas E Pate DATE: 11-27-84

STATE OF TENNESSEE NO. 1359 REGISTERED LAND SURVEYOR

Commission's Approval

APPROVED FOR RECORD IN THE REGISTER'S OFFICE FOR DAVIDSON COUNTY NOT A SUBDIVISION BUT A PLAT OF BUILDING SITES IN A PLANNED UNIT DEVELOPMENT FOR REFERENCE IN TRANSFERRING TITLE TO THE BUILDING SITE.

BY J. Jeff Browning DATE 6/25/85

SECRETARY

NO. 78-92-U


Record

RECORD JUNE 26, 1985 BOOK 6250, PAGE 503, IN THE REGISTER'S OFFICE OF DAVIDSON COUNTY, TENNESSEE.


NOTE:

1. This plat is being recorded as a supplement to the Resubdivision of the Morris Tract as of record in Book 4300, Page 56, R.O.D.C., Tennessee.
2. Parcel Numbers shown (00) pertain to Property Map 103-14-A

POST SQUARE
BK. 6208, PG. 911

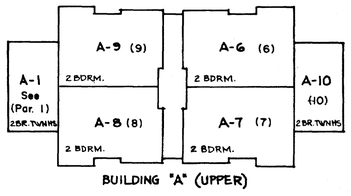

BUILDING "A" (UPPER)

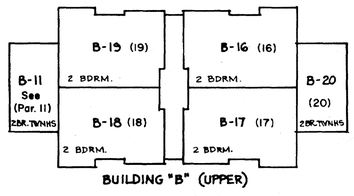

BUILDING "B" (UPPER)

The Hillwood Revised

(a condominium)

MASTER DEED RECORDED IN BOOK 5280, PAGE 464 R.O.D.C. TENN. AND AMENDED IN RECORD BK. 5281, PG. 357, & BK. 6553, PG. 108

CATES, AND SUPERCEDES RECORD IN BOOK 5200,

HART · FREELAND · ROBERTS, INC.

ARCHITECTS · ENGINEERS

NASHVILLE, TENNESSEE JACKSON, TENNESSEE

SCALE: 1" = 40' JOB NO. 4623 DATE: 11-27-84

R6(N/O)