



SQUARE FOOTAGE

UNIT NO.	LIVING SPACE	SCREENED PORCH	STORAGE UNIT
14	1209	154	43.3
15	1178	154	43.3
16	1185	154	43.3
17	1178	154	43.3
18	1187	154	43.3
19	1185	154	43.3
20	1178	154	43.3
21	1211	154	43.3
22	1209	154	43.3
23	1178	154	43.3
24	1187	154	43.3
25	1185	154	43.3
26	1178	154	43.3
27	1187	154	43.3
28	1202	154	43.3
29	1209	154	43.3
30	1178	154	43.3
31	1187	154	43.3
32	1185	154	43.3
33	1178	154	43.3
34	1211	154	43.3

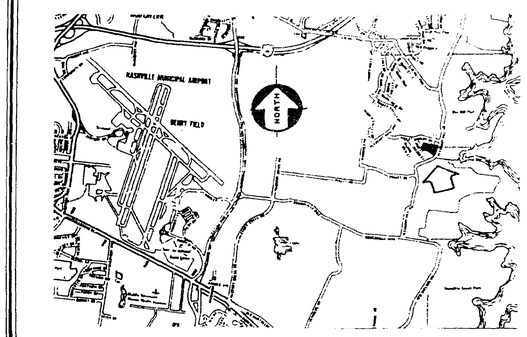

LOCATION MAP (N.T.S.)

FRANK CRIPPS PROPERTY
RECORDED IN BOOK 4684, PAGE 466 R.O.D.C., TENNESSEE

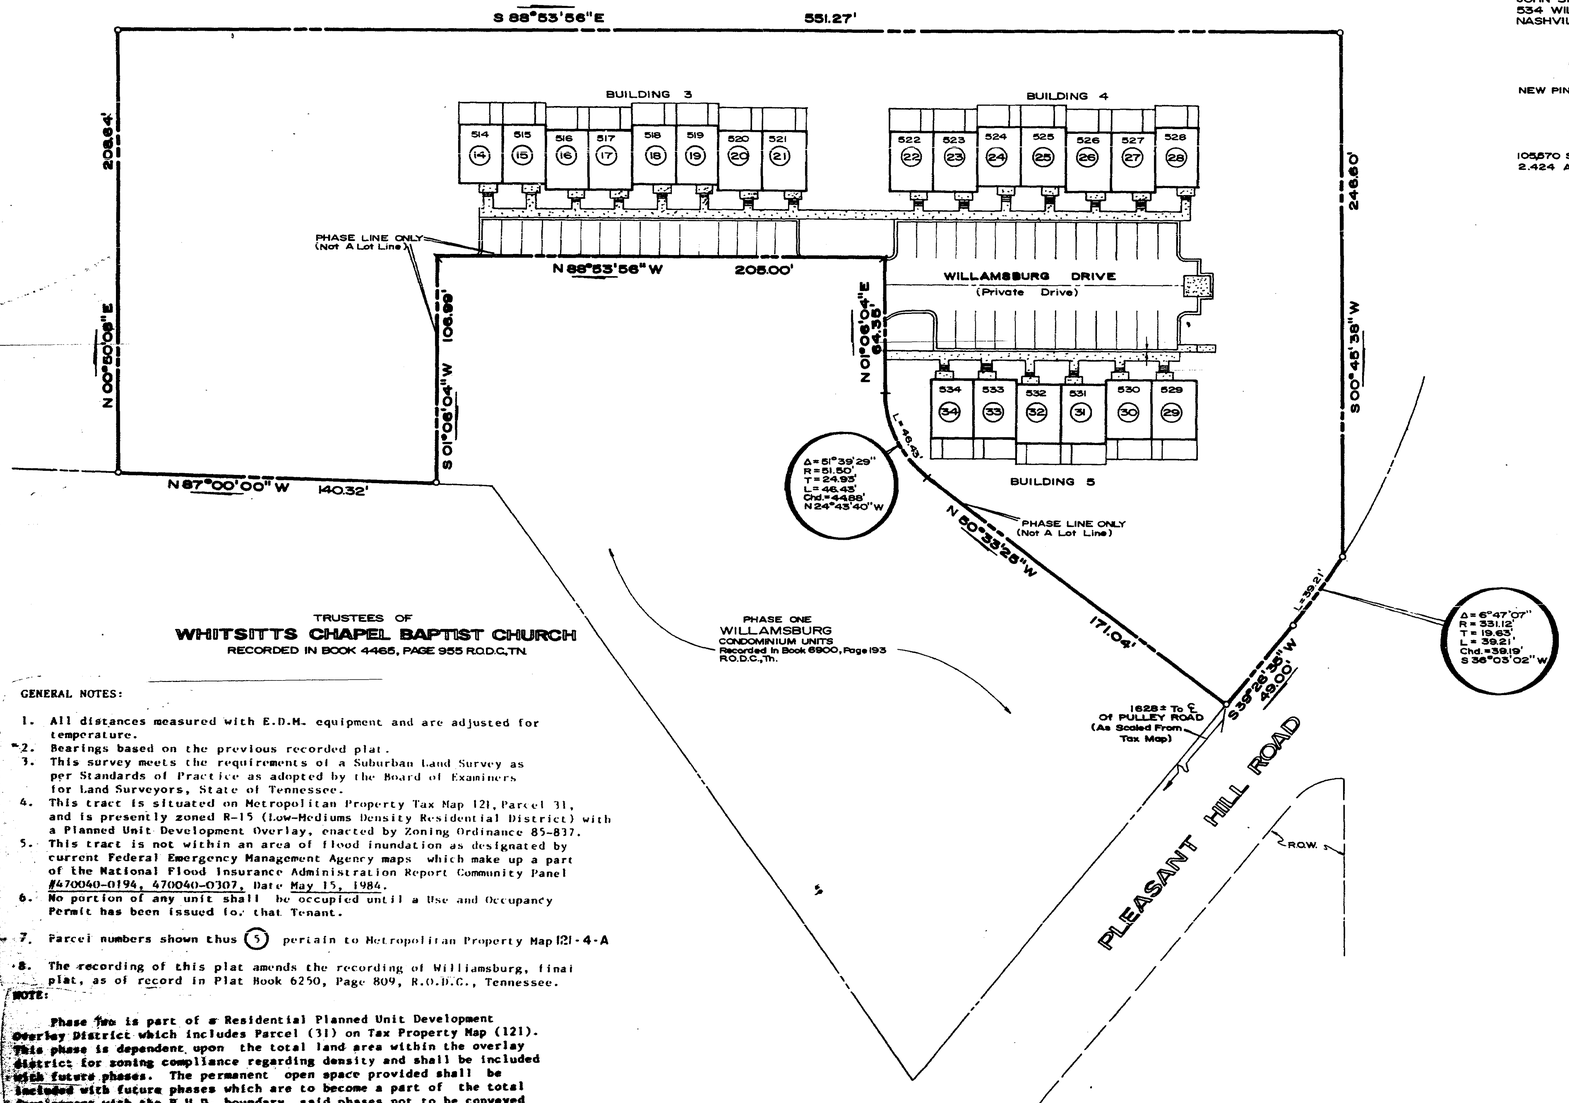

TRUSTEES OF
WHITSITTS CHAPEL BAPTIST CHURCH
RECORDED IN BOOK 4465, PAGE 955 R.O.D.C.,TN.

SAMPLE ADDRESS: 534 Denotes Address No.
JOHN SMITH
534 WILLIAMSBURG DRIVE
NASHVILLE,TN. 37214

LEGEND

NEW PINS SET---------- O

TOTAL BOUNDARY

105570 Square Feet
2.424 Acres ±

GENERAL NOTES:

1. All distances measured with E.D.M. equipment and are adjusted for temperature.
2. Bearings based on the previous recorded plat.
3. This survey meets the requirements of a Suburban Land Survey as per Standards of Practice as adopted by the Board of Examiners for Land Surveyors, State of Tennessee.
4. This tract is situated on Metropolitan Property Tax Map 121, Parcel 31, and is presently zoned R-15 (Low-Mediums Density Residential District) with a Planned Unit Development Overlay, enacted by Zoning Ordinance 85-837.
5. This tract is not within an area of flood inundation as designated by current Federal Emergency Management Agency maps which make up a part of the National Flood Insurance Administration Report Community Panel #470040-0194, 470040-0307, Date May 15, 1984.
6. No portion of any unit shall be occupied until a Use and Occupancy Permit has been issued for that Tenant.
7. Parcel numbers shown thus (5) pertain to Metropolitan Property Map 121-4-A
8. The recording of this plat amends the recording of Williamsburg, final plat, as of record in Plat Book 6250, Page 809, R.O.D.C., Tennessee.

NOTE:

Phase Two is part of a Residential Planned Unit Development Overlay District which includes Parcel (31) on Tax Property Map (121). This phase is dependent upon the total land area within the overlay district for zoning compliance regarding density and shall be included with future phases. The permanent open space provided shall be included with future phases which are to become a part of the total development with the P.U.D. boundary, said phases not to be conveyed separately from the total development.

OWNER'S CERTIFICATE

I hereby certify that I am the owner of the property shown hereon as evidenced in Book 6802, page 712, Register's Office for Davidson County, Tennessee, and adopt this plan in accordance with the Horizontal Property Act of the State of Tennessee, Tennessee Code Annotated, Section 64-2701, et seq.

David R Williams President 02-26-87

NOTE: MASTER DEED RECORDED IN BOOK 7114 PAGE 443, R.O.D.C., TENN.

SURVEYOR'S CERTIFICATE

To the best of my knowledge and belief, I certify that this is a plat of Condominium Units in the Project known as Williamsburg Condominiums located on Pleasant Hill Road, Nashville, Tennessee, situated on land described in the deed to David R. Williams Builders, Inc., recorded in Book 6802, page 712, Register's Office for Davidson County, Tennessee, and that the said plat truly represents the buildings with their unit number, its location in building and the approximate number of square feet in each.

This plat is filed pursuant to the Horizontal Property Act of the State of Tennessee, Tennessee Code Annotated, Section 64-2701, et seq.

Date 25-Feb-1987 Name: RAGAN SMITH MURPHY & ASSOCIATES, INC.

BY John T. Murphy

COMMISSION'S APPROVAL

Approved for record in the Register's Office for Davidson County not as a subdivision, but as a Plat of Units in the Horizontal Property Regime for reference only.

Date 4/8/87 BY: J Jeff Browning

RECORD

Recorded April 9 1987, Book 6900, page 266. in the Register's Office of Davidson County, Tennessee.

No. 87-137-G

PHASE TWO
WILLIAMSBURG
CONDOMINIUM UNITS
2nd Civil District, Metropolitan Nashville
Davidson County, Tennessee 13th Councilmanic District

Scale 1"=40' 40 20 0 40 80

RAGAN SMITH MURPHY & ASSOC.,INC.
315 Woodland Street
Nashville Tennessee 37206

DATE: 2-25-87

Job No. 85-162