NAME AND ADDRESS OF OWNER:
FMBC Investments, LLC
3716 West End Avenue
Nashville, TN 37205

PREPARED BY:
Jonathan S. Faught, Esq.
155 Franklin Road, Suite 120
Brentwood, TN 37027

FIFTH AMENDMENT TO DECLARATION 1072
SOUTHVIEW ON SECOND AND 1074 SOUTHVIEW ON SECOND,
A/K/A SOUTHVIEW ON SECOND TOWNHOMES HOMEOWNER'S INC.

THIS FIFTH AMENDMENT, executed and made effective this 23rd day of MAY , 2011, by the Declarant of Instrument Number, **20100210-0010391** for 1074 Southview on Second, and Instrument Number **20100210-0010392** for 1072 Southview on Second, establishing Declaration for FMBC INVESTMENTS, LLC a Tennessee Limited Liability Company (hereinafter called "Declarant"), its heirs and assigns, properties located at Southview on Second.

1. Above referenced instrument numbers are amended to include 1068-A & 1068-B 2nd Avenue South and 1070-A & 1070-B 2nd Avenue South. The new properties are adjacent to 1072.

Declarant:

FMBC Investments, LLC

By:_____
Shawn E. Bailes, Member

BILL GARRETT, Davidson County
Trans:T20110030657 REST
Recvd: 05/23/11 14:26 3 pgs
Fees:17.00 Taxes:0.00
20110523-0039435

State of Tennessee
County of Davidson

Before me, the undersigned authority of the state and county mentioned, personally appeared Shawn E. Bailes, with whom I am personally acquainted (or proved to me on the basis of satisfactory evidence), and who, upon oath, acknowledged such person to be Member (or other officer authorized to execute the instrument) of FMBC Investments, LLC, the within named bargainor, a limited liability company, and that such Member executed the foregoing instrument for the purpose therein contained by personally signing the name of the limited liability company as Member.

Witness my hand and official seal this 23 day of May, 2011.

_____
Notary Signature
My Commission Expires: May 16, 2013

TRACY L. CROOK
STATE OF TENNESSEE NOTARY PUBLIC
DAVIDSON COUNTY

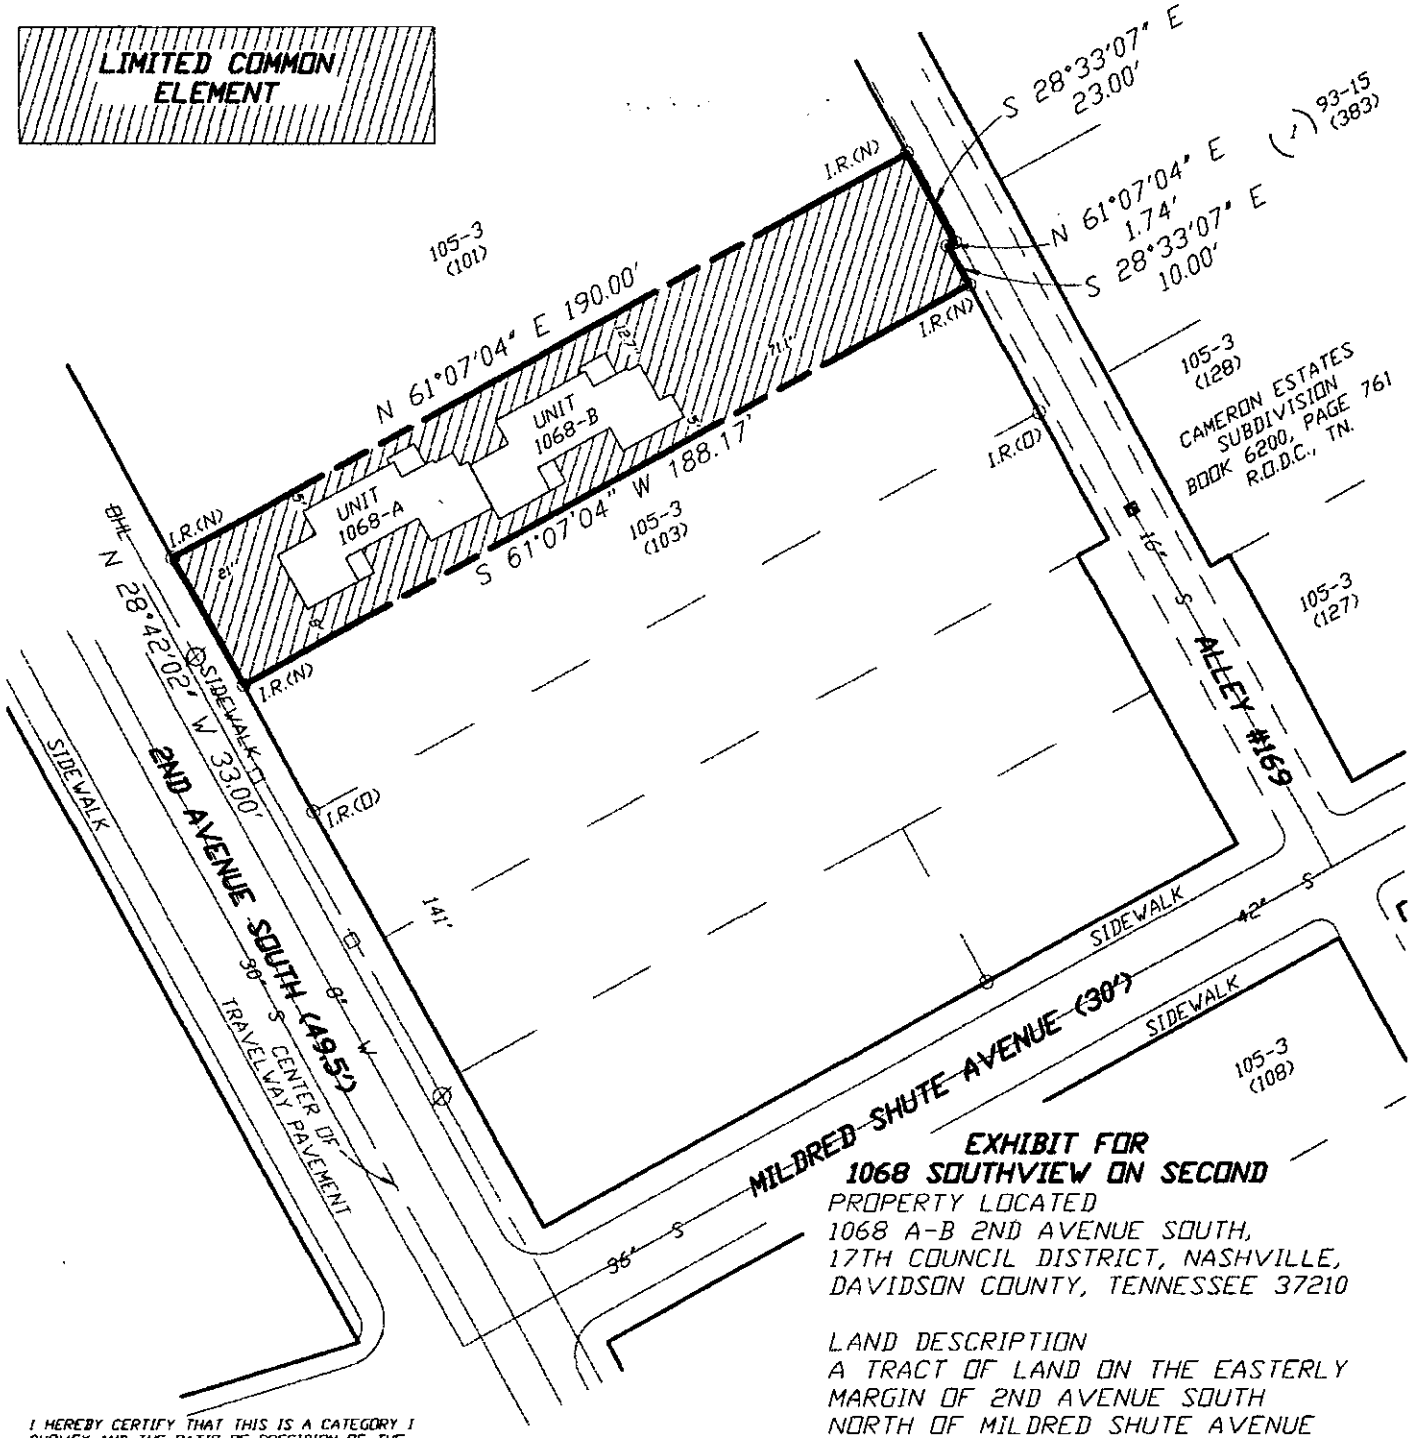


EXHIBIT FOR
1068 SOUTHVIEW ON SECOND

PROPERTY LOCATED
1068 A-B 2ND AVENUE SOUTH,
17TH COUNCIL DISTRICT, NASHVILLE,
DAVIDSON COUNTY, TENNESSEE 37210

LAND DESCRIPTION
A TRACT OF LAND ON THE EASTERLY MARGIN OF 2ND AVENUE SOUTH NORTH OF MILDRED SHUTE AVENUE

DEED REFERENCE:
INSTRUMENT # 20100716-0055892
PART OF 20091120-0107102
R.O.D.C., TN.

ORIGINAL MAP & PARCEL NO.
105-3, PARCEL 102

DATE 5-9-11

I HEREBY CERTIFY THAT THIS IS A CATEGORY I SURVEY AND THE RATIO OF PRECISION OF THE UNADJUSTED SURVEY IS GREATER THAN 1: 10,000 AS SHOWN HEREON.

JOHN ALAN HOOD TN. R.L.S.#1838

UTILITIES SHOWN WERE TAKEN FROM PUBLIC AS-BUILT RECORDS & FIELD LOCATION. THERE MAY BE UTILITIES OR EASEMENTS PRESENT THAT ARE NOT SHOWN ON THIS EXHIBIT. CONTACT THE TENNESSEE ONE CALL SYSTEM PRIOR TO ANY CONSTRUCTION OR DIGGING.

JOHN ALAN HOOD REGISTERED LAND SURVEYOR TENNESSEE NO. 1838

40' 0 40' 80'
GRAPHIC SCALE (IN FEET)
1" = 40'

ORDER# 300-14-3

CAMPBELL, McRAE AND ASSOCIATES SURVEYING INC.
2918 BERRY HILL DRIVE, NASHVILLE, TENNESSEE 37204 PH.(615) 298-2424 FAX (615) 297-2828
© 2011 CAMPBELL, McRAE AND ASSOCIATES SURVEYING, INC. email cmas@att.net

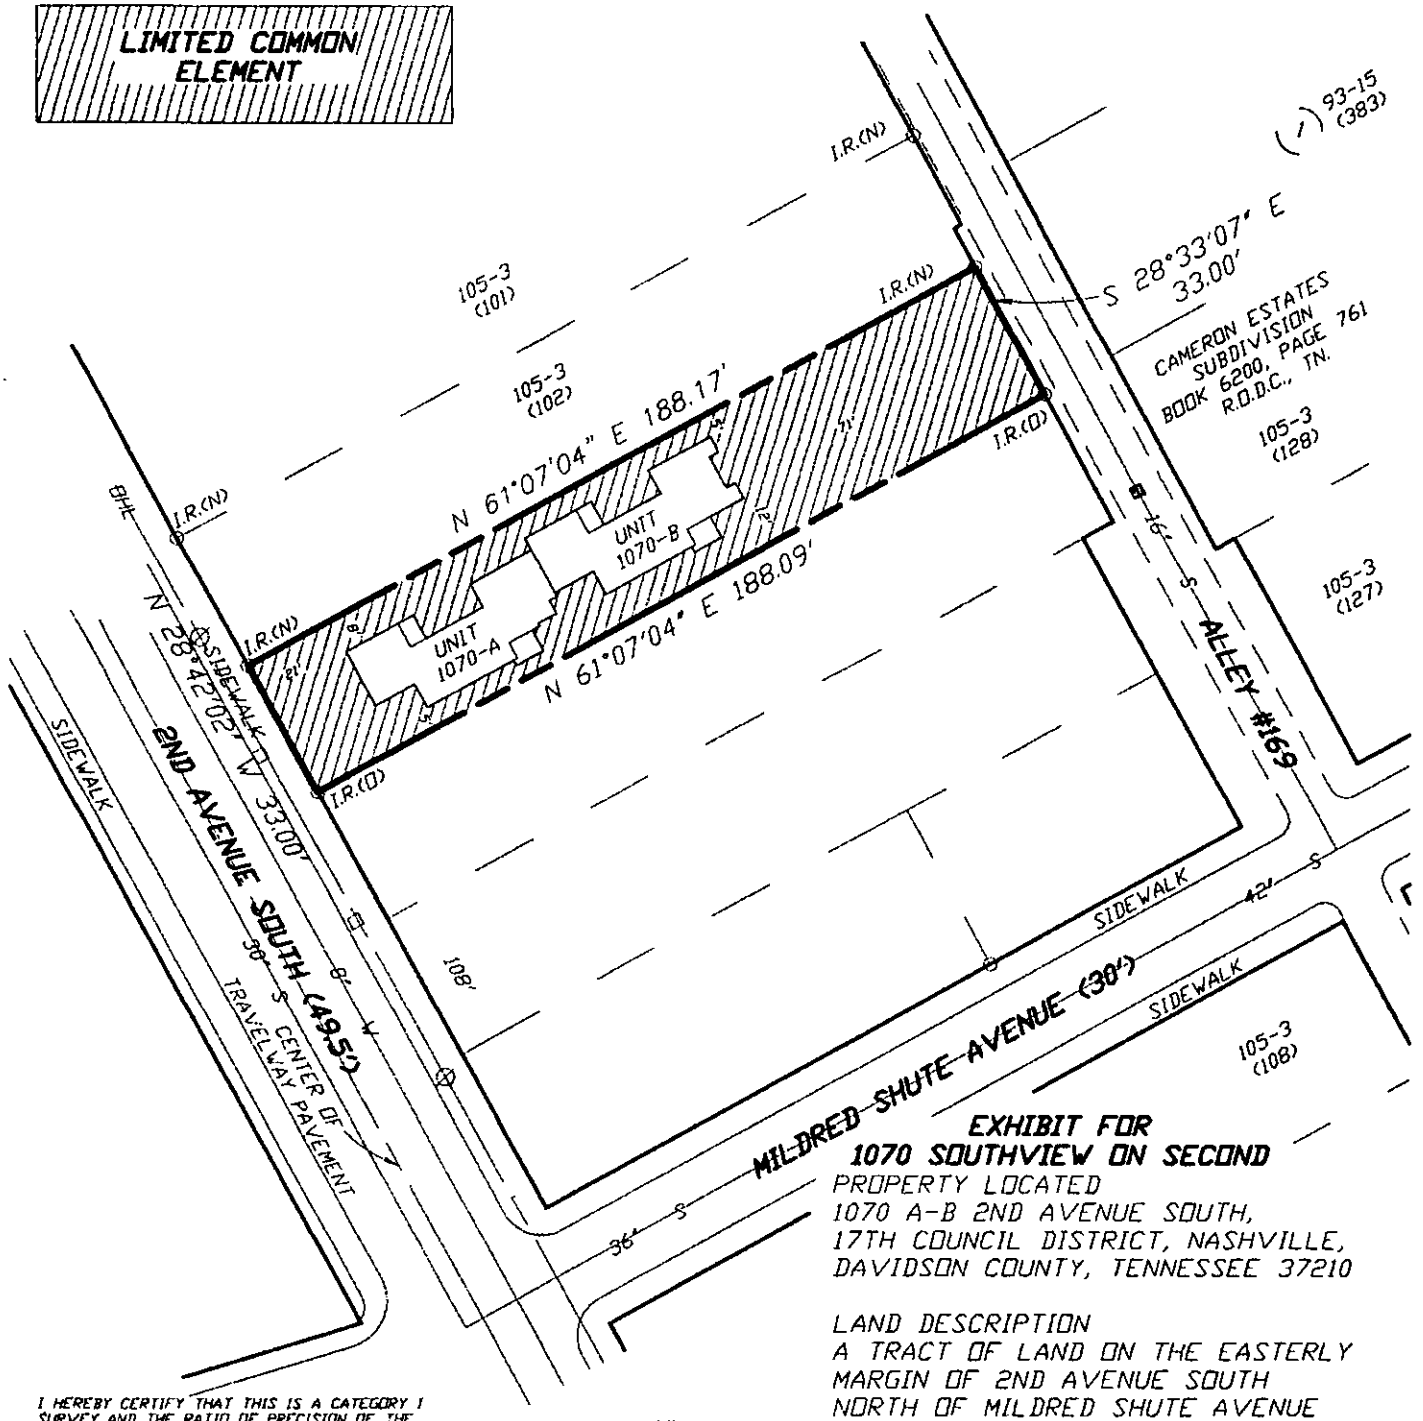


EXHIBIT FOR
1070 SOUTHVIEW ON SECOND

PROPERTY LOCATED
1070 A-B 2ND AVENUE SOUTH,
17TH COUNCIL DISTRICT, NASHVILLE,
DAVIDSON COUNTY, TENNESSEE 37210

LAND DESCRIPTION
A TRACT OF LAND ON THE EASTERLY MARGIN OF 2ND AVENUE SOUTH NORTH OF MILDRED SHUTE AVENUE

DEED REFERENCE:
INSTRUMENT # 20091120-0107102
PART OF 20100716-0055892
R.O.D.C., TN.

ORIGINAL MAP & PARCEL NO.
105-3, PARCEL 103

DATE 5-9-11

I HEREBY CERTIFY THAT THIS IS A CATEGORY I SURVEY AND THE RATIO OF PRECISION OF THE UNADJUSTED SURVEY IS GREATER THAN 1: 10,000 AS SHOWN HEREON.

JOHN ALAN HOOD TN. R.L.S.#1838

UTILITIES SHOWN WERE TAKEN FROM PUBLIC AS-BUILT RECORDS & FIELD LOCATION. THERE MAY BE UTILITIES OR EASEMENTS PRESENT THAT ARE NOT SHOWN ON THIS EXHIBIT. CONTACT THE TENNESSEE ONE CALL SYSTEM PRIOR TO ANY CONSTRUCTION OR DIGGING.

JOHN ALAN HOOD REGISTERED LAND SURVEYOR TENNESSEE NO. 1838

40' 0 40' 80'
GRAPHIC SCALE (IN FEET)
1" = 40'

ORDER# 300-14-3

CAMPBELL, McRAE AND ASSOCIATES SURVEYING INC.
2918 BERRY HILL DRIVE, NASHVILLE, TENNESSEE 37204 PH.(615) 298-2424 FAX (615) 297-2828

© 2011 CAMPBELL, McRAE AND ASSOCIATES SURVEYING, INC. email cmas@att.net